

Contractor: William & Charles Construction, LLC

Plant: 100



Size: 24" x 46"

Rim to Invert: 5.36'

Floor Height: 8"



Slack: 1.82"

- FLOOR (As .31) #5 BARS AT 12" C.C.E.W.

2) Hole - 26


0 lb

Structure Total: 5957 lb

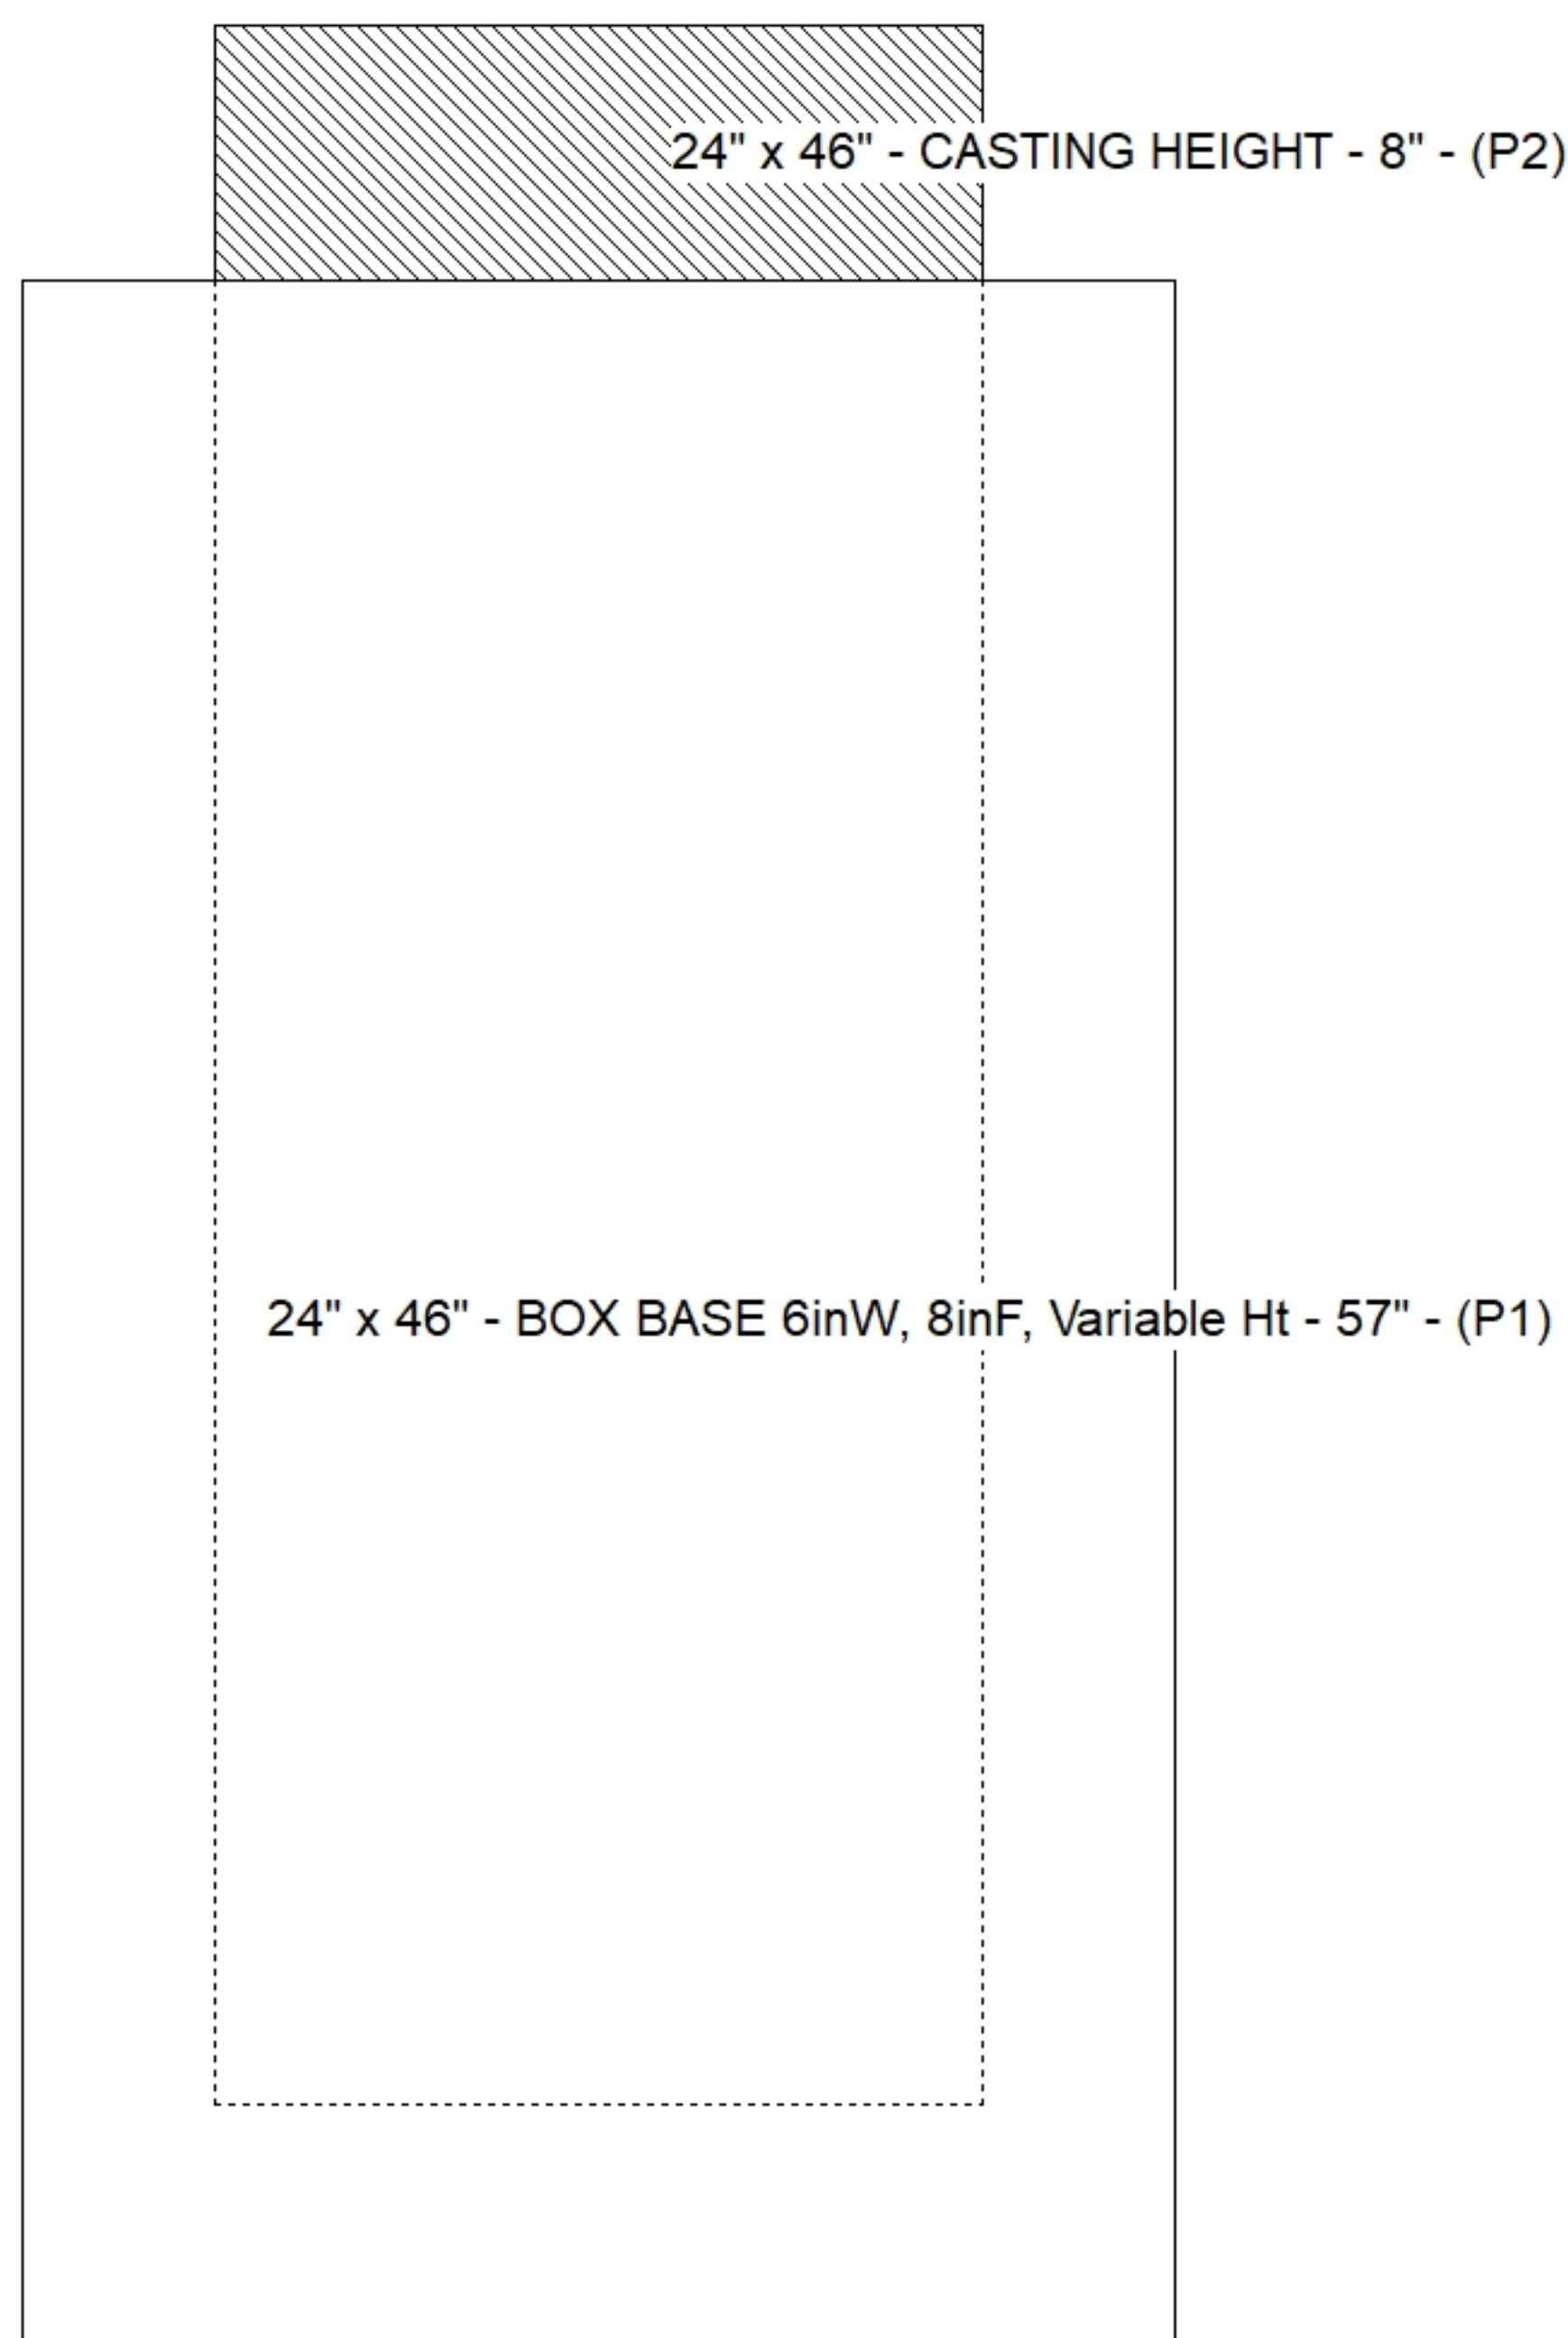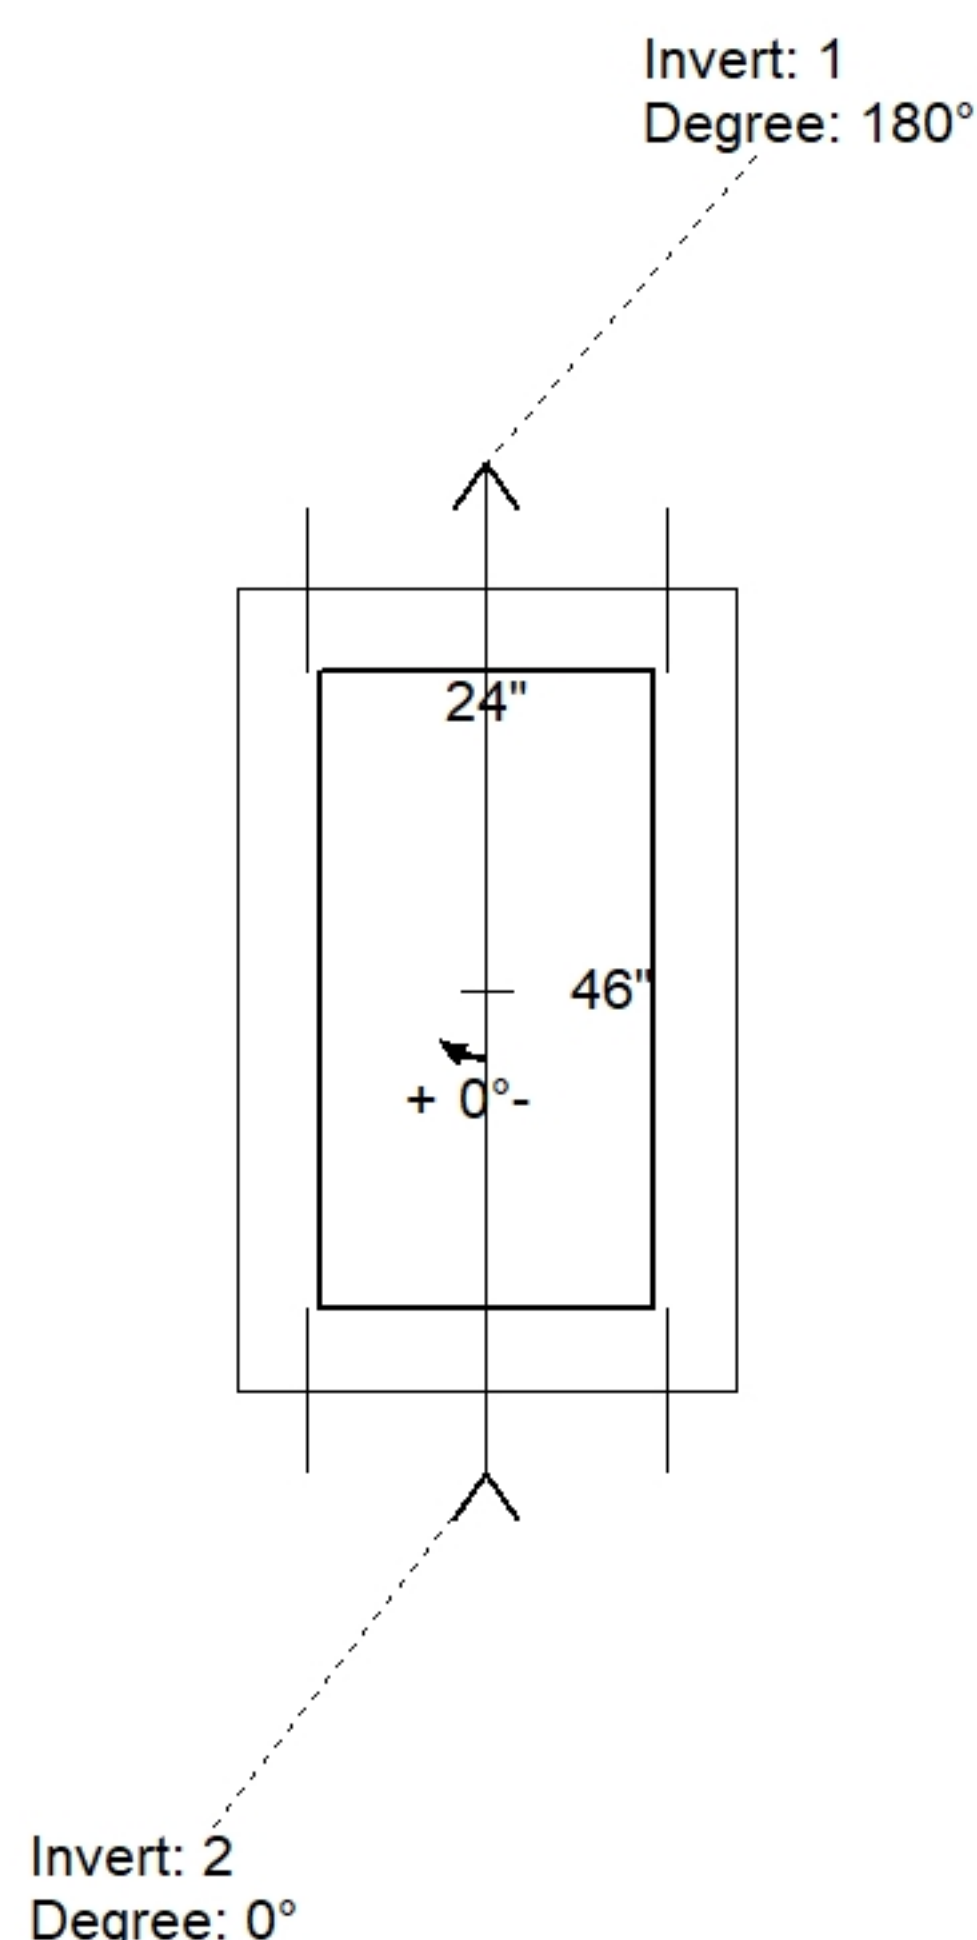

Position	Elev	Angle	Pipe	Pipe OD	Hole	Connector	Up (')	Ref
Rim	572.17'							
Reducer								
Invert 1	566.81'	180°	18" RCP B WALL	23"	26"	Hole 26	0"	P1
Invert 2	566.91'	0°	18" RCP B WALL	23"	26"	Hole 26	1.2"	P1
Invert 3								
Invert 4								
Invert 5								
Invert 6								
Invert 7								
Invert 8								

Default - Interior Dimensions

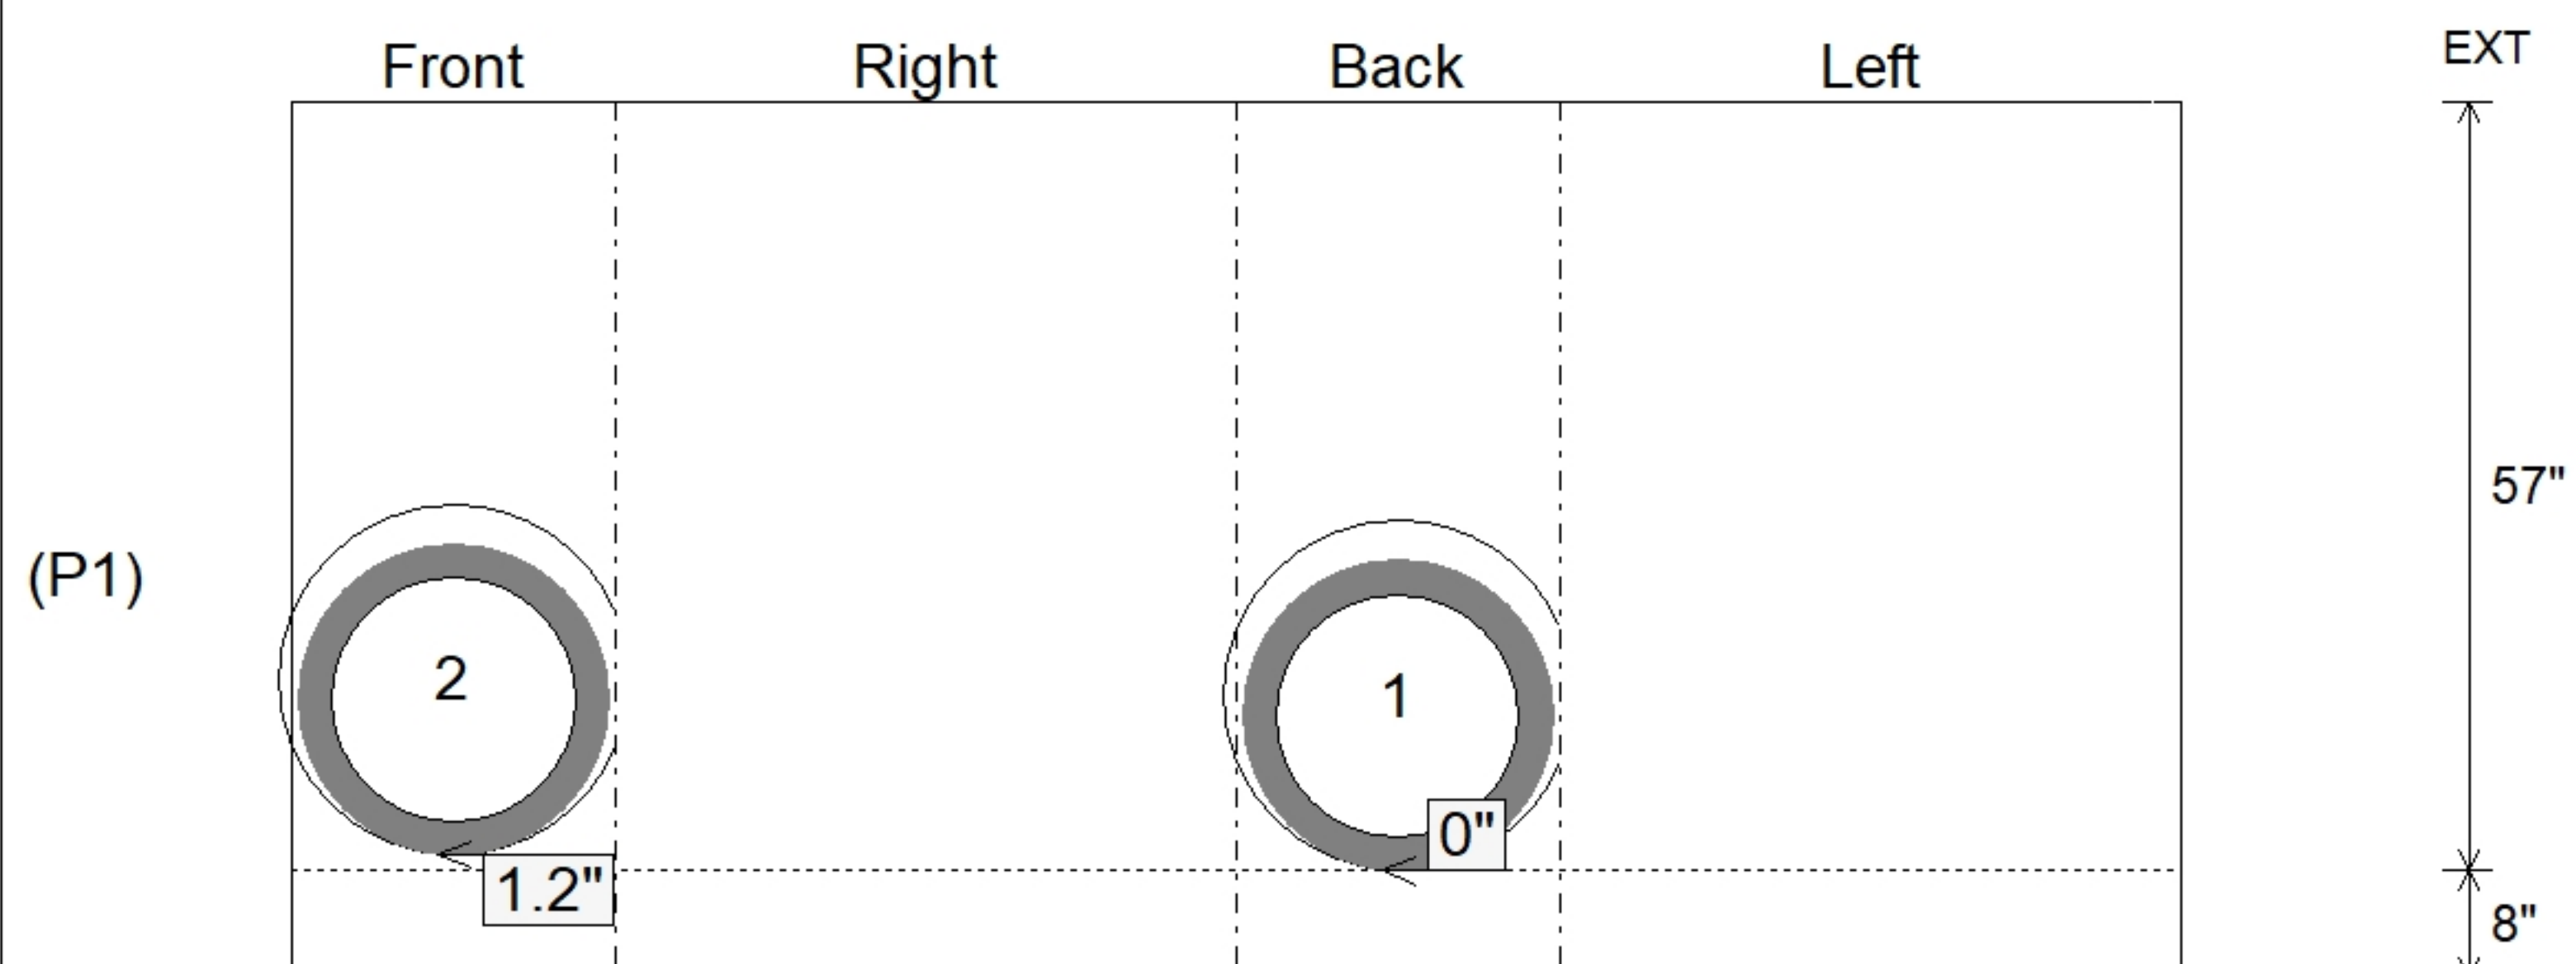

SUBMITTAL
APPROVED BY: