


Contractor: William & Charles Construction, LLC

Plant: 100





Slack: 1.69"

Structure Total: 4800 lb

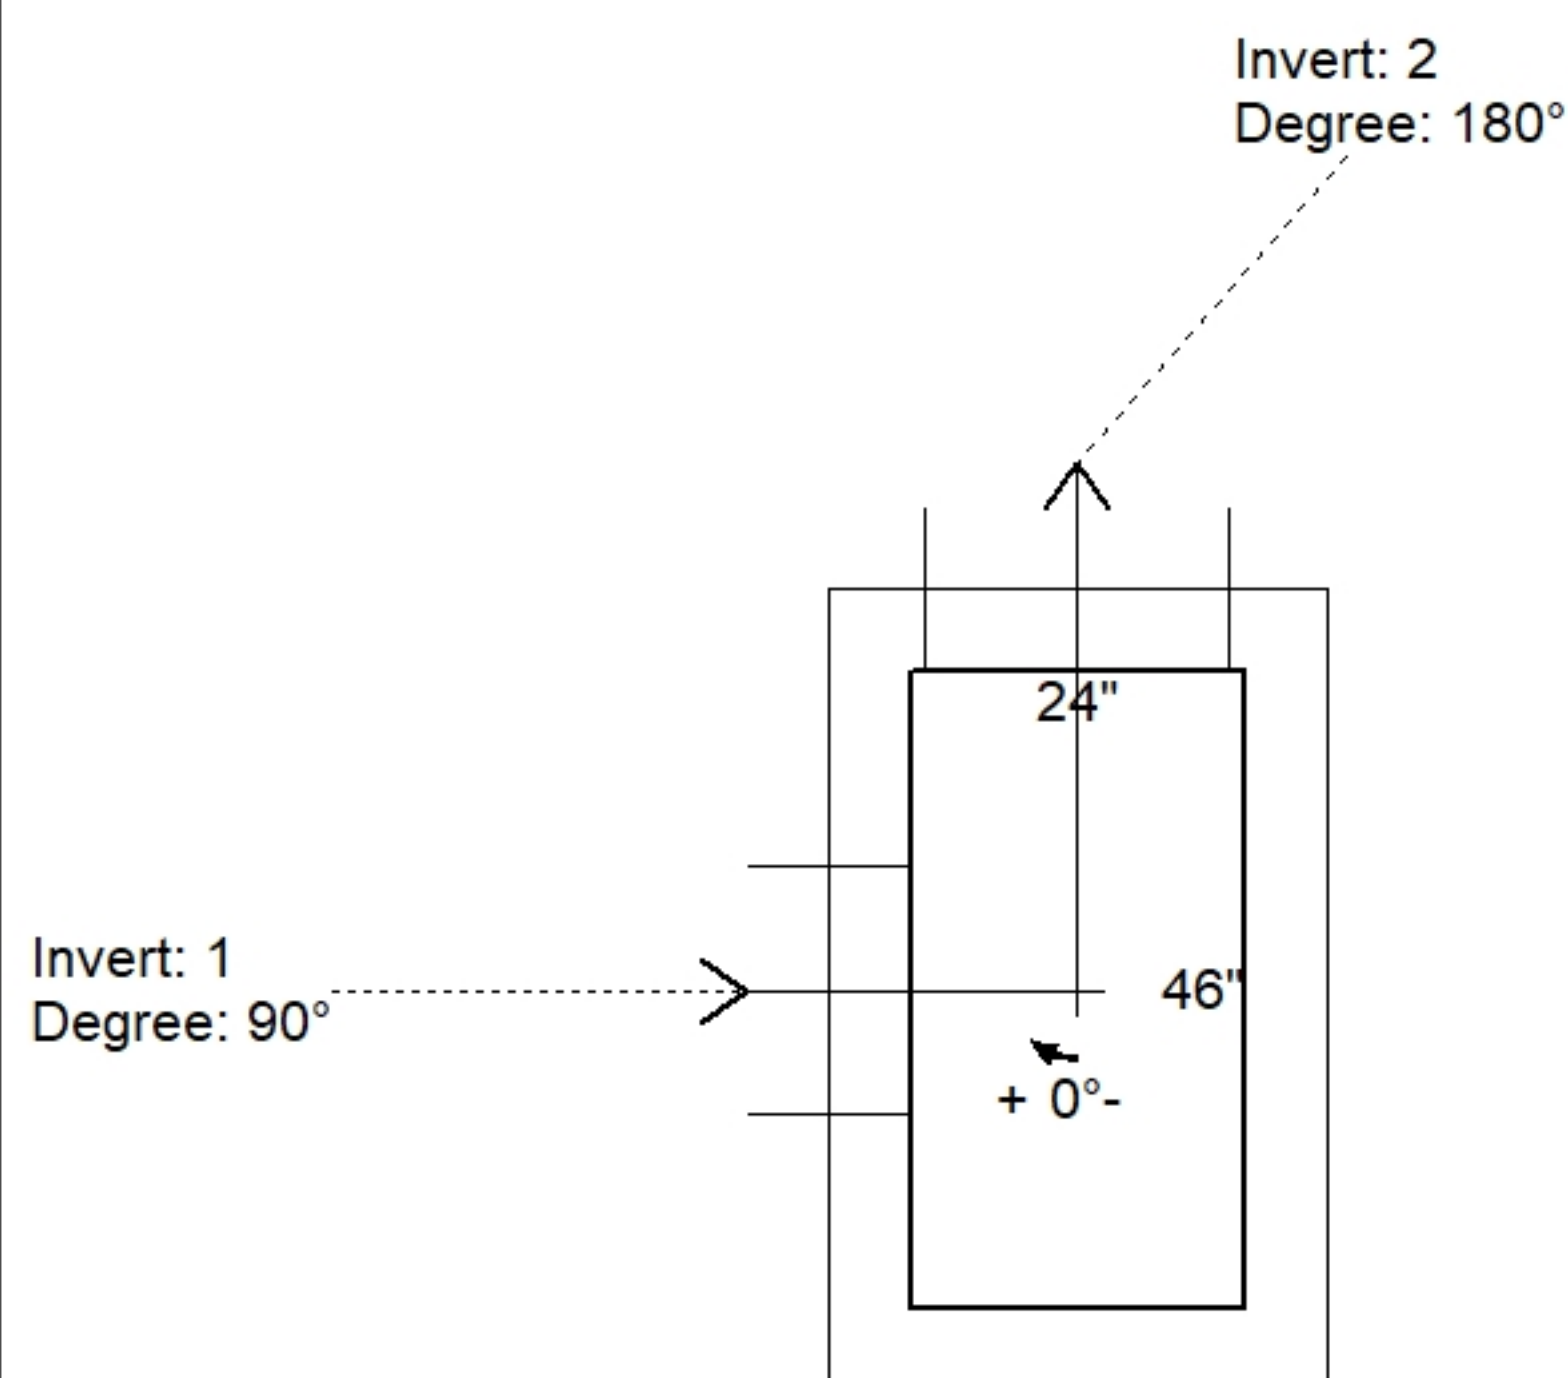

Position	Elev	Angle	Pipe	Pipe OD	Hole	Connector	Up (')	Ref
Rim	844.6'							
Reducer								
Invert 1	840.73'	90°	12" RCP B WALL	16"	18"	Hole 18	3.25"	P1
Invert 2	840.48'	180°	15" RCP B WALL	19.5"	22"	Hole 22	0"	P1
Invert 3								
Invert 4								
Invert 5								
Invert 6								
Invert 7								
Invert 8								

Default - Interior Dimensions

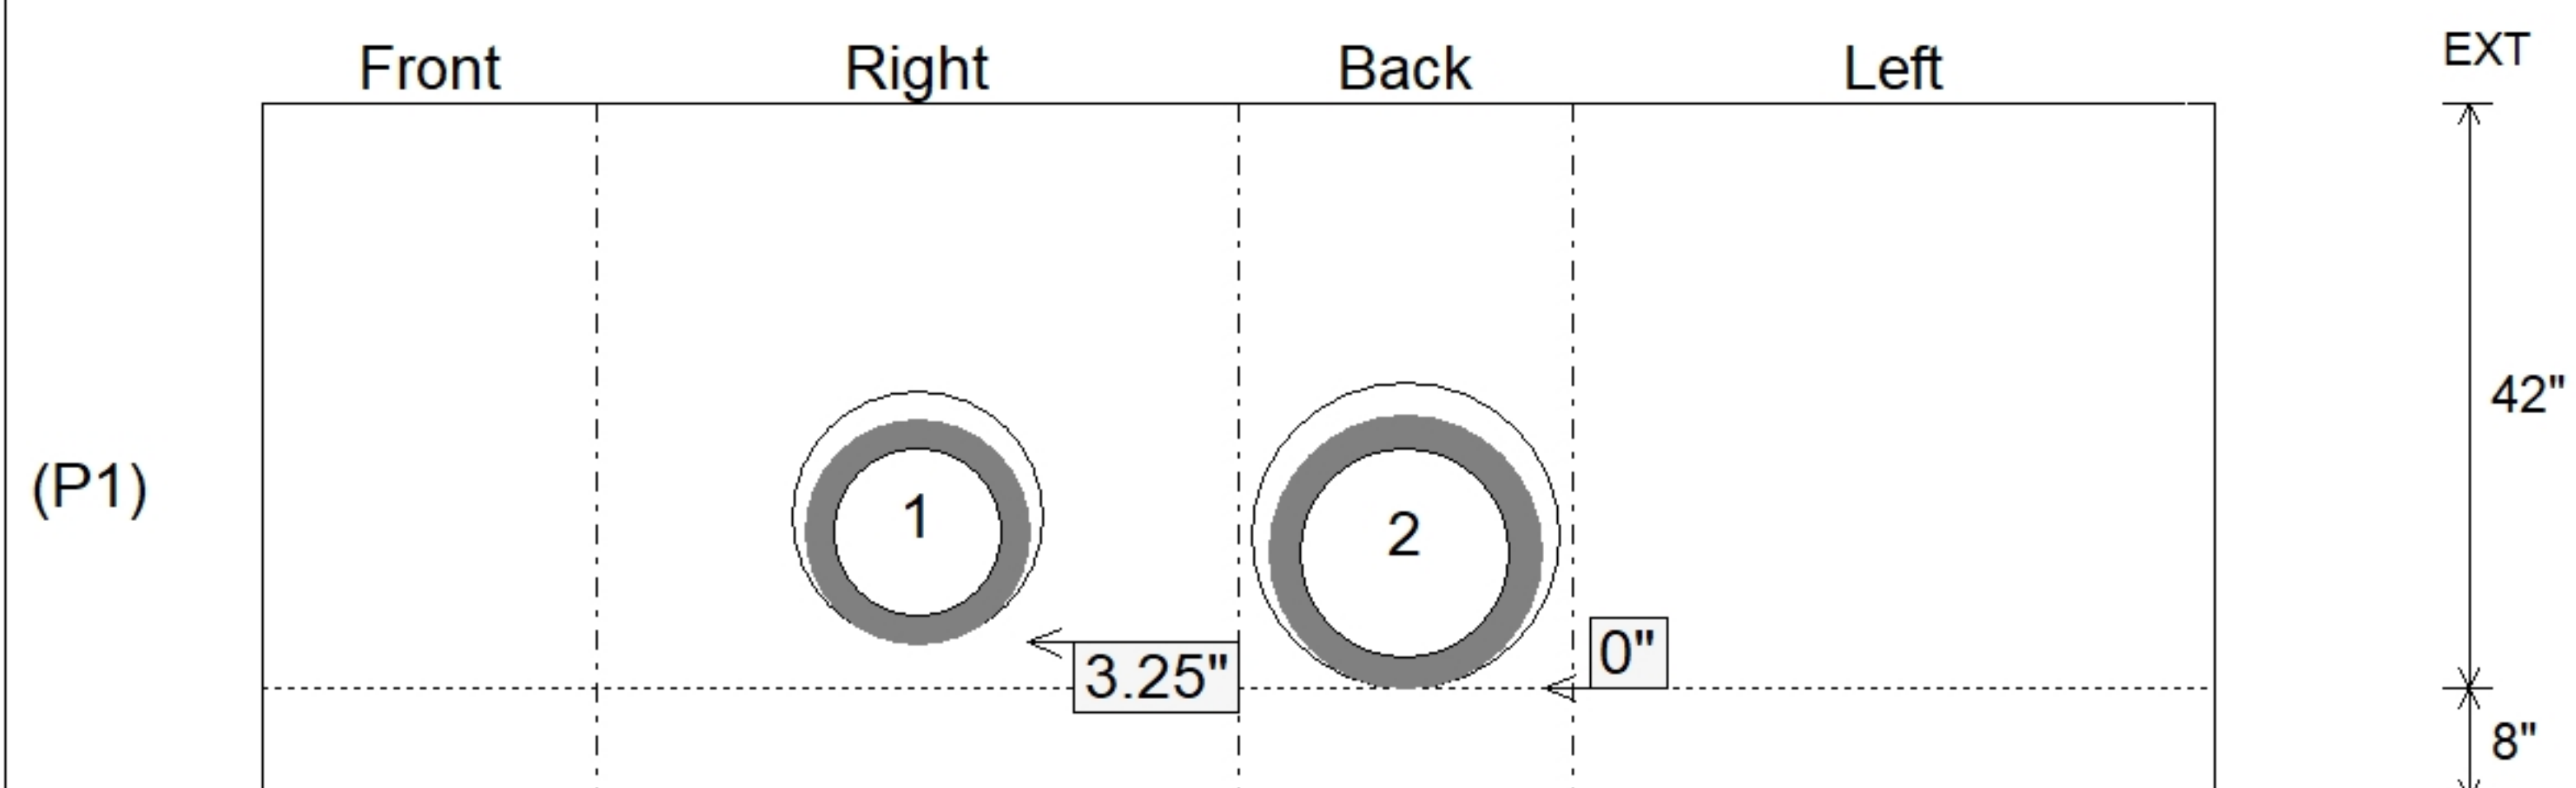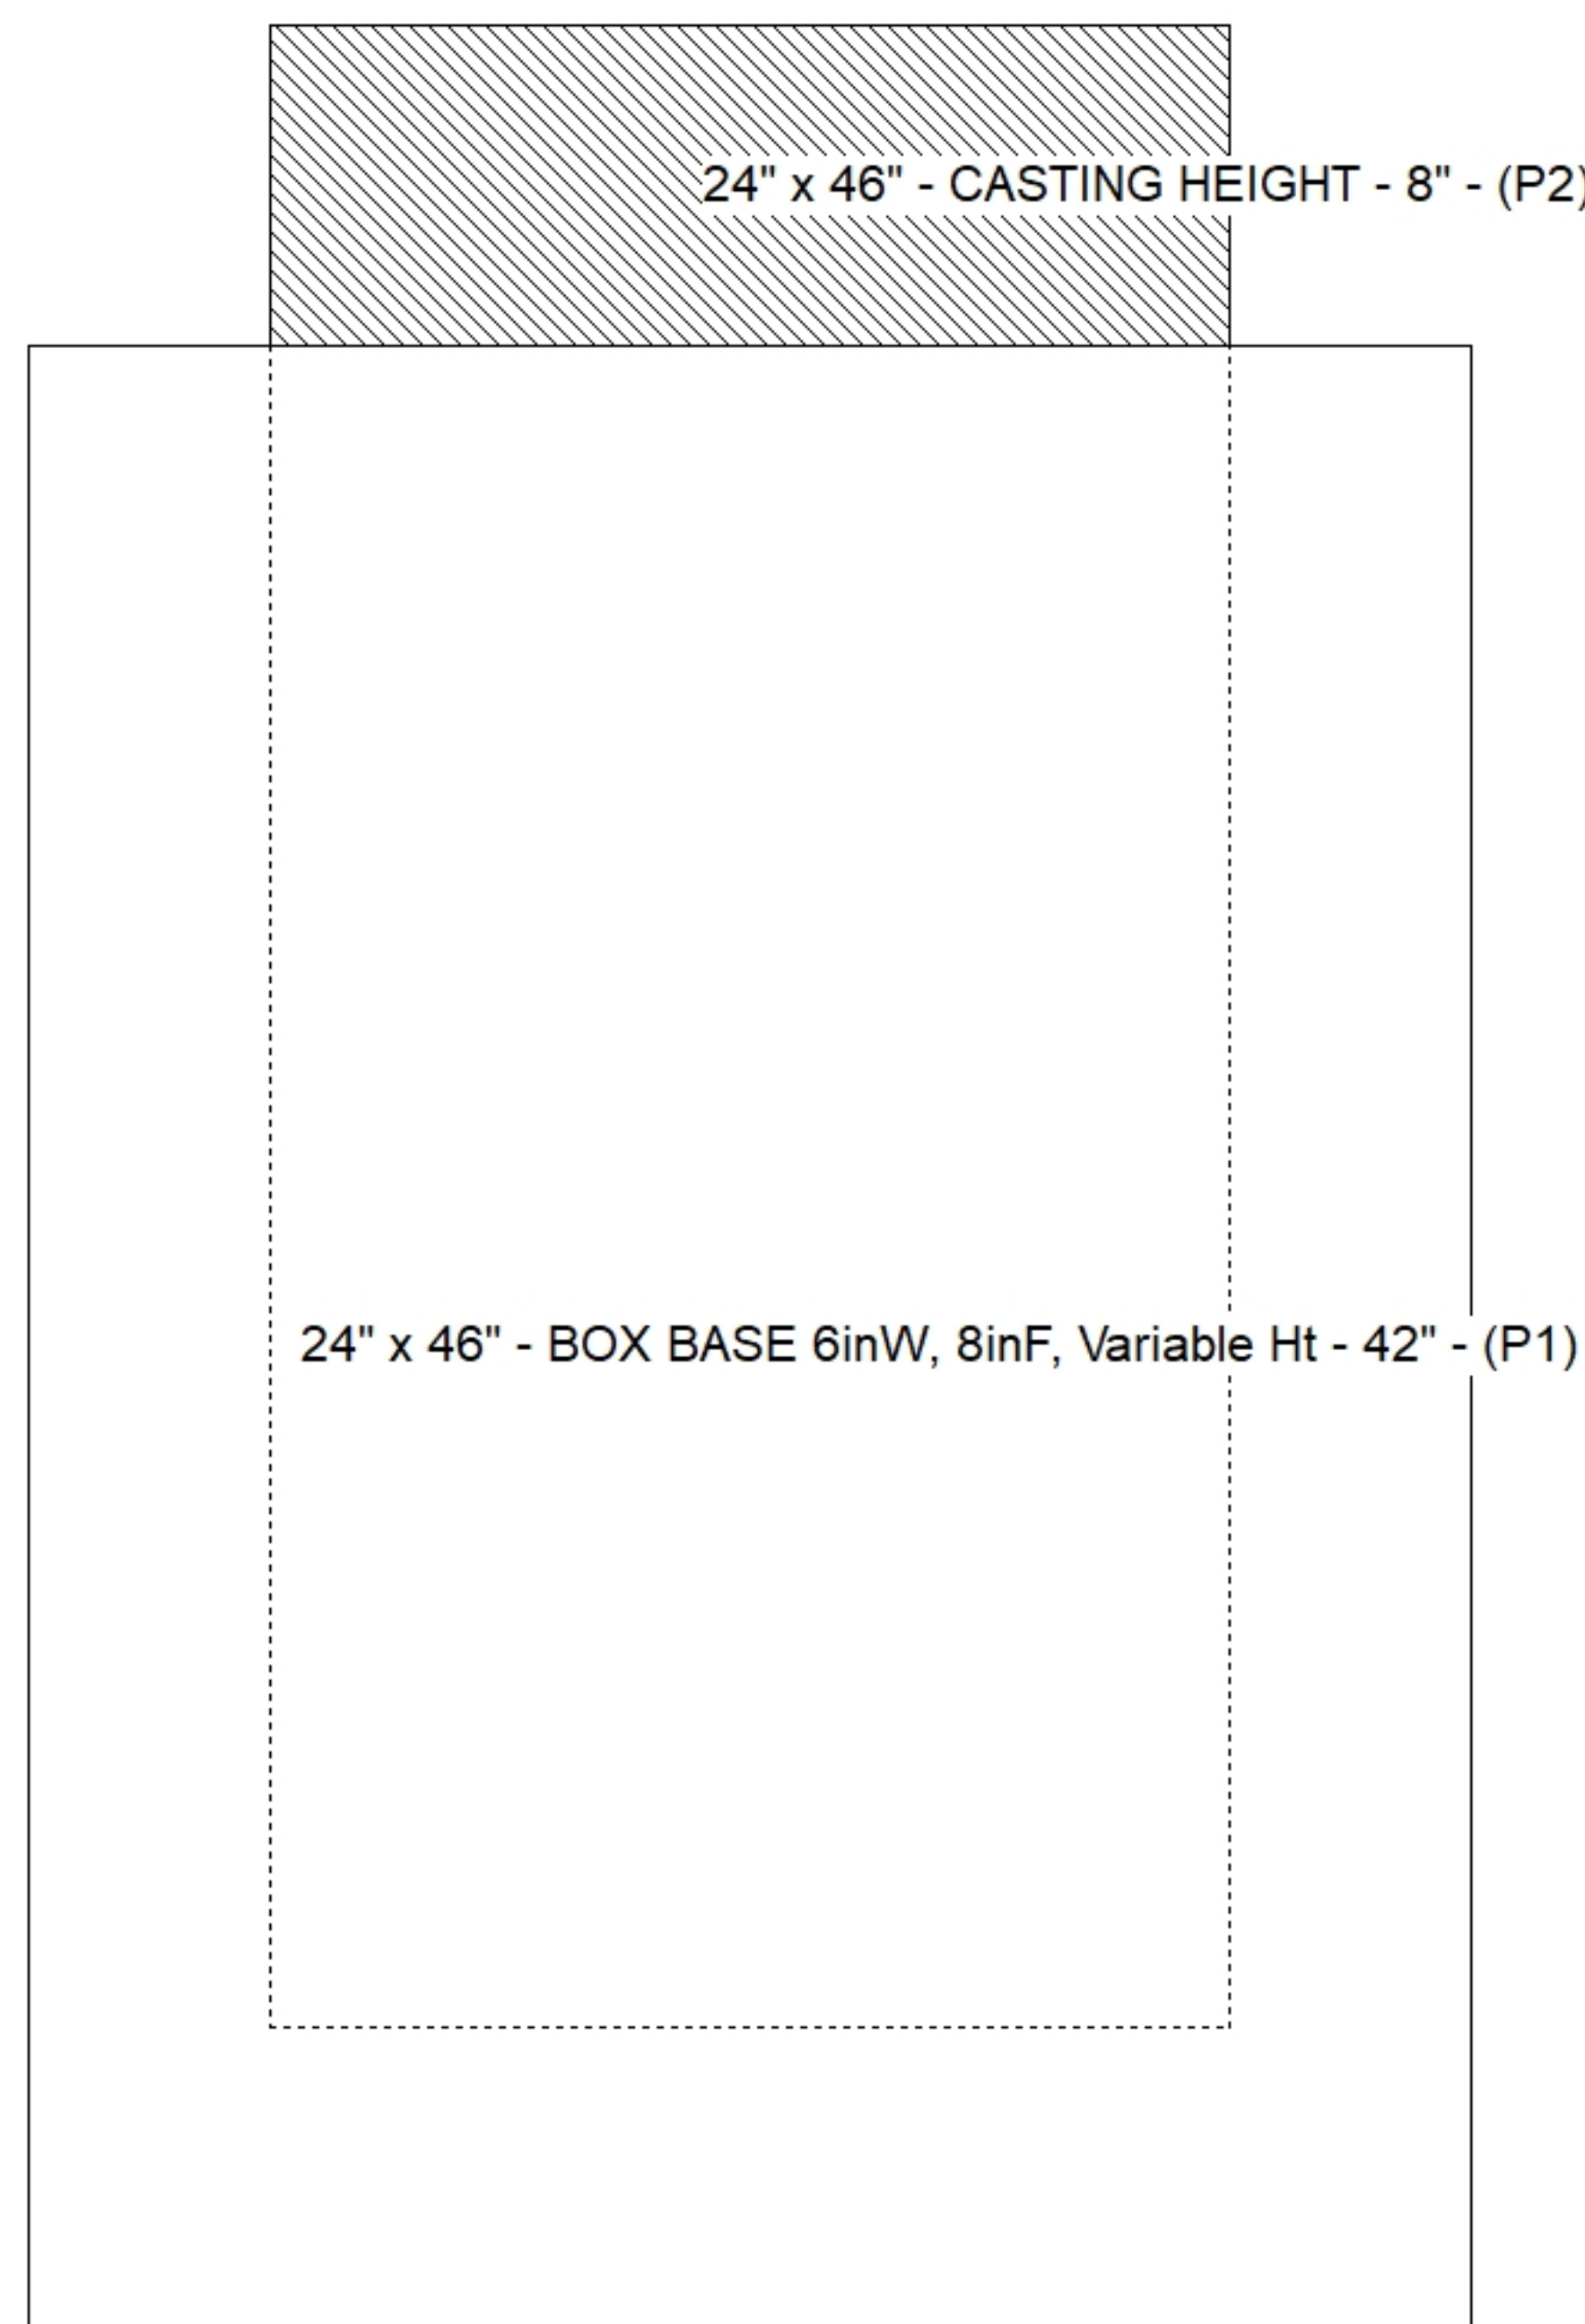

SUBMITTAL
APPROVED BY: