Job Name: 25-4490P2 Heartland Meadows Subdivision Job Location: Elizabethtown, KY 40165 Contractor: Kauffeld Brothers Construction	Plant: 100 7/30/2026 10:26:59 AM	Tech: Jared - A PC: Celina Goff	

Structure ID: HW 3-37 (45)
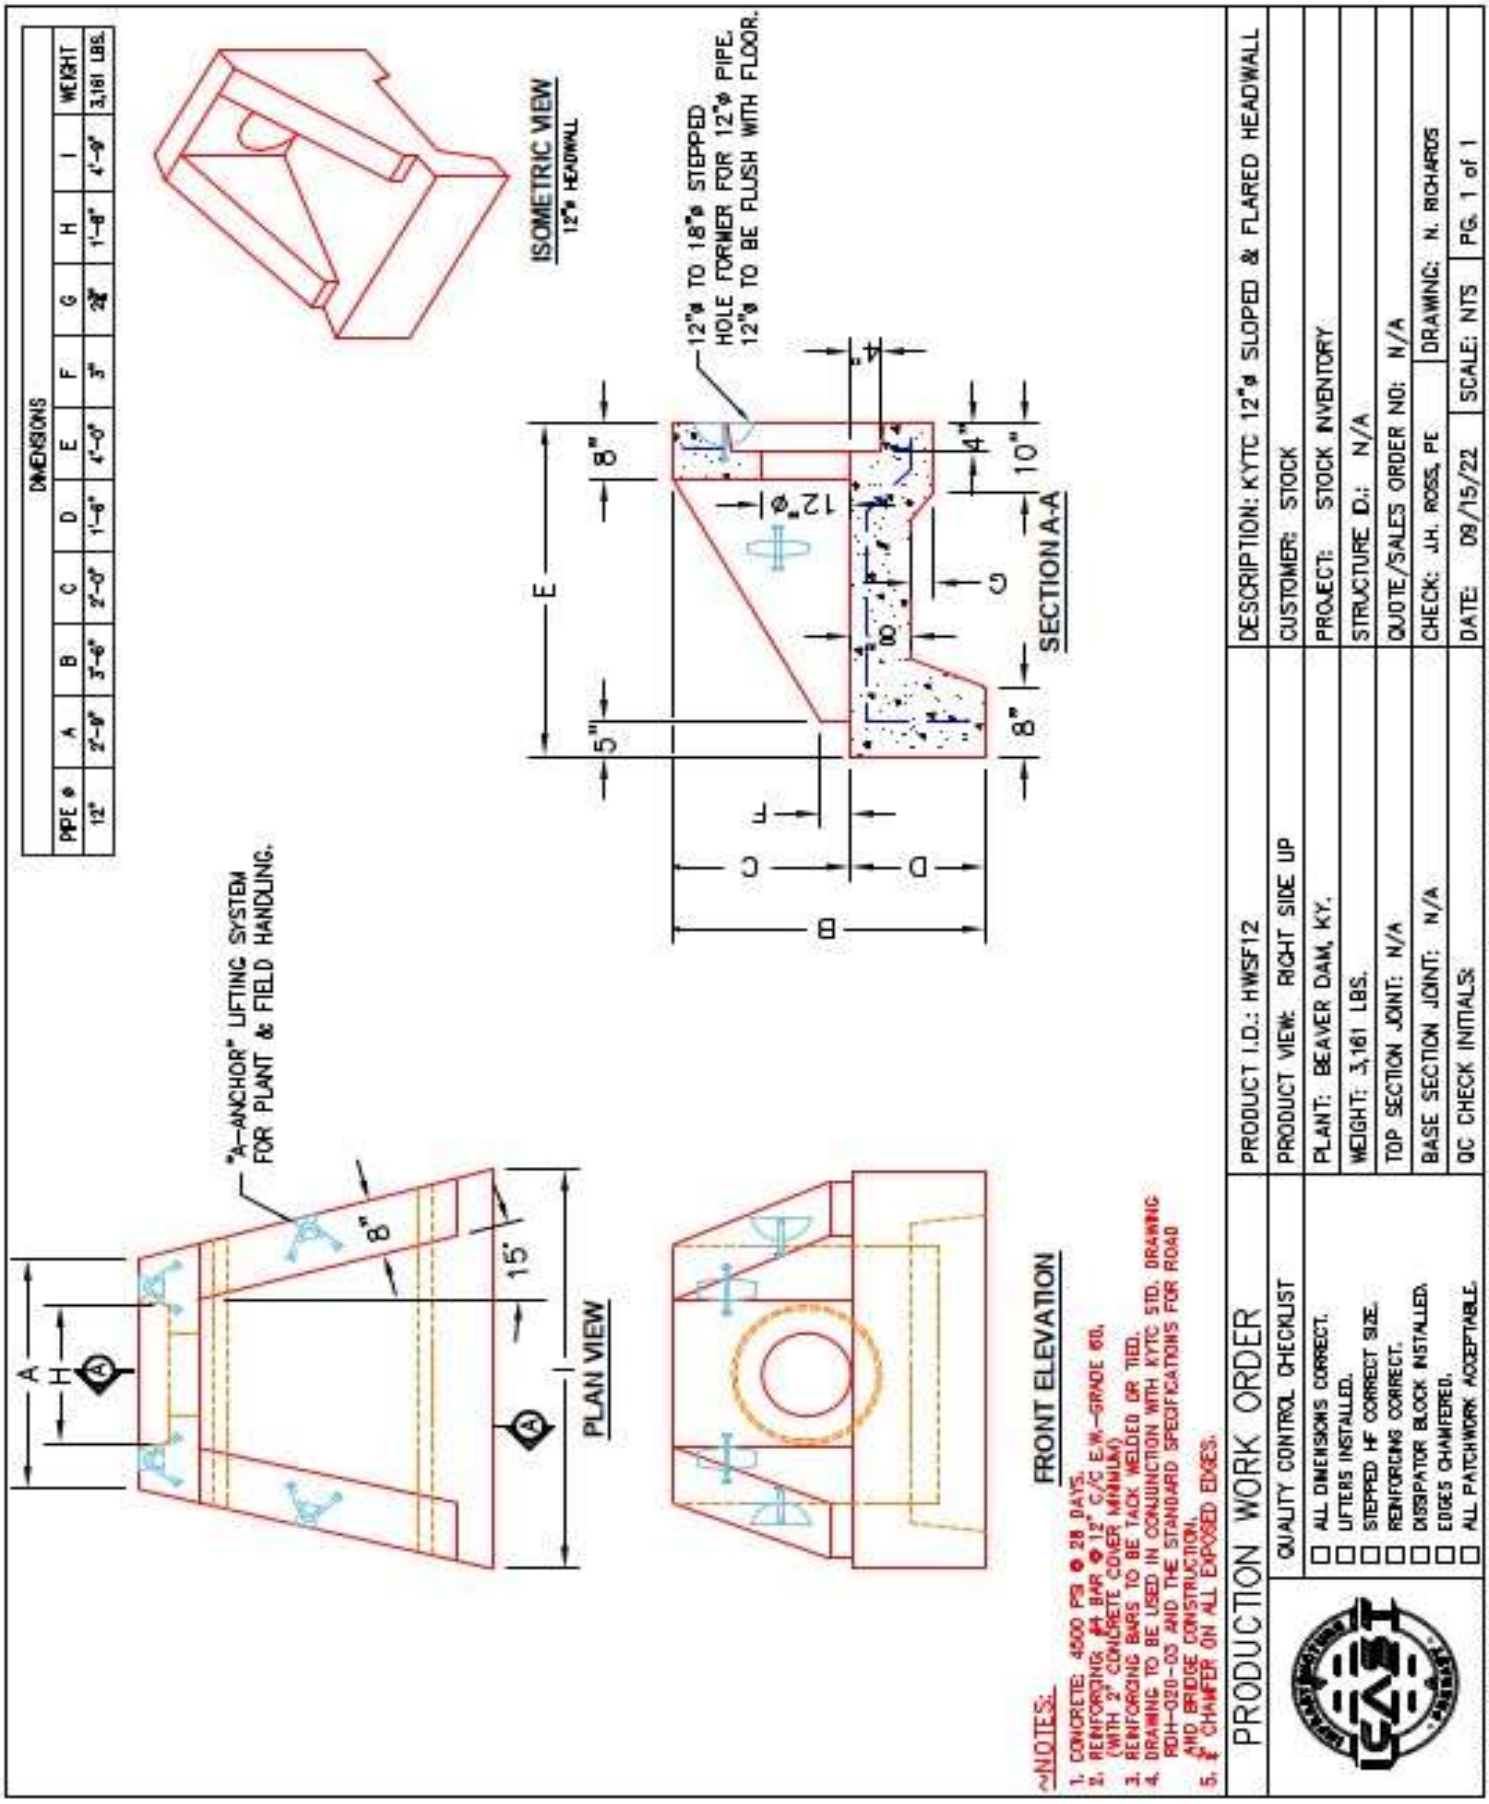
P1 HWSF12 **12" - SLOPED & FLARED HEADWALL**