

Contractor: Covenant Constructors, LLC

TECH: Jared - F

Plant: 100



Size: 36" x 36"

Rim to Invert: 4.17'

Floor Height: 8"


Slack: 0.04"

REINFORCING PER ASTM A615 (GRADE 60).
- WALLS (As .31) #5 BARS AT 12" C.C.E.W.
- FLOOR (As .31) #5 BARS AT 12" C.C.E.W.

1) Hole - 34

0 lb
6759 lb
226 lb
0 lb
0 lb

Structure Total: 6985 lb

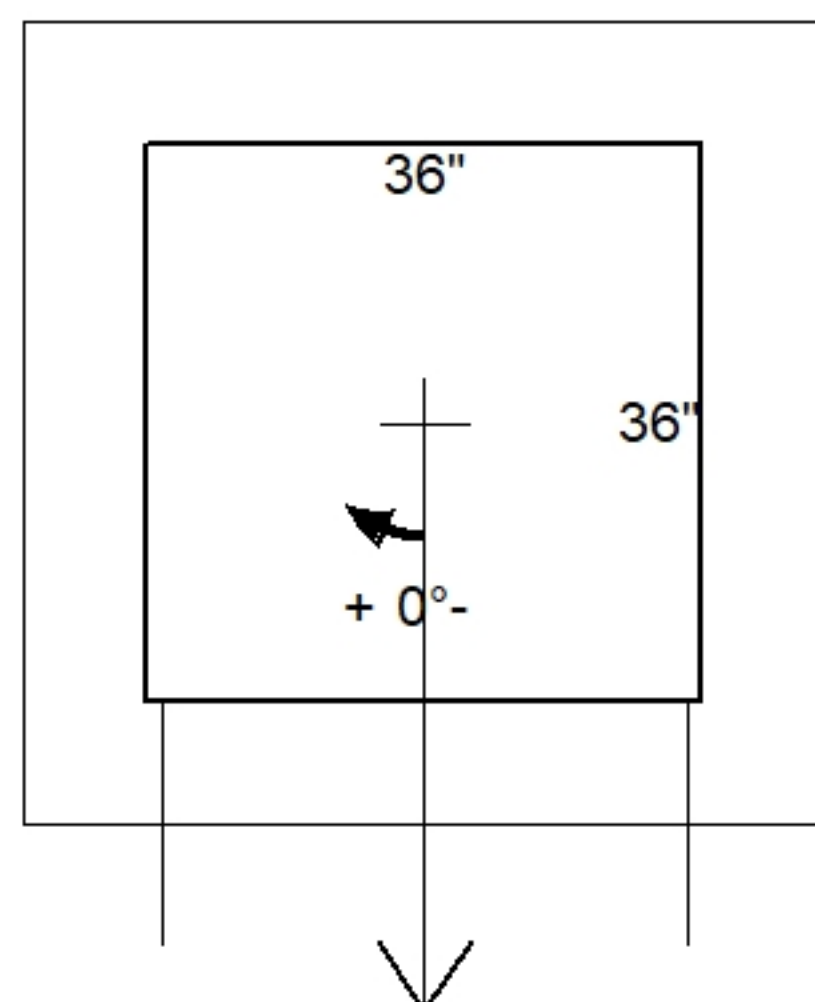


Invert: 1
Degree: 0°

Position	Elev	Angle	Pipe	Pipe OD	Hole	Connector	Up (↓)	Ref
Rim	478.17'							
Reducer								
Invert 1	474'	0°	24" RCP B WALL	30"	34"	Hole 34	-3"	P1
Invert 2								
Invert 3								
Invert 4								
Invert 5								
Invert 6								
Invert 7								
Invert 8								

36" x 36" - CASTING HEIGHT - 3" - (P2)

36" x 36" - BOX BASE 8inW, 8inF, Variable Ht - 47" - (P1)

Default - Interior Dimensions

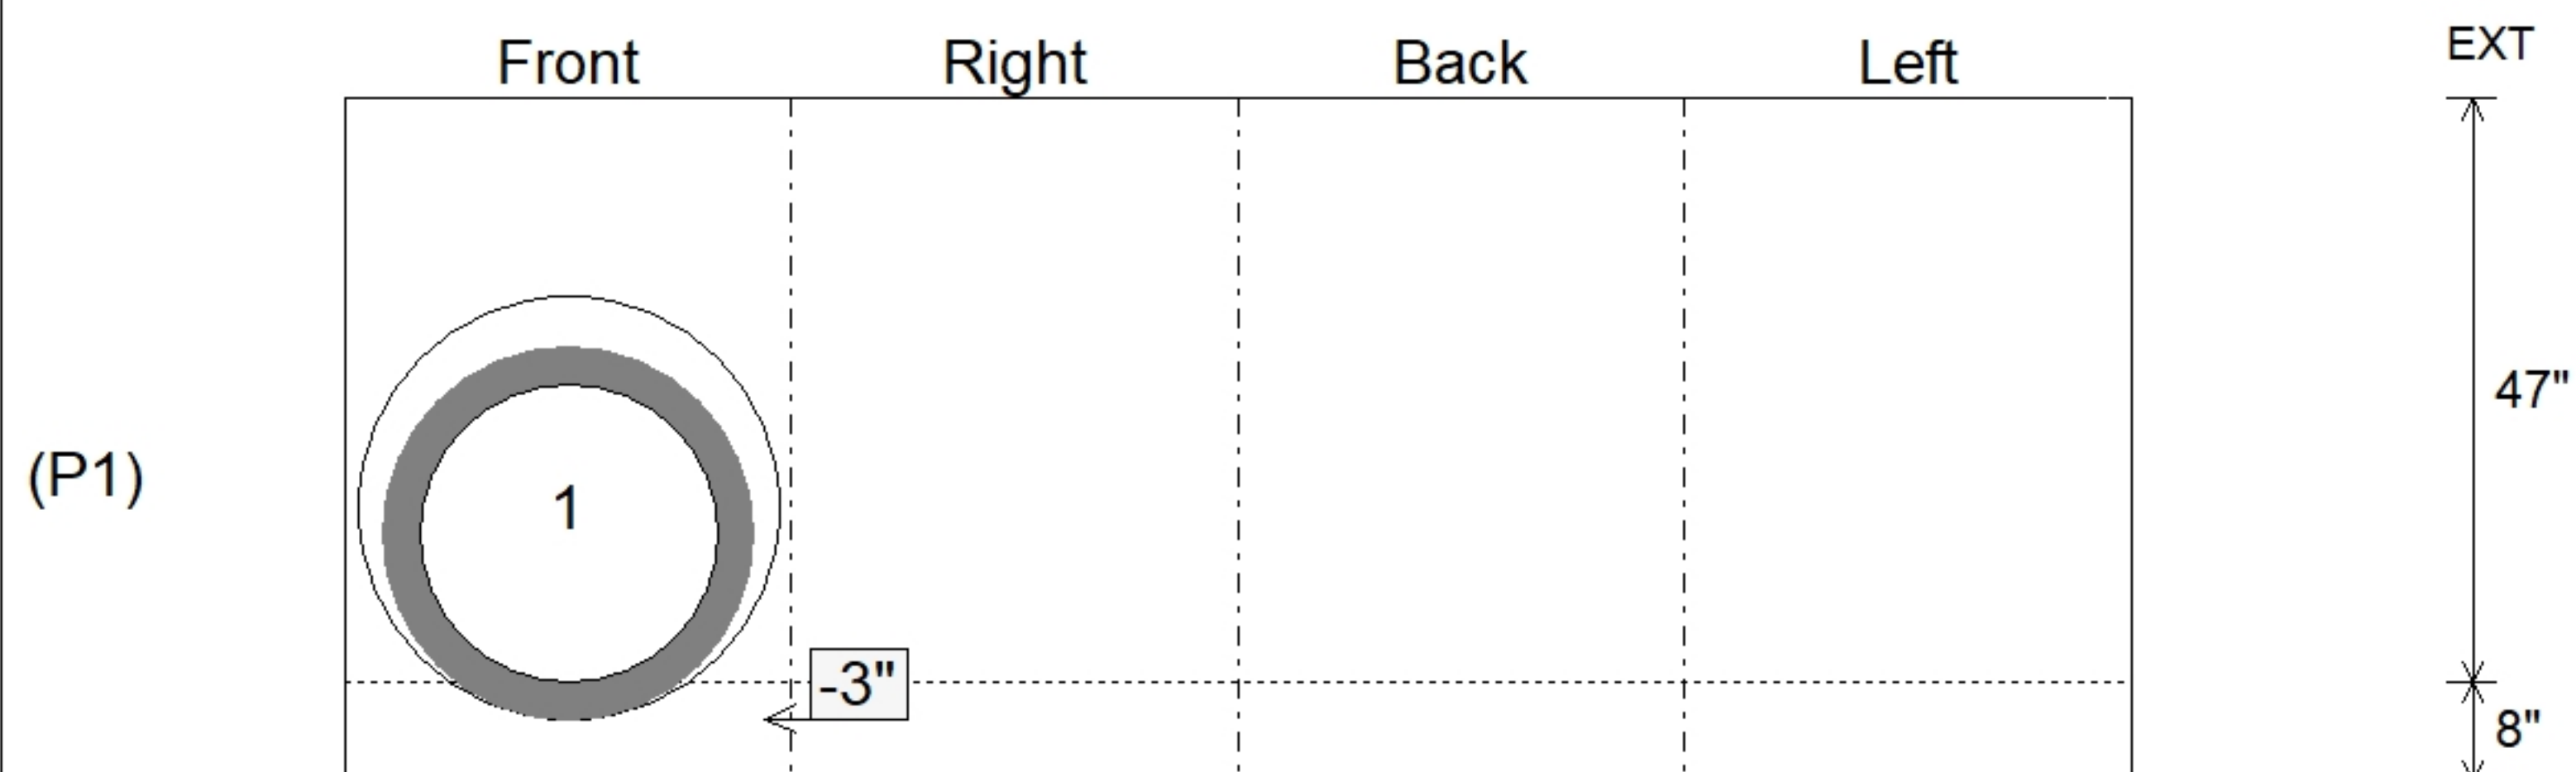

Submittal Drawing
9/29/2026 10:09:04 AM

SUBMITTAL
APPROVED BY: