

Contractor: Hayes Pipe Supply

TECH: J. Horsley

Plant: 100



Size: 48"

Rim to Invert: 10.04'


Floor Height: 6"

Slack: 1.48"

- FLOOR (As .31) #5 BARS AT 12" C.C.E.W.



0 lb

Structure Total: 10391 lb

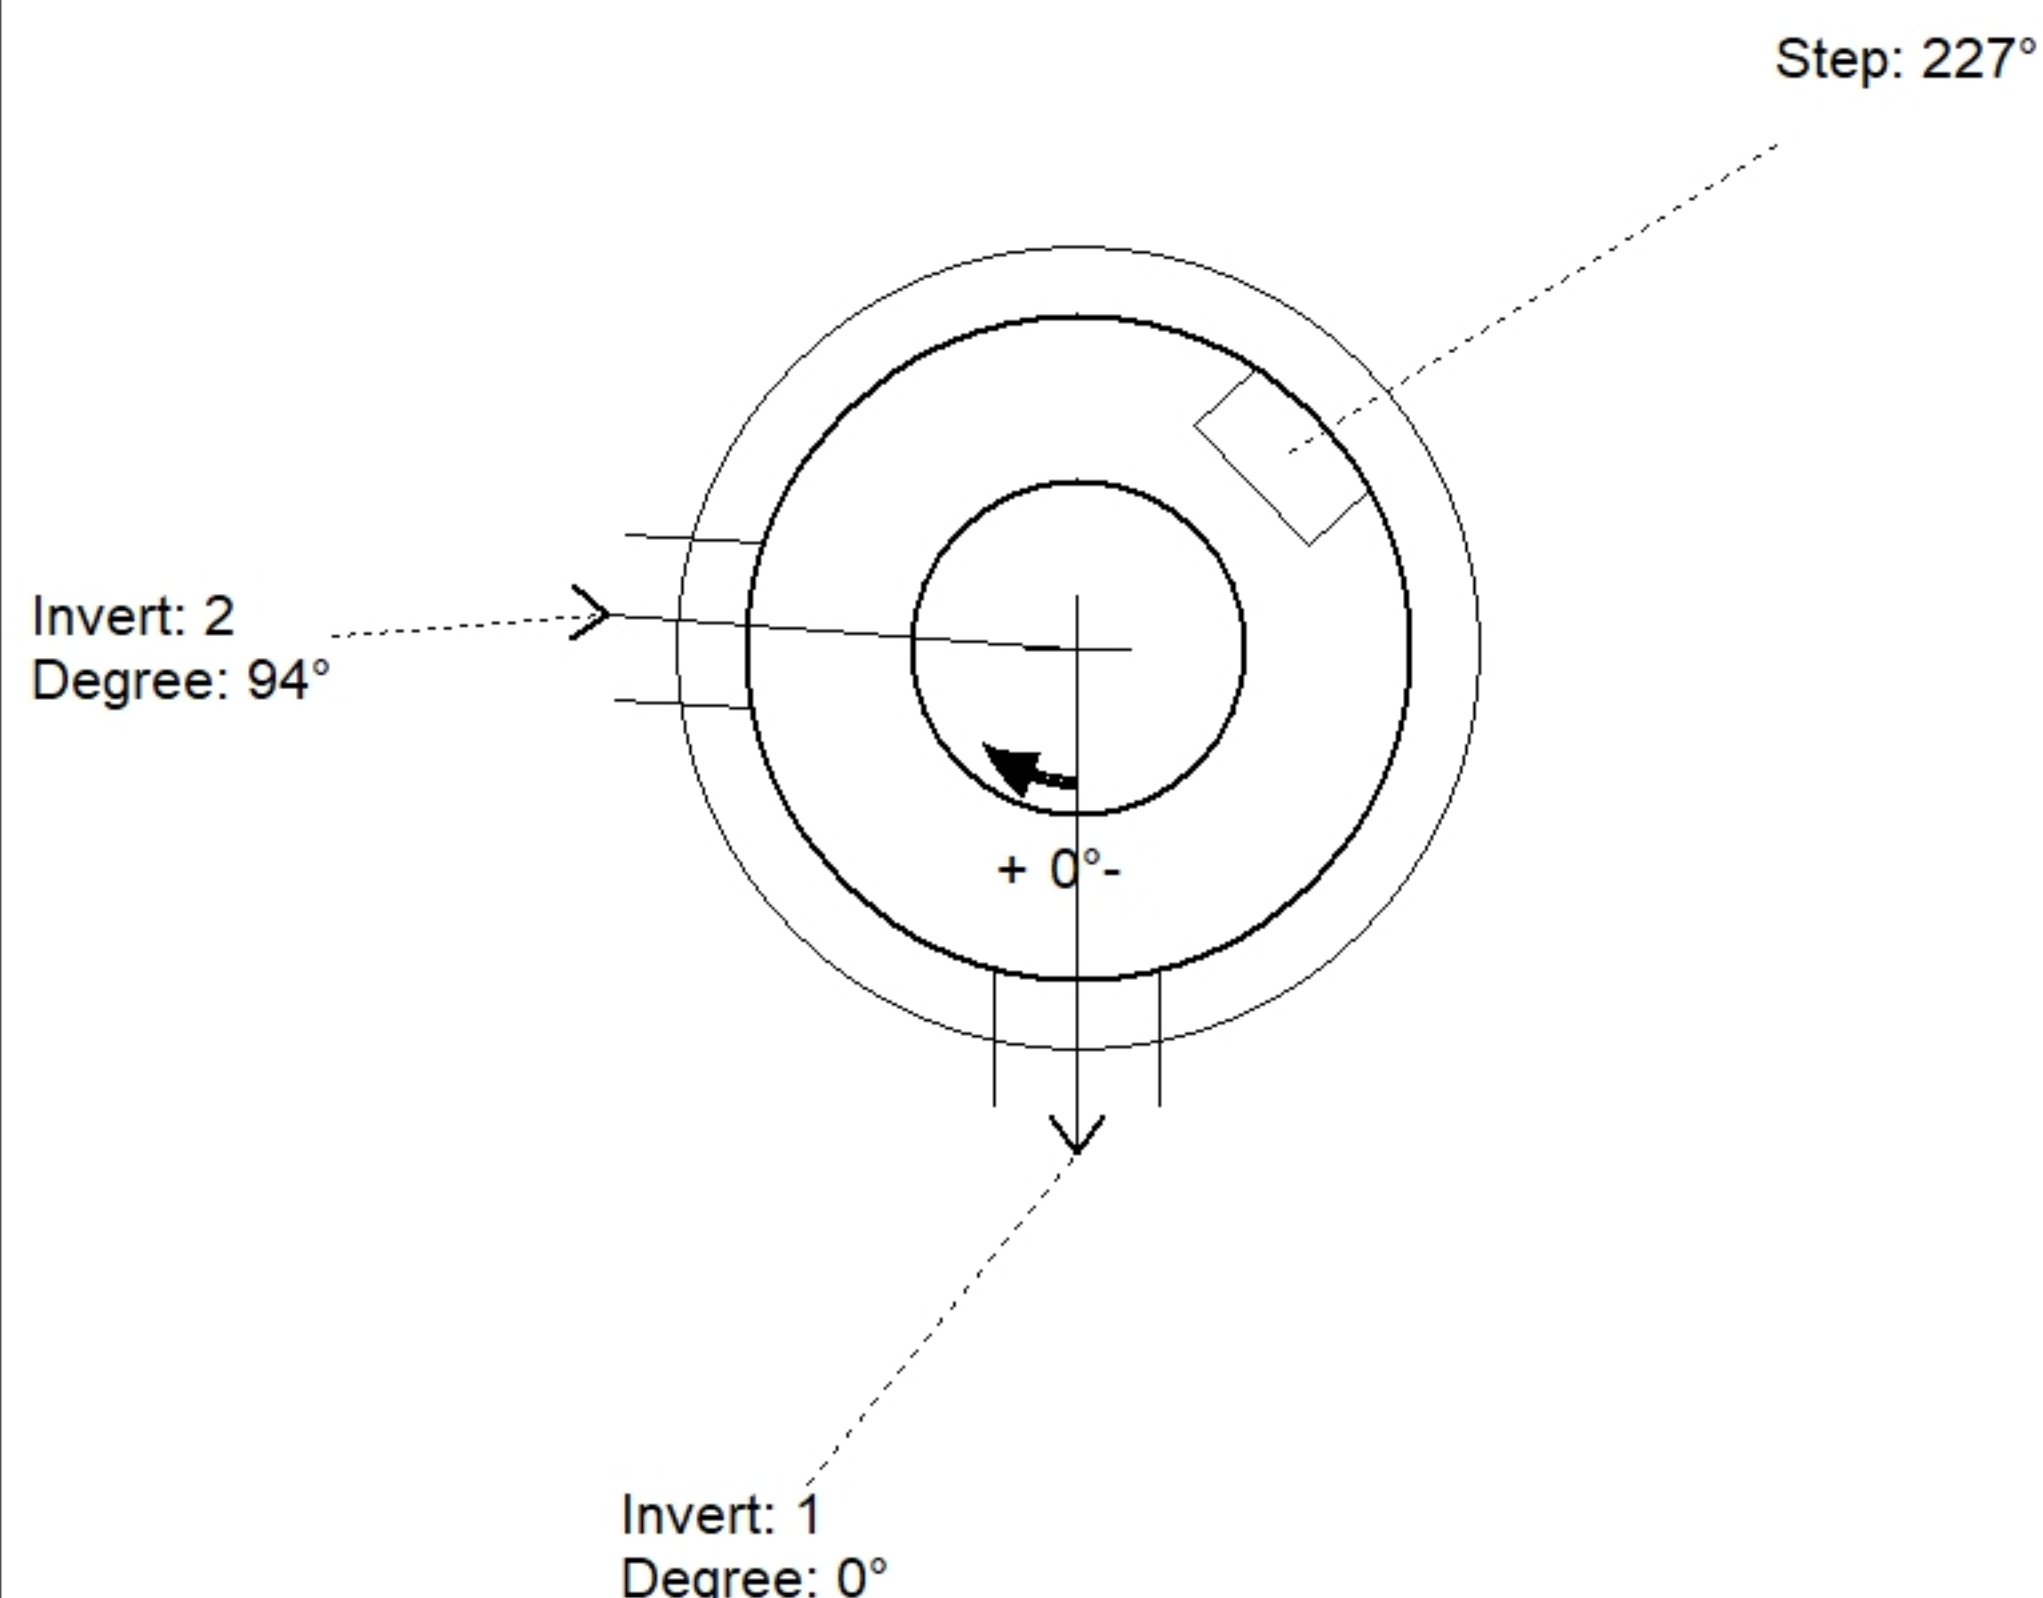

Position	Elev	Angle	Pipe	Pipe OD	Hole	Connector	Up (')	Ref
Rim	561.34'							
Reducer								
Invert 1	551.3'	0°	8" PVC SDR35	8.5"	12"	PSX 12-08 NYLO	0"	P1
Invert 2	551.5'	94°	8" PVC SDR35	8.5"	12"	PSX 12-08 NYLO	2.375"	P1
Invert 3								
Invert 4								
Invert 5								
Invert 6								
Invert 7								
Invert 8								

Cast (Int. Dim.) - Interior Dimensions

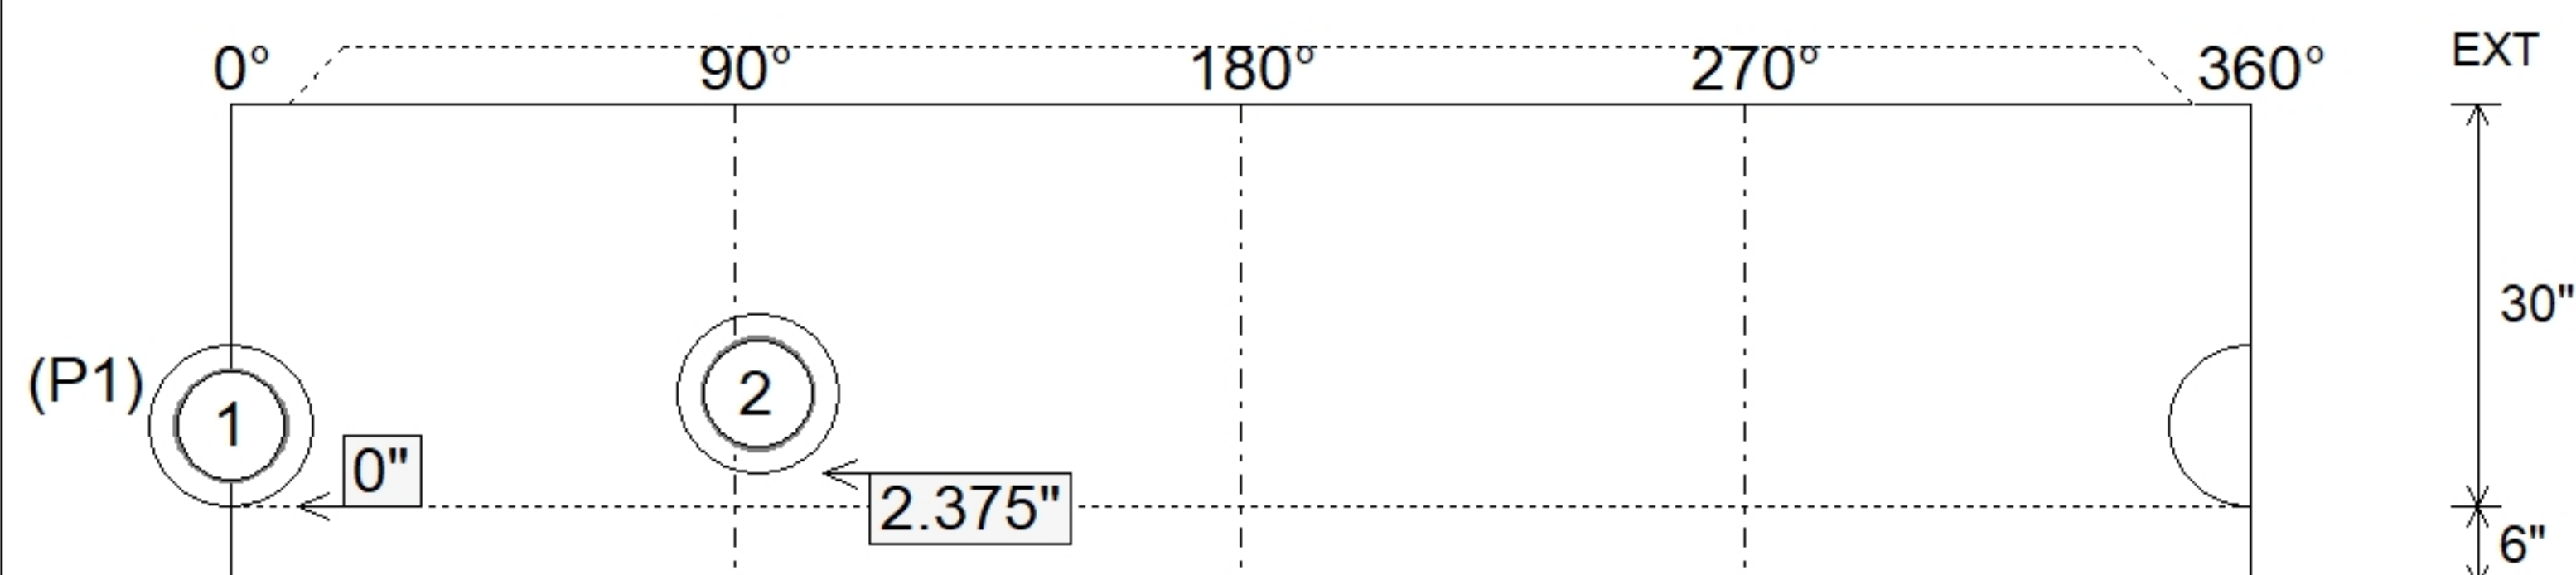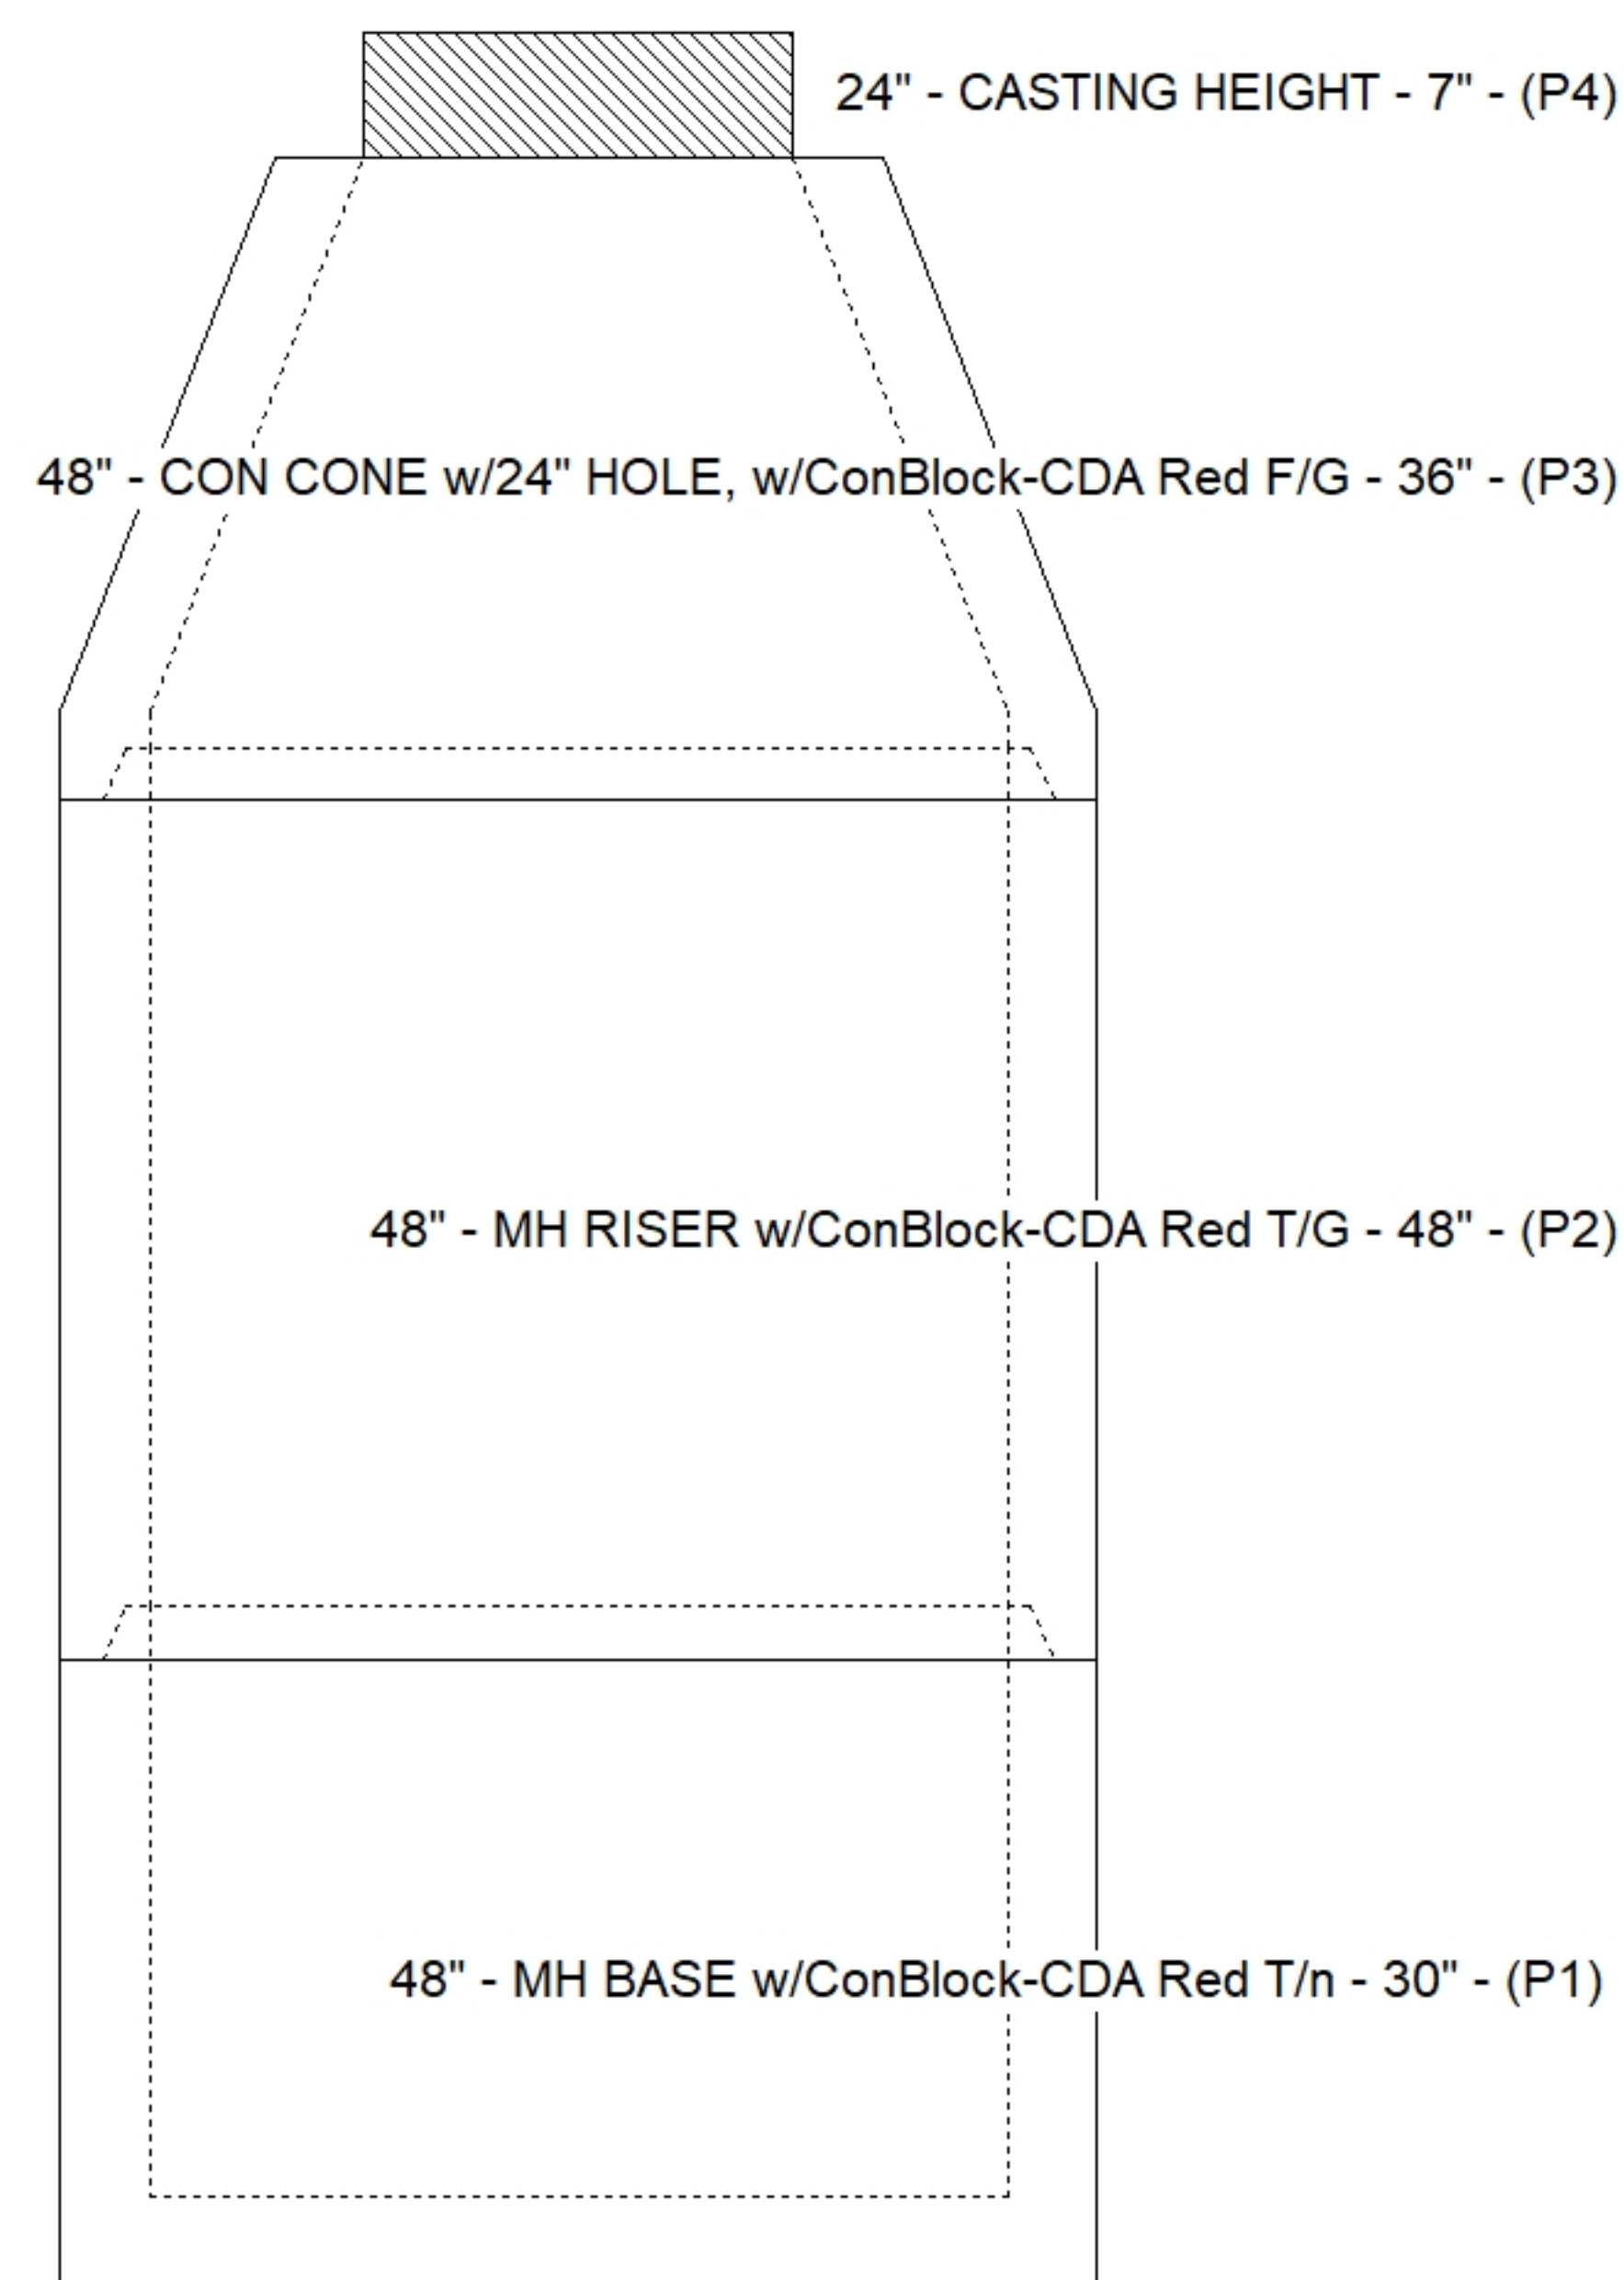

Submittal Drawing
9/8/2026 9:06:53 AM

SUBMITTAL
APPROVED BY: