

Contractor: Hayes Pipe Supply

TECH: J. Horsley

Plant: 100



Size: 48"

Rim to Invert: 5.23'


Floor Height: 6"

Slack: 0.76"


- FLOOR (As .31) #5 BARS AT 12" C.C.E.W.

0 lb


Structure Total: 6286 lb

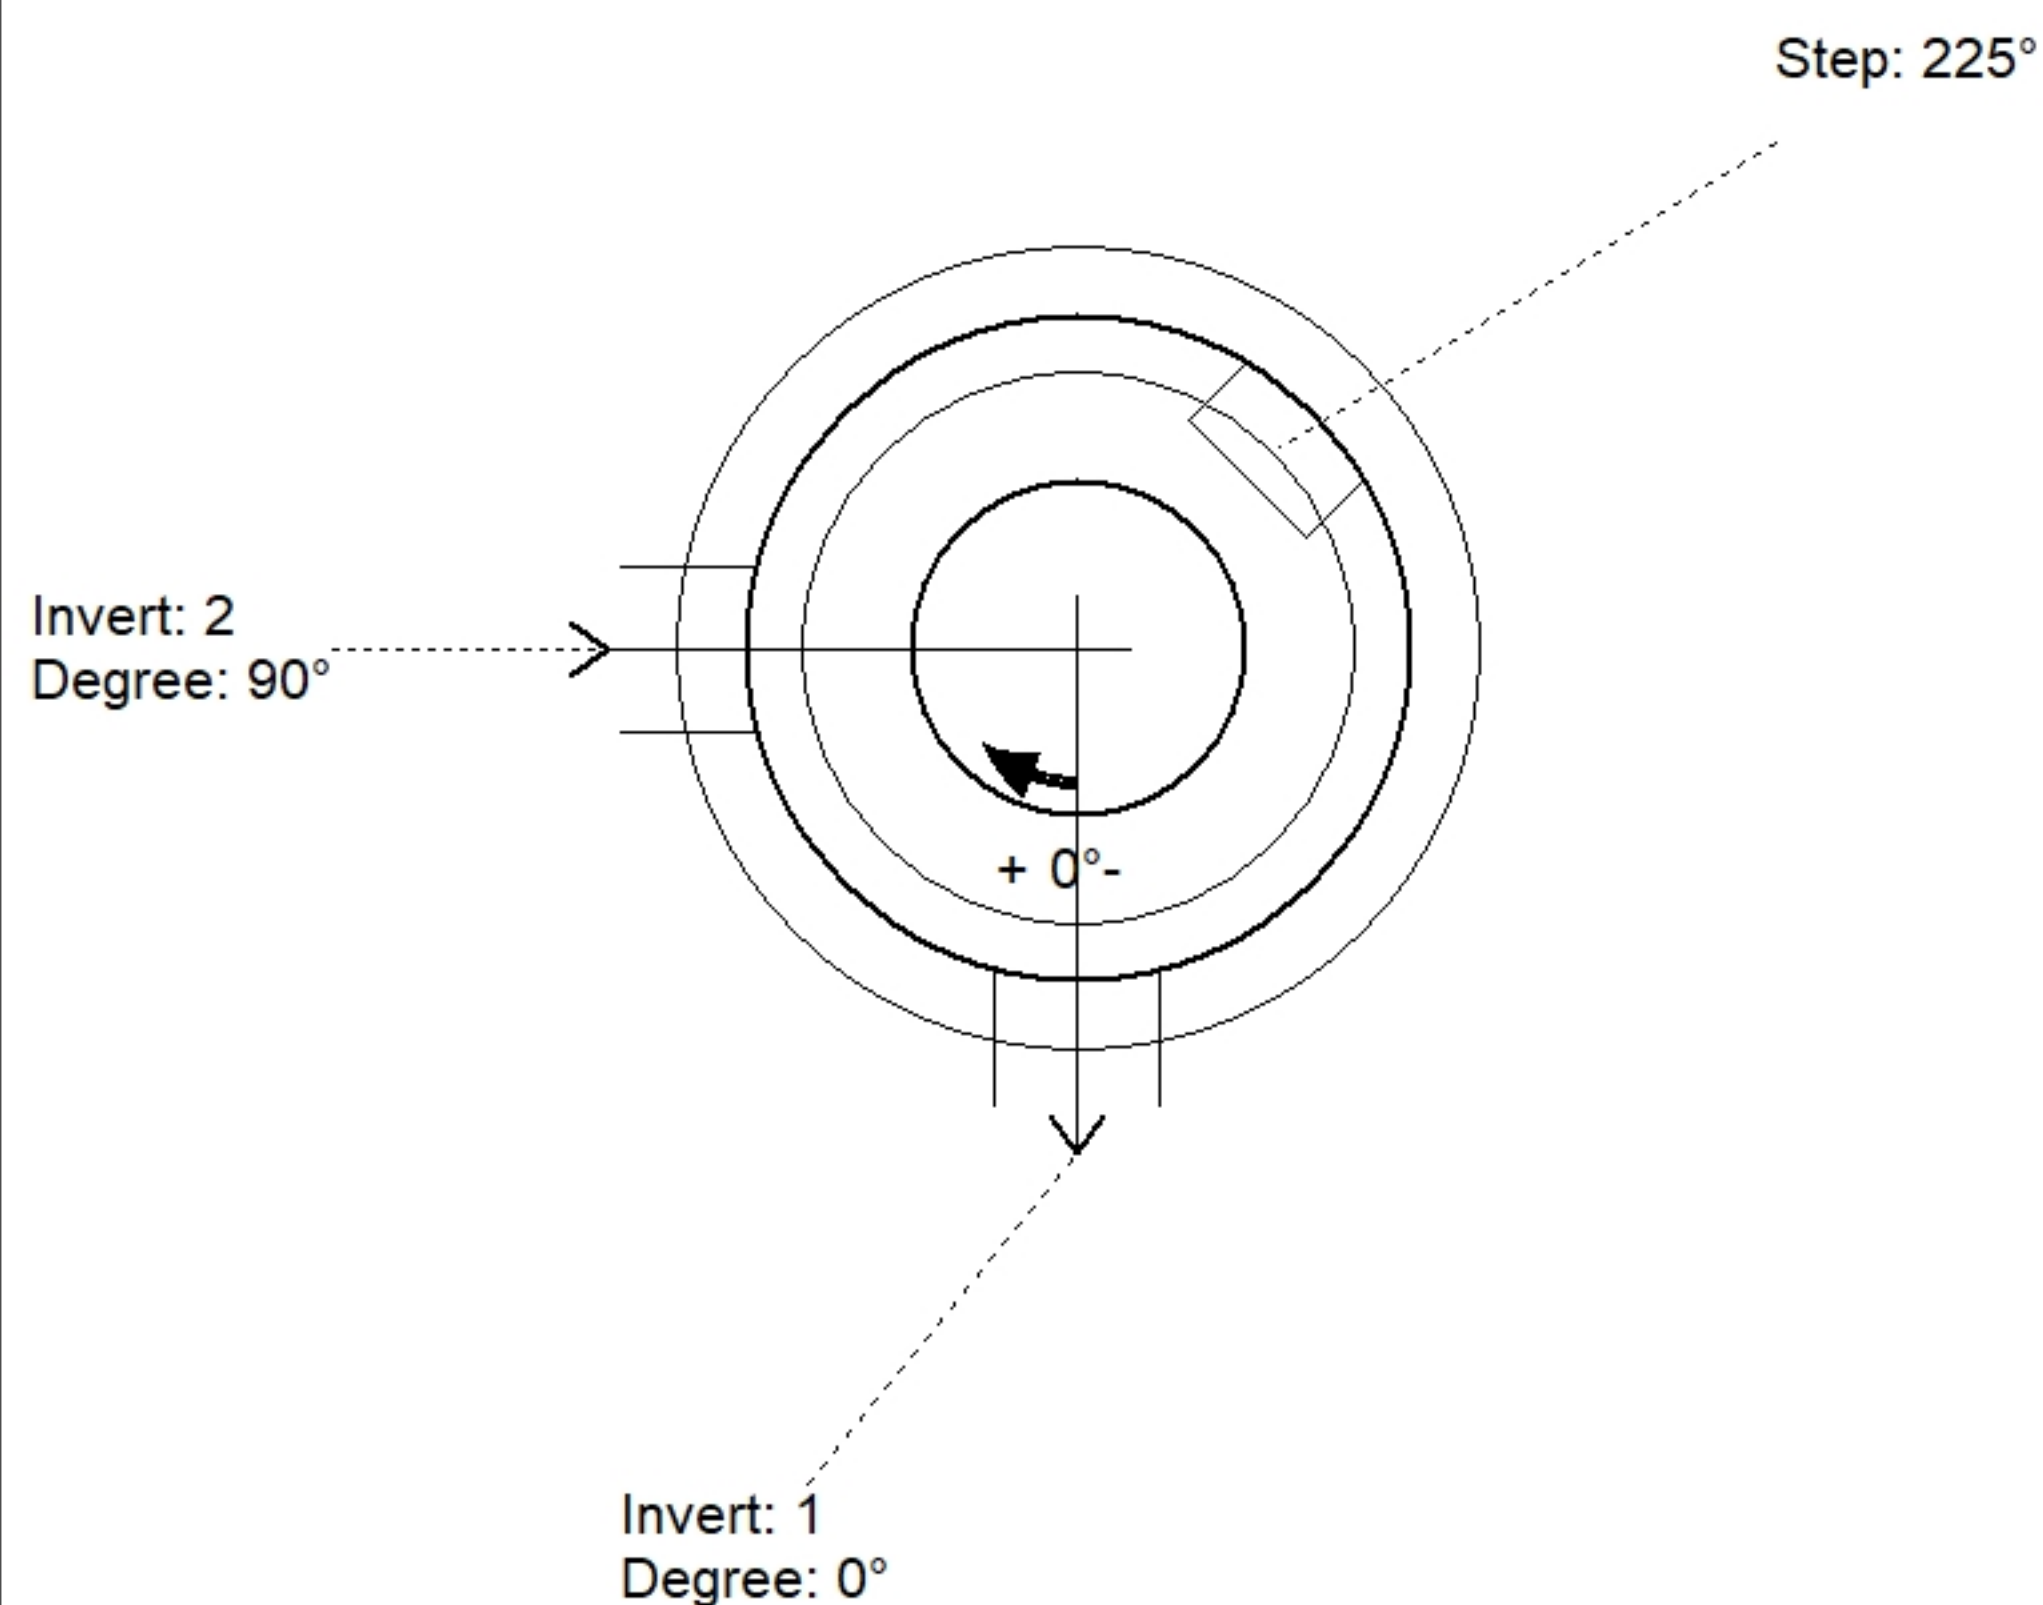

Position	Elev	Angle	Pipe	Pipe OD	Hole	Connector	Up (⌵)	Ref
Rim	570.58'							
Reducer								
Invert 1	565.35'	0°	8" PVC SDR35	8.5"	12"	PSX 12-08 NYLO	0"	P1
Invert 2	565.55'	90°	8" PVC SDR35	8.5"	12"	PSX 12-08 NYLO	2.375"	P1
Invert 3								
Invert 4								
Invert 5								
Invert 6								
Invert 7								
Invert 8								

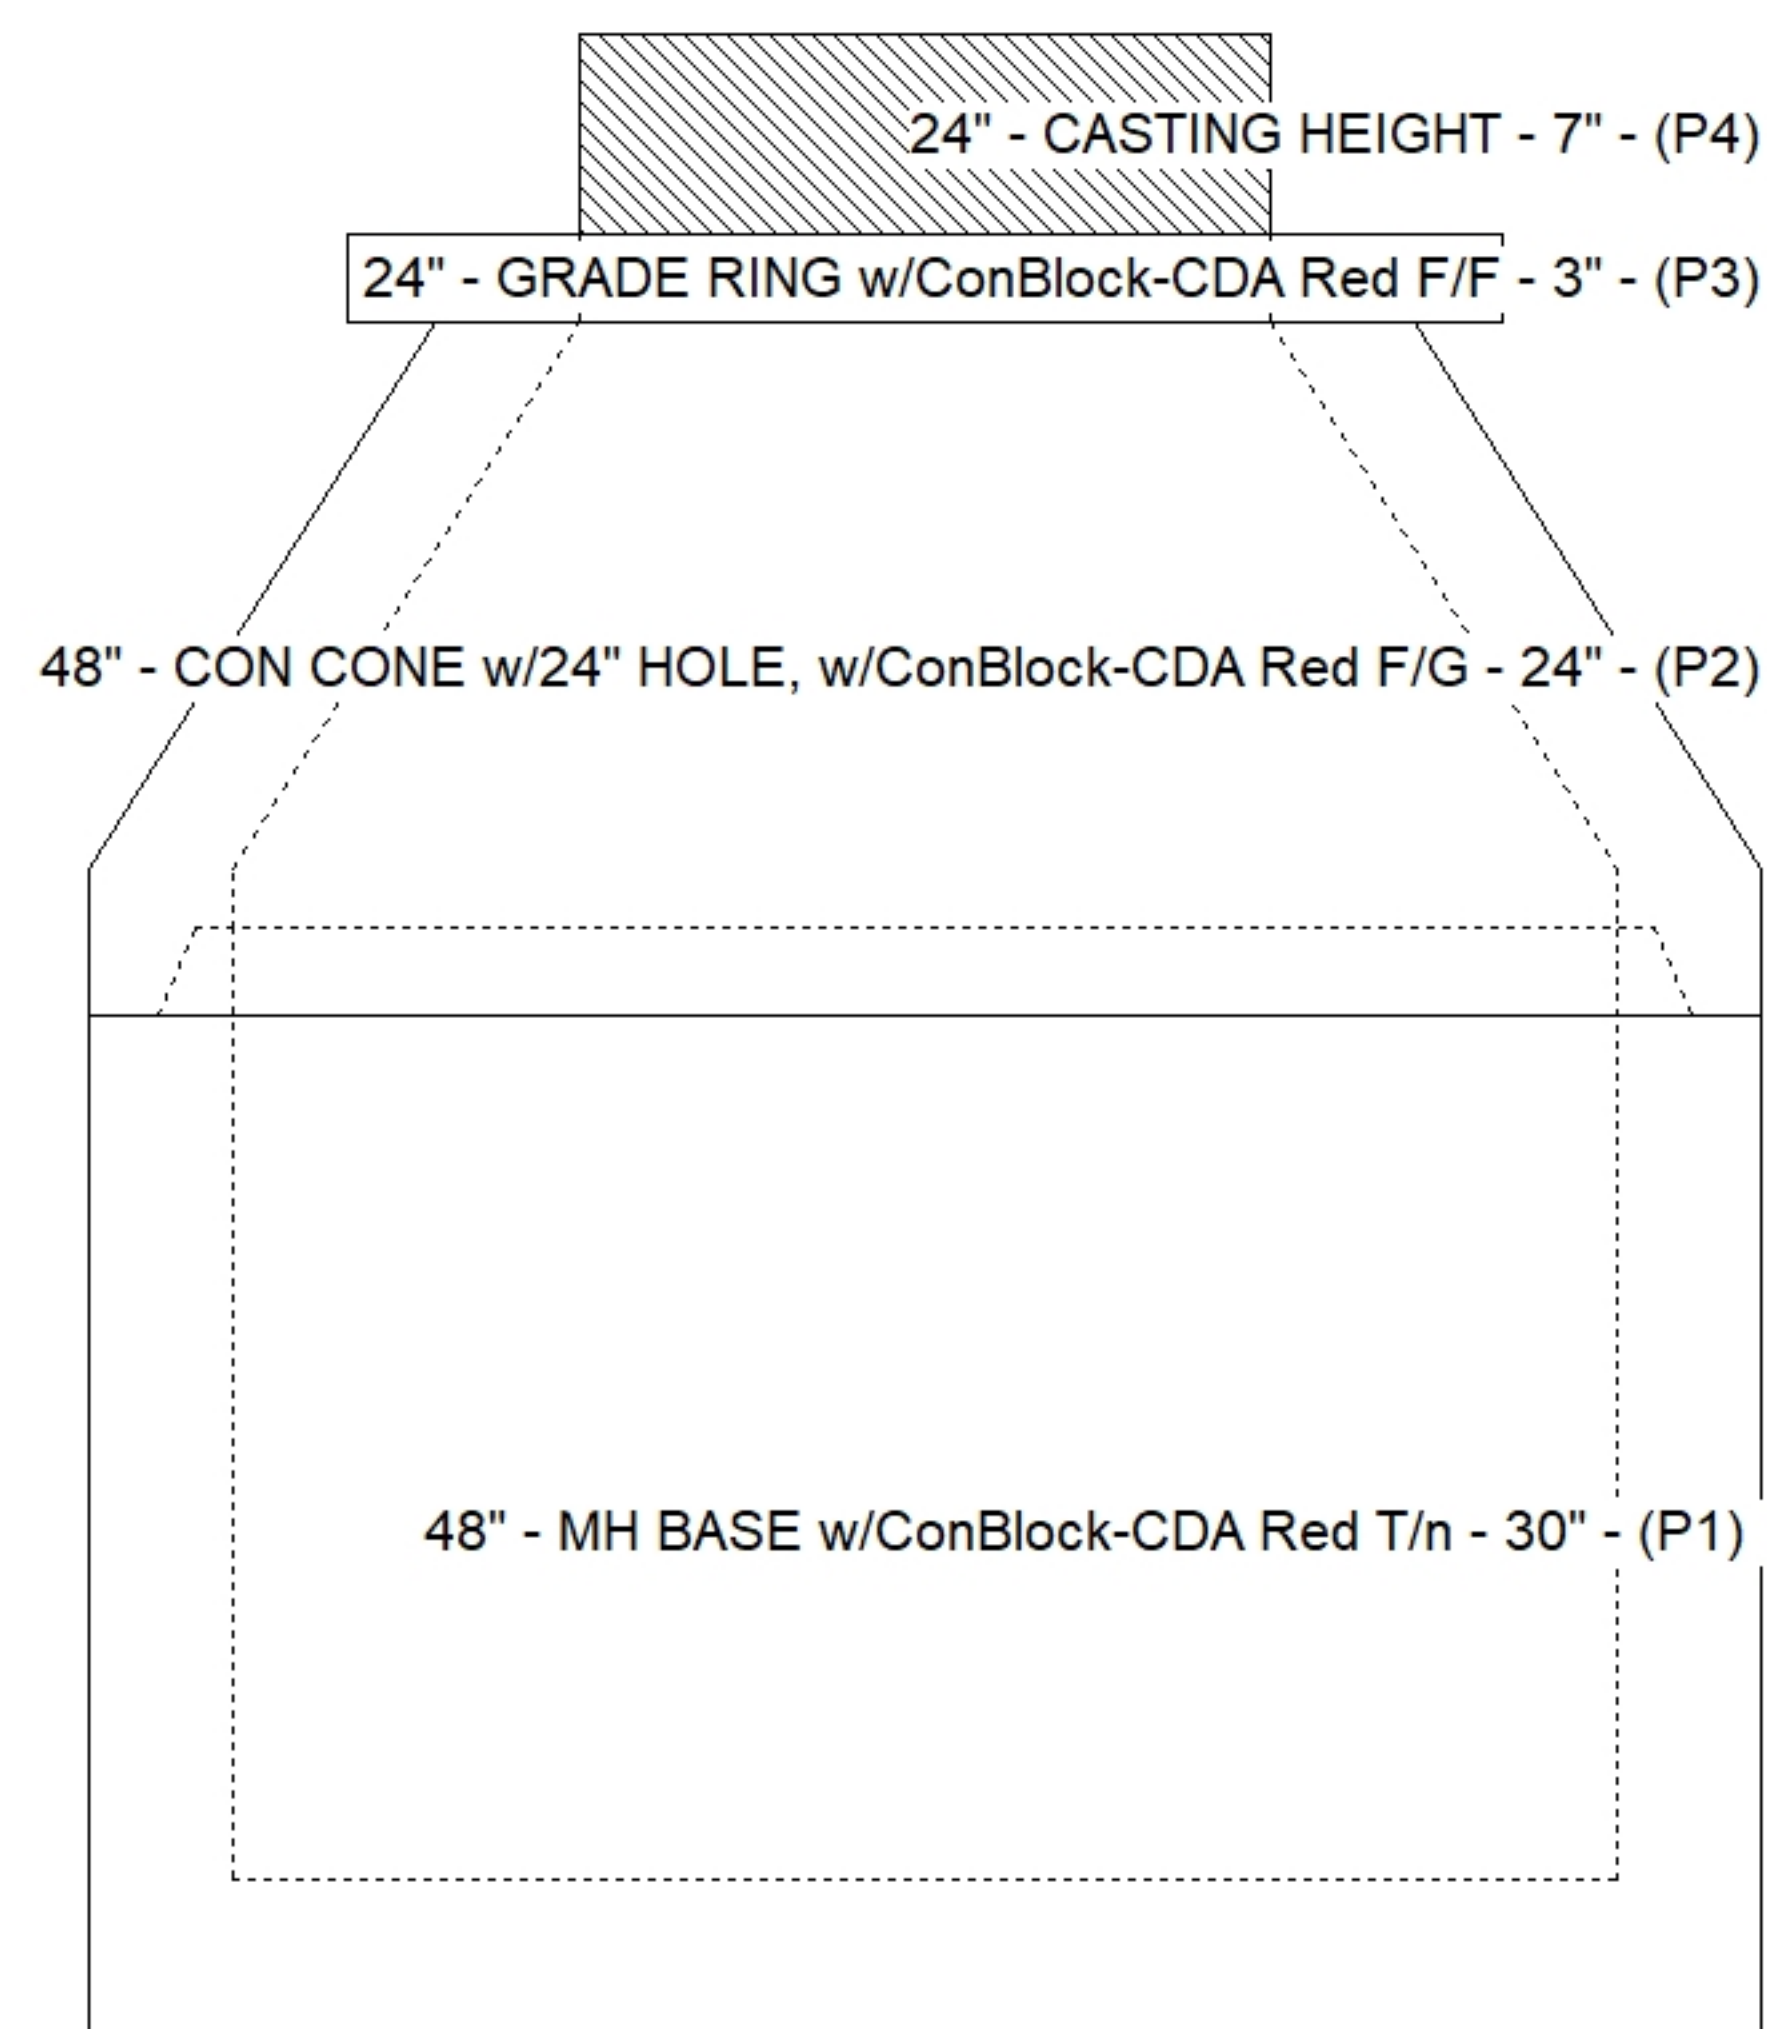

Cast (Int. Dim.) - Interior Dimensions

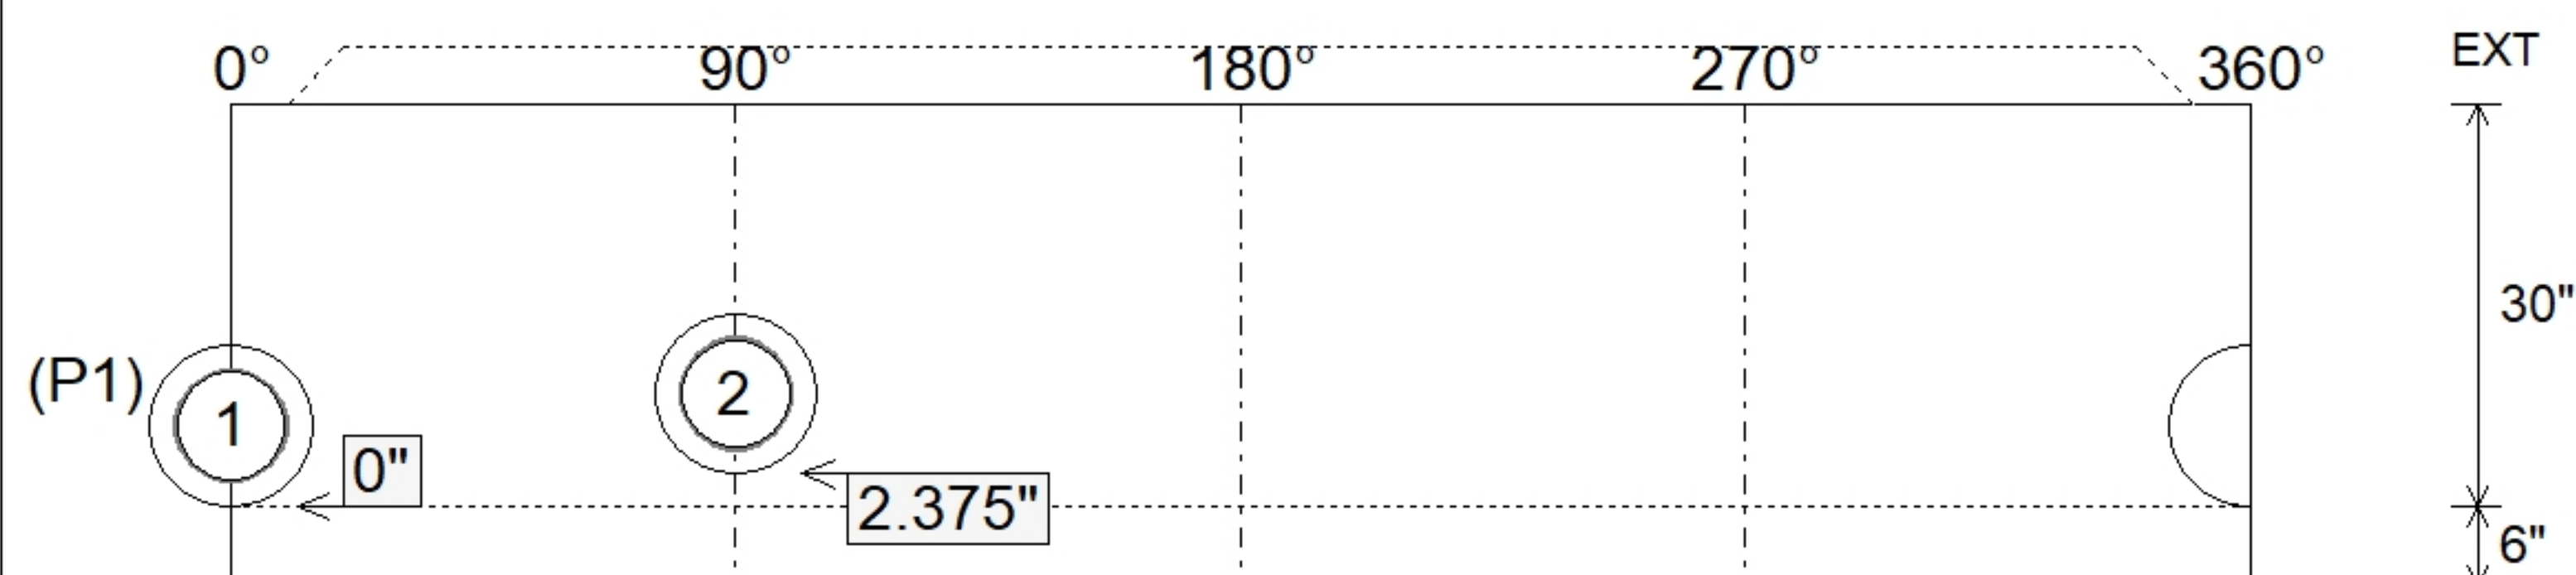

Submittal Drawing
9/8/2026 9:06:53 AM

SUBMITTAL
APPROVED BY: