

Contractor: Hayes Pipe Supply

Plant: 100




Slack: 0.73"

- FLOOR (As .31) #5 BARS AT 12" C.C.E.W.


1) Will stop ME to TDS NOR to

0 lb


Structure Total: 5306 lb

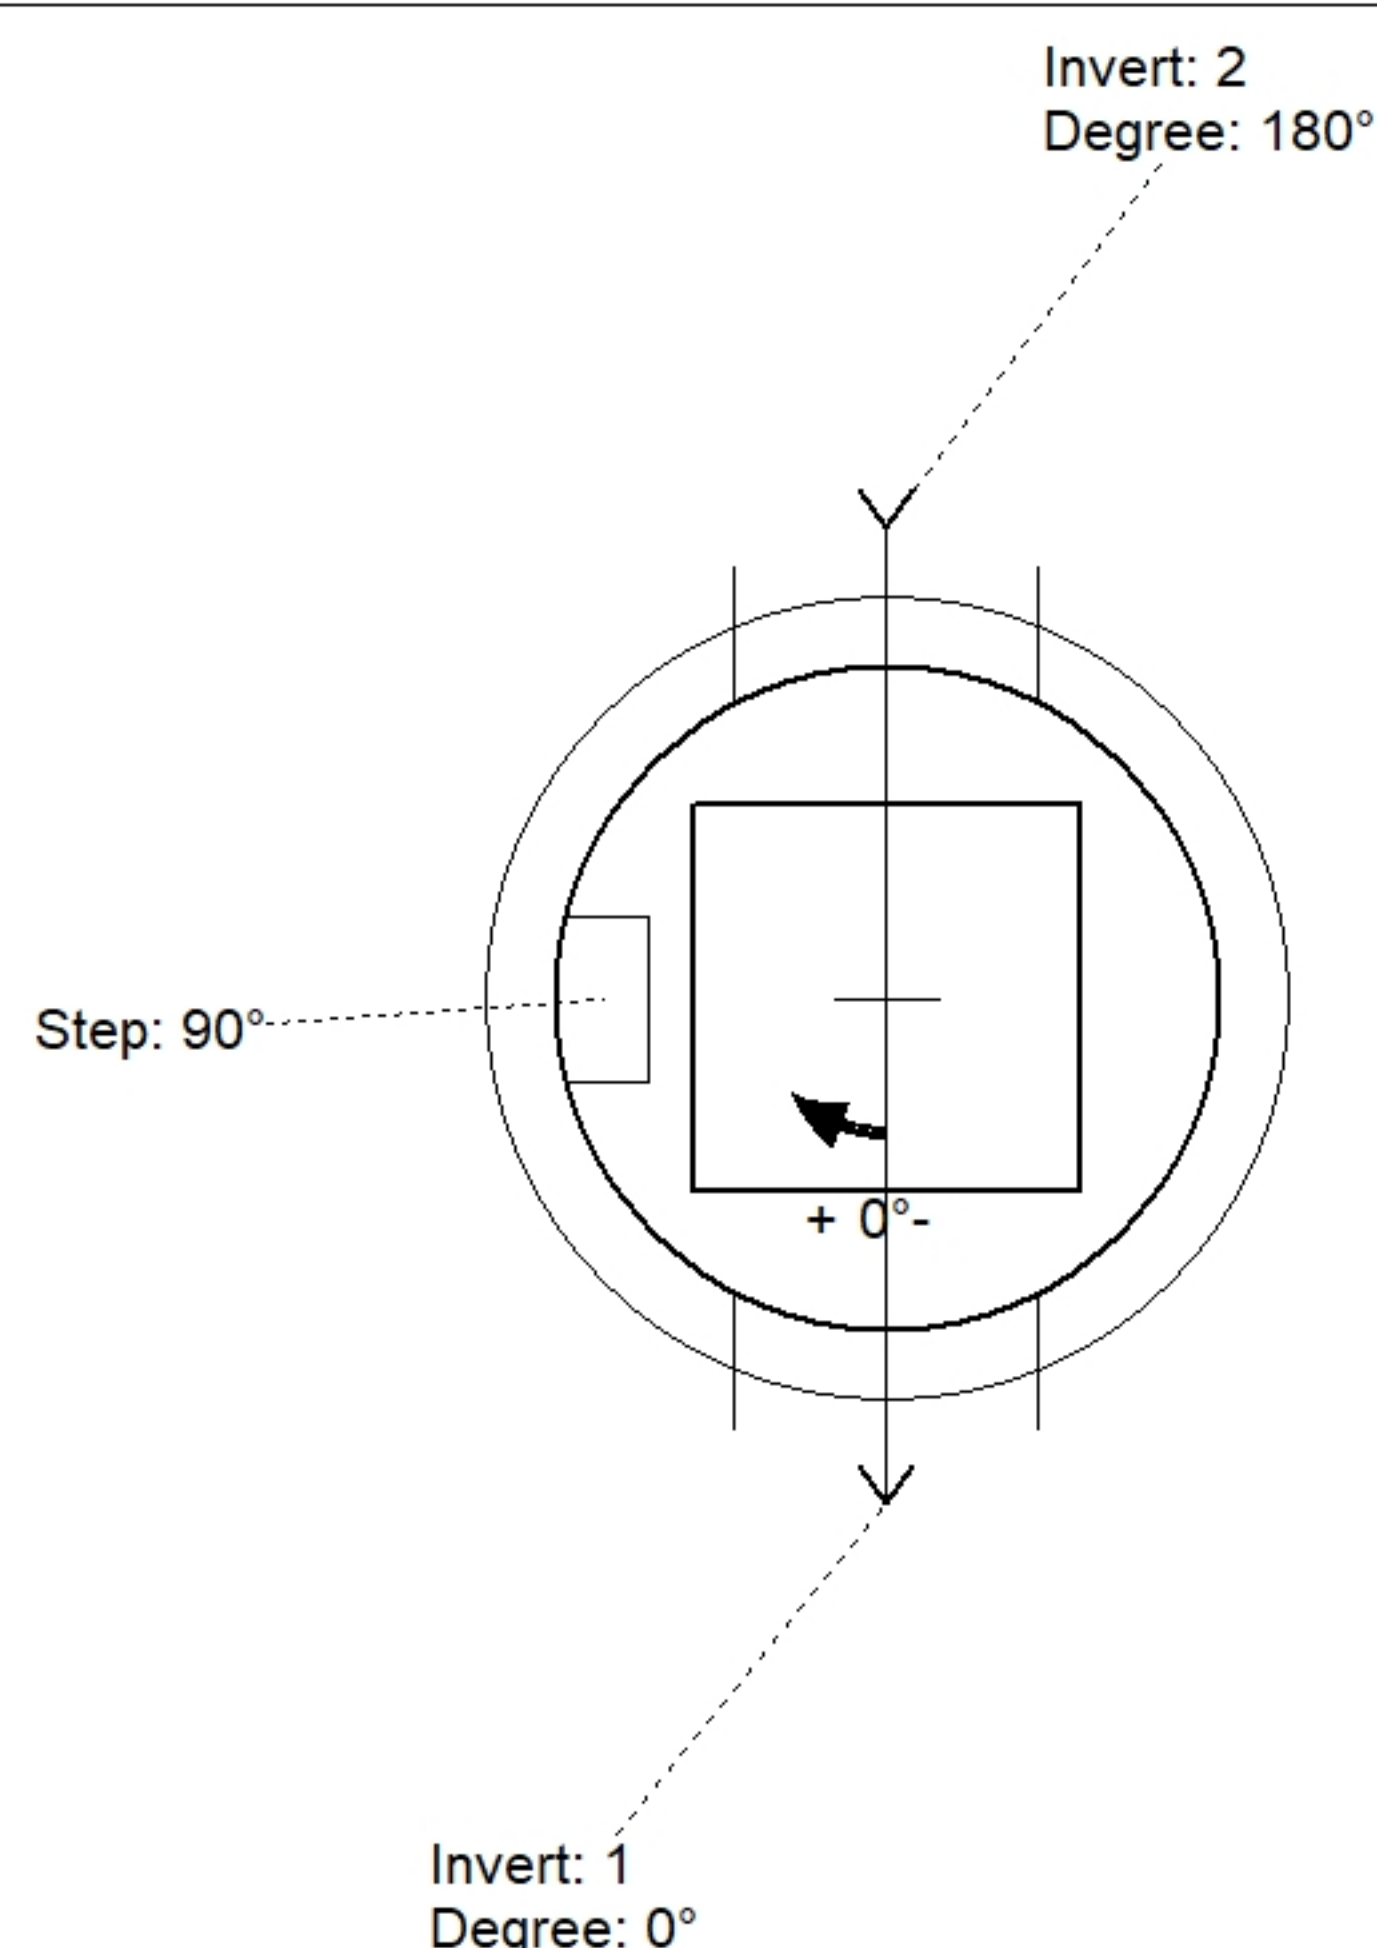

Position	Elev	Angle	Pipe	Pipe OD	Hole	Connector	Up (⌵)	Ref
Rim	572.99'							
Reducer								
Invert 1	568.2'	0°	15" RCP B WALL	19.5"	22"	Hole 22	0"	P1
Invert 2	568.3'	180°	15" RCP B WALL	19.5"	22"	Hole 22	1.25"	P1
Invert 3								
Invert 4								
Invert 5								
Invert 6								
Invert 7								
Invert 8								

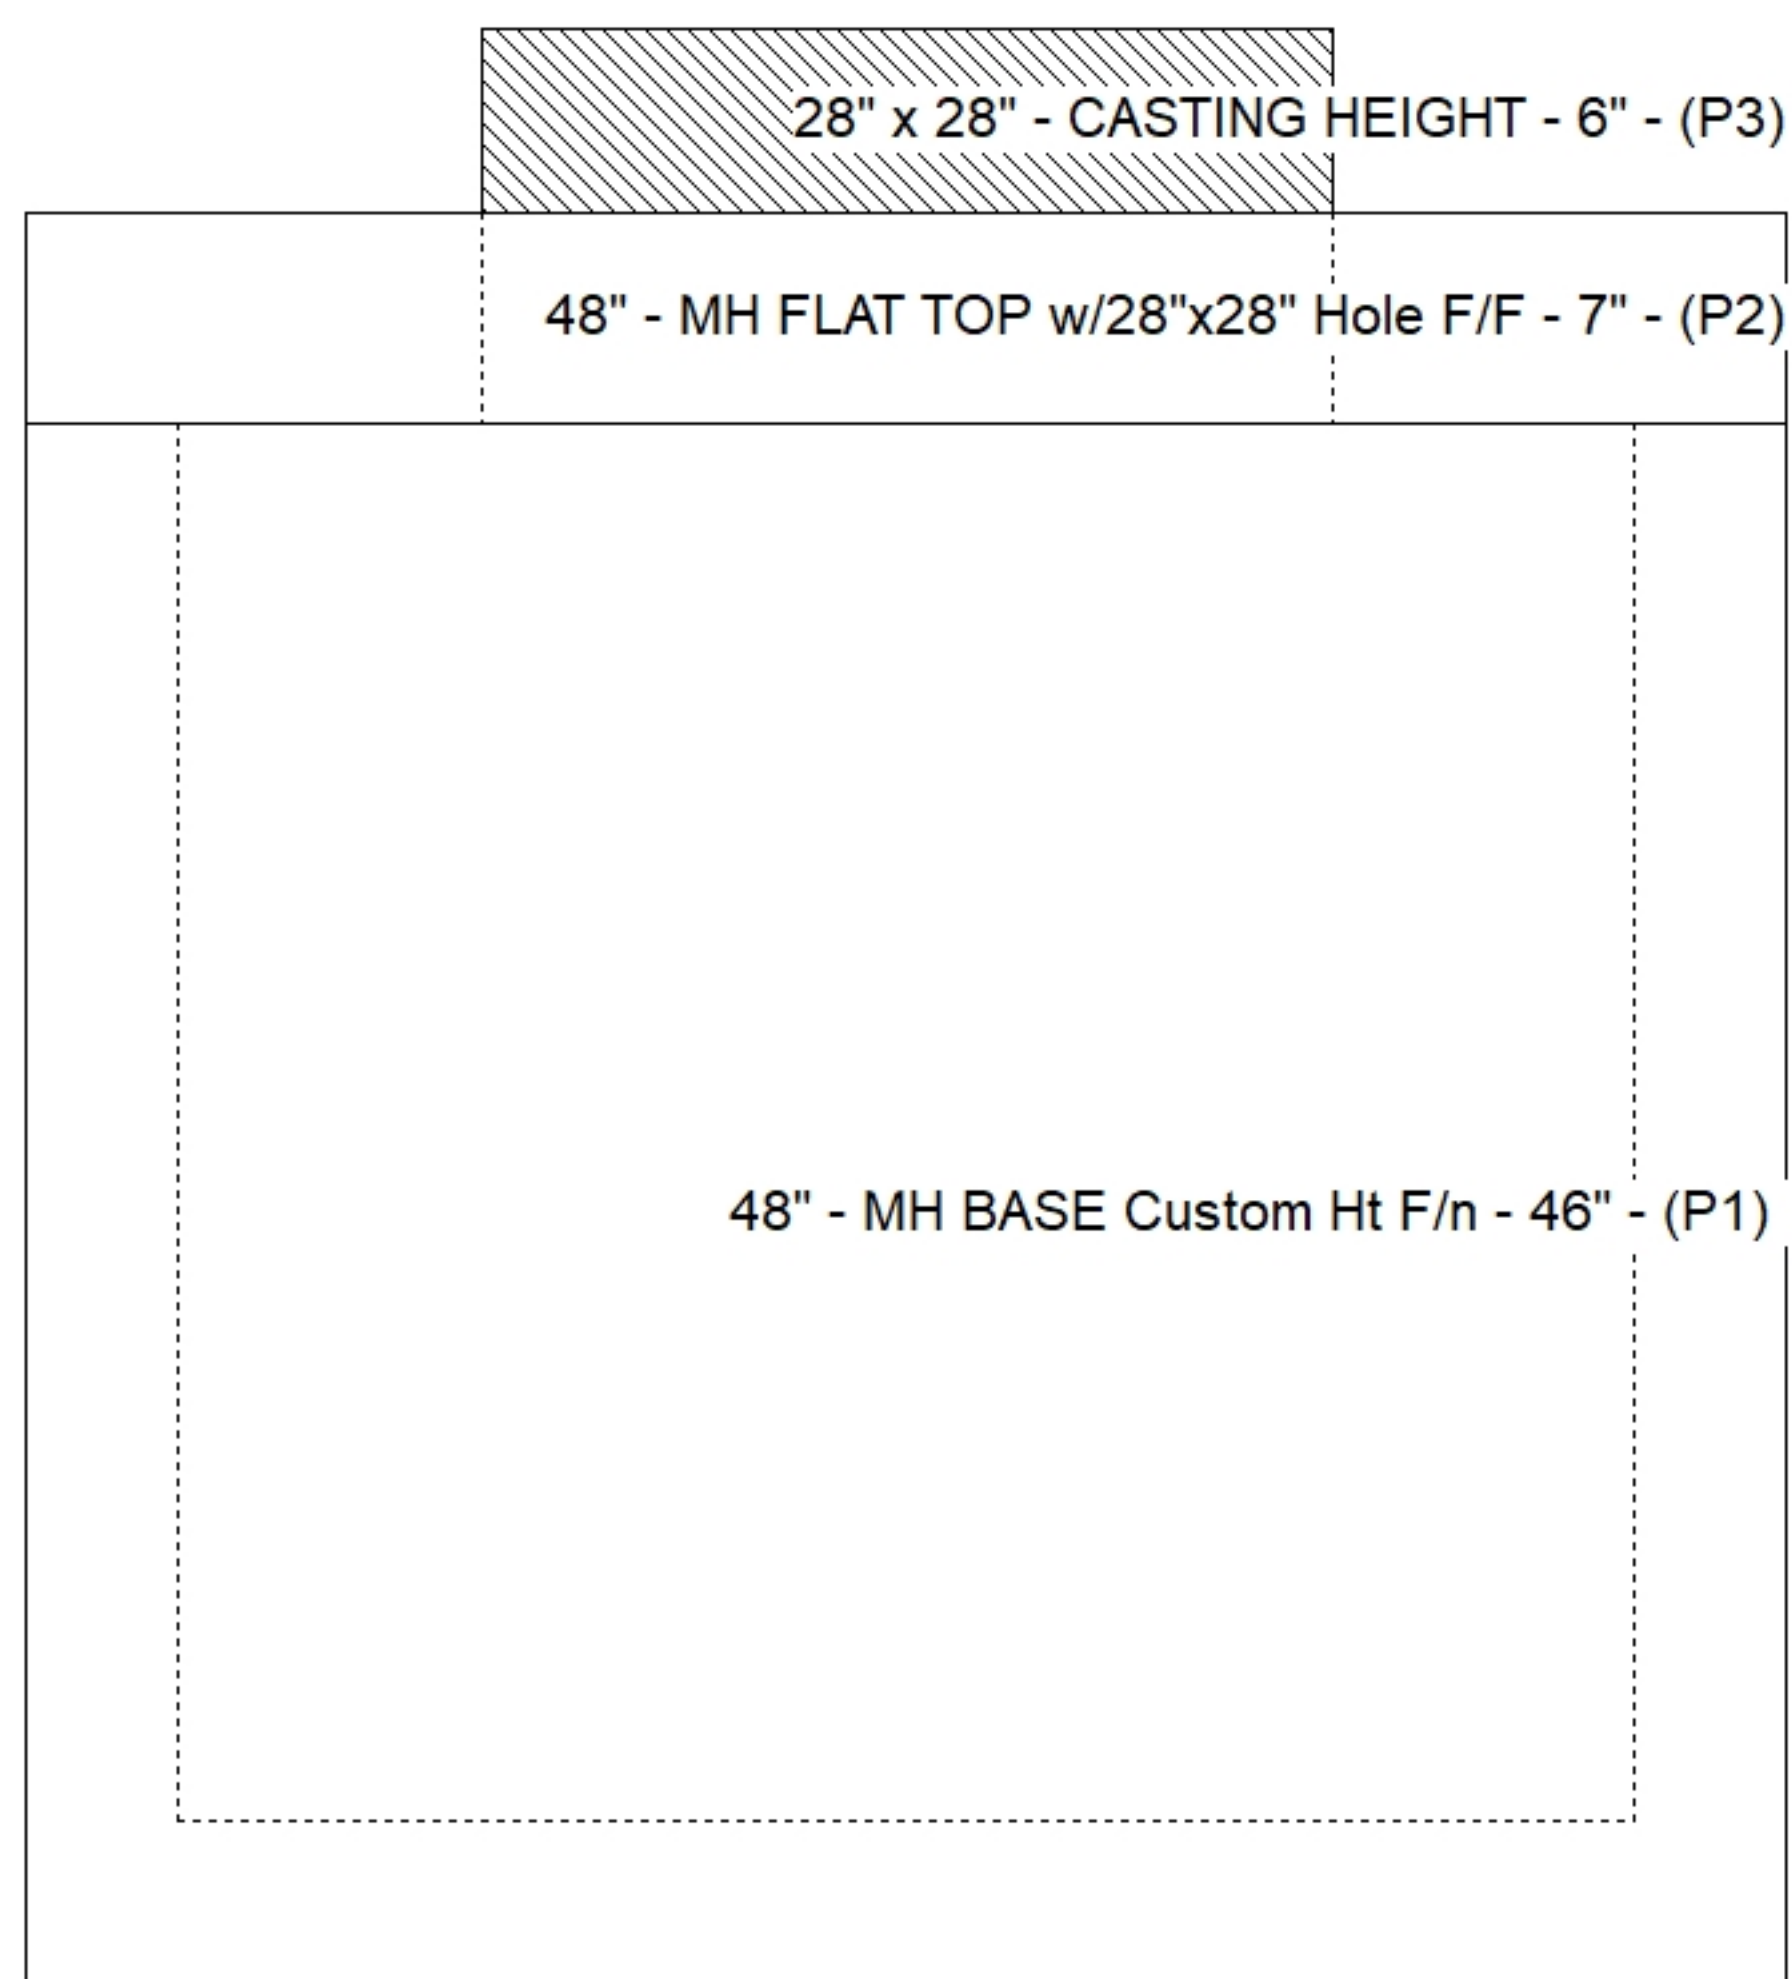

Cast (Int. Dim.) - Interior Dimensions

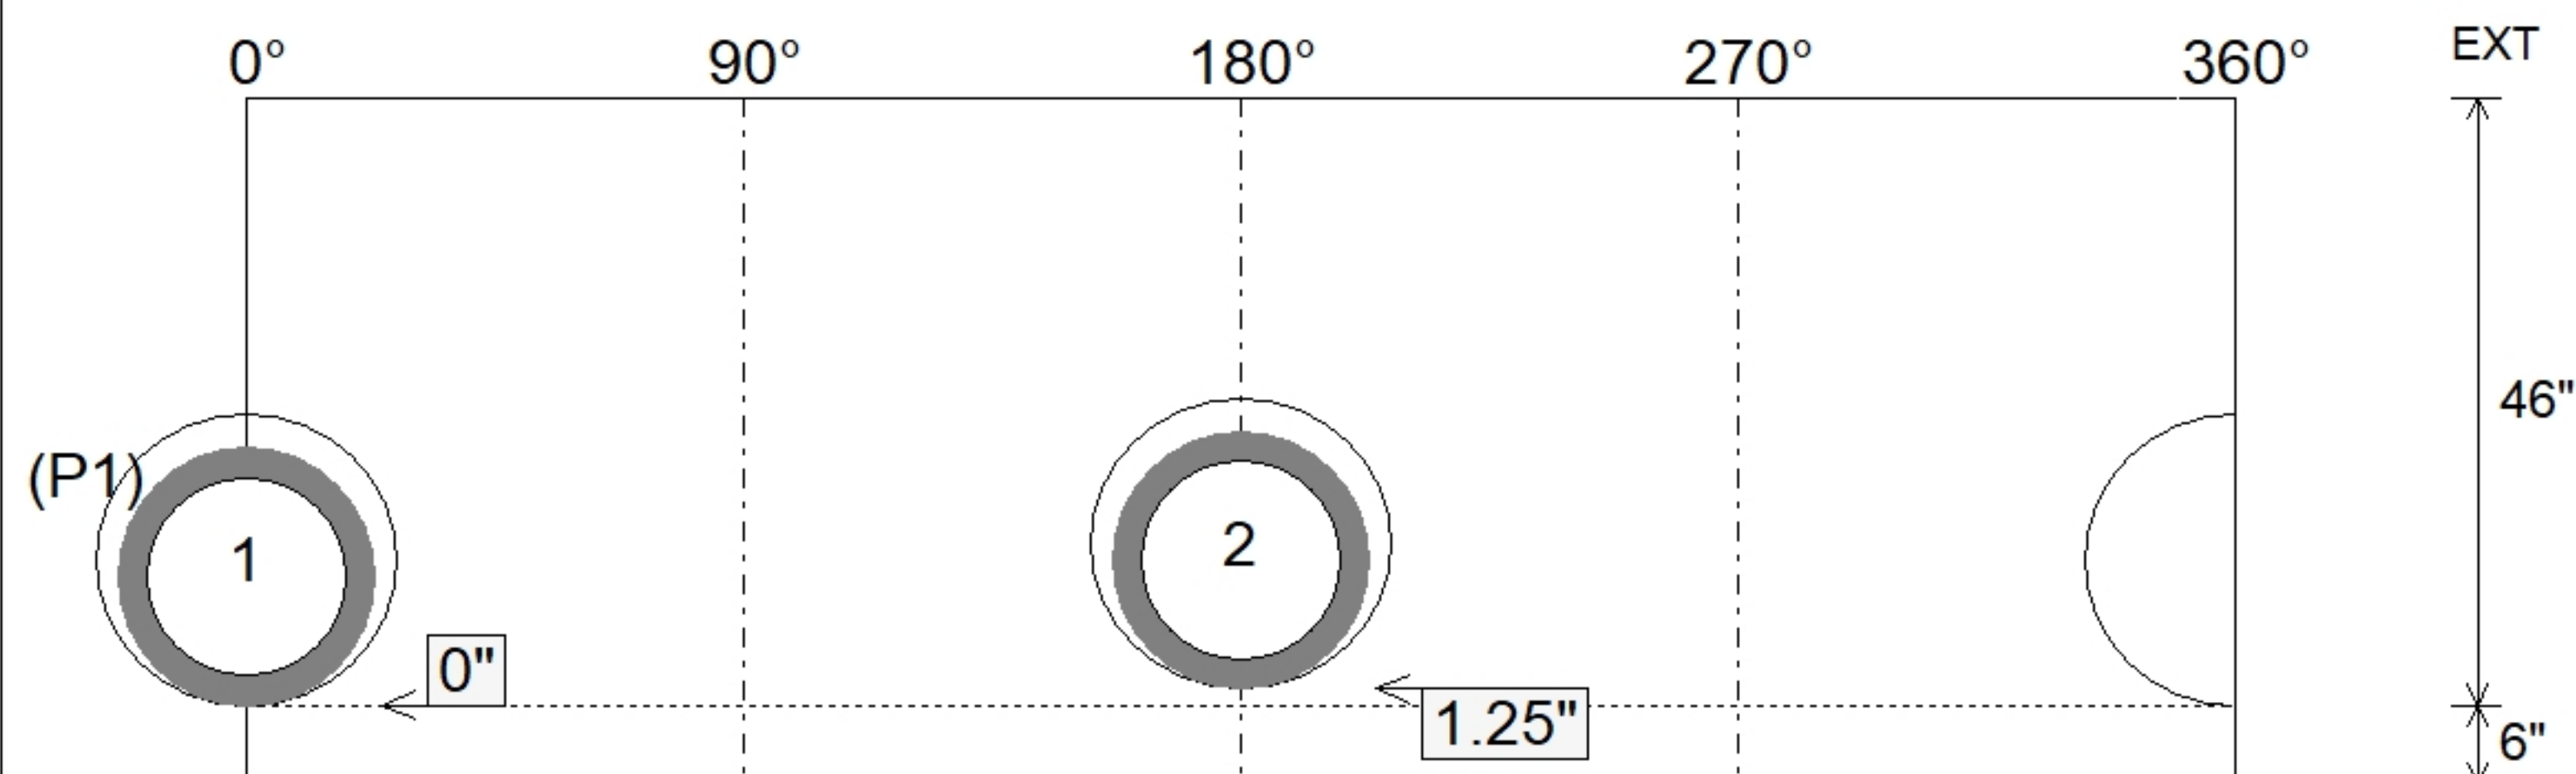

SUBMITTAL
APPROVED BY: