

Contractor: Hayes Pipe Supply

Plant: 100




Slack: 1.656"

REINFORCING PER ASTM A615 (GRADE 60).
- WALLS (As .31) #5 BARS AT 12" C.C.E.W.
- FLOOR (As .31) #5 BARS AT 12" C.C.E.W.


P2) 28" x 28" - CASTING HEIGHT - 6"
P1) 28" x 28" - BOX BASE 6inW, 6inF F/n - 48"
1) 28" x 28" - Conseal CS-102 1.00"
1) Hole - 22

0 lb
3901 lb
0 lb
0 lb

Structure Total: 3901 lb

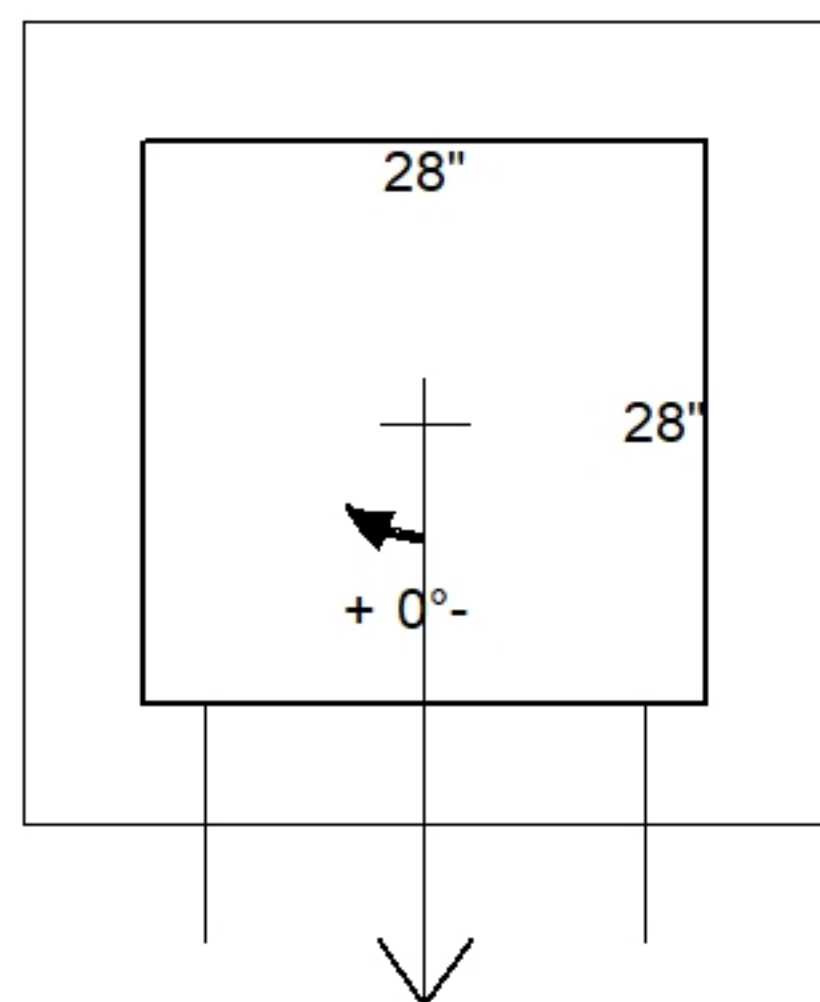


Invert: 1
Degree: 0°

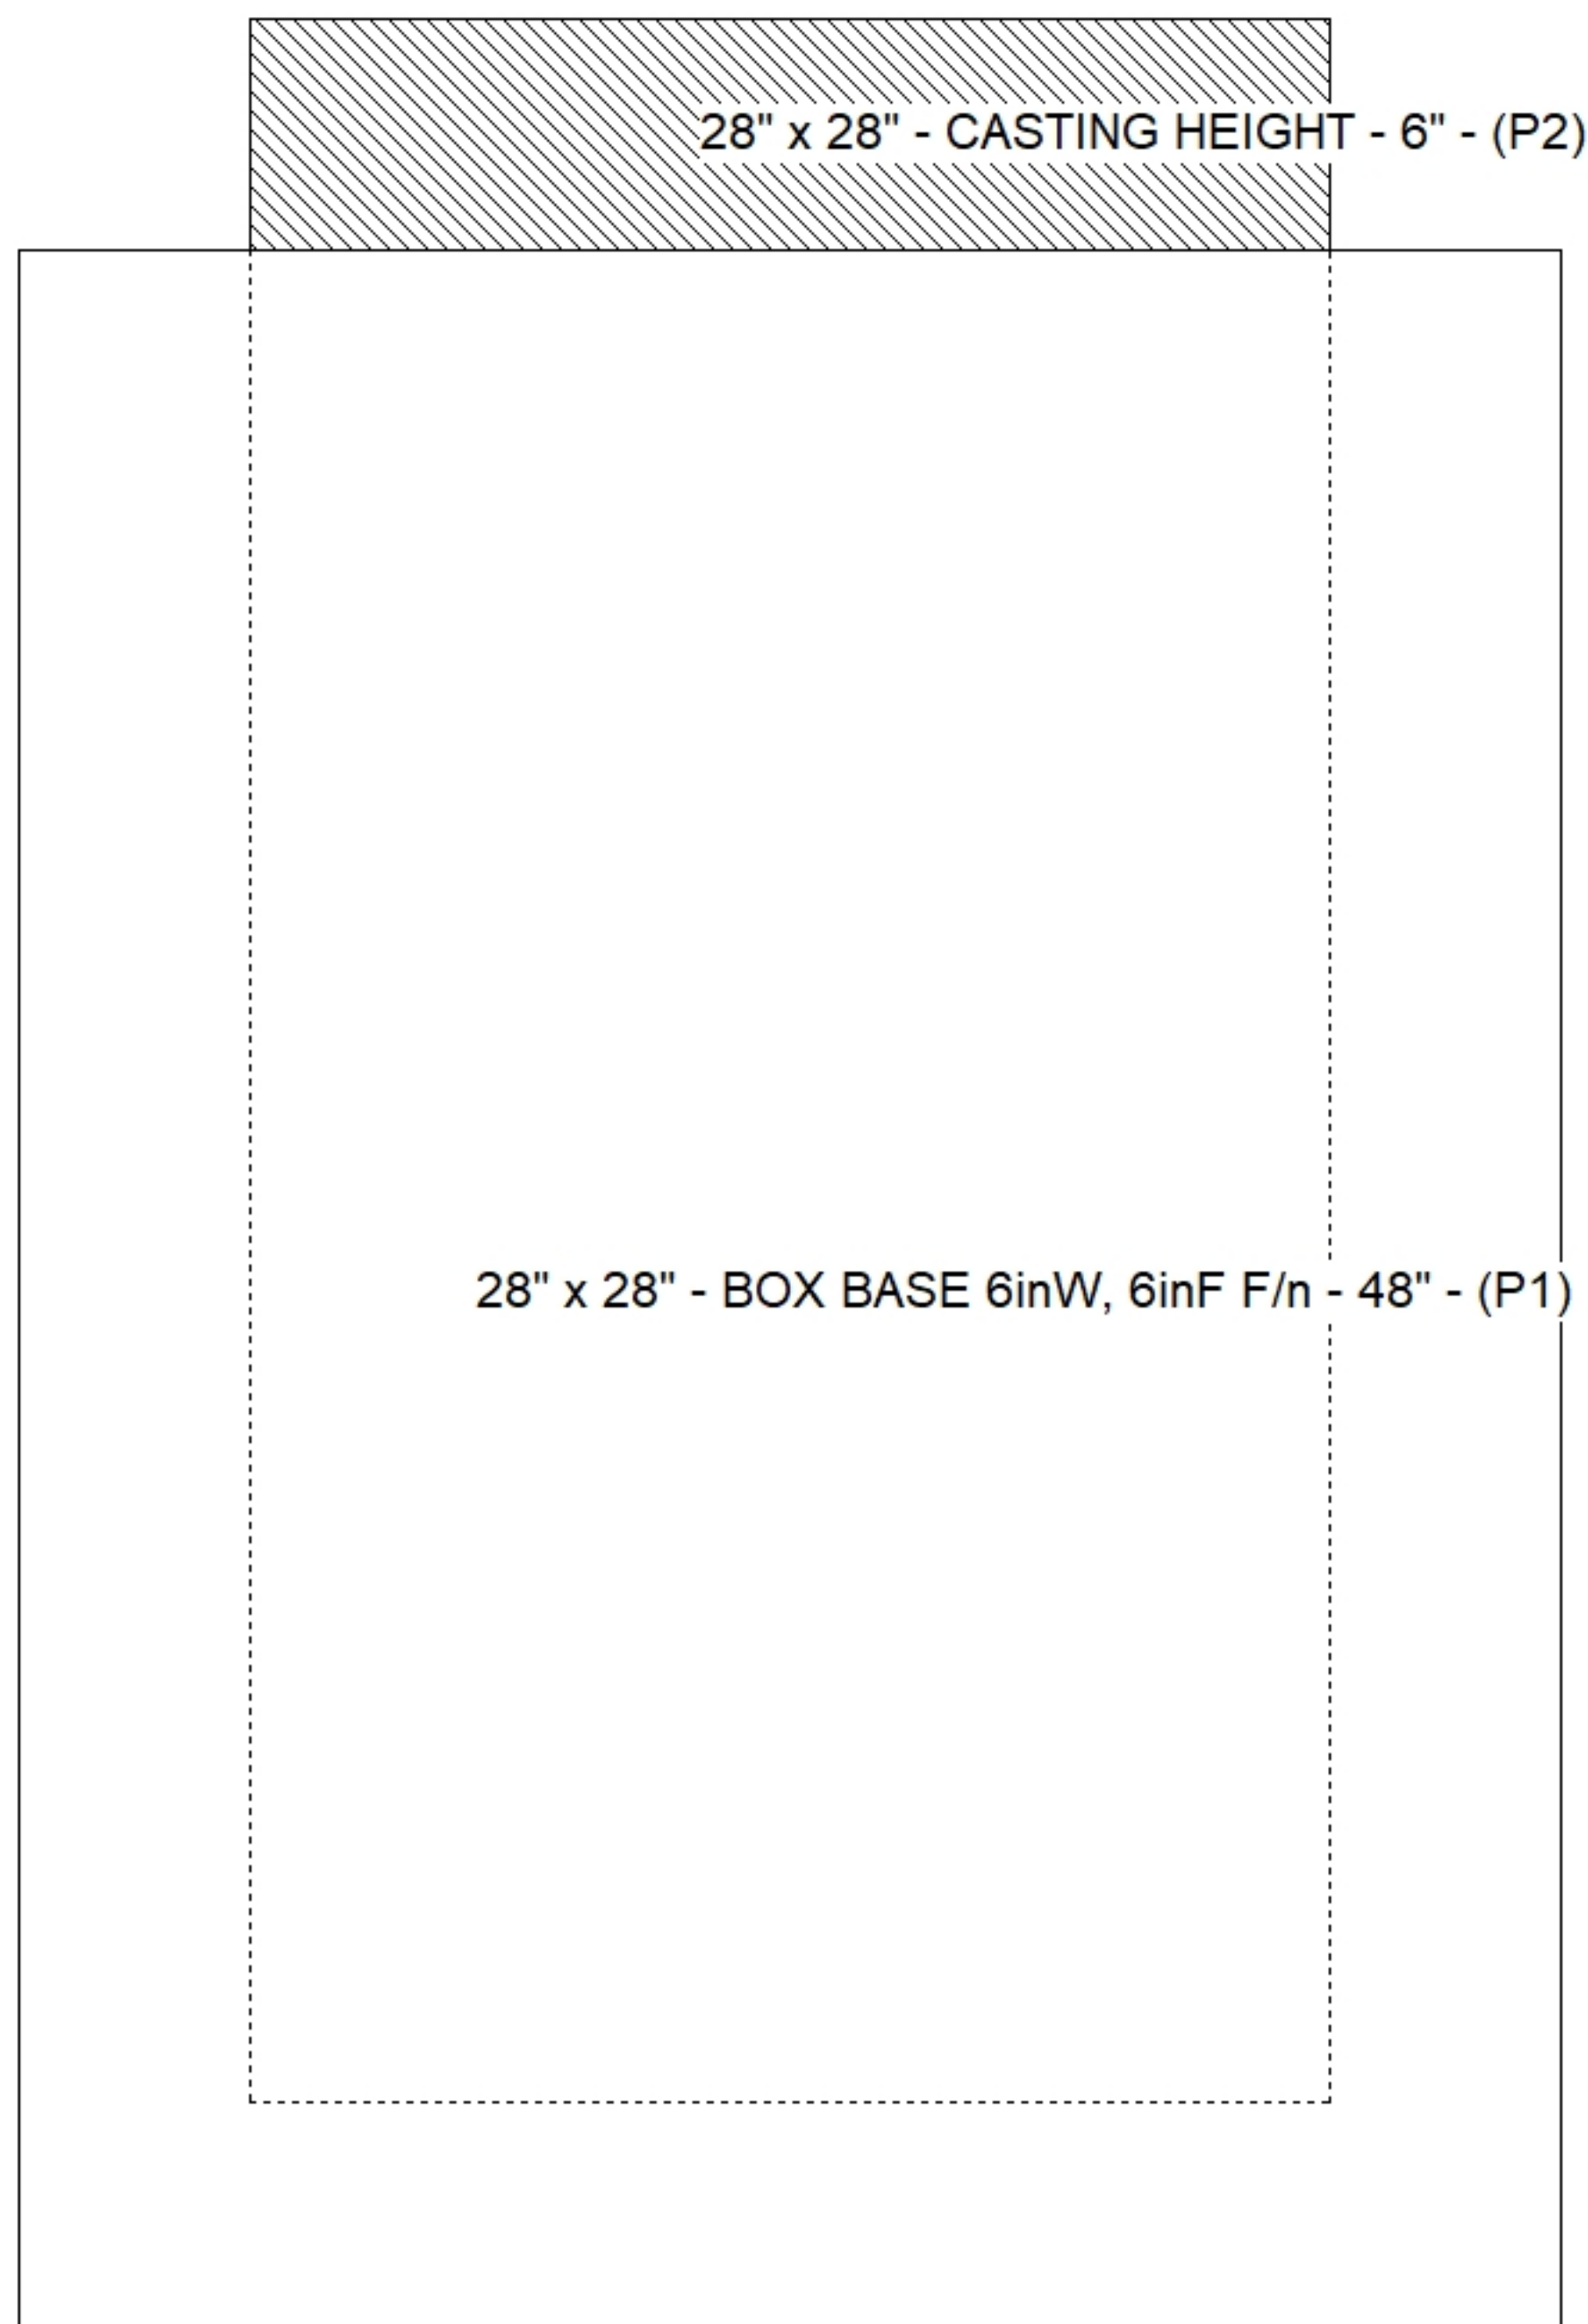

Position	Elev	Angle	Pipe	Pipe OD	Hole	Connector	Up (↓)	Ref
Rim	583.97'							
Reducer								
Invert 1	579.52'	0°	15" RCP B WALL	19.5"	22"	Hole 22	0"	P1
Invert 2								
Invert 3								
Invert 4								
Invert 5								
Invert 6								
Invert 7								
Invert 8								

Cast (Int. Dim.) - Interior Dimensions

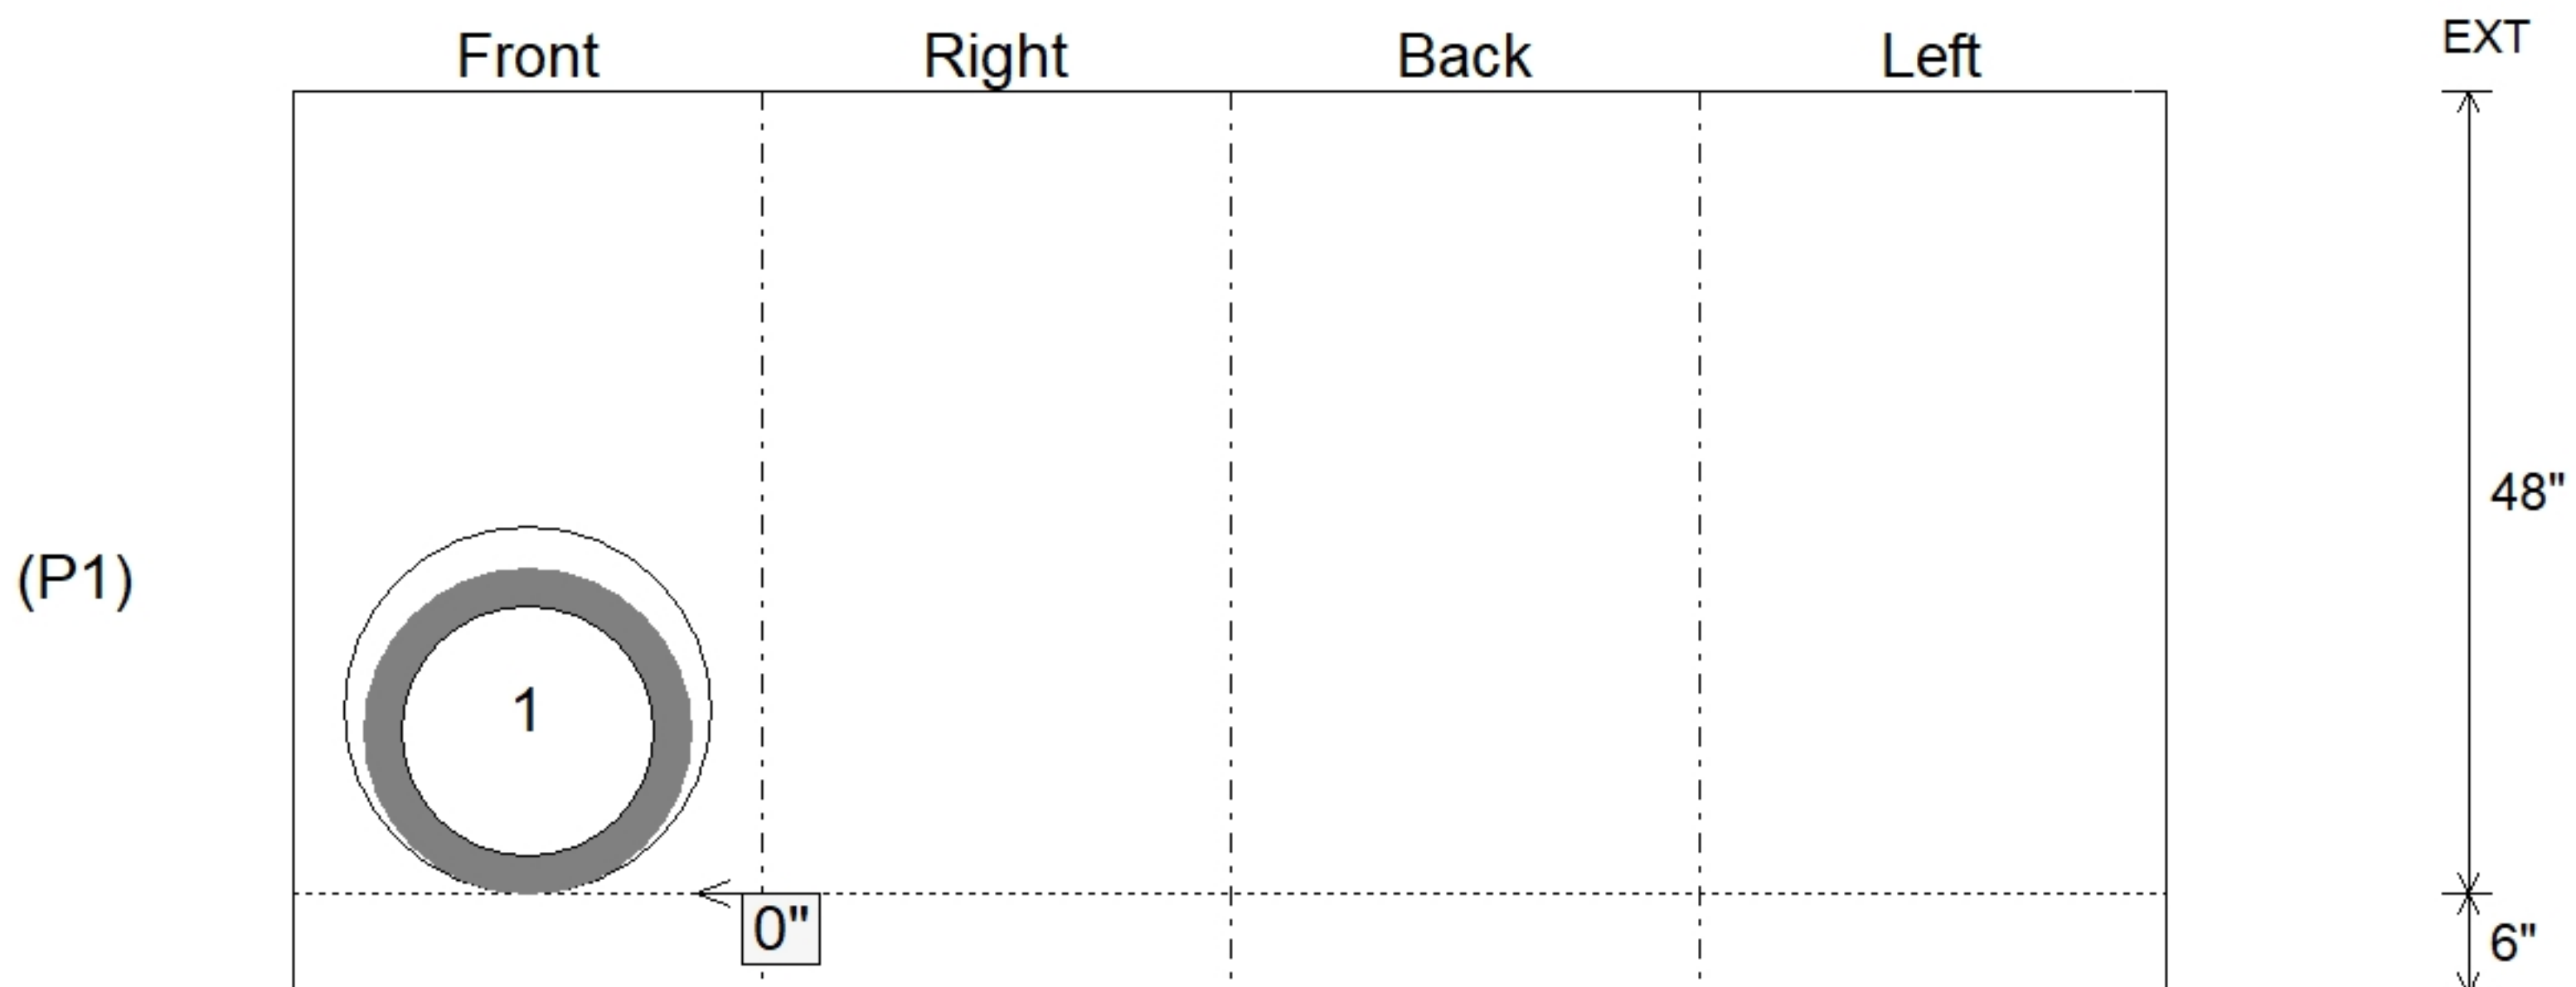

SUBMITTAL
APPROVED BY: