Note:
Modify for 21" RCP

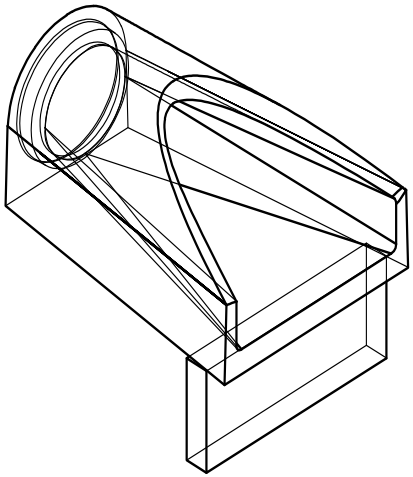

ISOMETRIC VIEW

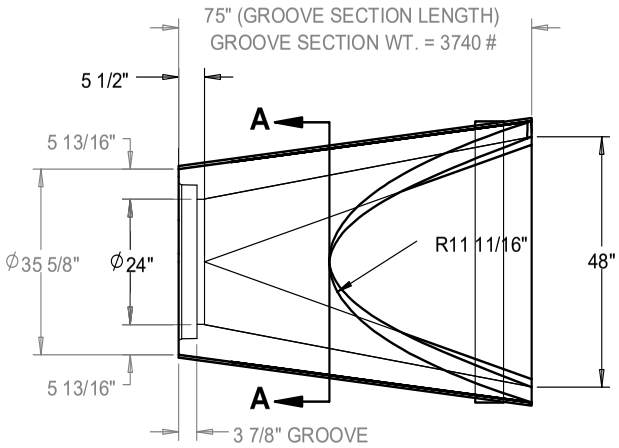

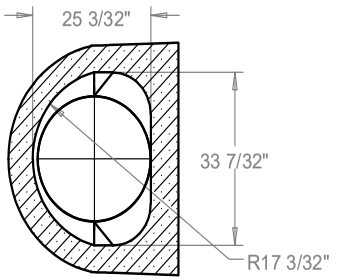

SECTION A-A

Note:
Haala 24" FES Trash Guard - provided by ICAST

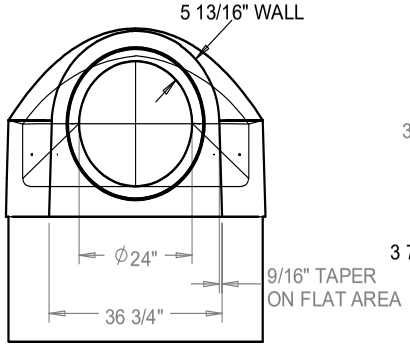

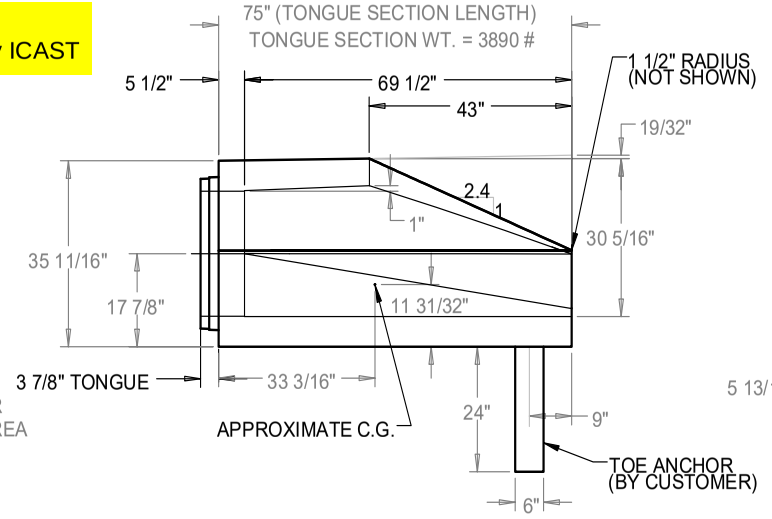

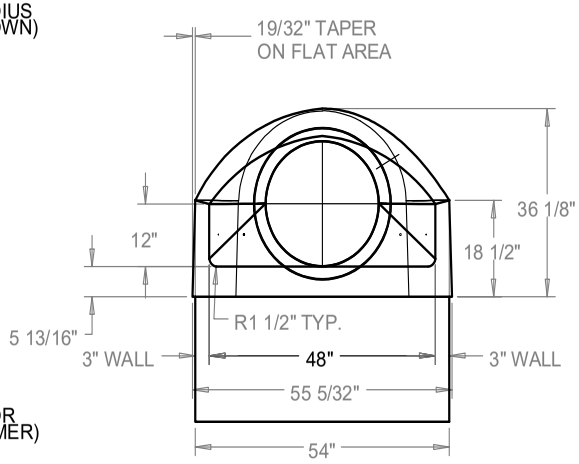

GENERAL NOTES:

1. FLARED END SECTION IS MANUFACTURED AND TESTED IN ACCORDANCE WITH ASTM C-76 OR ASTM C-655 AND AASHTO M-170 SPECIFICATIONS.
2. ALL PIPE JOINTS MEET ASTM C-443 AND C-361 SPECIFICATIONS.
3. INSTALL REINFORCED CONCRETE PIPE PER ASTM C-1479-STANDARD PRACTICE FOR INSTALLATION OF PRECAST CONCRETE PIPE.
4. FLARED END SECTION REINFORCING IS IN ACCORDANCE WITH ASTM C-76.
5. WEIGHT SHOWN IS CALCULATED USING 150 LBS. PER CUBIC FT. UNIT WEIGHT OF CONCRETE.

INFRASTRUCTURE PRECAST, INC.
981 WEST 7TH ST., BEAVER DAM, KY. 42320
PHONE: (270) 363-2238, FAX: (270) 298-7424

DRAWING DATE: SEPTEMBER 2, 2022
DRAWING NAME: 24-FES-TYPE 2
SCALE: NTS
CATALOG I.D.: 24-RCP-FES
WEB ADDRESS: WWW.ICASTINC.COM

24"Ø REINFORCED CONCRETE FLARED END SECTION (TYPE 2)

Job Name: 26-1227 - Project Colt
Job Location: Evansville, IN
Contractor: Russell's Excavating

Structure ID: 502-36 FES

P1 FES21B

24" - FLARED END SECTION BELL (OUTLET) F/F

Plant: 100
4/30/2026 12:20:58 PM
Tech: Jared - F
PC: A. Chambers

THIS DRAWING IS THE PROPERTY OF INFRASTRUCTURE PRECAST, INC. ANY USE OR DUPLICATION OF THIS DRAWING WITHOUT PRIOR AUTHORIZATION IS STRICTLY PROHIBITED.