


Contractor: Mick-Murf Construction Inc.

Plant: 100




Slack: 3.52"

Structure Total:	15268 lb
------------------	----------

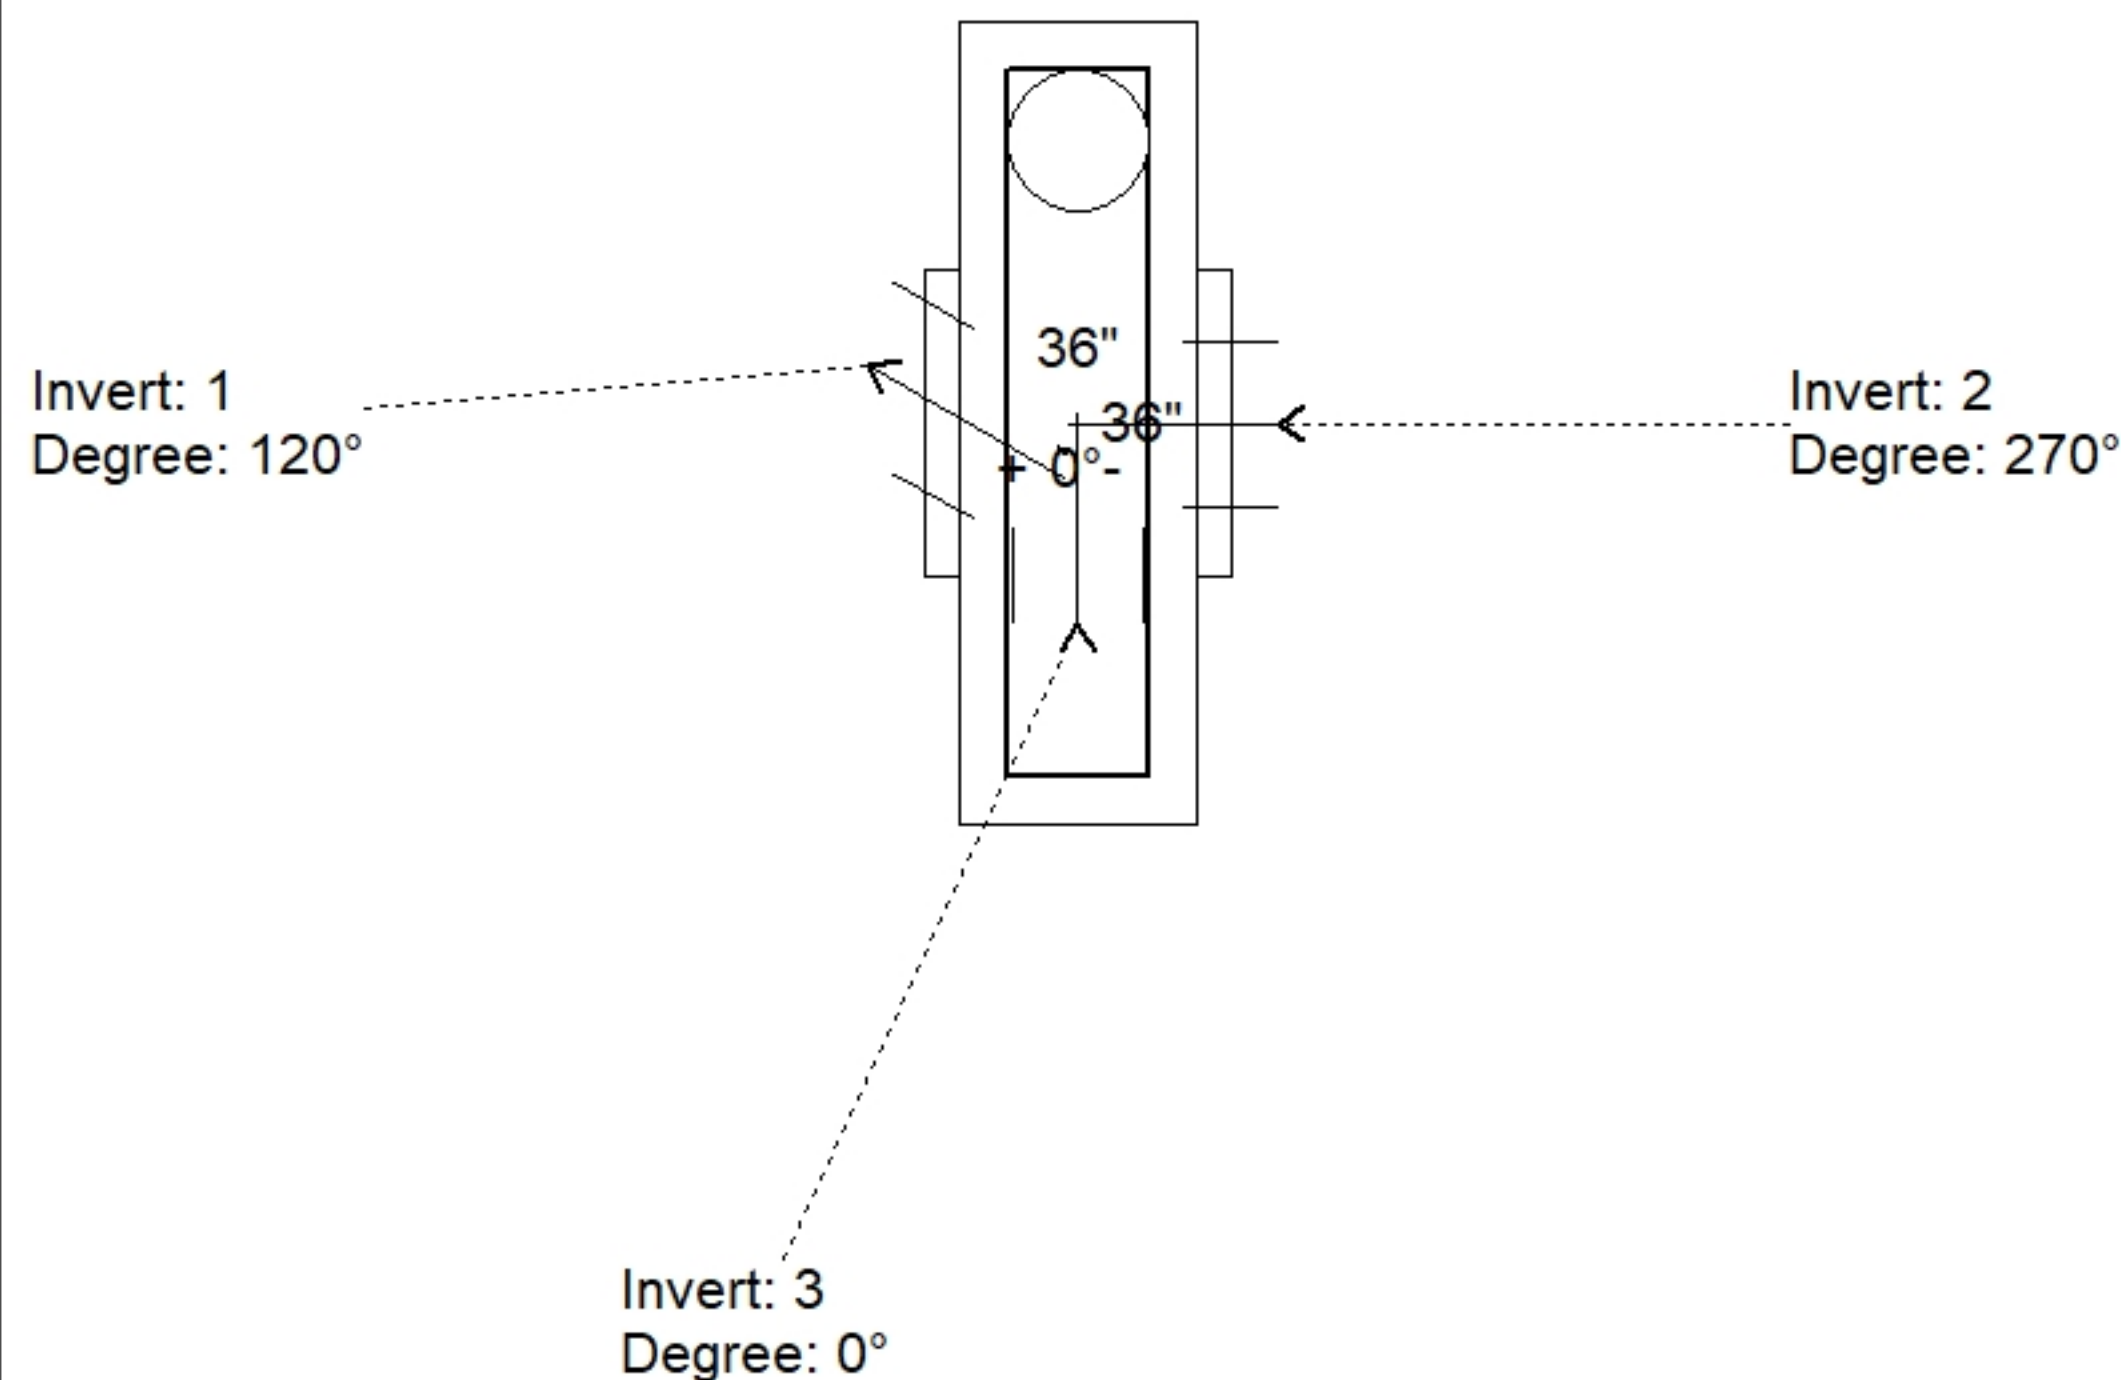

Position	Elev	Angle	Pipe	Pipe OD	Hole	Connector	Up ()	Ref
Rim	533.53'							
Reducer	530.237'							
Invert 1	527.07'	120°	24" CMP	25"	28"	Hole 28	-2"	P1
Invert 2	527.15'	270°	24" CMP	25"	28"	Hole 28	-1.04"	P1
Invert 3	527.15'	0°	18" CMP	19"	22"	Hole 22	-1.04"	P1
Invert 4								
Invert 5								
Invert 6								
Invert 7								
Invert 8								

(P1)

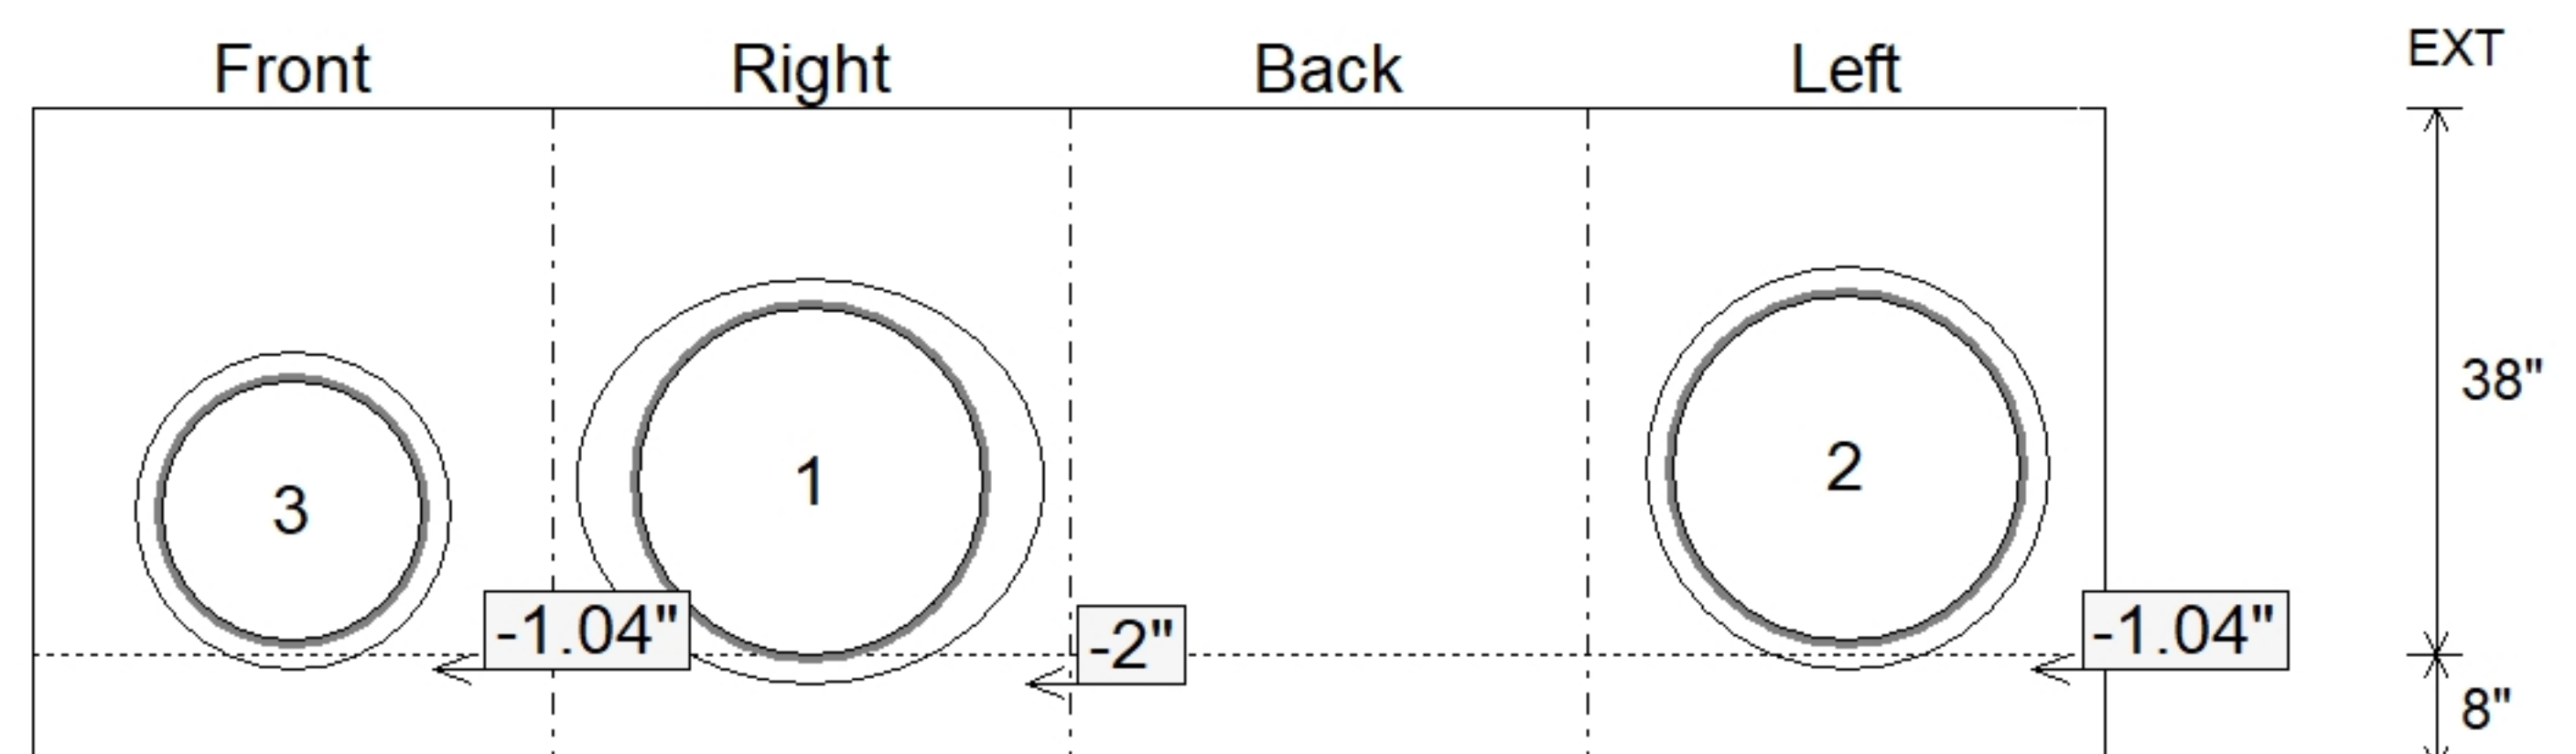

36" x 36" - BOX BASE 8inW, 8inF, Variable Ht - 38" - (P1)

SUBMITTAL
APPROVED BY: