

Contractor: Mick-Murf Construction Inc.

TECH: Jared - F

Plant: 100



Size: 24" x 36"

Rim to Invert: 4.75'


Floor Height: 8"

Slack: 4"

- FLOOR (As .31) #5 BARS AT 12" C.C.E.W.

10650 11-


Structure Total: 12652 lb

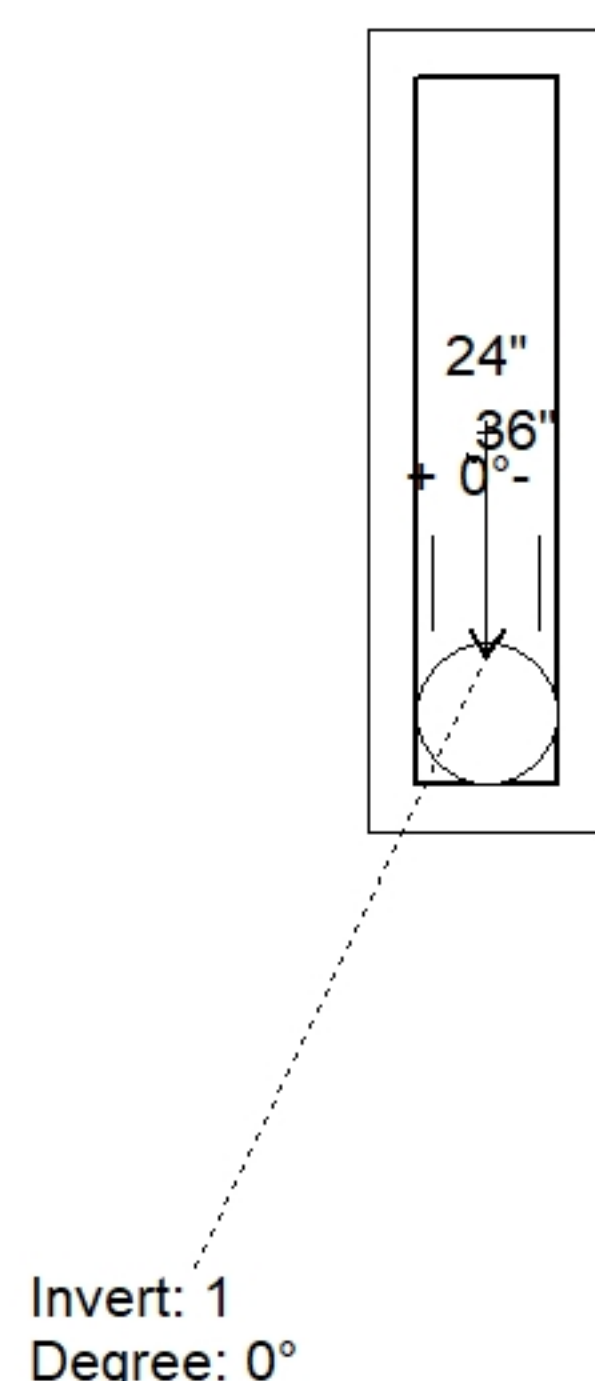

Position	Elev	Angle	Pipe	Pipe OD	Hole	Connector	Up (↓)	Ref
Rim	531.65'							
Reducer								
Invert 1	526.9'	0°	15" CMP	16"	18"	Hole 18	-1.5"	P1
Invert 2								
Invert 3								
Invert 4								
Invert 5								
Invert 6								
Invert 7								
Invert 8								

24" x 36" - BOX BASE 8inW, 8inF, Variable Ht - 25" - (P1)

Default - Interior Dimensions

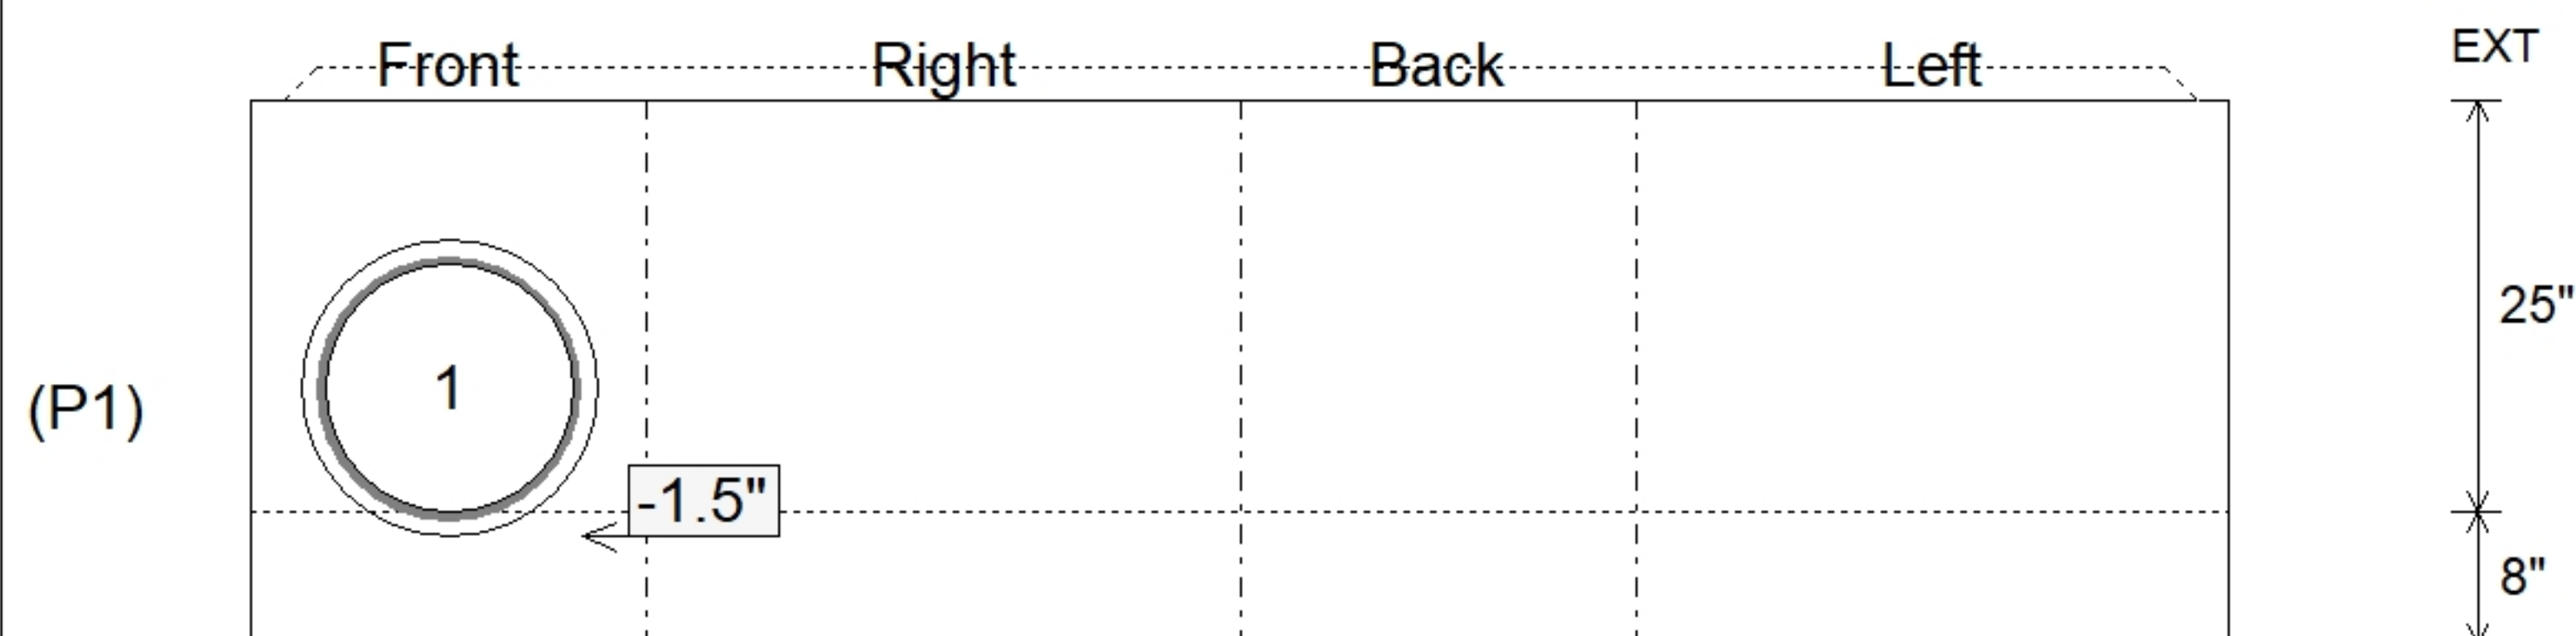

SUBMITTAL
APPROVED BY: