

Contractor: Mick-Murf Construction Inc.

TECH: Jared - F

Plant: 100




Slack: 3.08"

- FLOOR (As .31) #5 BARS AT 12" C.C.E.W.

10005 11-


Structure Total: 12685 lb

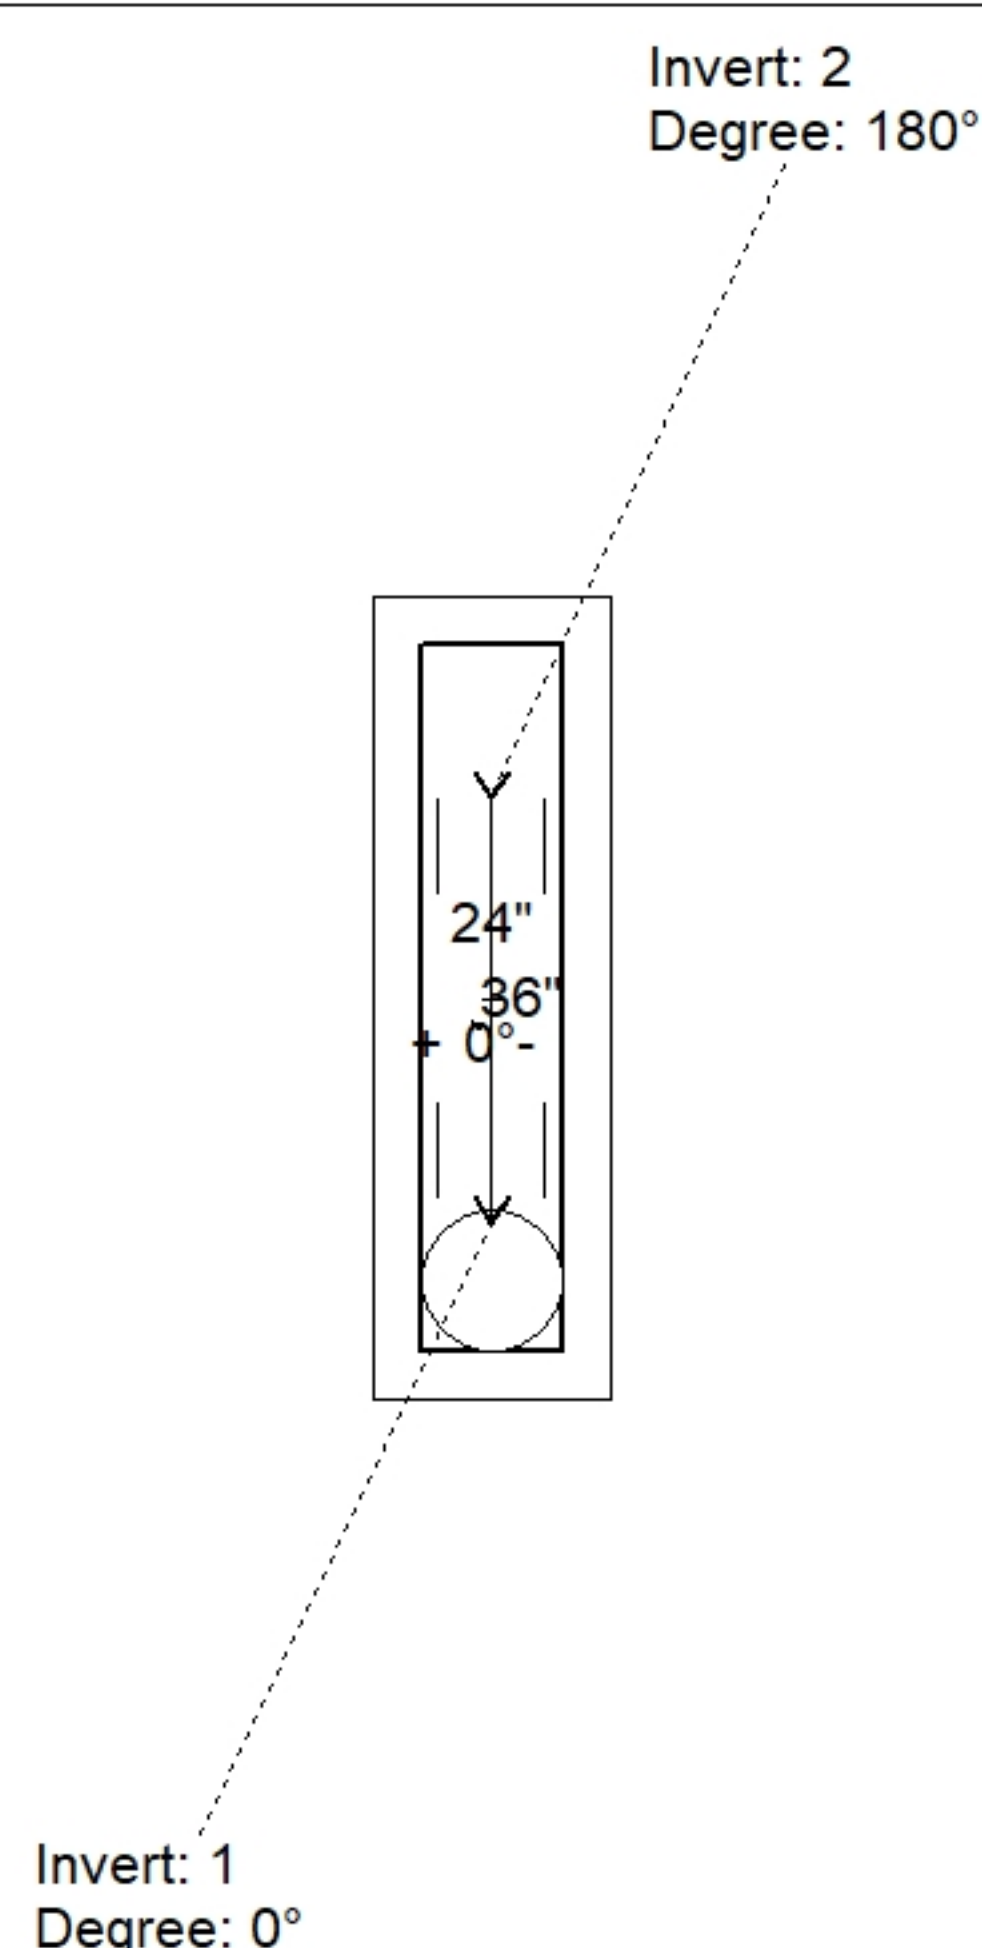

Position	Elev	Angle	Pipe	Pipe OD	Hole	Connector	Up (↓)	Ref
Rim	528.8'							
Reducer								
Invert 1	523.96'	0°	15" CMP	16"	18"	Hole 18	-1.5"	P1
Invert 2	524.04'	180°	15" CMP	16"	18"	Hole 18	-0.54"	P1
Invert 3								
Invert 4								
Invert 5								
Invert 6								
Invert 7								
Invert 8								

24" x 36" - BOX BASE 8inW. 8inF. Variable Ht - 27" - (P1)

Default - Interior Dimensions

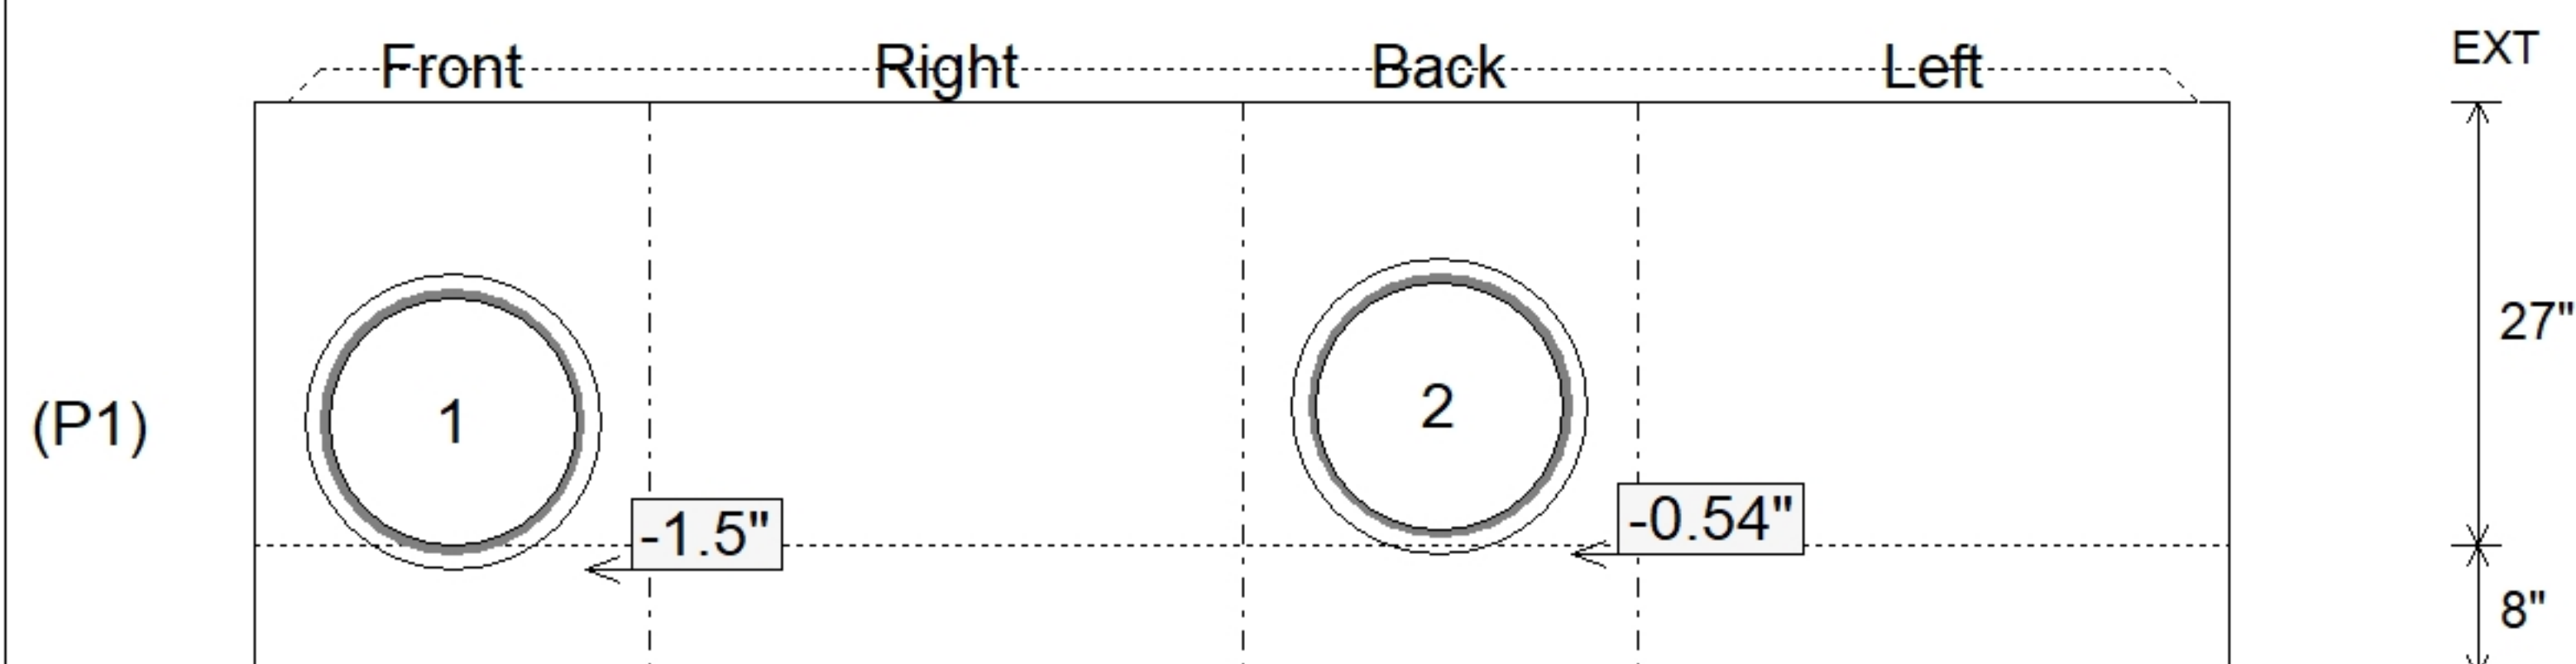

SUBMITTAL
APPROVED BY: