


Contractor: Mick-Murf Construction Inc.

Plant: 100



Slack: 3.24"

Structure Total: 14420 lb

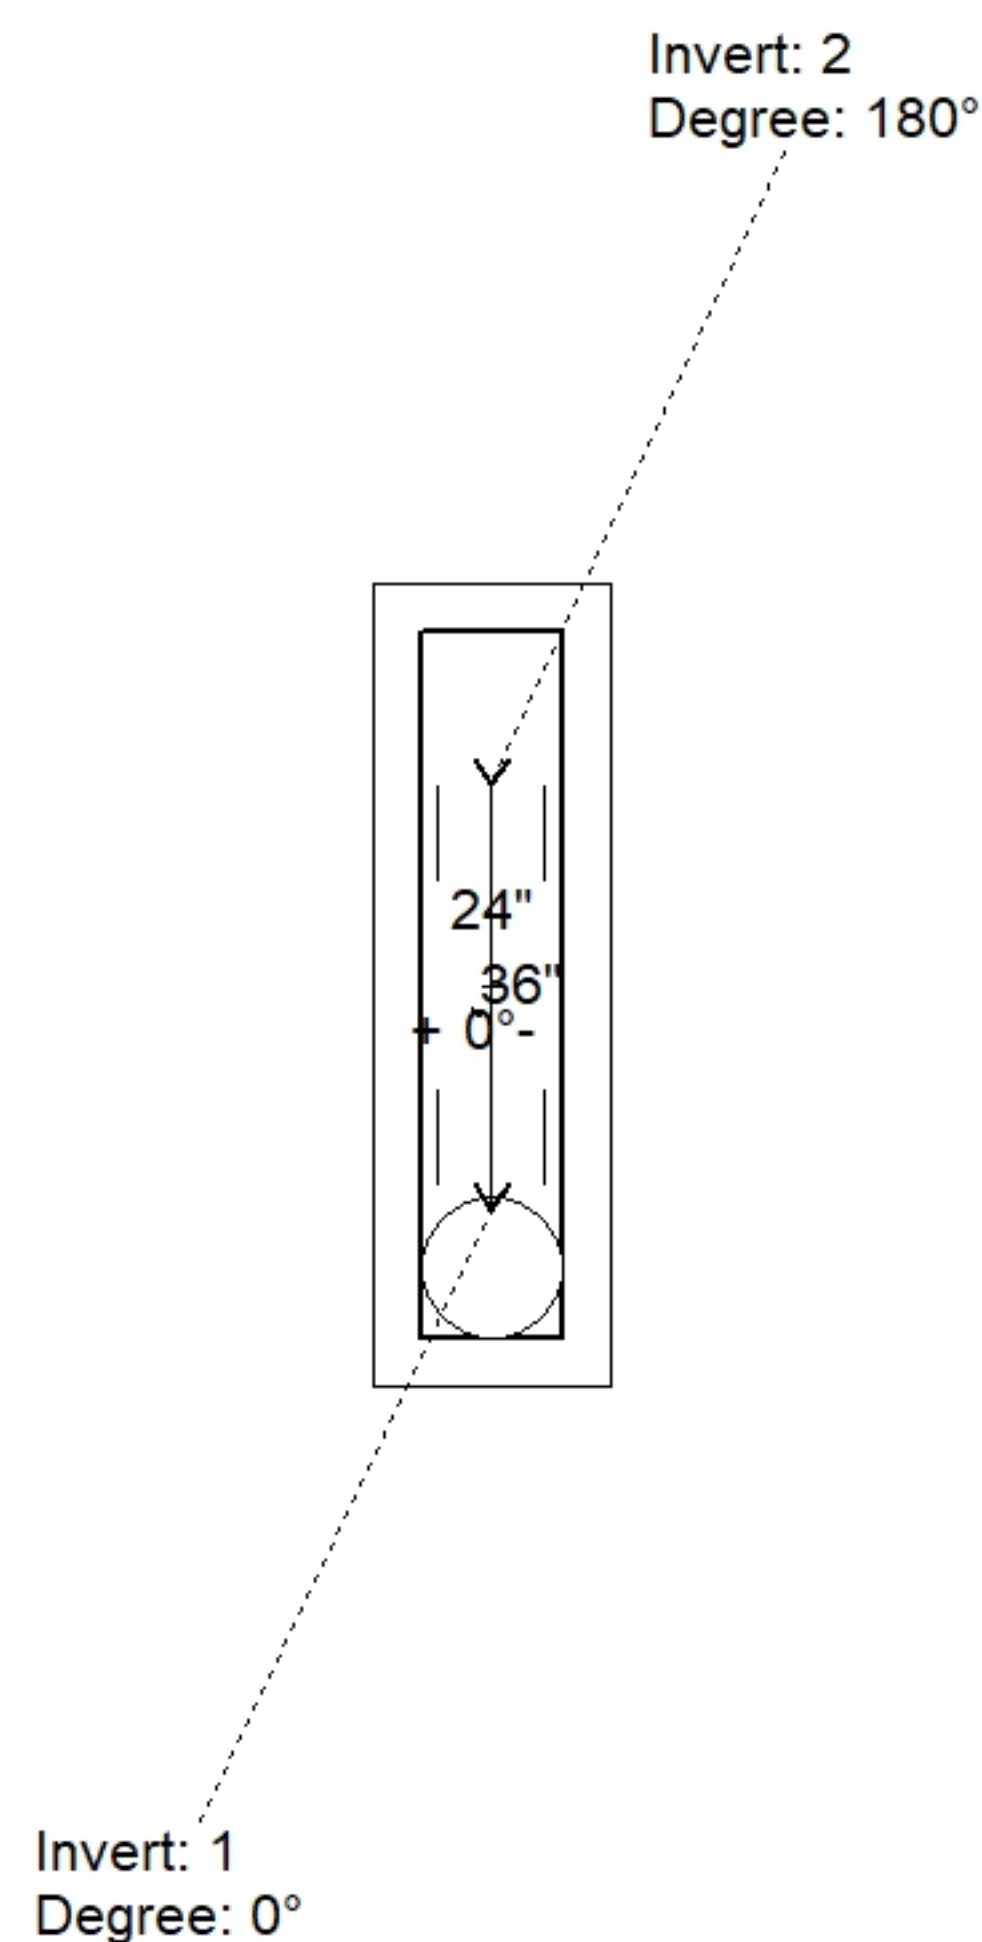

Position	Elev	Angle	Pipe	Pipe OD	Hole	Connector	Up (↓)	Ref
Rim	525.86'							
Reducer								
Invert 1	519.59'	0°	15" CMP	16"	18"	Hole 18	-1.5"	P1
Invert 2	519.67'	180°	15" CMP	16"	18"	Hole 18	-0.54"	P1
Invert 3								
Invert 4								
Invert 5								
Invert 6								
Invert 7								
Invert 8								

24" x 36" - BOX BASE 8inW, 8inF, Variable Ht - 44" - (P1)

Technical drawing of a rectangular panel with two circular features labeled 1 and 2. The panel is divided into four vertical sections labeled Front, Right, Back, and Left. Feature 1 is in the Front section, and Feature 2 is in the Back section. A horizontal centerline is shown. Dimensions include a total height of 44 inches, a section height of 8 inches, and offsets of -1.5 inches and -0.54 inches from the centerline.

SUBMITTAL
APPROVED BY: