


Contractor: Mick-Murf Construction Inc.

Plant: 100



Slack: 3.96"


Structure Total:	12583 lb
------------------	----------

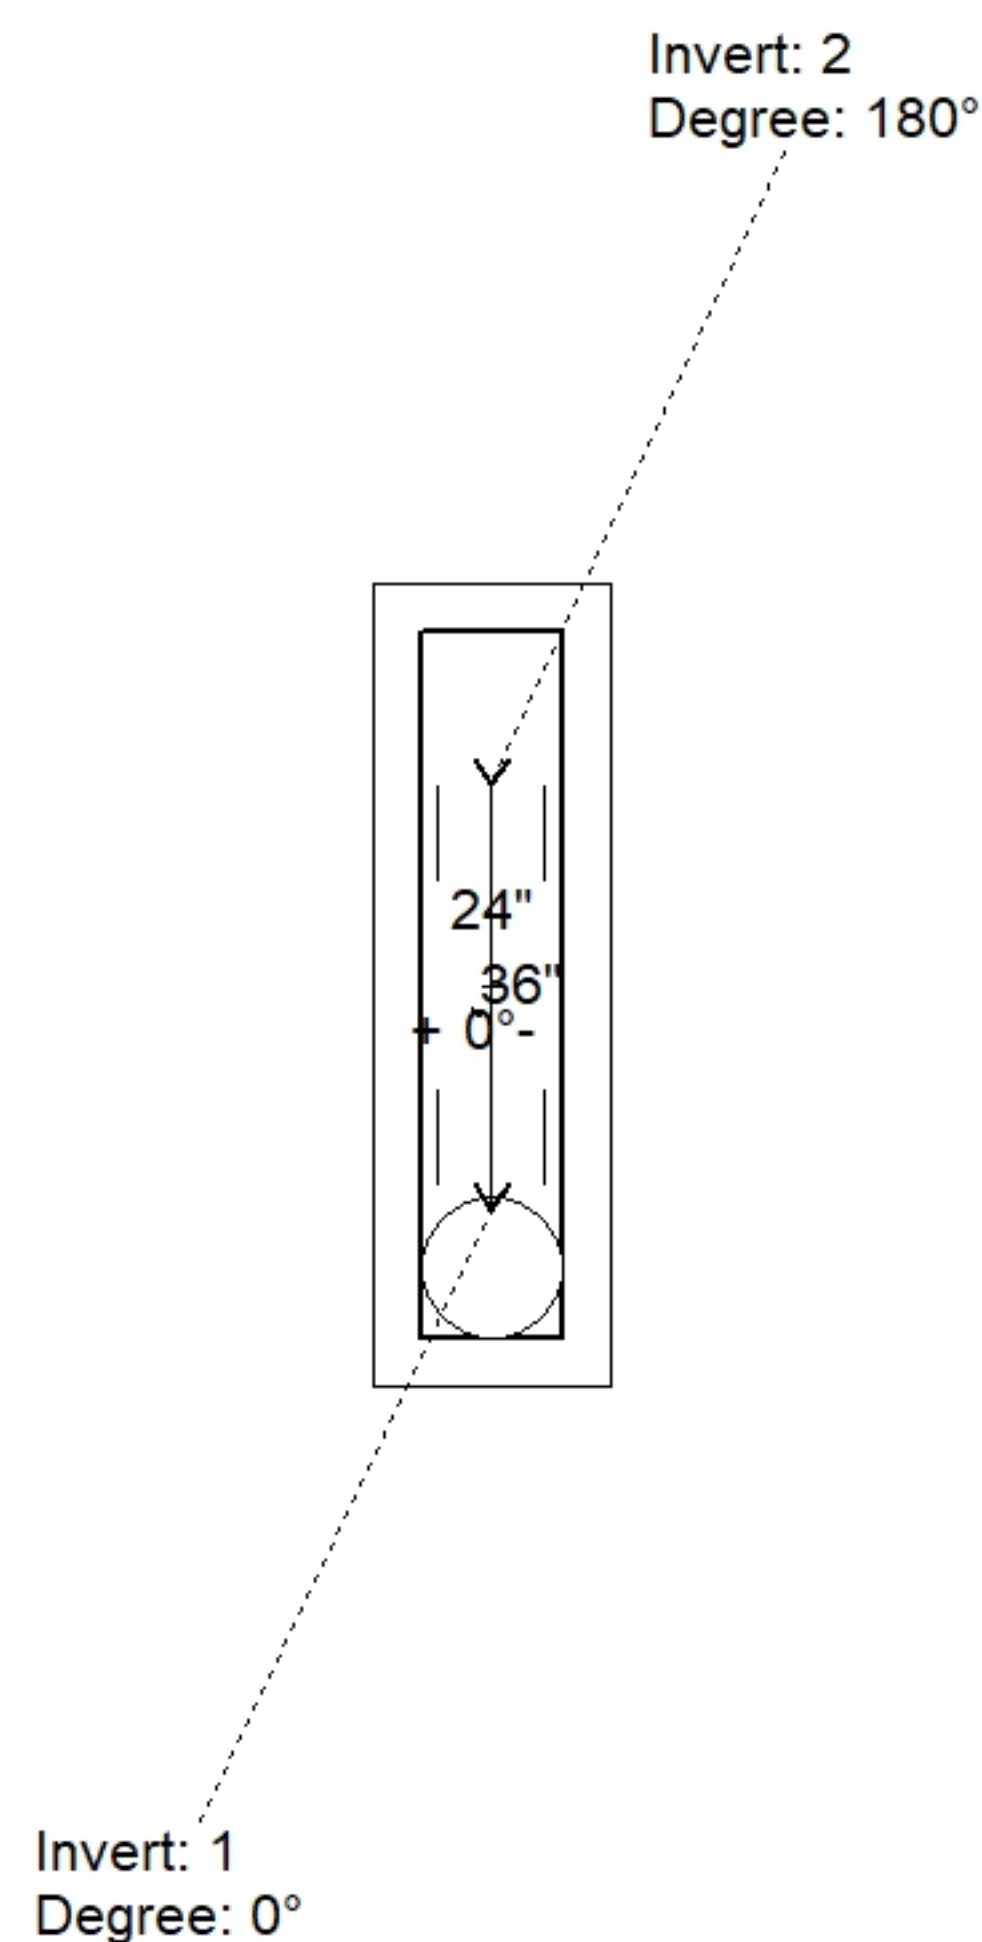

Position	Elev	Angle	Pipe	Pipe OD	Hole	Connector	Up (↓)	Ref
Rim	522.34'							
Reducer								
Invert 1	517.51'	0°	15" CMP	16"	18"	Hole 18	-1.5"	P1
Invert 2	517.59'	180°	15" CMP	16"	18"	Hole 18	-0.54"	P1
Invert 3								
Invert 4								
Invert 5								
Invert 6								
Invert 7								
Invert 8								

24" x 36" - BOX BASE 8inW, 8inF, Variable Ht - 26" - (P1)

(P1)

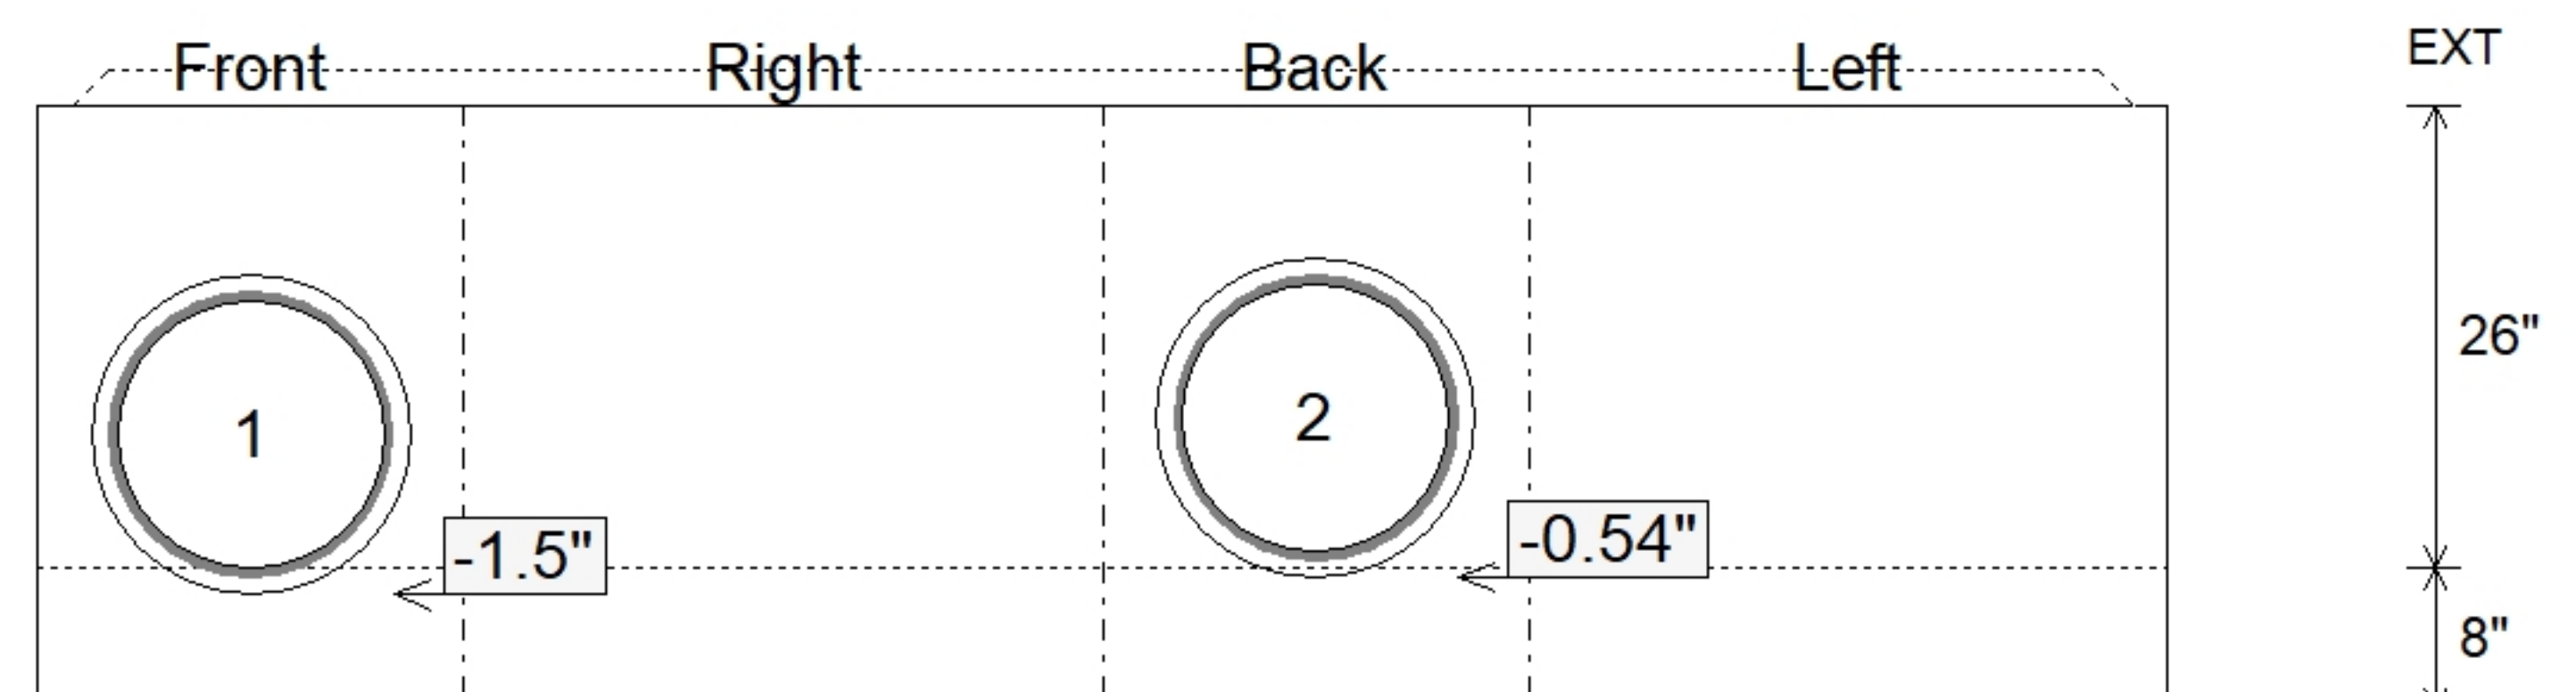

SUBMITTAL
APPROVED BY: