



Structure ID: CV-3 CW (INLET END)



P1 BLKCSTM

BLOCK - 128" X 12" X 12" BLOCK - 12" x 128"

NOTE:
 This drawing is for reference only, PE Stamped drawings shall be followed for all details.

NOTES:

1. CONCRETE: 5,000 PSI AT 28 DAYS.
2. ALL EDGES TO HAVE $\frac{3}{4}$ " CHAMFER.
3. REINFORCING: PER ATTACHED CALCULATIONS.
4. WEIGHT = 1,643 LBS

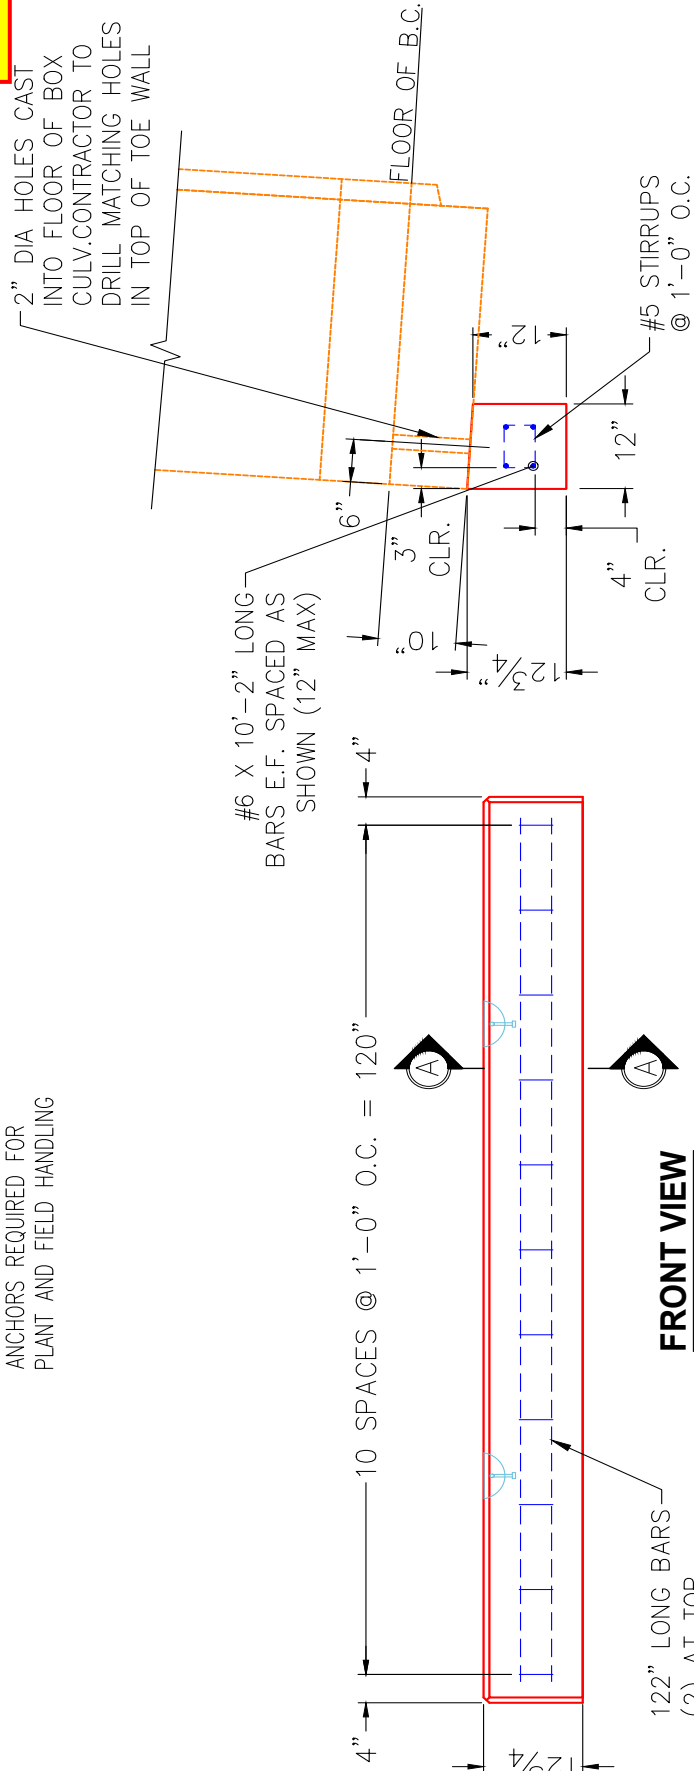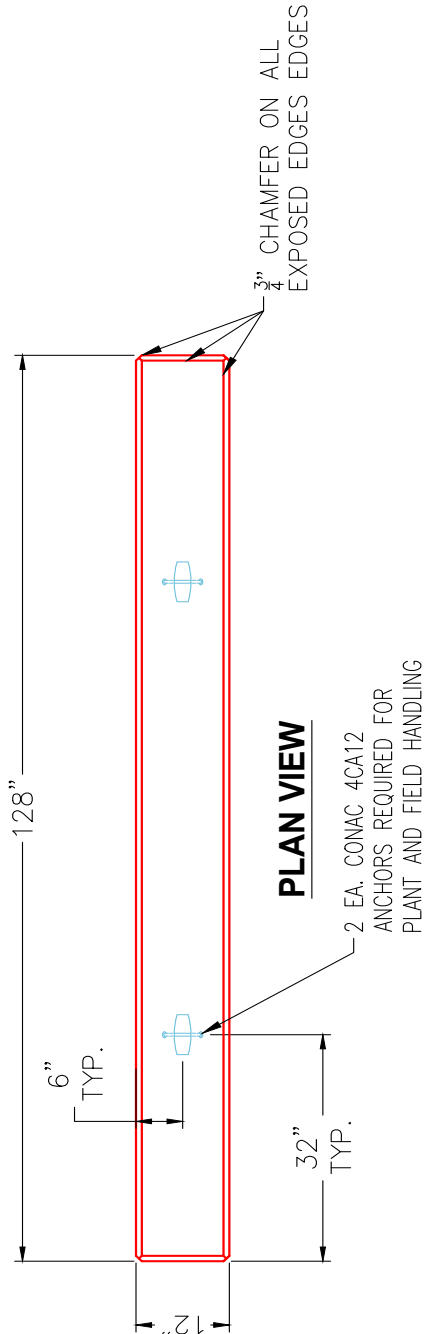

SECTION A-A



BLOCK - 128" X 12" X 12" BLOCK - 12" x 128"

	DATE	DESCRIPTION	ENG
7			
3			
3			
4			
5			
2			