



Structure ID: CV-3 F1B

P1 BLKCSTM



FOOTER - 168" X 69" X 36" FOOTER - 69" x 168"

NOTES:

1. CONCRETE: 5,000 PSI AT 28 DAYS.
2. ALL EDGES TO HAVE $\frac{3}{4}$ " CHAMFER.
3. REINFORCING: PER ATTACHED CALCULATIONS.
4. WEIGHT = 31,610 LBS

NOTE:


This drawing is for reference only, PE Stamped drawings shall be followed for all details.

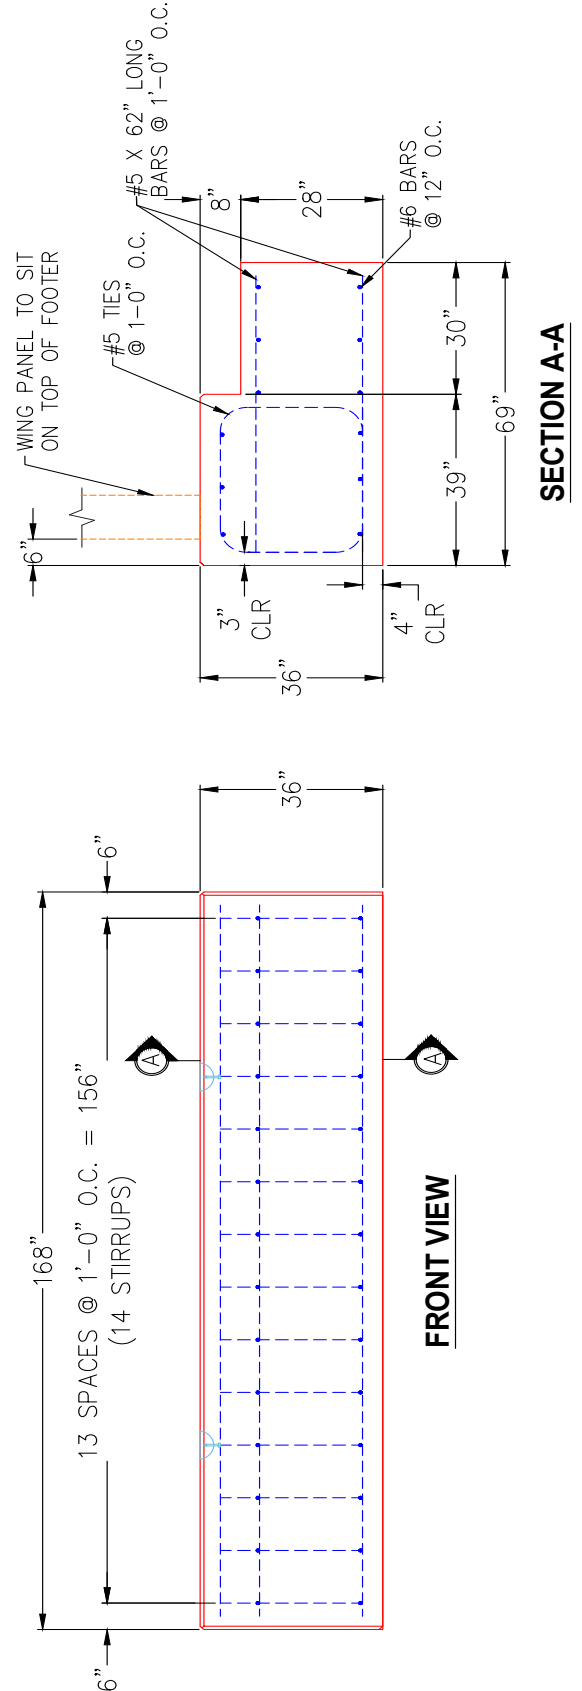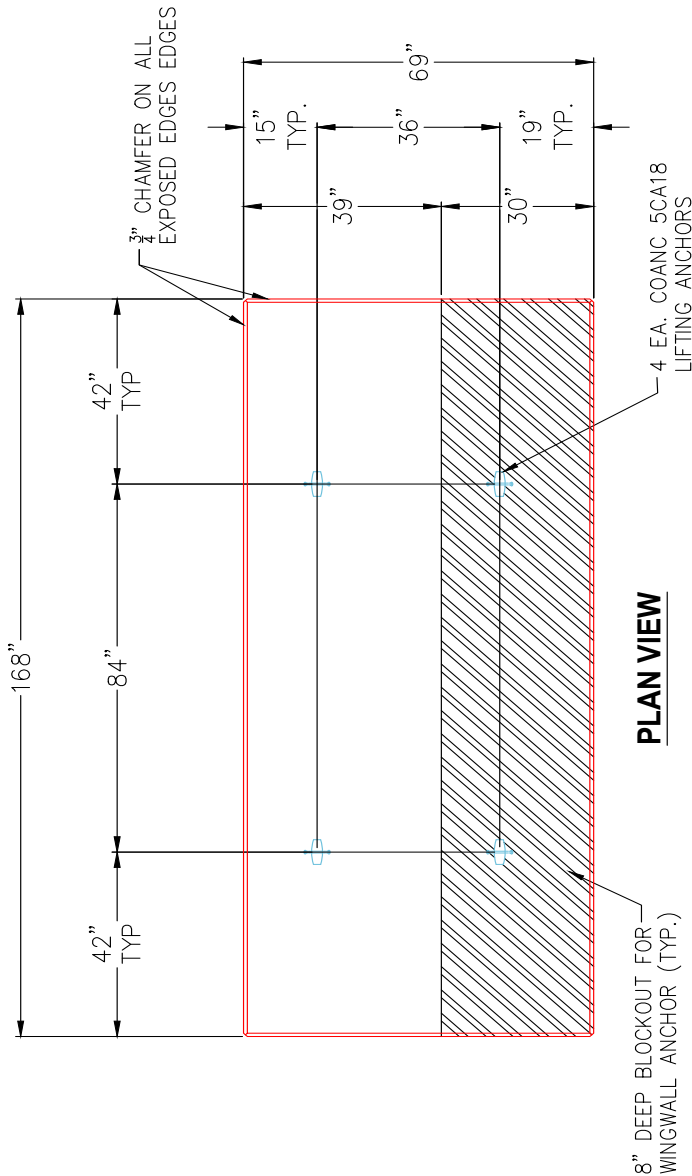

FOOTER - 168" X 69" X 36" FOOTER - 69" x 168"



BAR SIZE	D	HL	H
#3	2"	4 $\frac{1}{8}$ "	2 $\frac{3}{4}$ "
#4	2 $\frac{1}{2}$ "	4 $\frac{3}{4}$ "	3"
#5	3 $\frac{1}{4}$ "	6"	3 $\frac{3}{4}$ "
#6	4 $\frac{1}{8}$ "	7 $\frac{3}{8}$ "	4 $\frac{1}{2}$ "

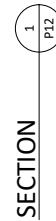

P12	PROJECT NUMBER: 26-355
	DATE: 8/31/2026
	DESIGNED BY: KDK
	DRAWN BY: SP
	CHECKED BY: TEN

DESIGNED BY:

PRETEK GROUP

P.O. BOX 351
BELLBROOK, OH 45305
800.241.0925

PROVIDED BY:

 981 W 7TH STREET
BEAVER DAM, KY 42322
270.363.2238

FERDINAND STATE FOREST CULVERT CV-3

	DATE	DESCRIPTION	ENG
	7		
	6		
	5		
	4		
	3		
	2		
	1		