




Floor (Bot): 406.667'
Overall Height: 5.333'
Slack: 0"



STRUCTURE SUMMARY:	
P1) 108" - MH RISER Custom Ht, w/XYPEX - 64"	19908 lb
1) JOINT WRAP - 0.065"x6"x50' CONSEAL CS212	0 lb
1) JOINT WRAP PRIMER - CONSEAL CS-75 (1 gal.)	0 lb
1) ADMIXTURE XYPEX C-1000 RED	0 lb
1) SECONDARY POUR - EXT. FLANGE	0 lb
2) CASTING - JBS 1312 F/C SANITARY	600 lb
1) 108" - Conseal CS-102 1.00" (Double)	0 lb

Structure Total:	20508 lb

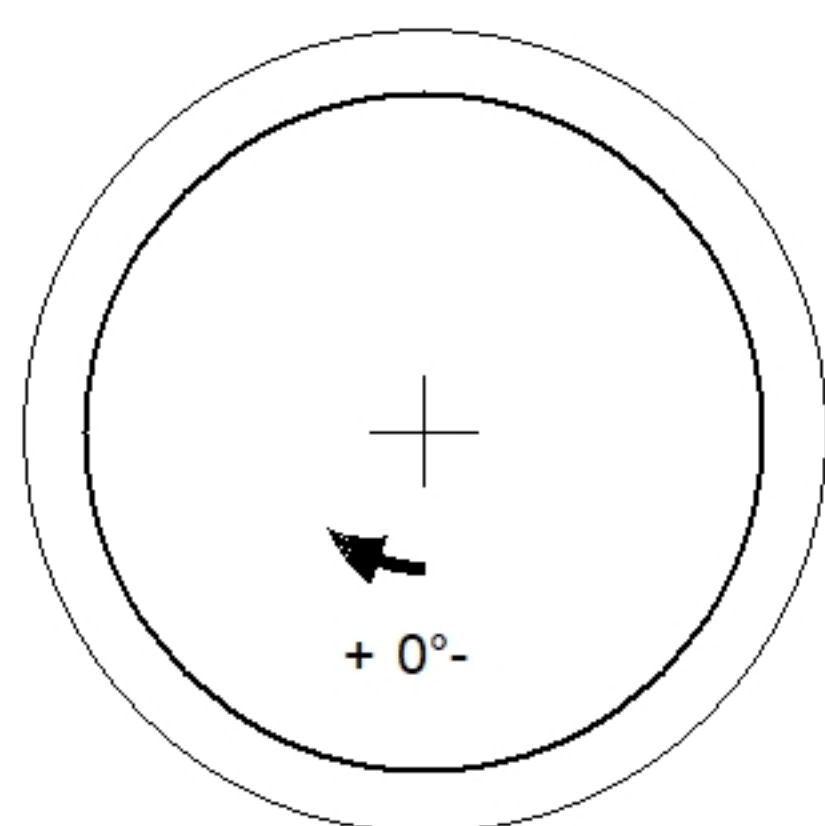

Position	Elev	Angle	Pipe	Pipe OD	Hole	Connector	Up ()	Ref
Rim	412'							
Reducer								
Invert 1								
Invert 2								
Invert 3								
Invert 4								
Invert 5								
Invert 6								
Invert 7								
Invert 8								

Default - Interior Dimensions

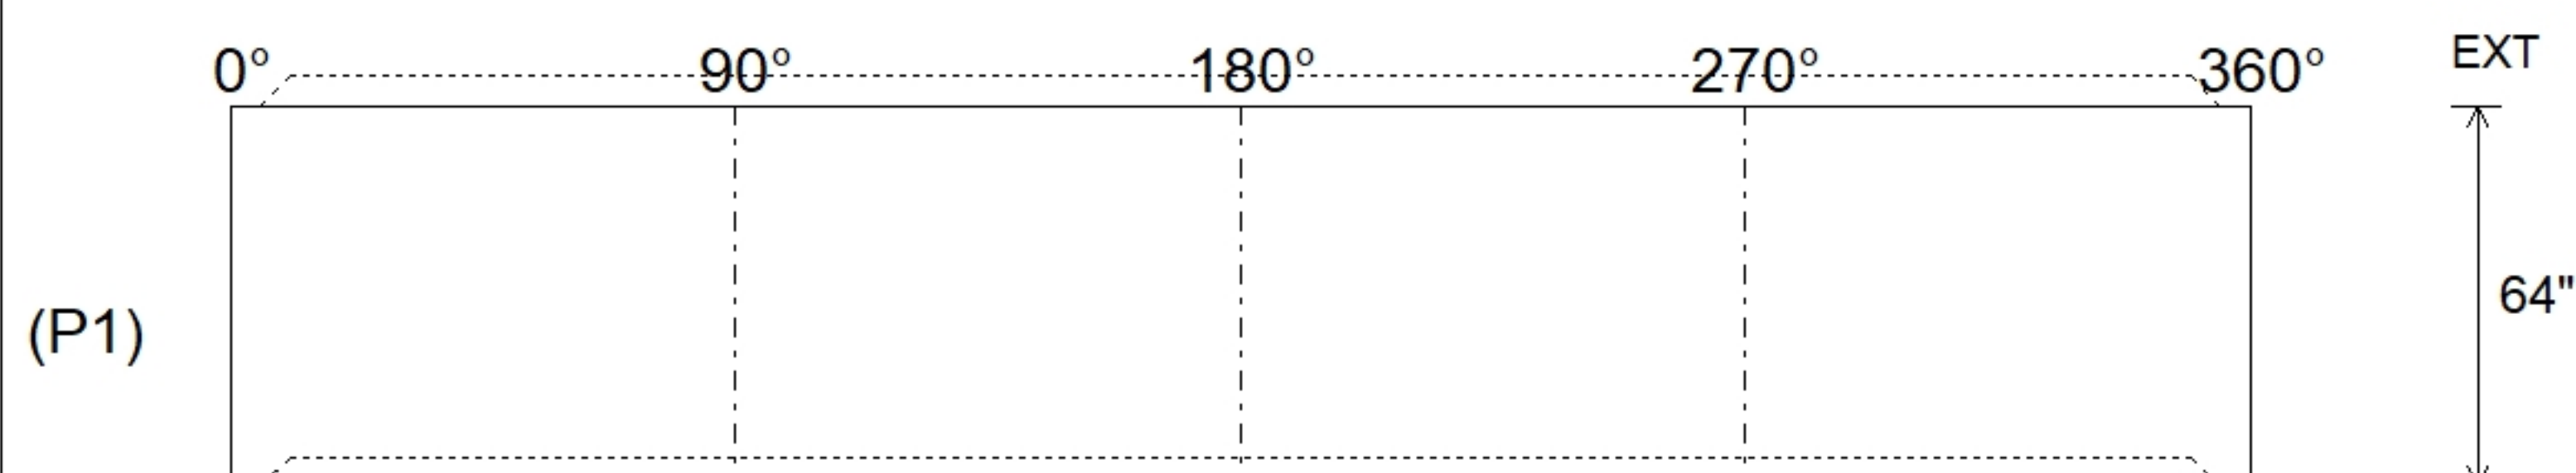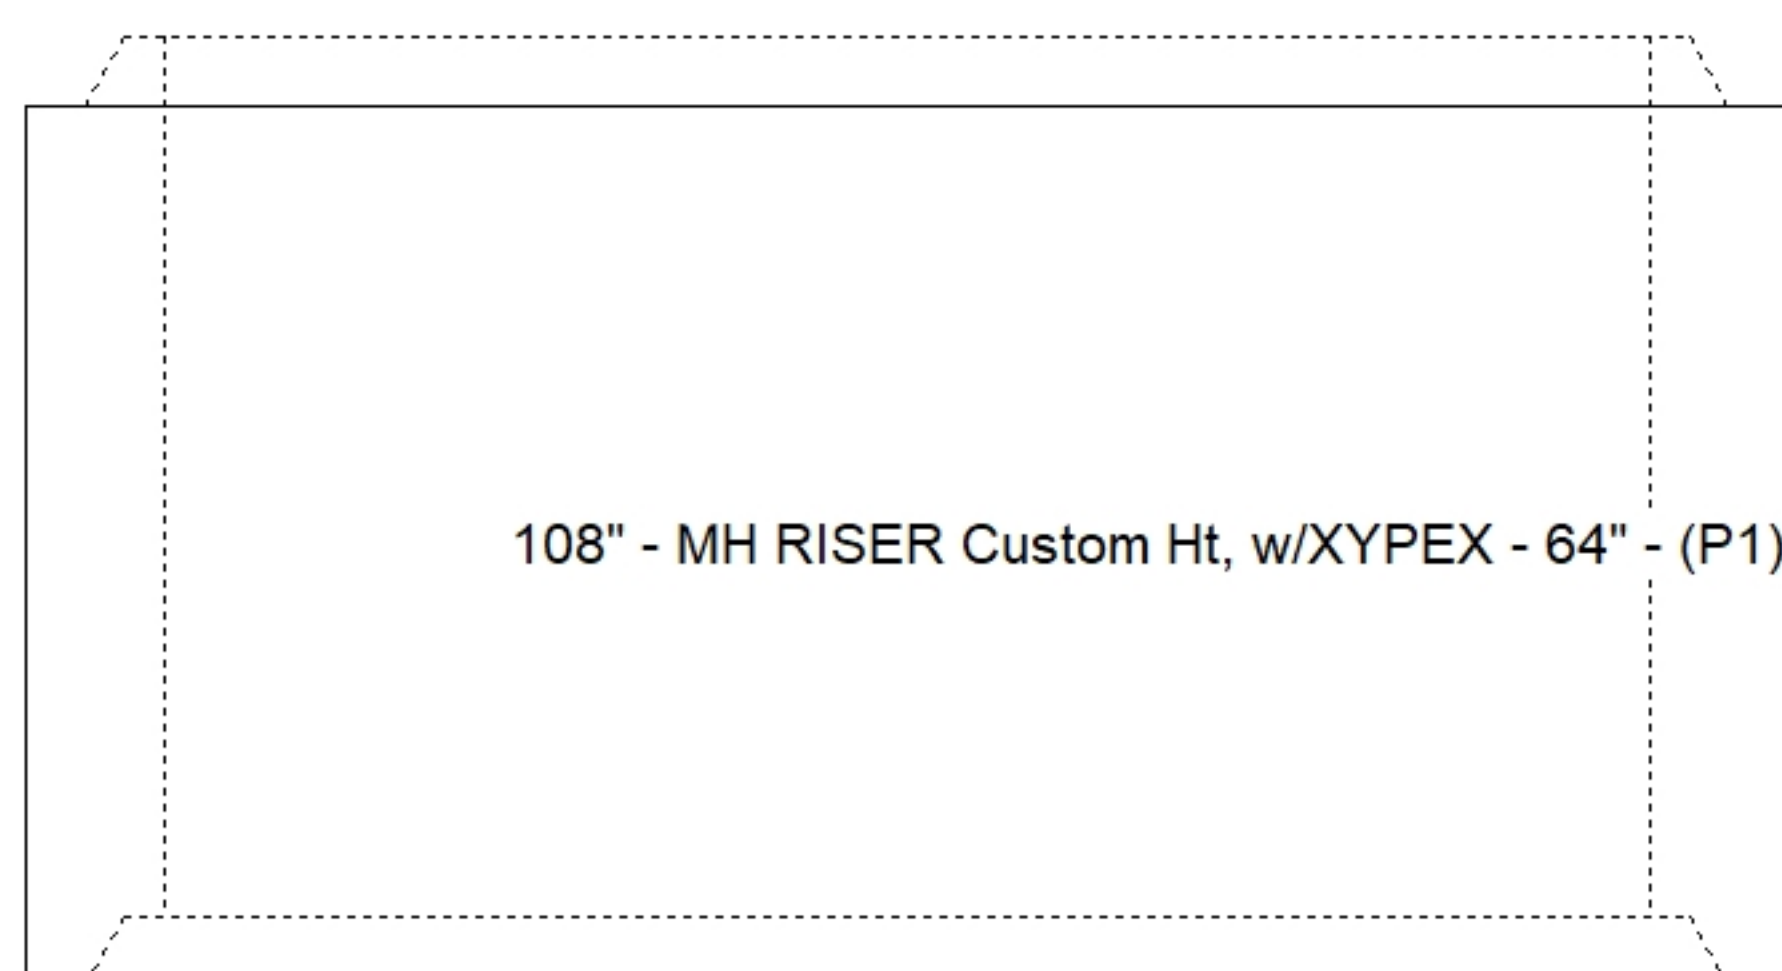

SUBMITTAL
APPROVED BY: