



STRUCTURE SUMMARY:	
P4) 28" x 34" - CASTING HEIGHT - 7"	0 lb
P3) 36" x 96" - BX FLAT TOP 8"W - TDOT NO 14S (2 - 28"x34" Holes) F/F - 8"	4088 lb
P2) 36" x 96" - BOX RISER 8inW, Variable Ht F/G - 69"	13711 lb
P1) 36" x 96" - BOX BASE 8inW, 8inF, Variable Ht T/n - 70"	16023 lb
1) CASTING - JBS 3123 MODIFIED DOUBLE SET	250 lb
2) 36" x 96" - SGL 1"x14.5' Butyl (2x)	0 lb
2) Hole - 40	0 lb


Structure Total:	34072 lb

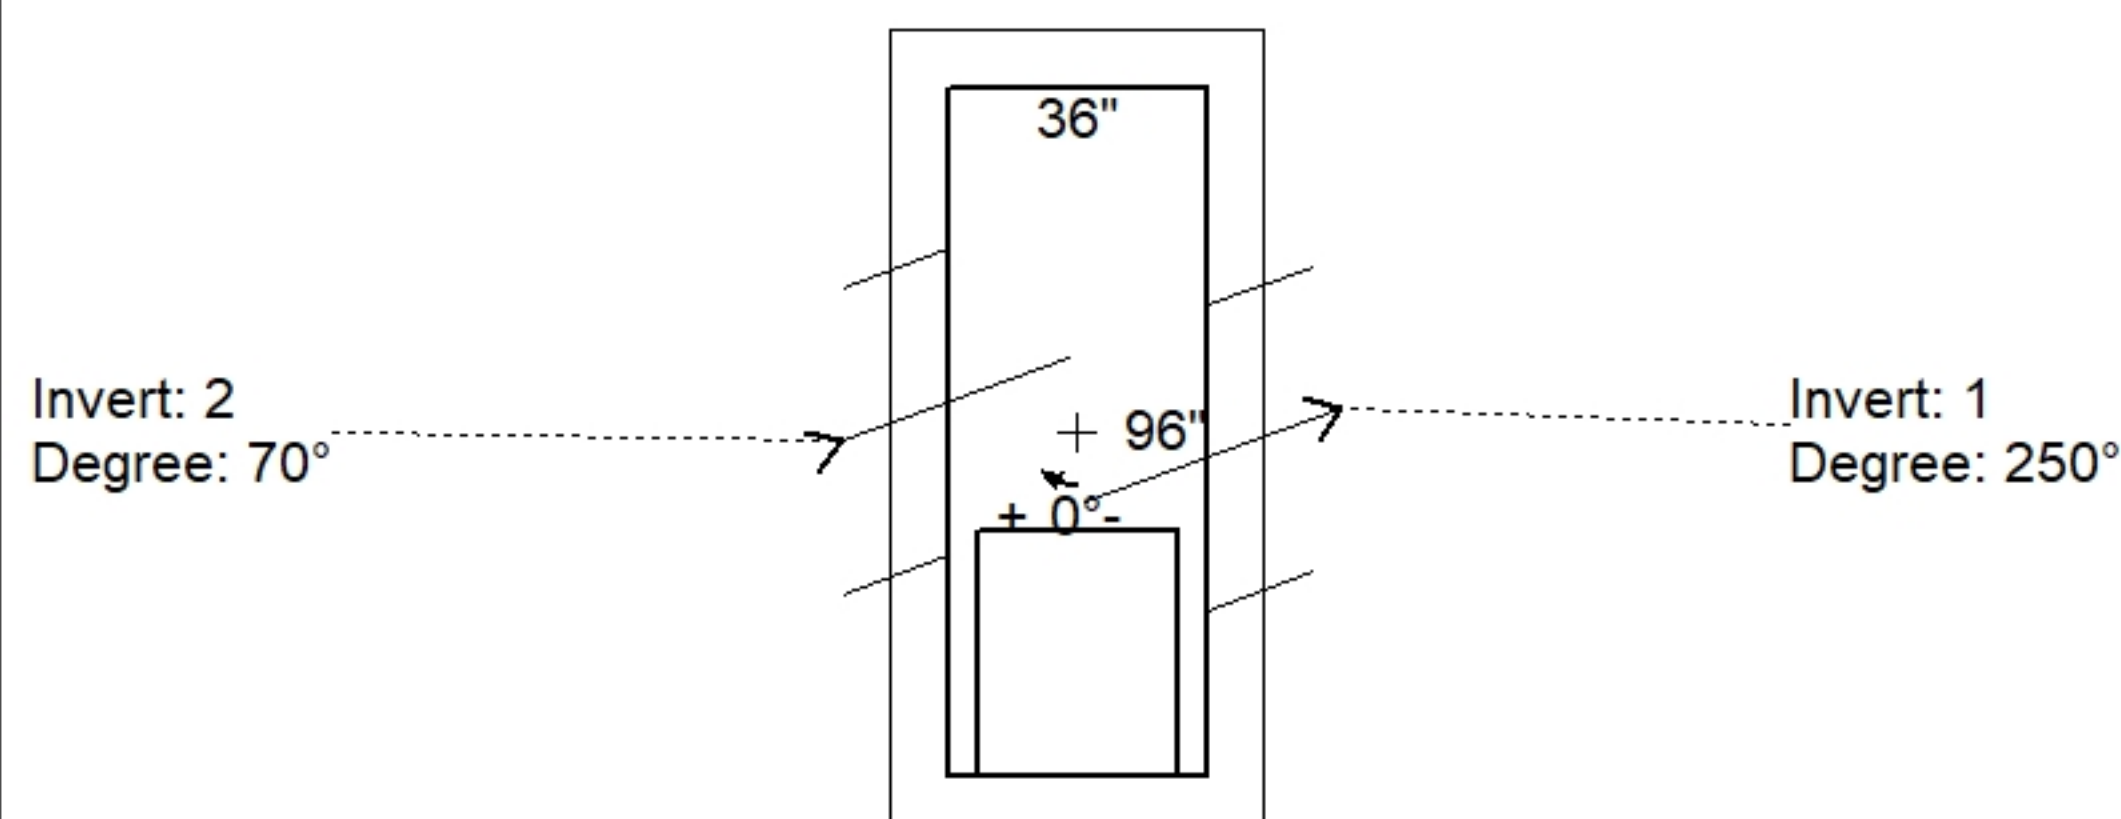

Position	Elev	Angle	Pipe	Pipe OD	Hole	Connector	Up (↓)	Ref
Rim	318.4'							
Reducer								
Invert 1	305.65'	250°	30" RCP B WALL	37"	40"	Hole 40	0"	P1
Invert 2	305.65'	70°	30" RCP B WALL	37"	40"	Hole 40	0"	P1
Invert 3								
Invert 4								
Invert 5								
Invert 6								
Invert 7								
Invert 8								

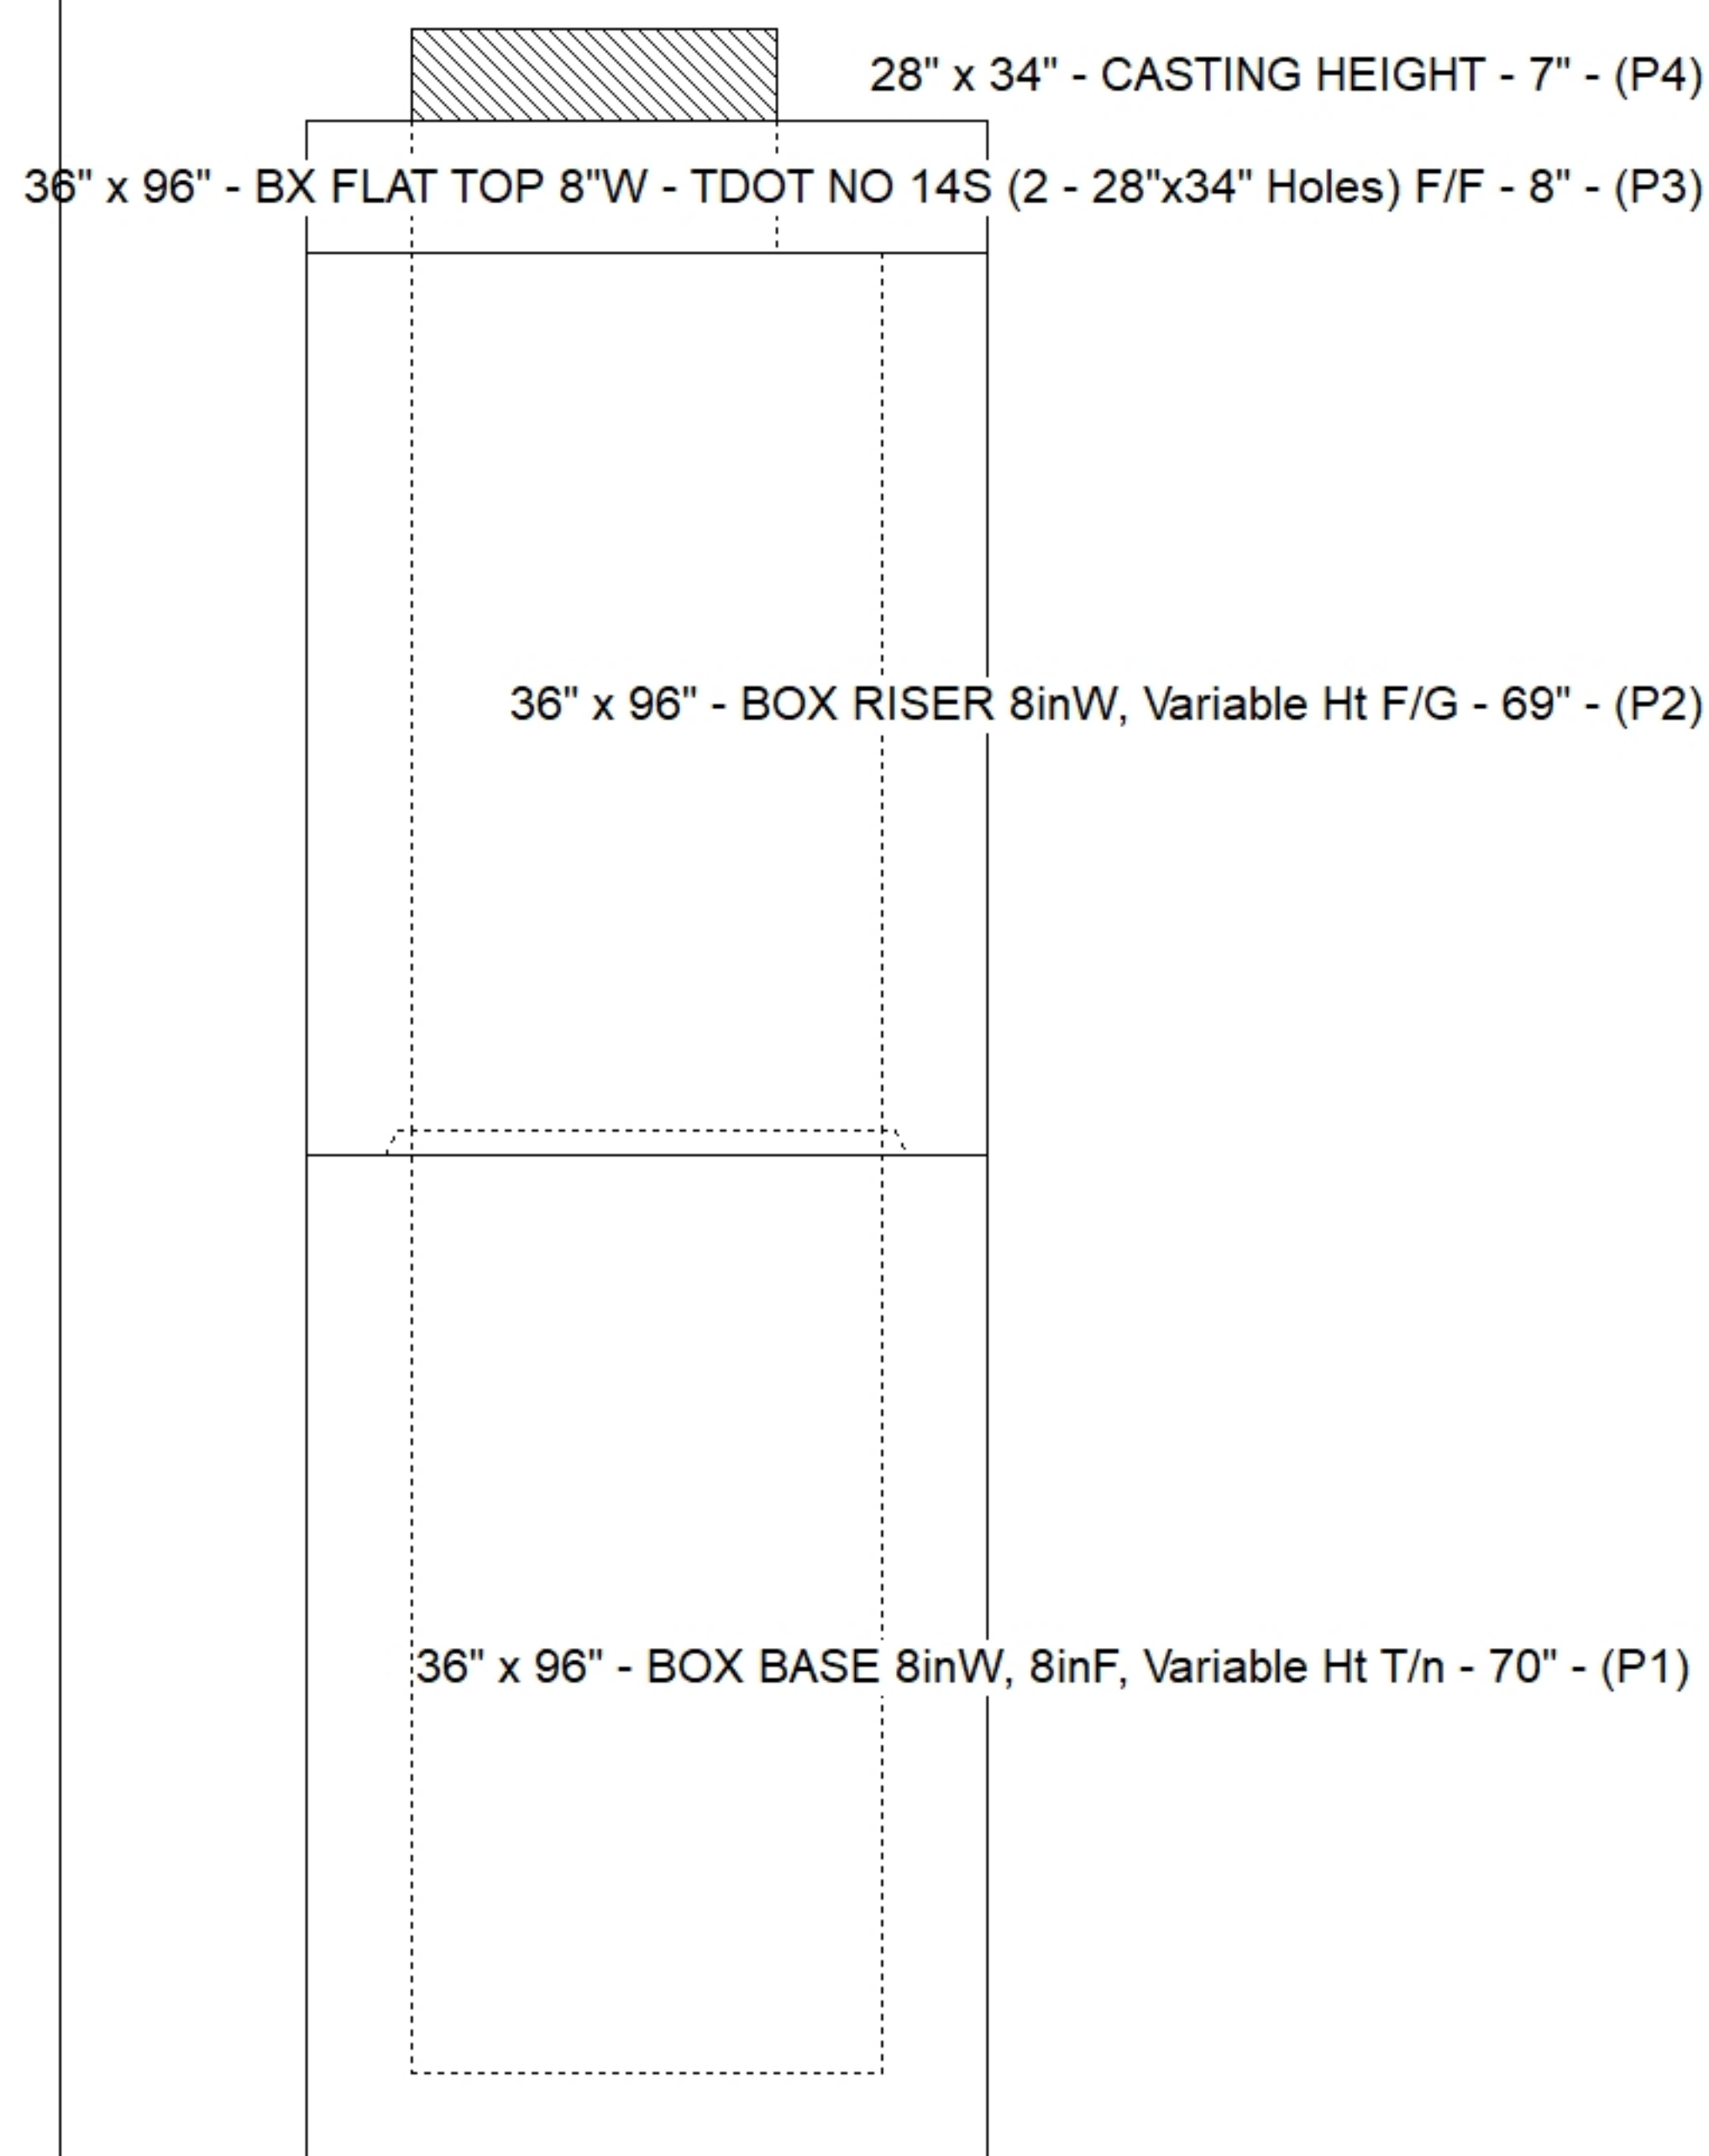

Cast (Int. Dim.) - Interior Dimensions

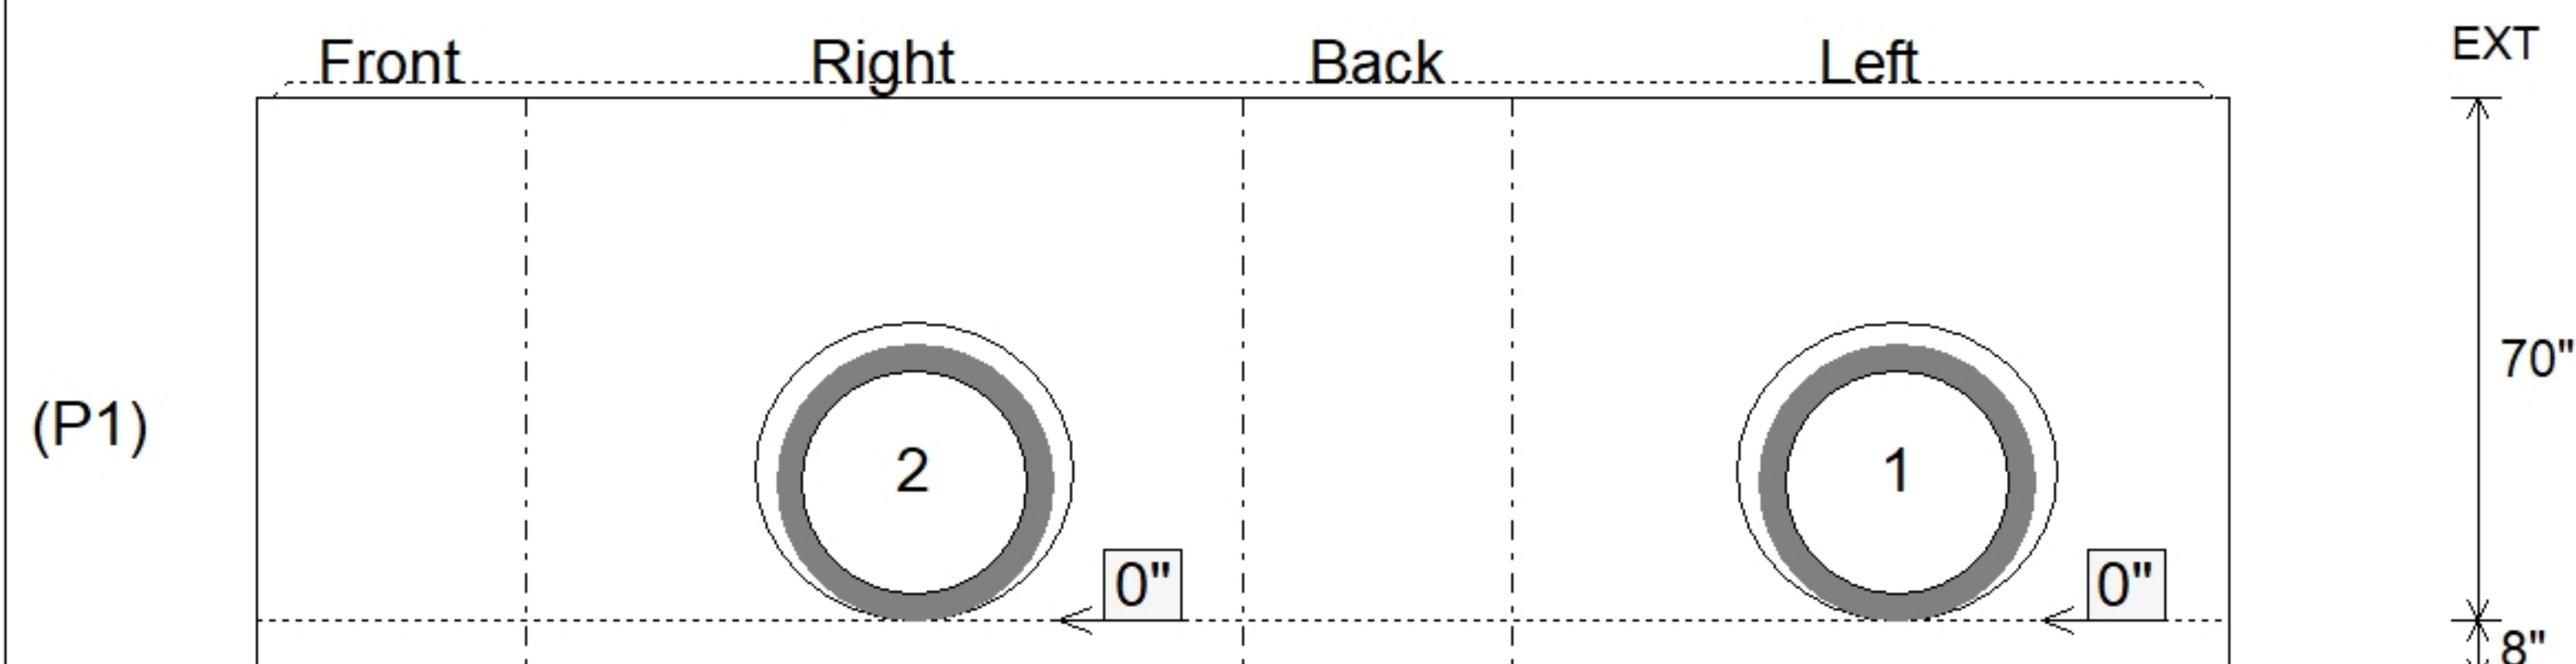

SUBMITTAL
APPROVED BY: