



Floor (Bot): 595.297'
Overall Height: 8.5'
Slack: 0.04"


Structure Total: 17686 lb

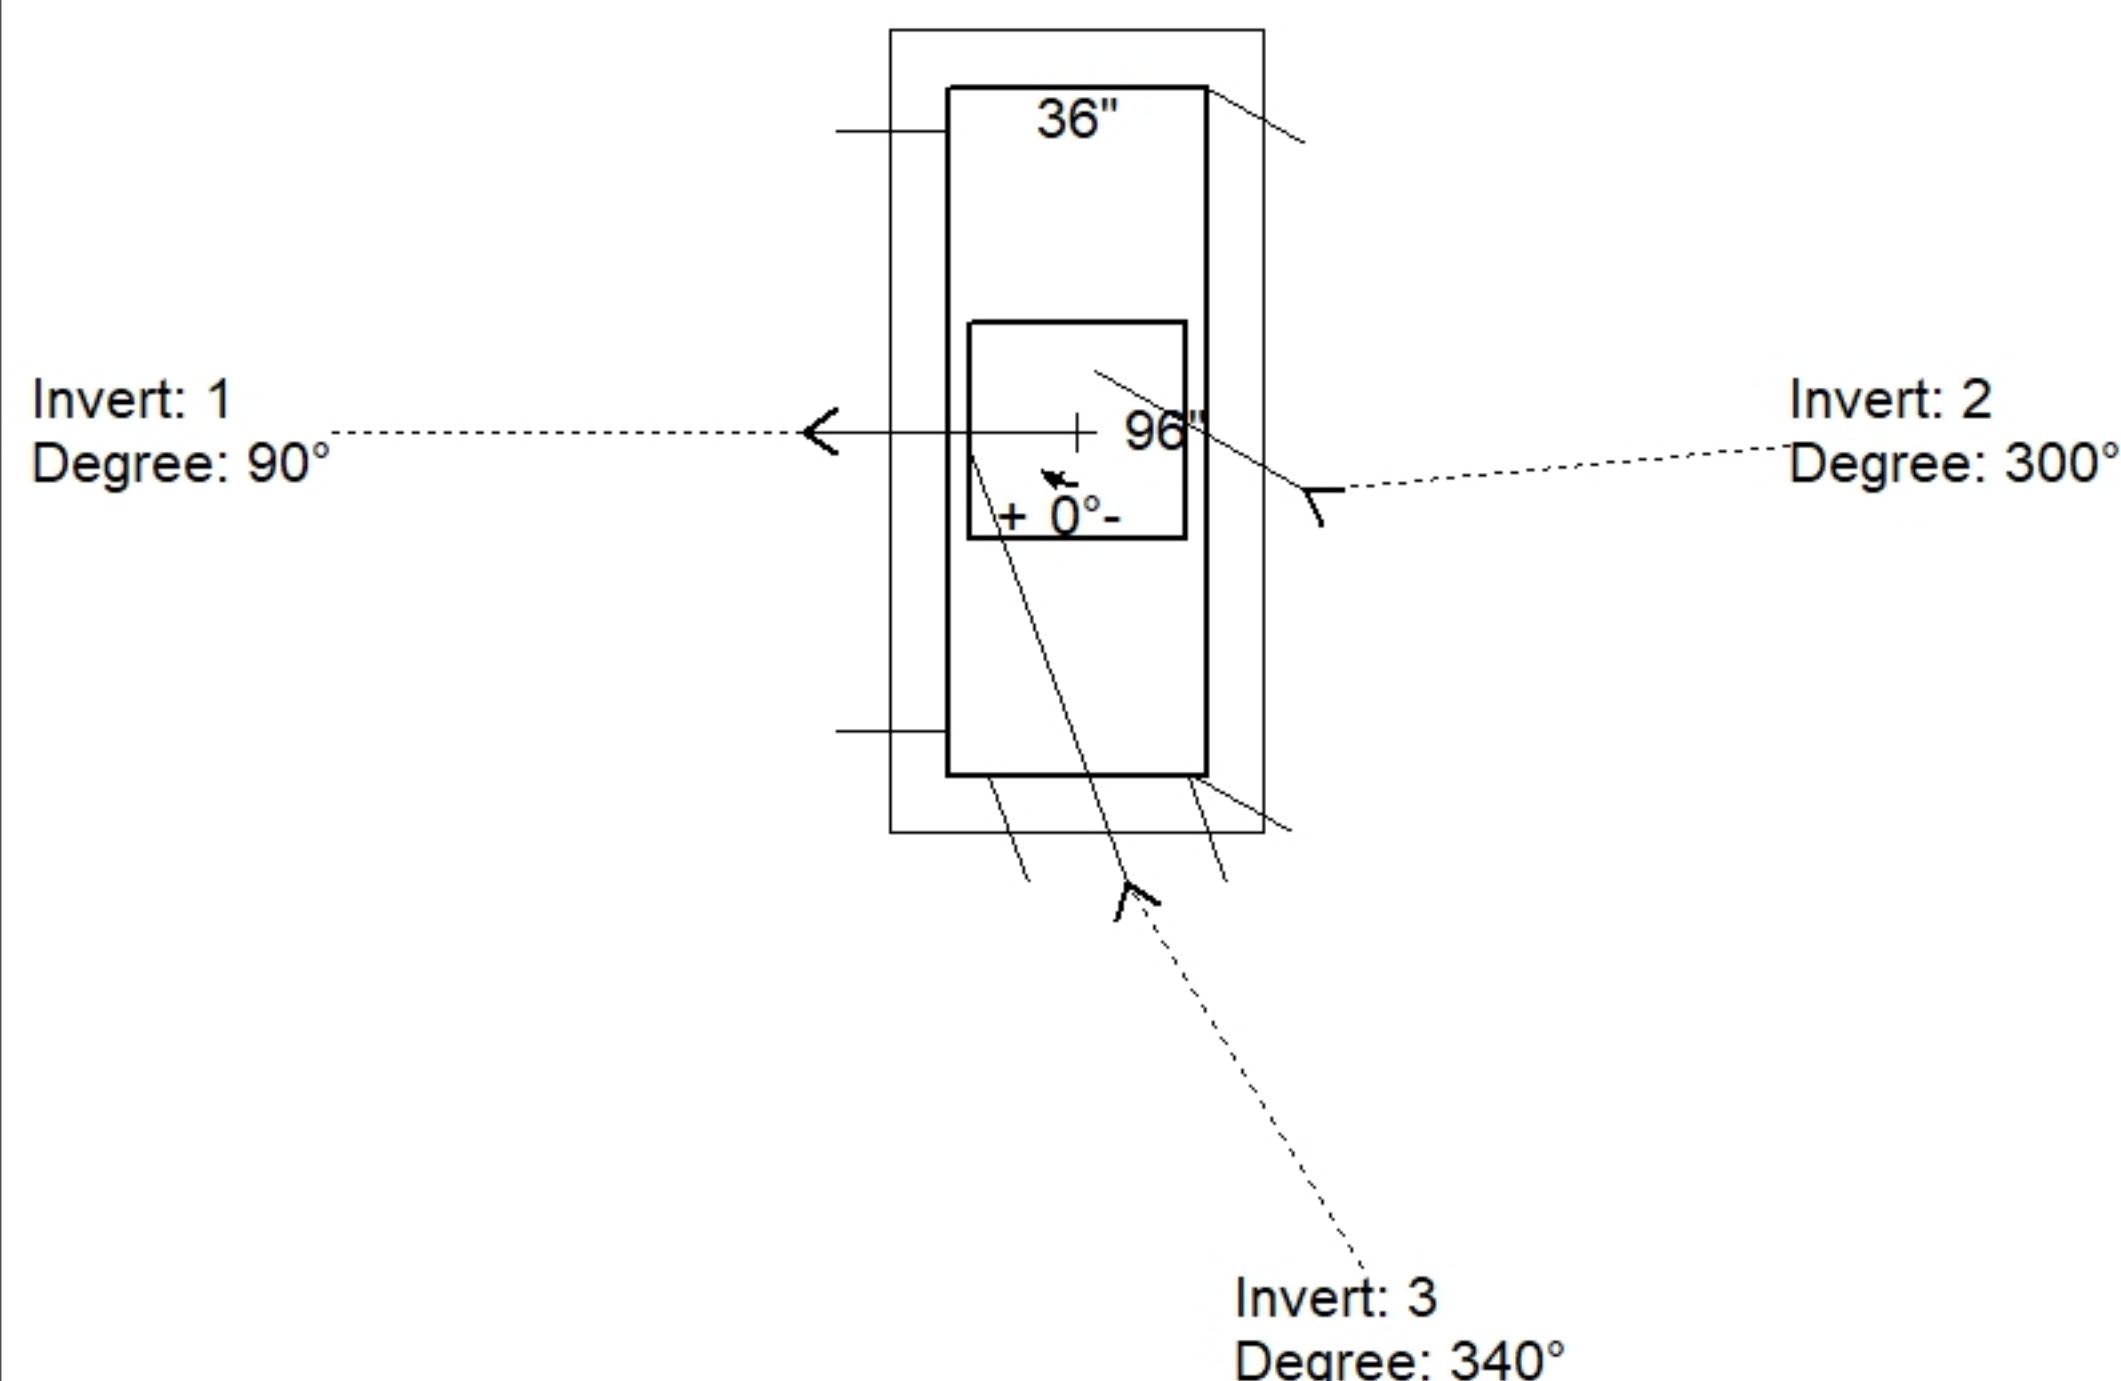

Position	Elev	Angle	Pipe	Pipe OD	Hole	Connector	Up ()	Ref
Rim	603.8'							
Reducer								
Invert 1	596.38'	90°	68" x 43" ELL RCP	80" x 55"	84" x 58"	Hole 84 x 58	-1"	P1
Invert 2	597.8'	300°	68" x 43" ELL RCP	80" x 55"	84" x 58"	Hole 84 x 58	16.04"	P1
Invert 3	599.73'	340°	18" RCP B WALL	23"	26"	Hole 26	42.7"	P1
Invert 4								
Invert 5								
Invert 6								
Invert 7								
Invert 8								

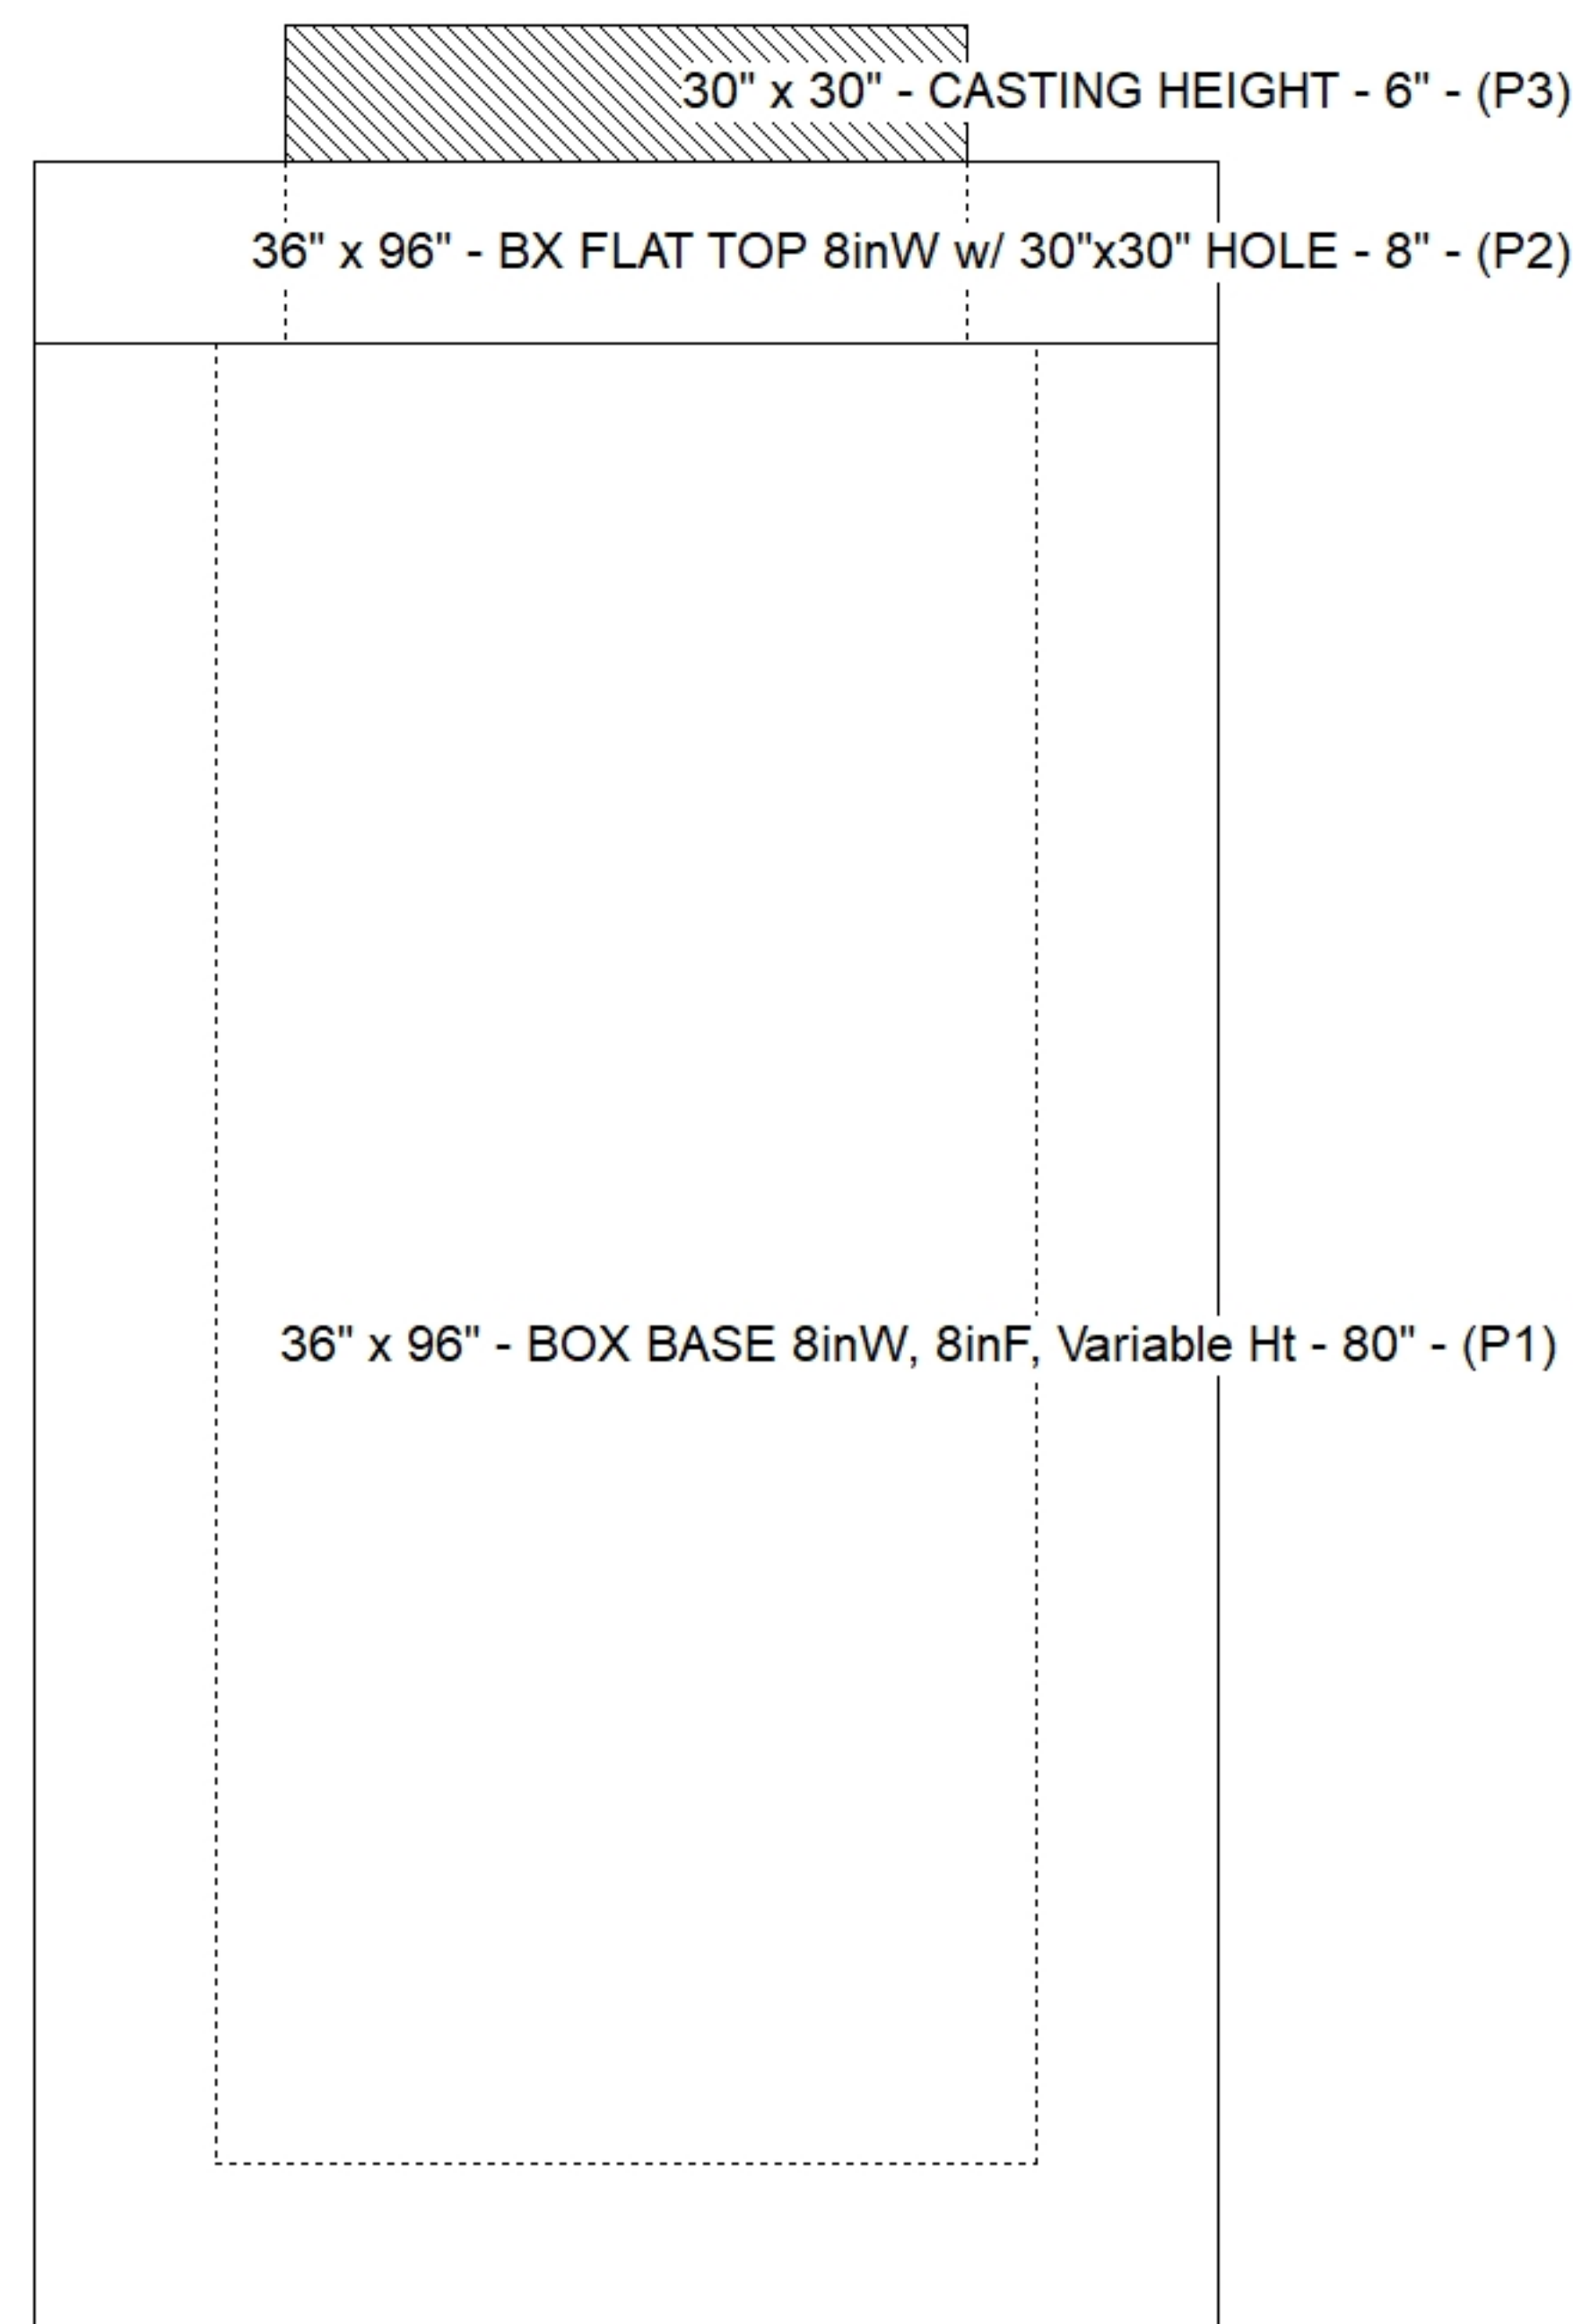

Default - Interior Dimensions

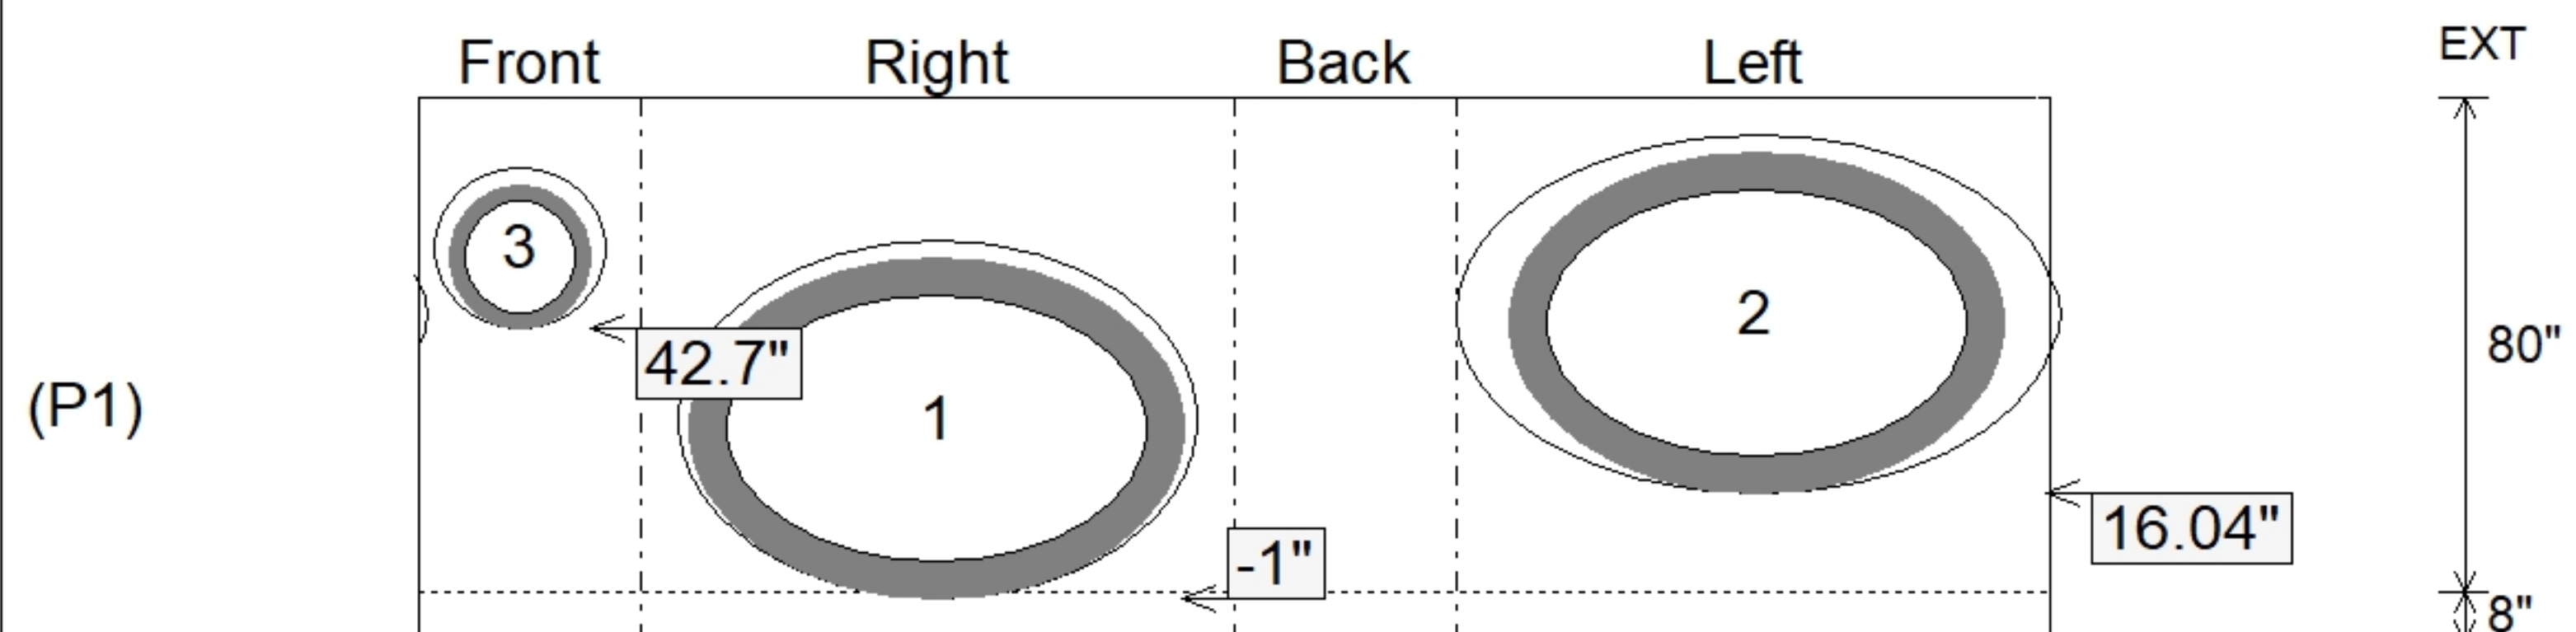

SUBMITTAL
APPROVED BY: