

Contractor: KY Earthworks

TECH: Jared - F

Plant: 100



Size: 72" x 144"

Rim to Invert: 2.42'

Floor Height: 6"


Slack: 0"

- FLOOR (As .47) #5 BARS AT 8" C.C.E.W.

1) Hole - 5



0 lb

Structure Total: 27336 lb

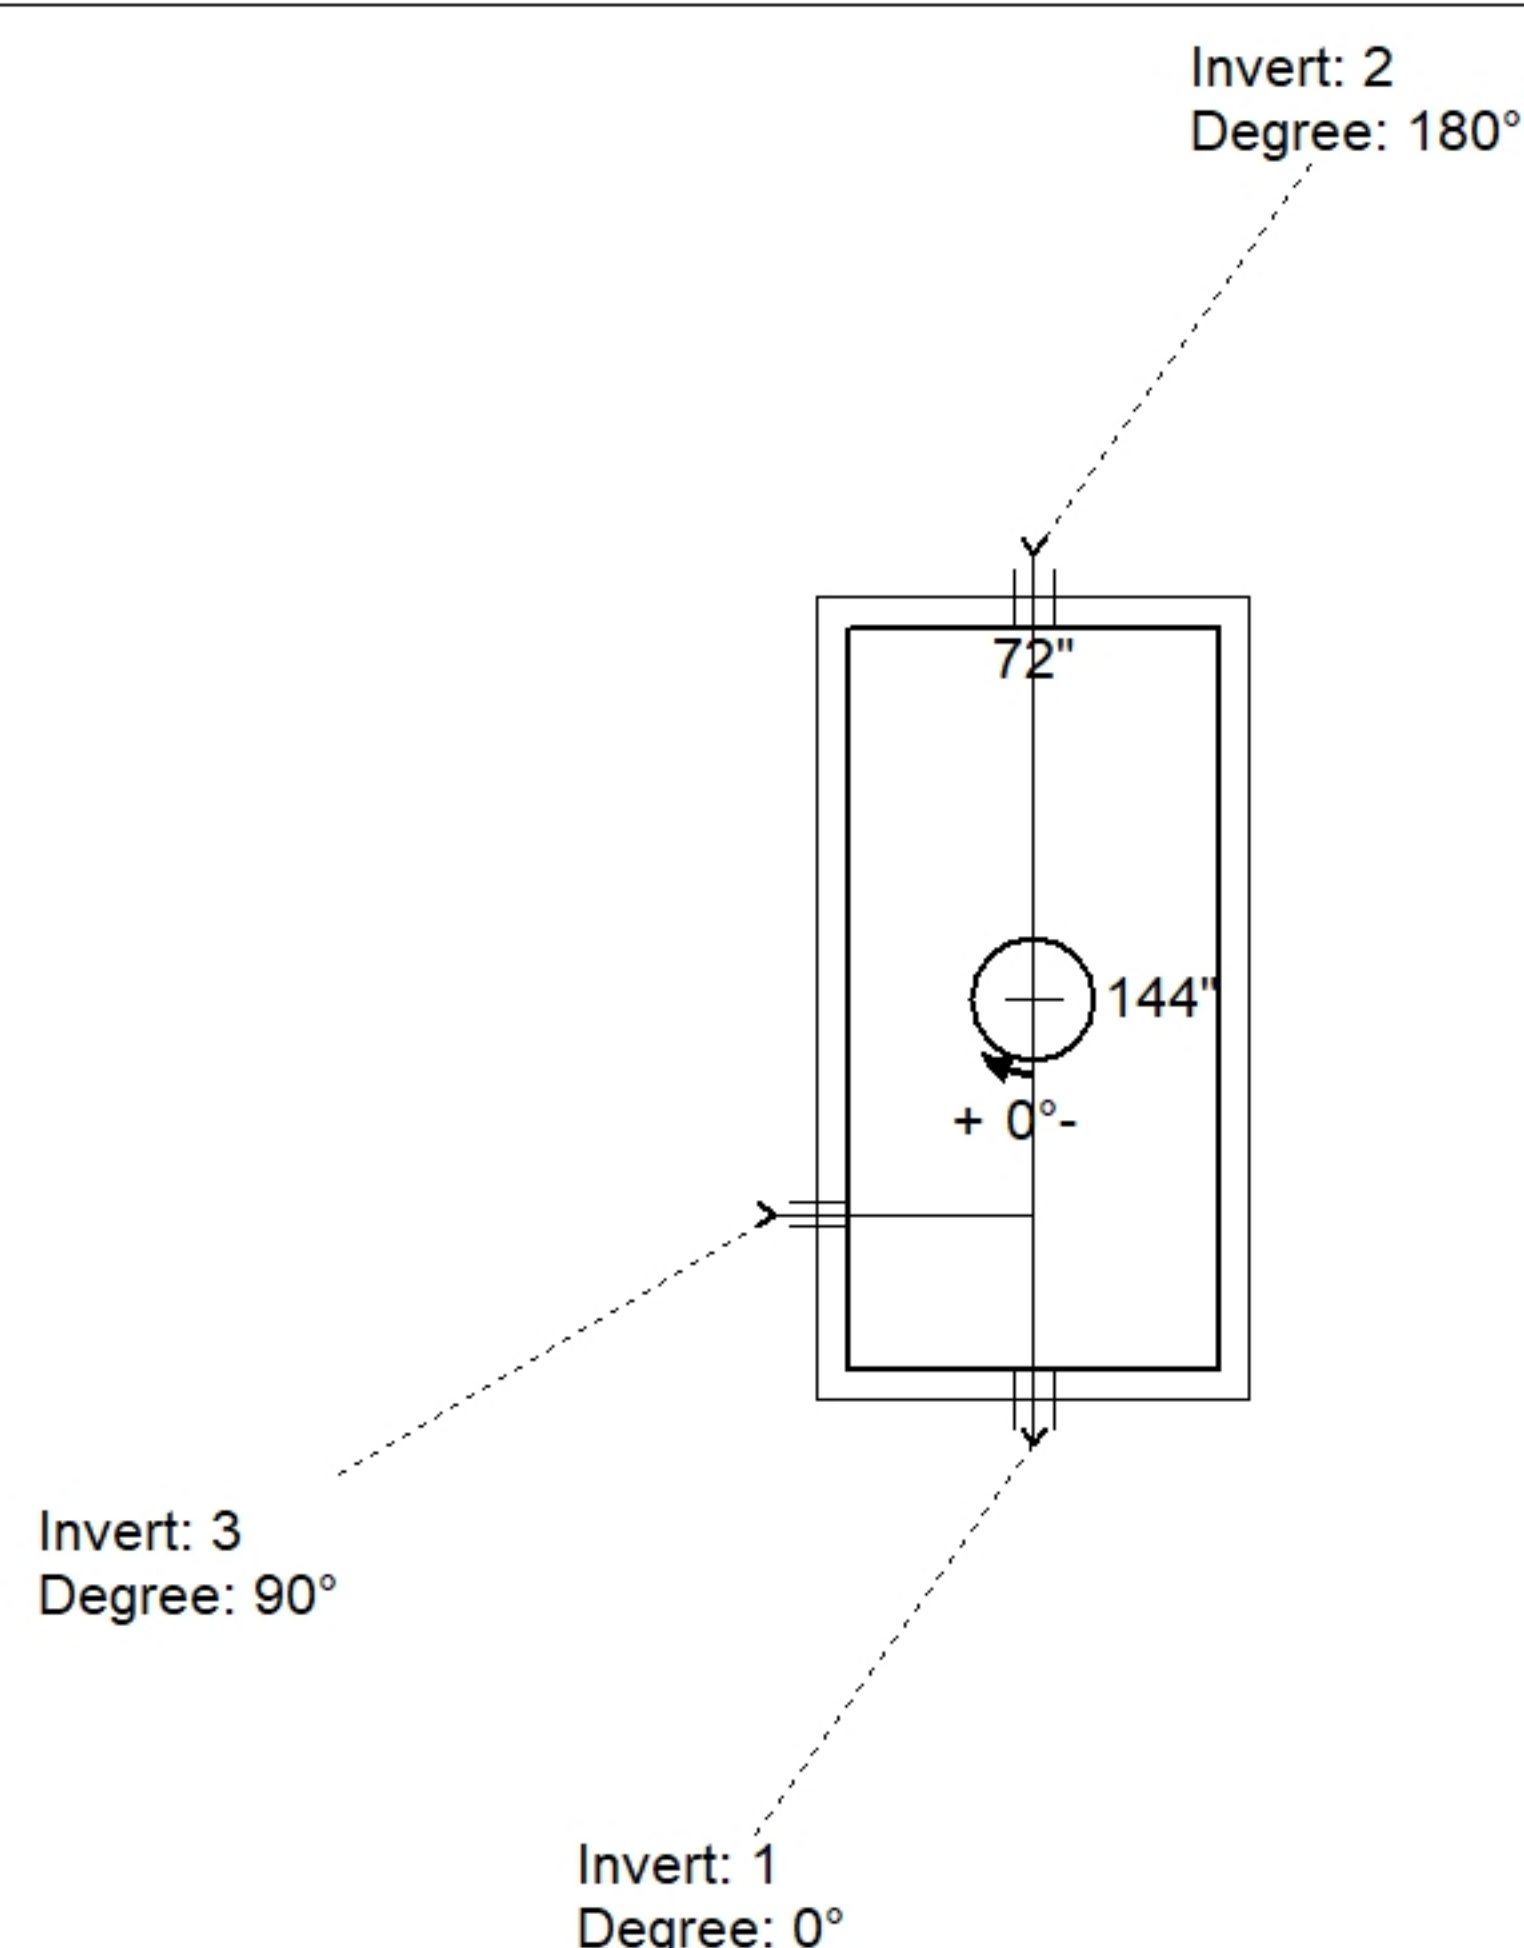

Position	Elev	Angle	Pipe	Pipe OD	Hole	Connector	Up (')_	Ref
Rim	5.25'							
Reducer								
Invert 1	2.83'	0°	4" PVC SDR35	4.25"	8"	Hole 8	31.96"	P1
Invert 2	3'	180°	4" PVC SDR35	4.25"	8"	Hole 8	34"	P1
Invert 3	3.542'	90°	3" PVC SDR35	3.25"	5"	Hole 5	41.5"	P1
Invert 4								
Invert 5								
Invert 6								
Invert 7								
Invert 8								

Default - Interior Dimensions

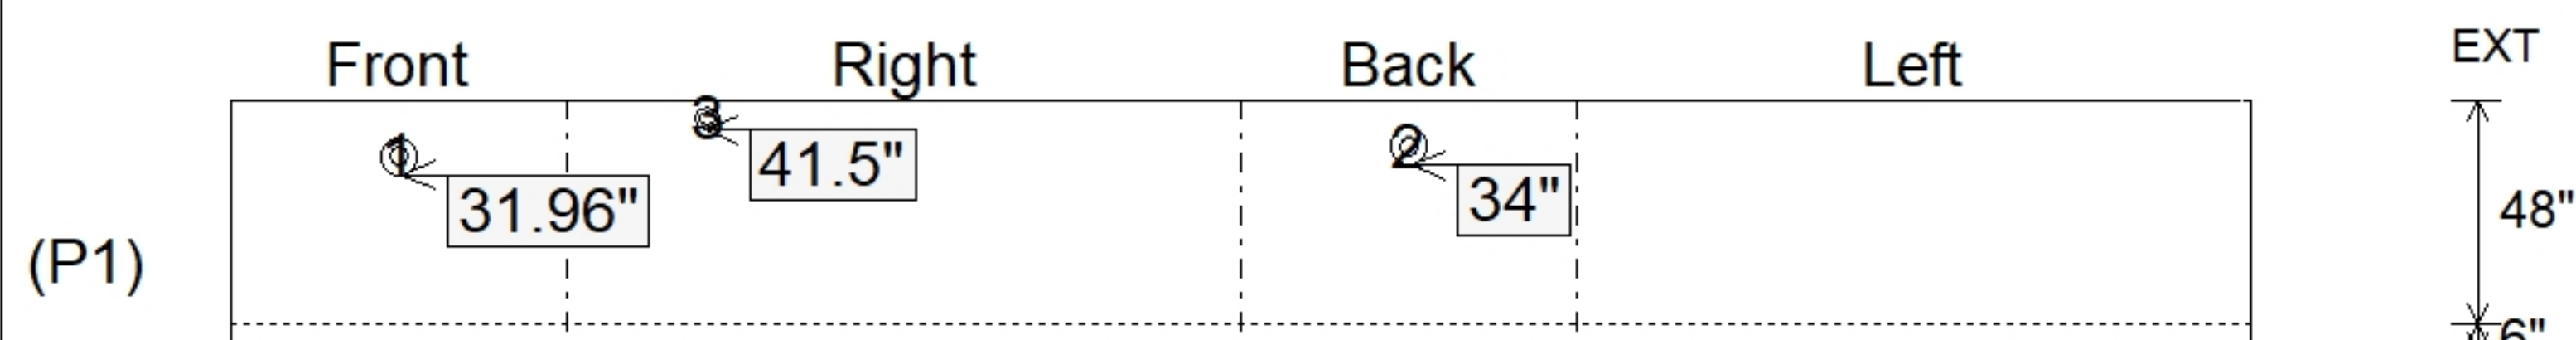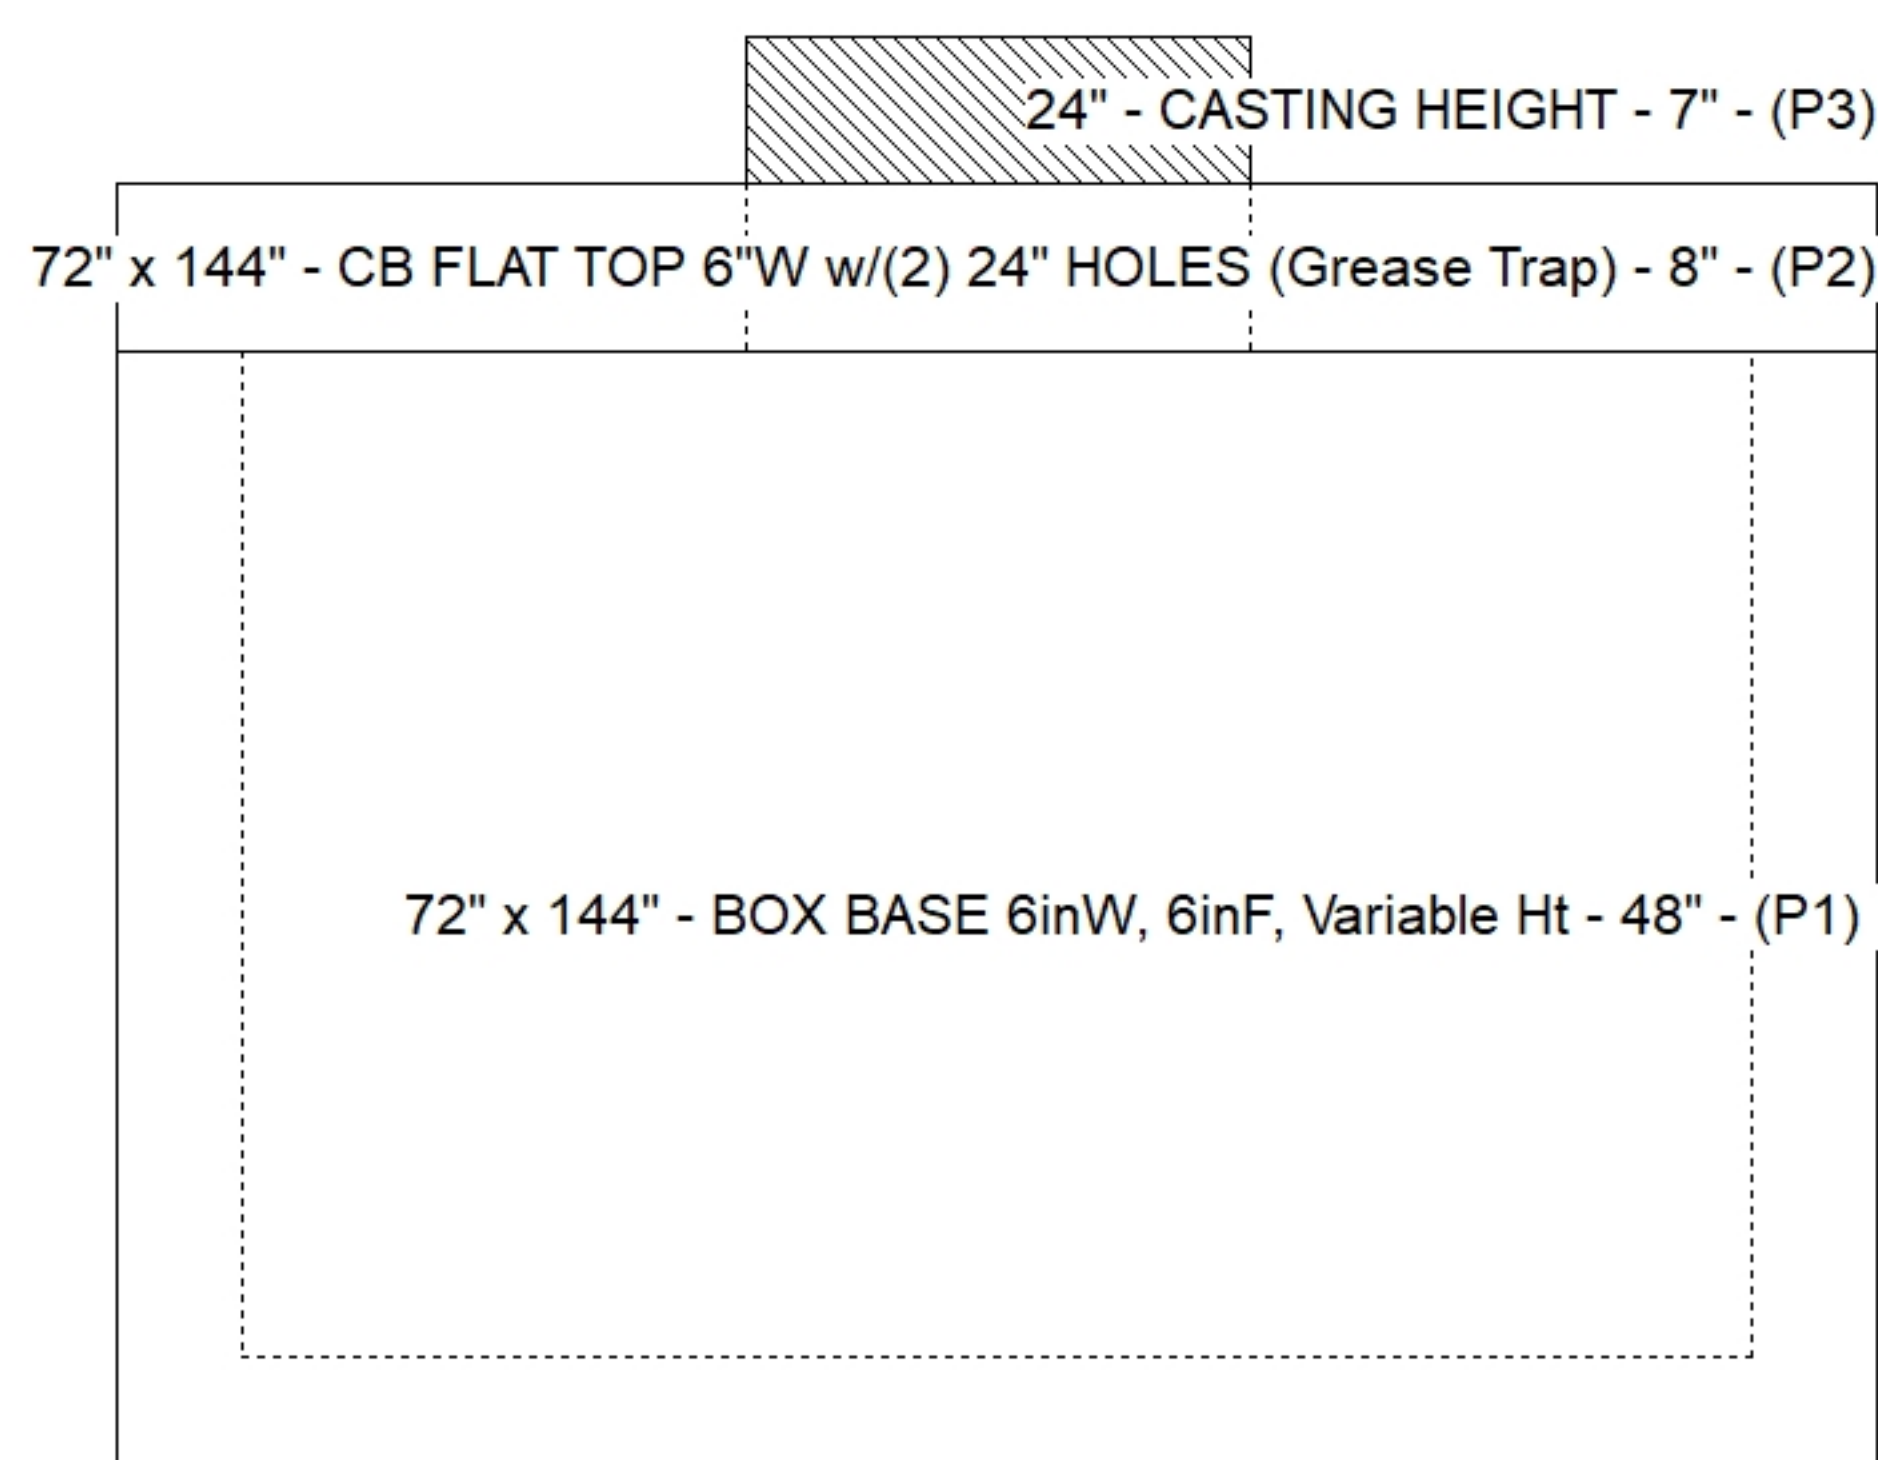

SUBMITTAL
APPROVED BY: