

Contractor: KY Earthworks

Plant: 100




Slack: 2.24"

- FLOOR (As .31) #5 BARS AT 12" C.C.E.W.

1) A-Lok - 0200


1 lb

Structure Total: 8441 lb

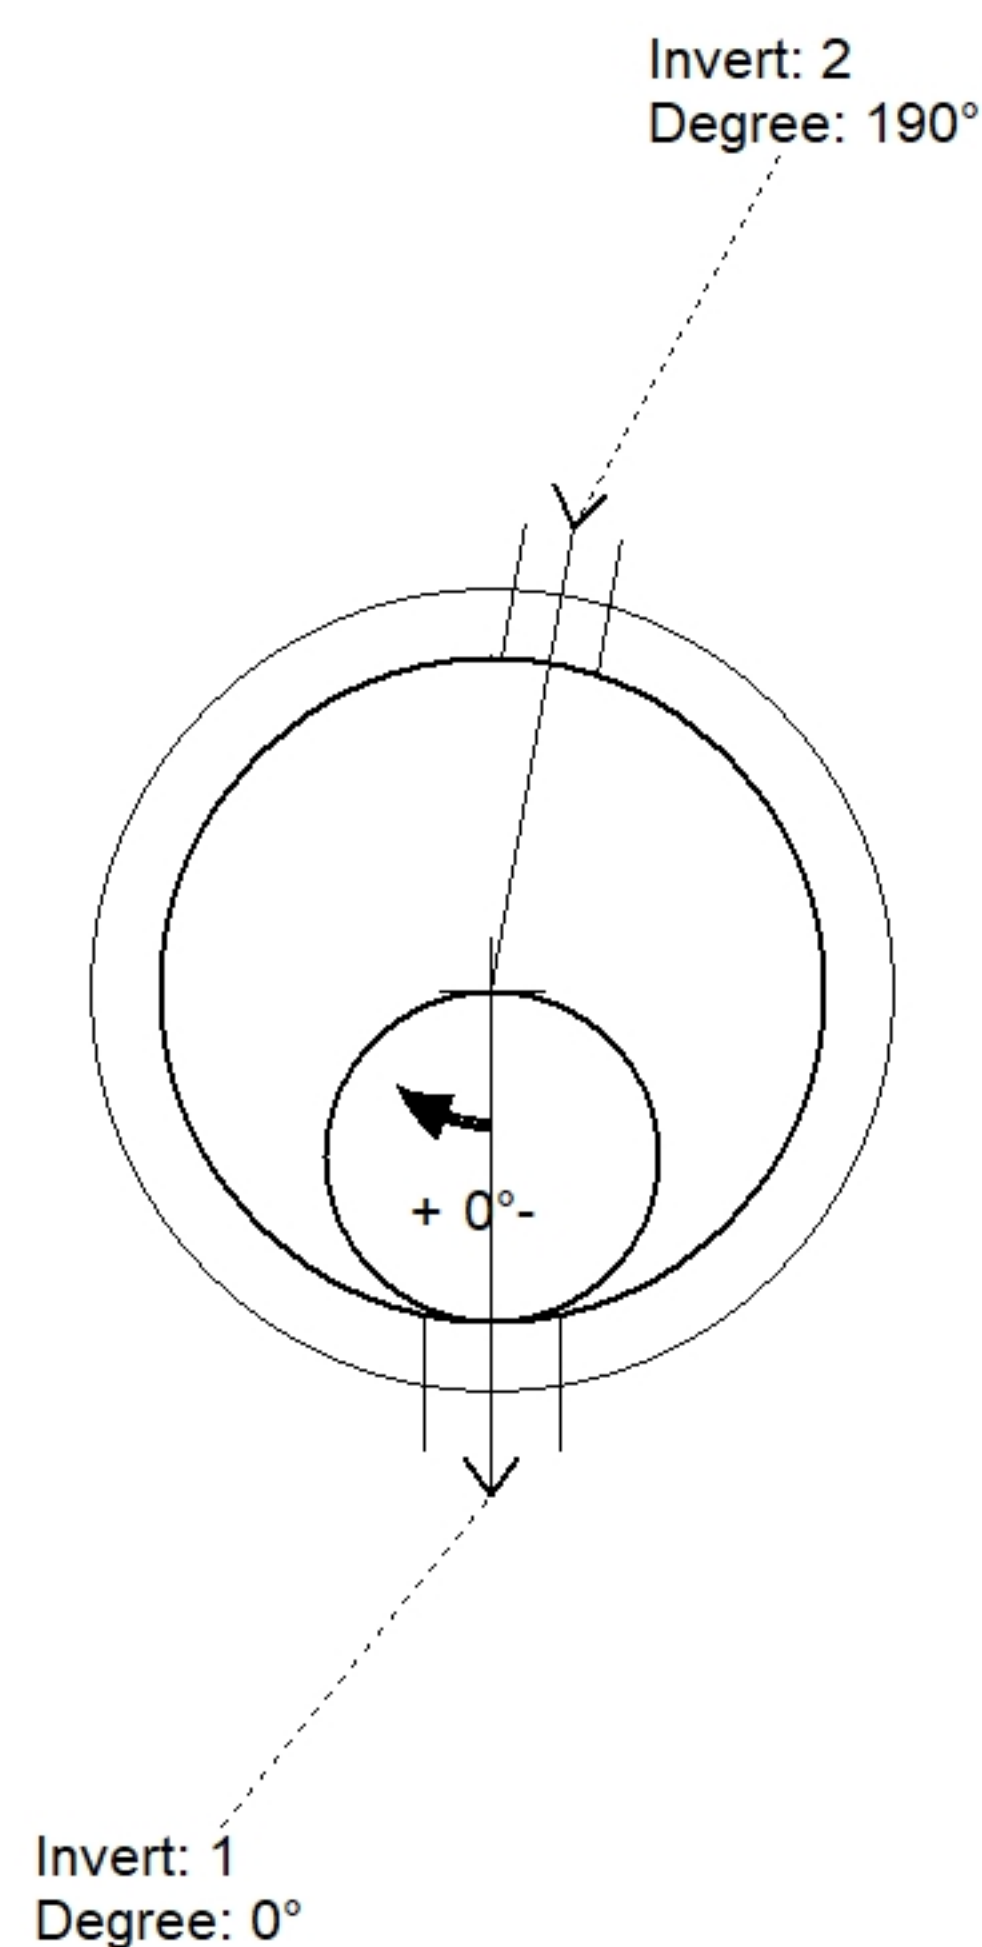

Position	Elev	Angle	Pipe	Pipe OD	Hole	Connector	Up (')	Ref
Rim	935.15'							
Reducer								
Invert 1	928.13'	0°	8" PVC SDR35	8.5"	9.75"	A-Lok 0285	1.125"	P1
Invert 2	928.33'	190°	6" PVC SDR35	6.25"	7"	A-Lok 0200	3.9"	P1
Invert 3								
Invert 4								
Invert 5								
Invert 6								
Invert 7								
Invert 8								

Default - Interior Dimensions

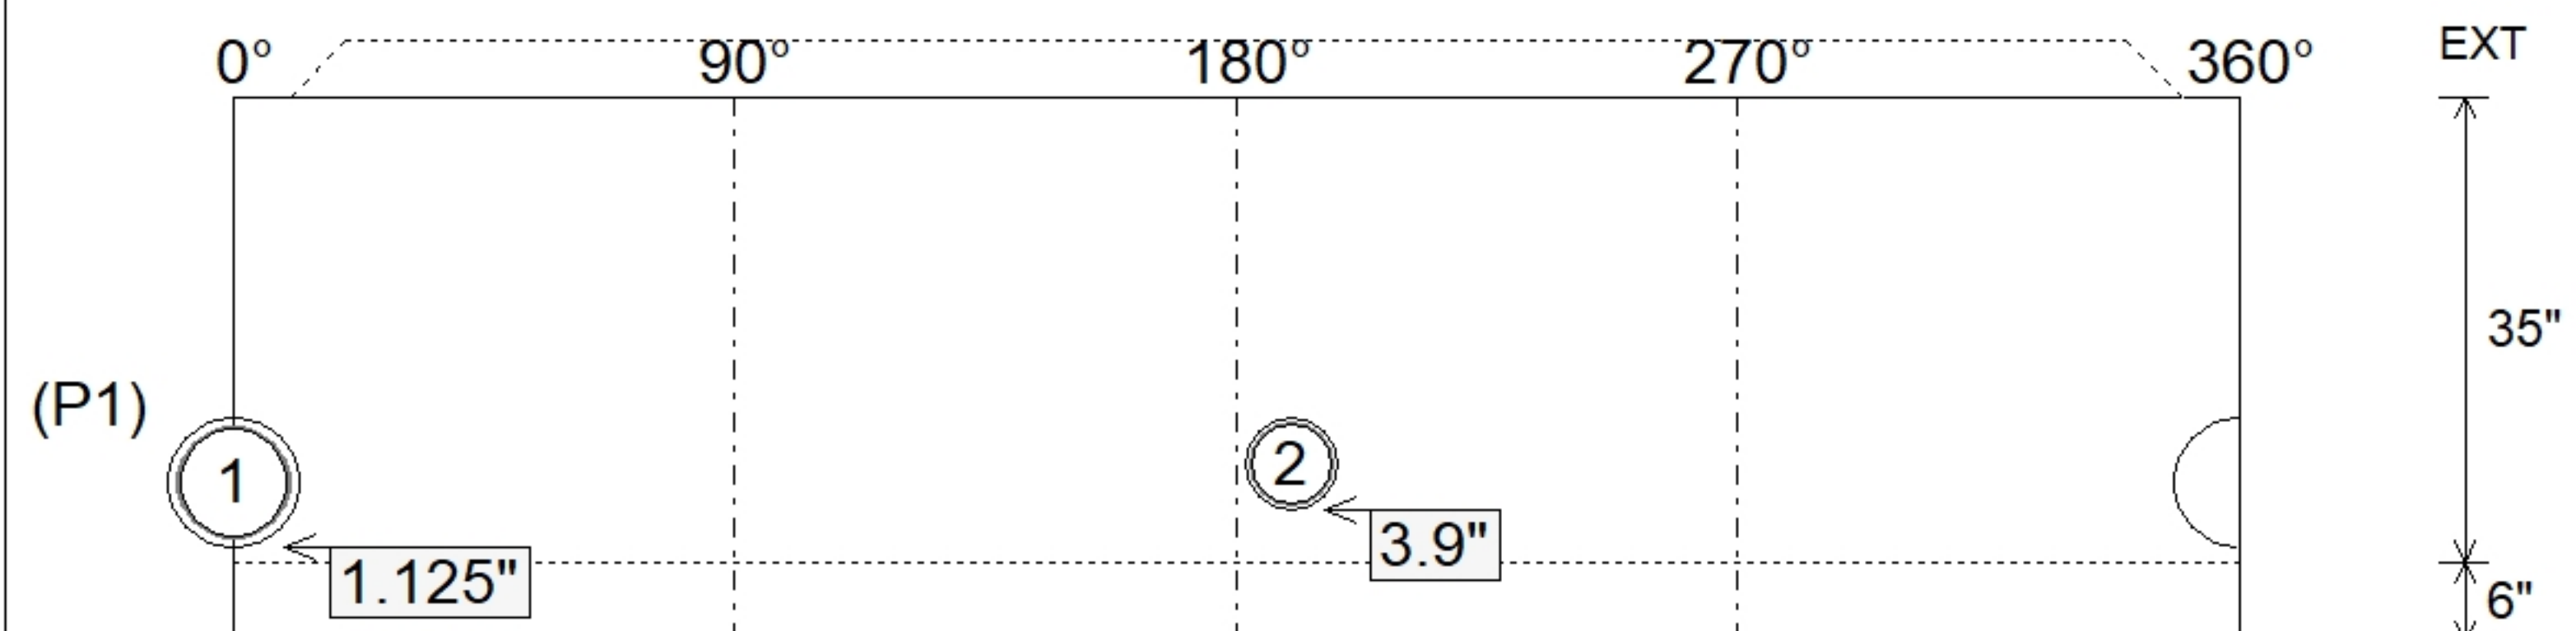

SUBMITTAL
APPROVED BY: