


**Contractor: KY Earthworks**

Plant: 100




Slack: 1.48"


|                  |          |
|------------------|----------|
| Structure Total: | 10839 lb |
|------------------|----------|

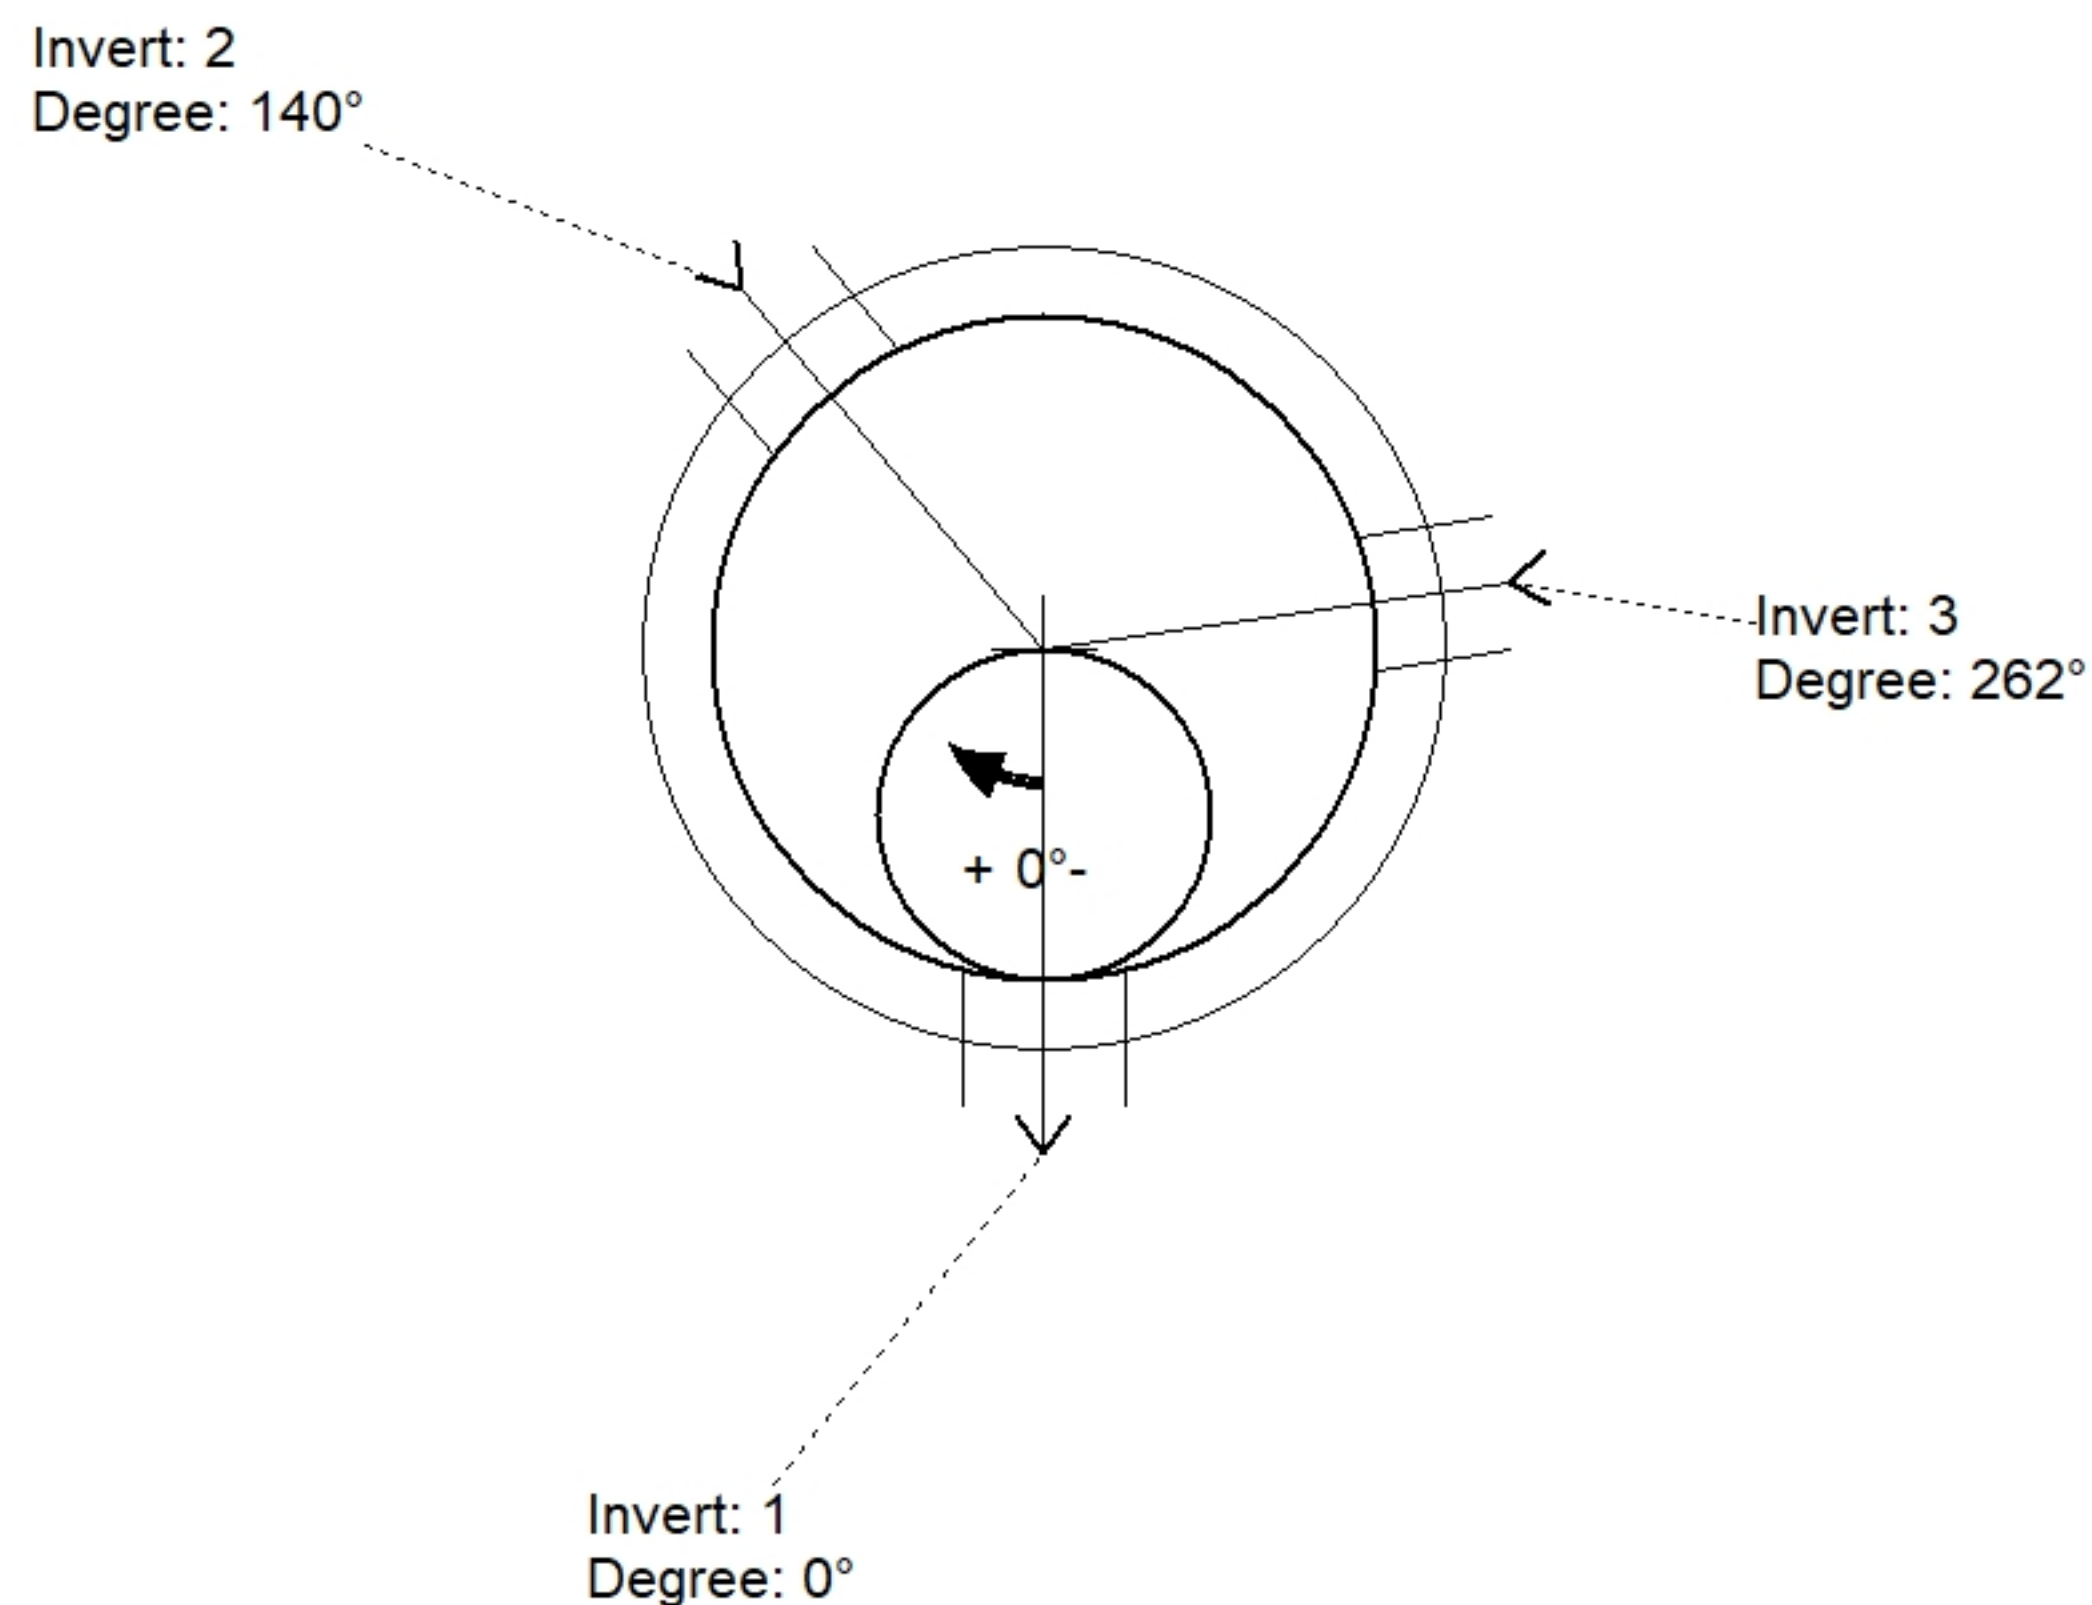

| Position | Elev    | Angle | Pipe          | Pipe OD | Hole   | Connector  | Up (') | Ref |
|----------|---------|-------|---------------|---------|--------|------------|--------|-----|
| Rim      | 935.06' |       |               |         |        |            |        |     |
| Reducer  |         |       |               |         |        |            |        |     |
| Invert 1 | 925.02' | 0°    | 10" PVC SDR35 | 10.5"   | 11.75" | A-Lok 0350 | 1.125" | P1  |
| Invert 2 | 925.12' | 140°  | 10" PVC SDR35 | 10.5"   | 11.75" | A-Lok 0350 | 2.325" | P1  |
| Invert 3 | 925.12' | 262°  | 8" PVC SDR35  | 8.5"    | 9.75"  | A-Lok 0285 | 2.325" | P1  |
| Invert 4 |         |       |               |         |        |            |        |     |
| Invert 5 |         |       |               |         |        |            |        |     |
| Invert 6 |         |       |               |         |        |            |        |     |
| Invert 7 |         |       |               |         |        |            |        |     |
| Invert 8 |         |       |               |         |        |            |        |     |

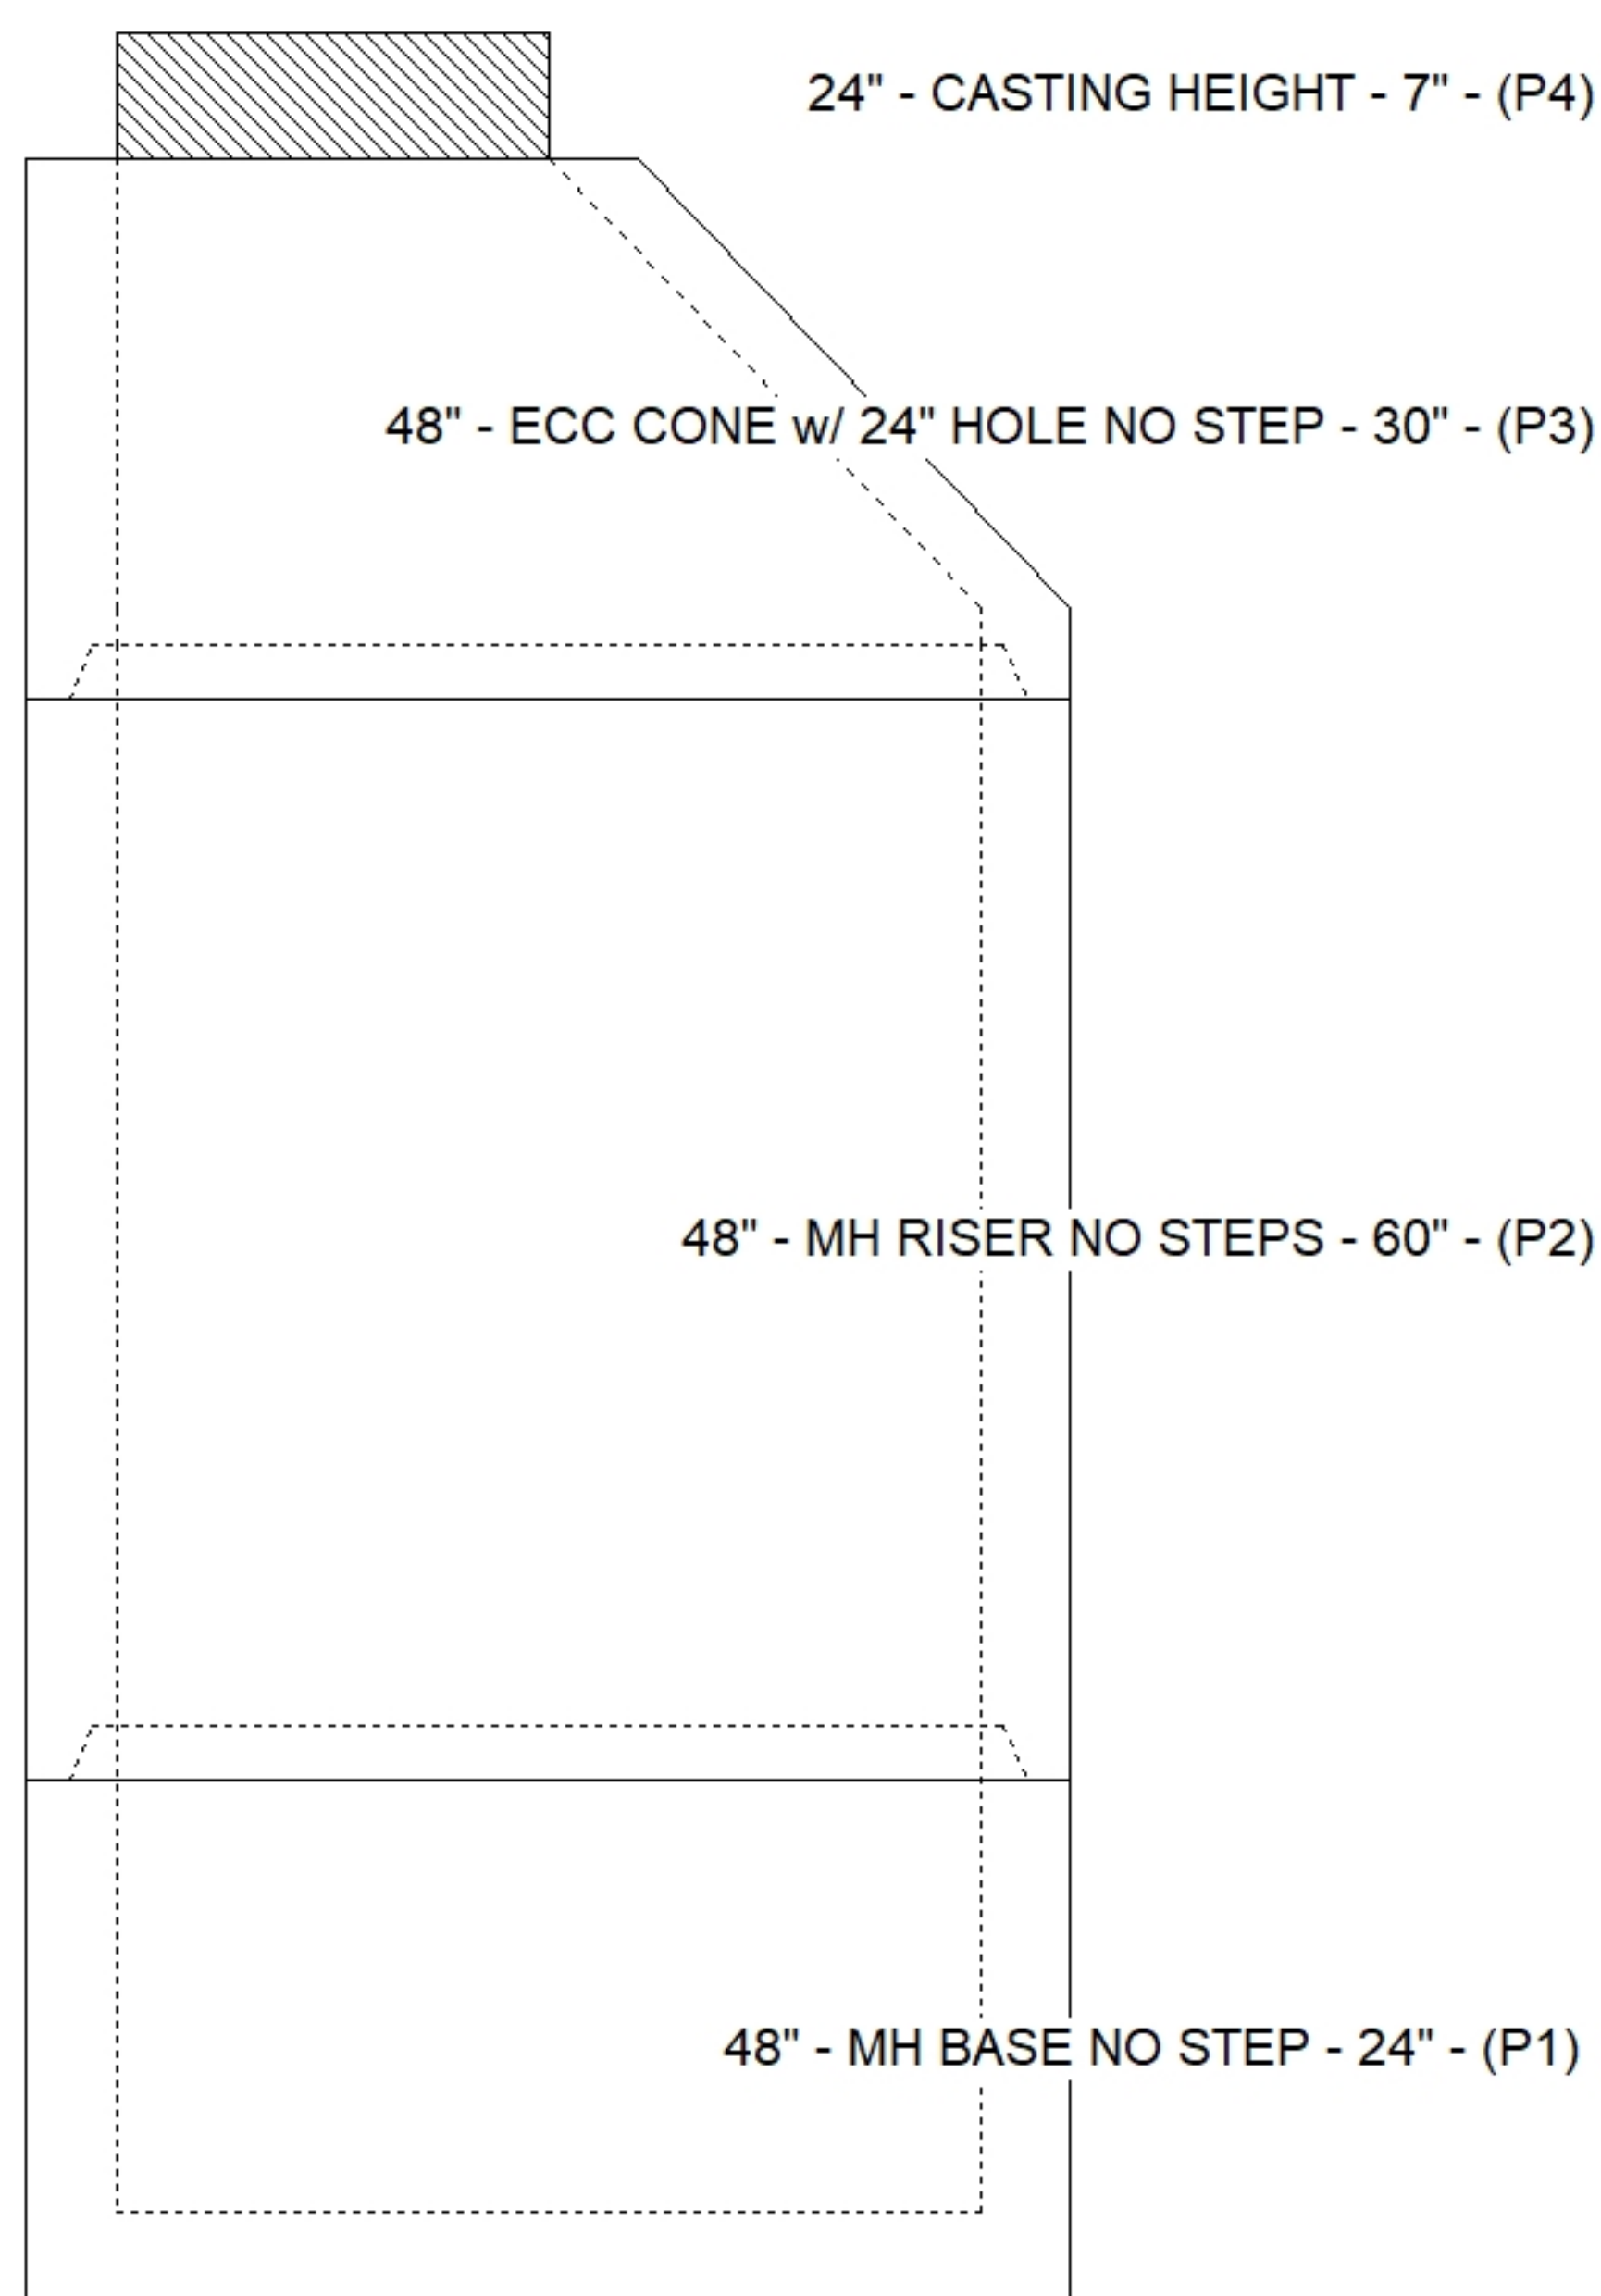

### Default - Interior Dimensions

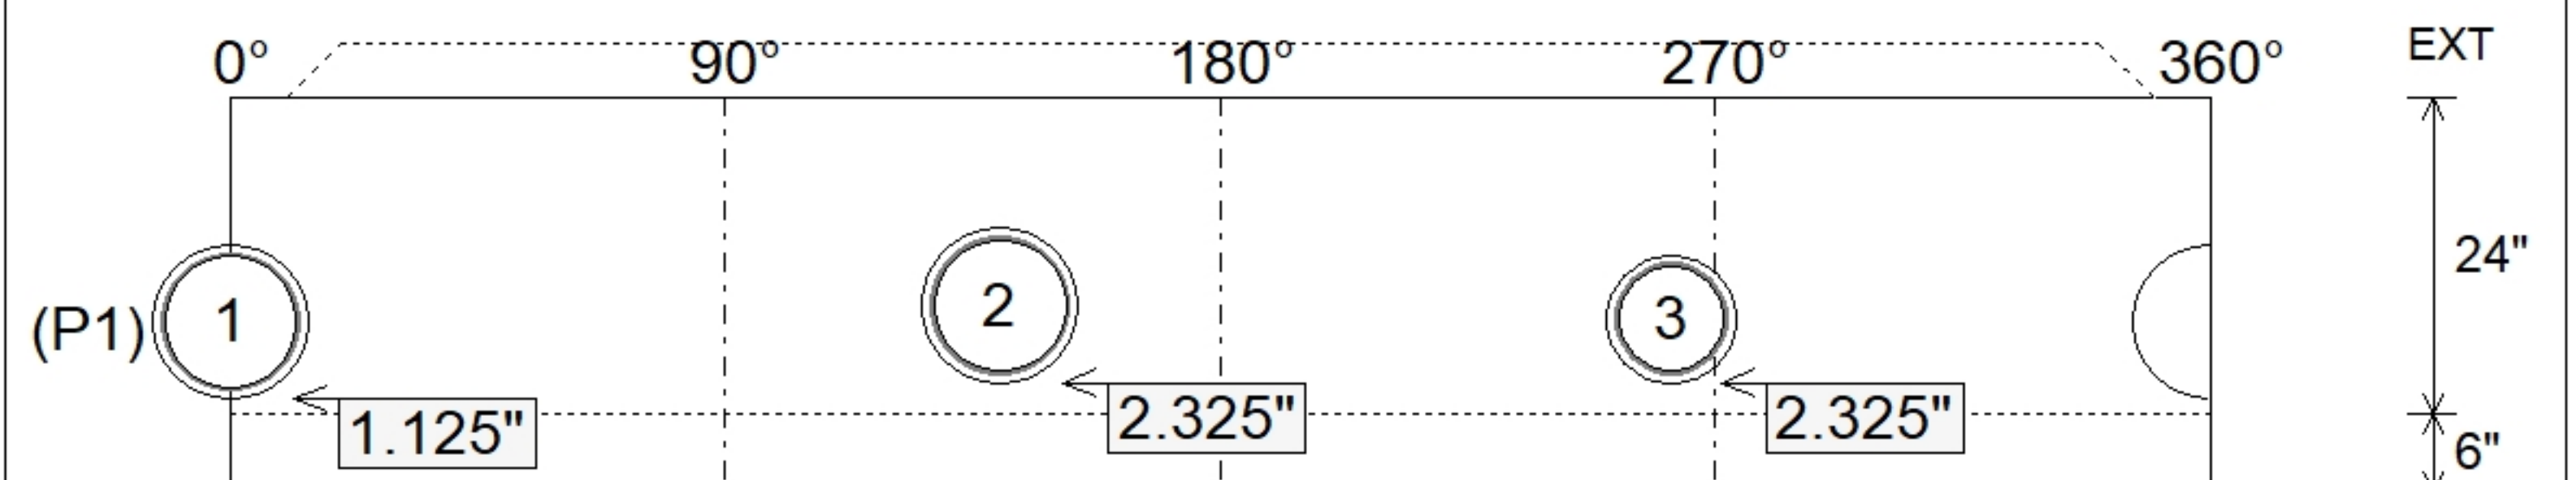

SUBMITTAL  
APPROVED BY: