

Contractor: KY Earthworks

TECH: Jared - F

Plant: 100



Size: 48"


Rim to Invert: 8.32'

Floor Height: 6"


Slack: 2.84"

- FLOOR (As .31) #5 BARS AT 12" C.C.E.W.

Structure Total: 9378 lb

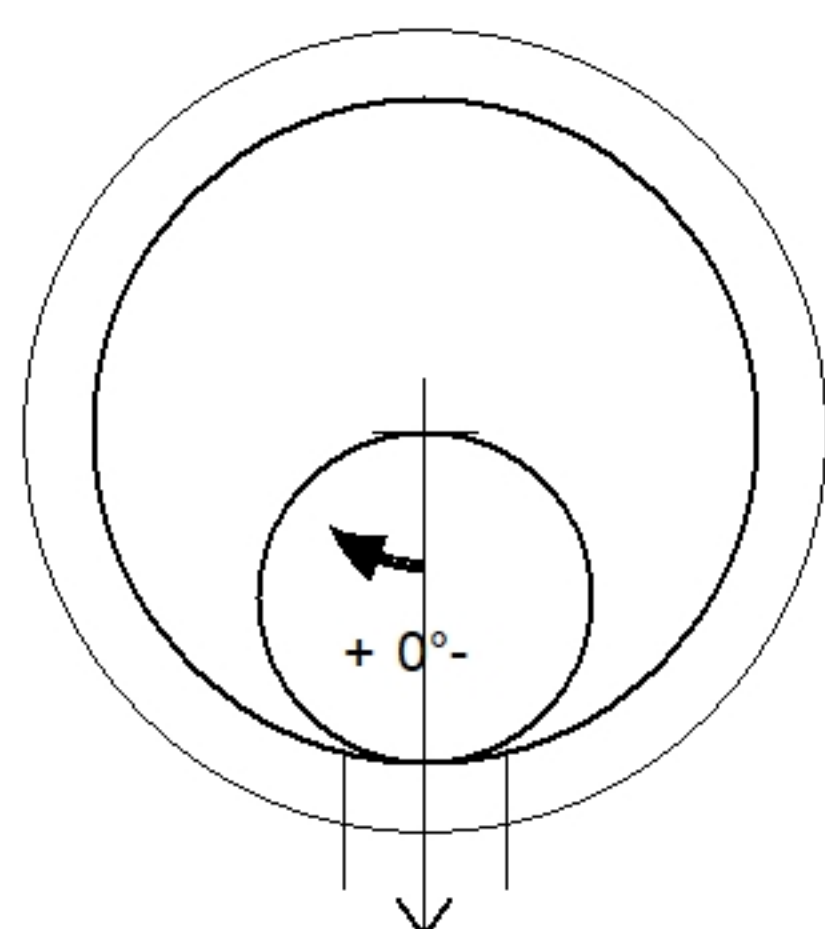


Invert: 1
Degree: 0°

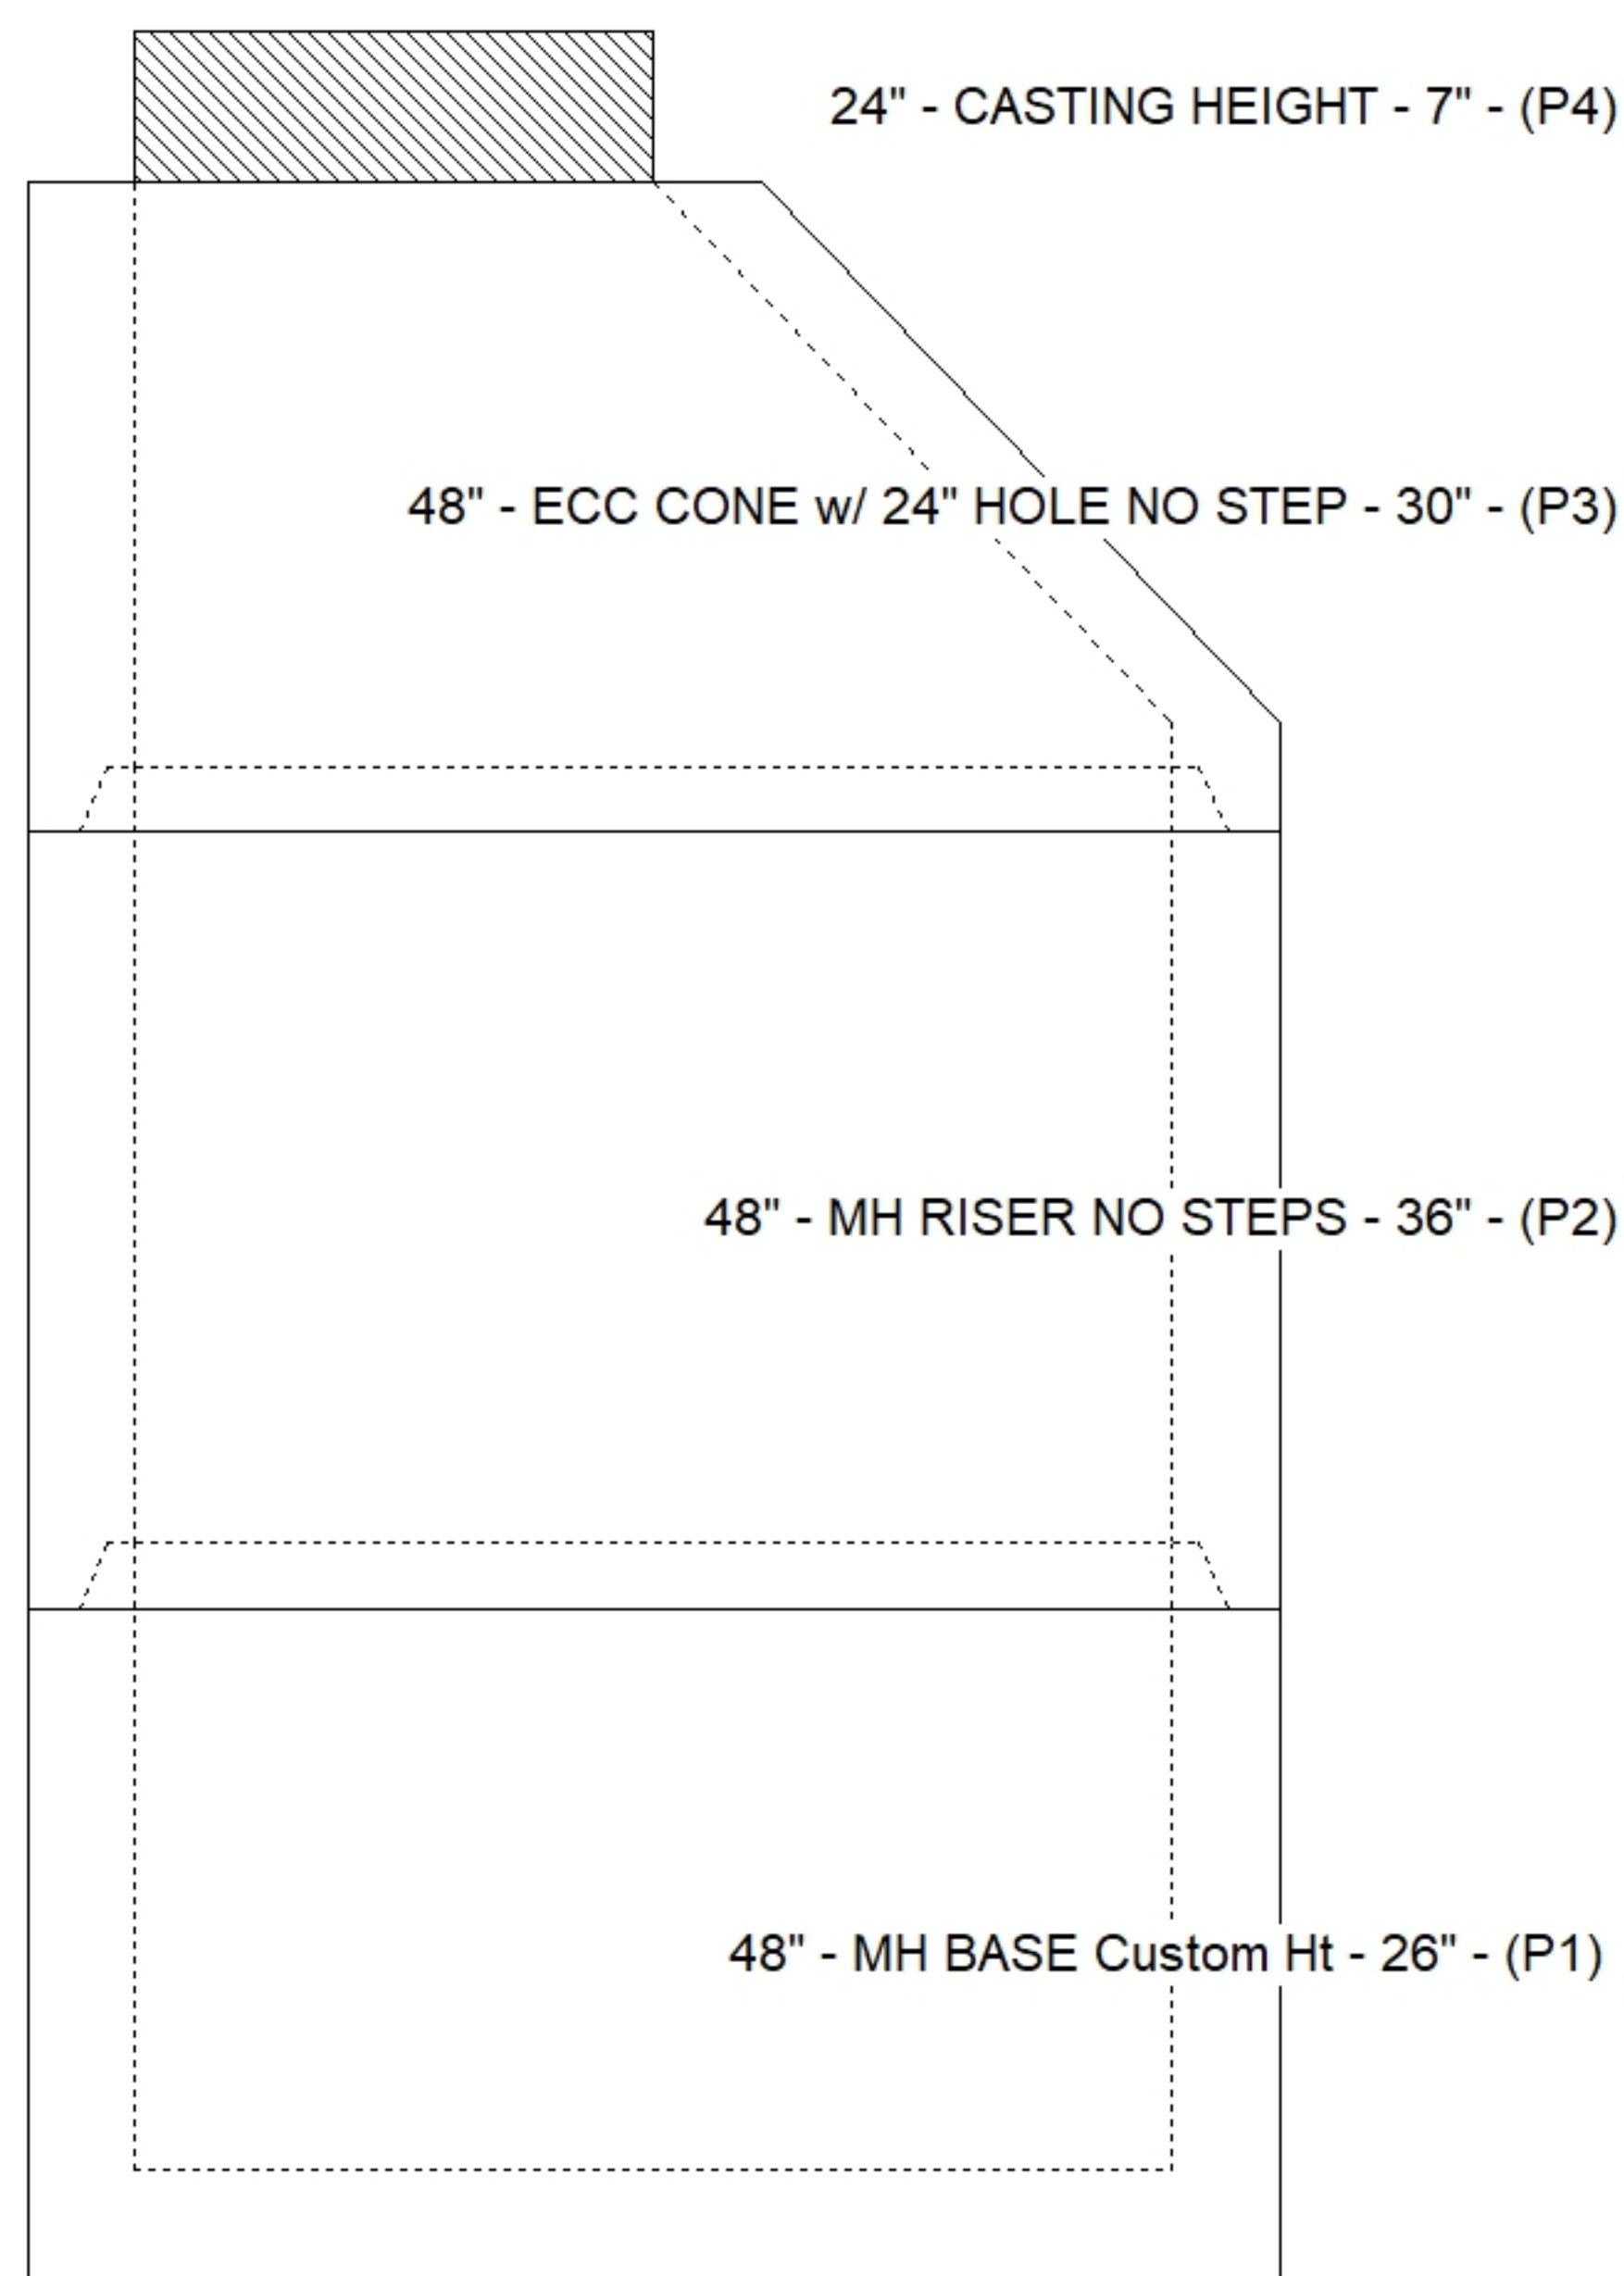

Position	Elev	Angle	Pipe	Pipe OD	Hole	Connector	Up (⌵)	Ref
Rim	933.69'							
Reducer								
Invert 1	925.37'	0°	10" PVC SDR35	10.5"	11.75"	A-Lok 0350	1.125"	P1
Invert 2								
Invert 3								
Invert 4								
Invert 5								
Invert 6								
Invert 7								
Invert 8								

Default - Interior Dimensions

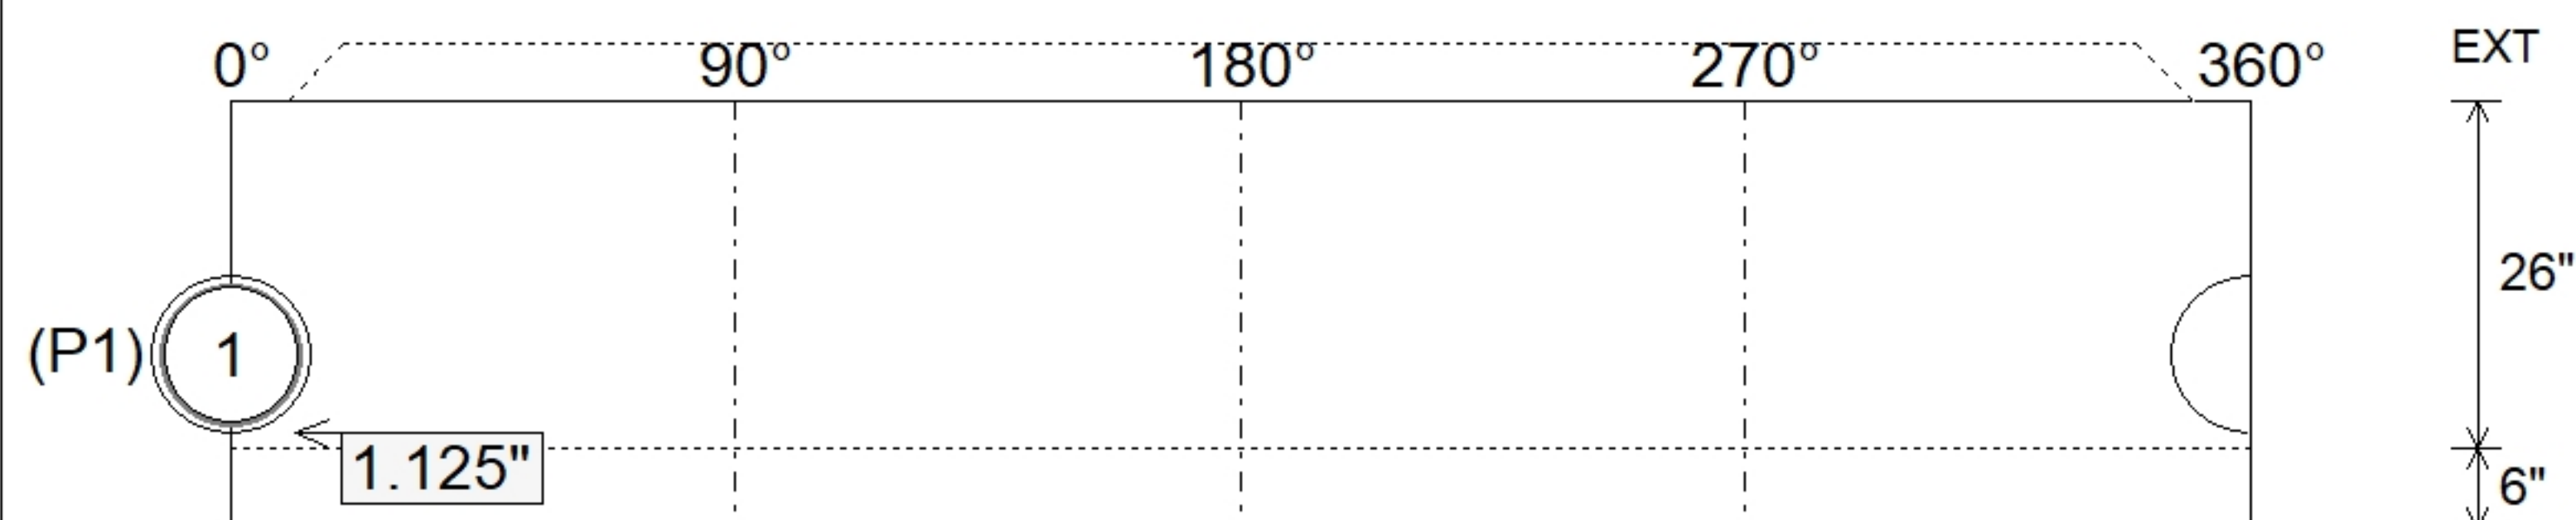

Submittal Drawing
8/31/2026 4:01:07 PM

SUBMITTAL
APPROVED BY: