

Contractor: KY Earthworks

TECH: Jared - F

Plant: 100



Size: 48"

Rim to Invert: 14.15'

Floor Height: 6"



Slack: 2.8"

- FLOOR (As .31) #5 BARS AT 12" C.C.E.W.

1


2 lb

Structure Total: 14142 lb

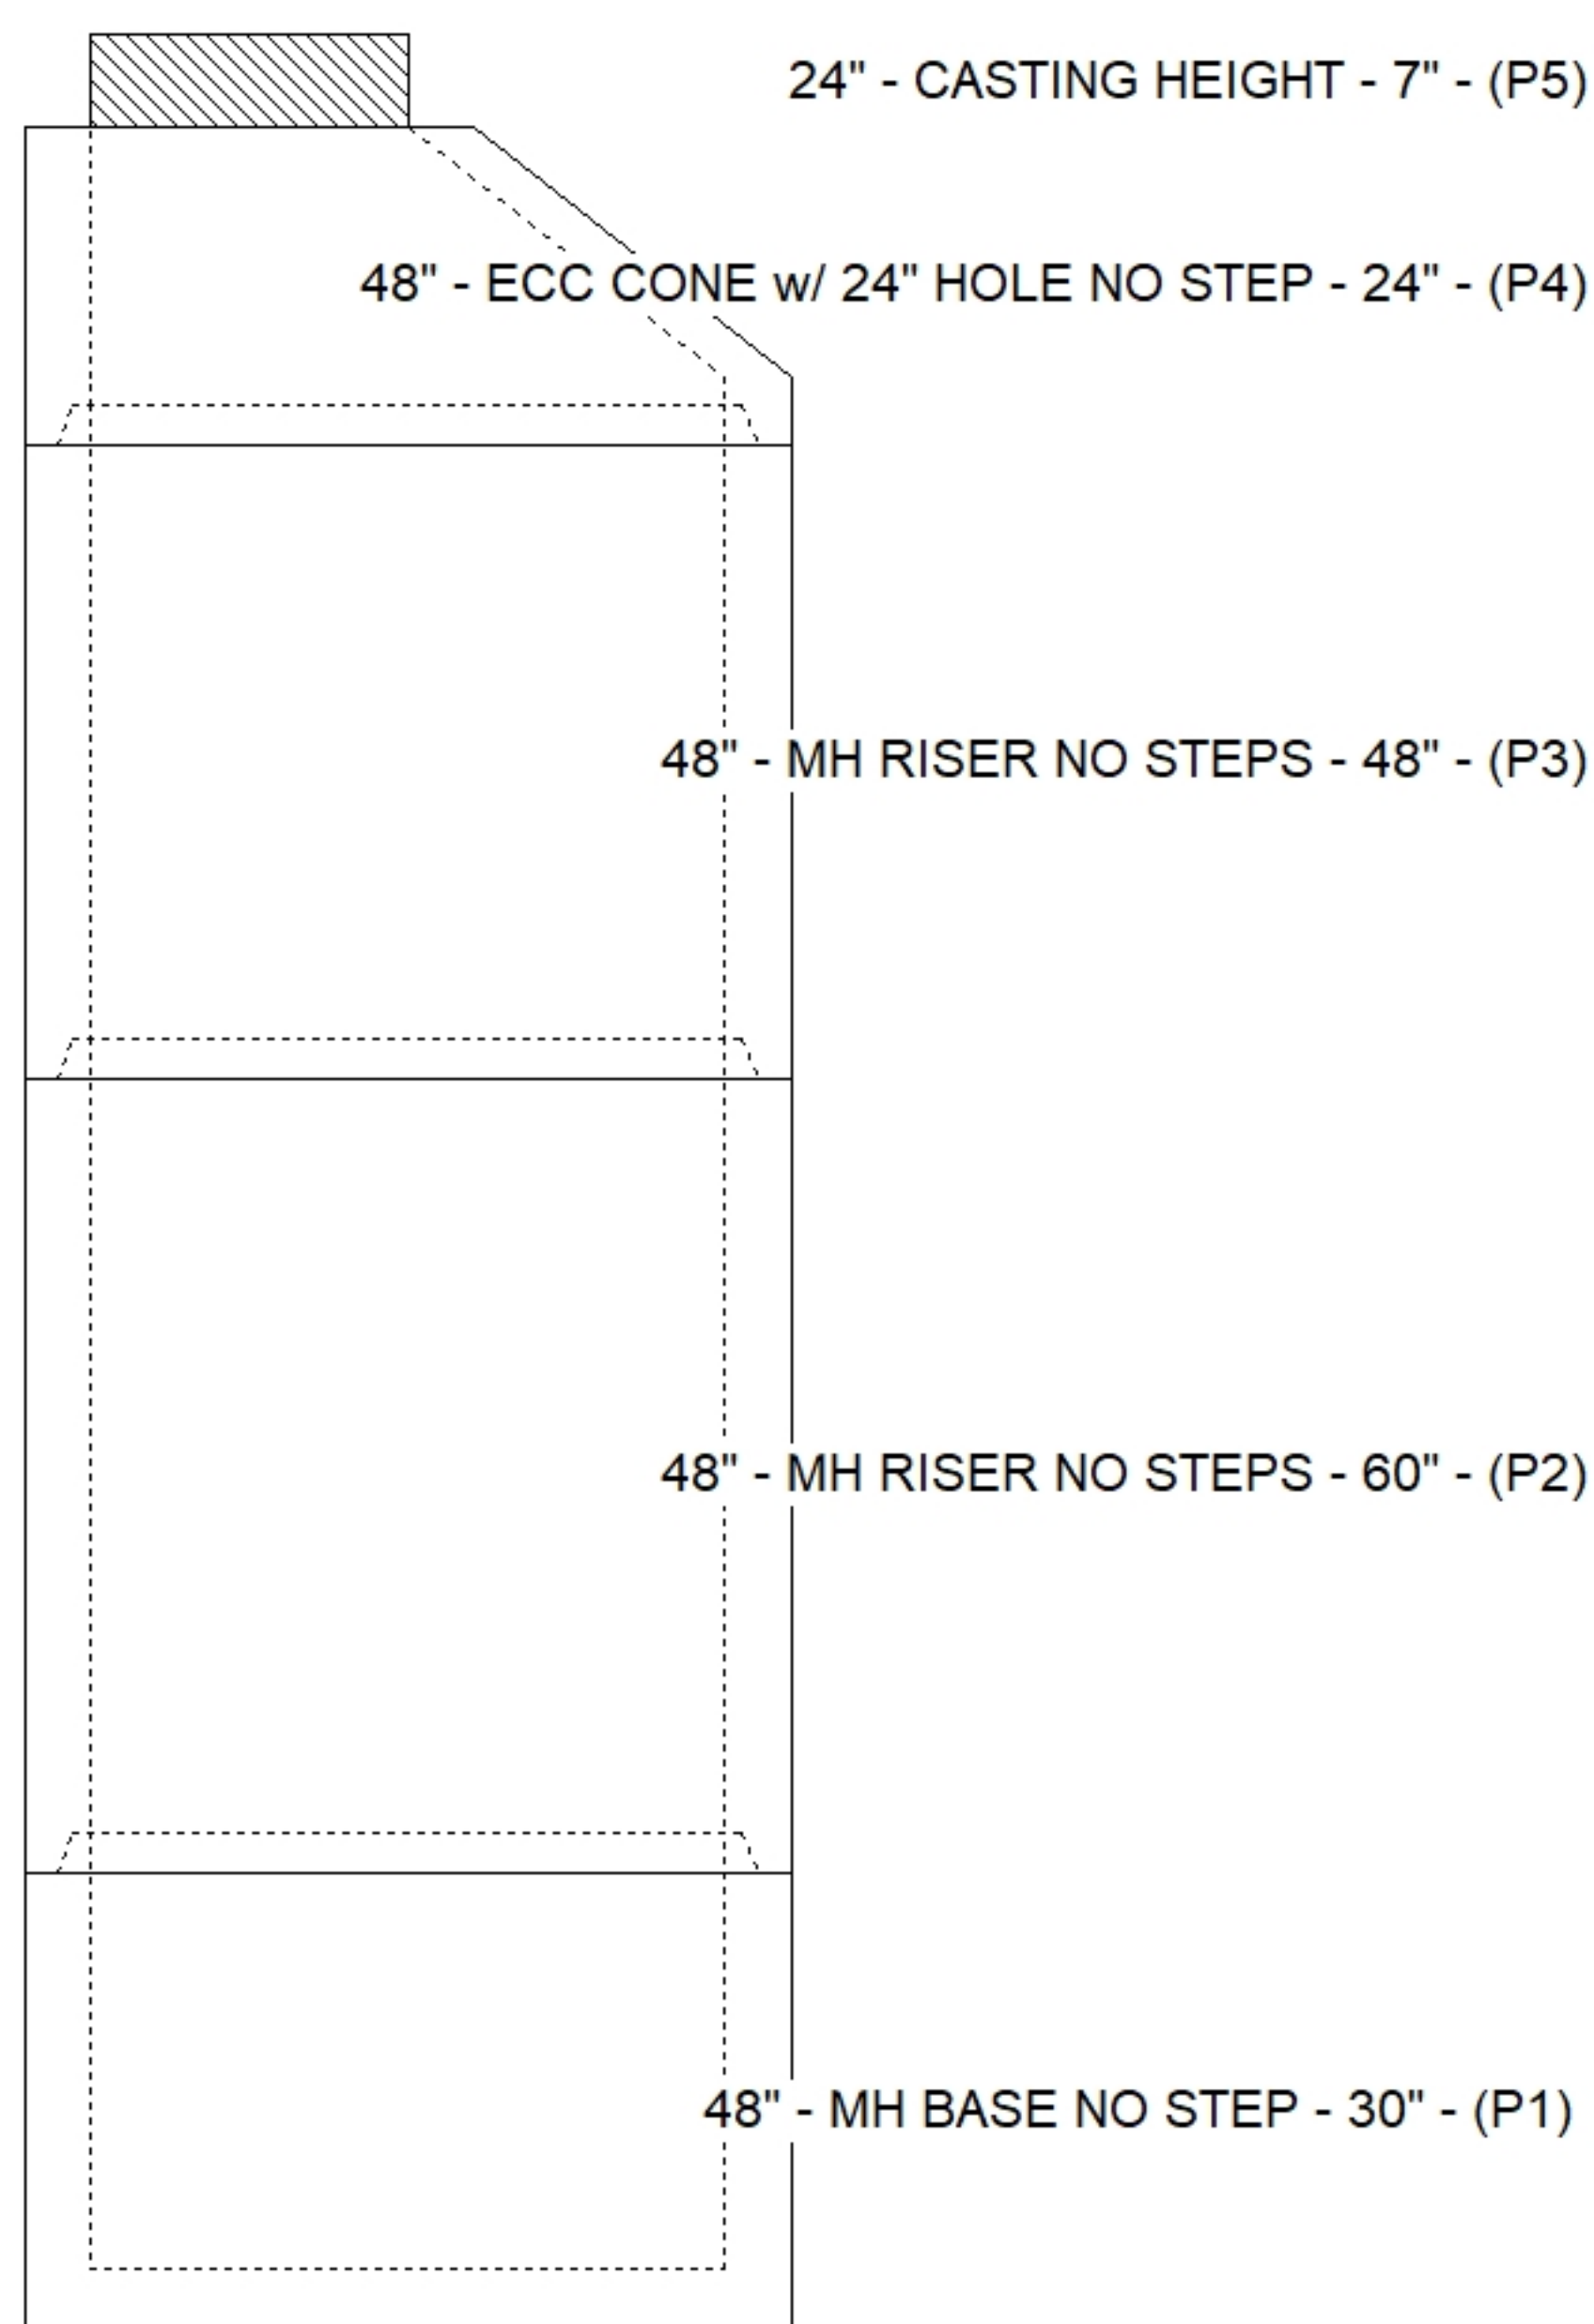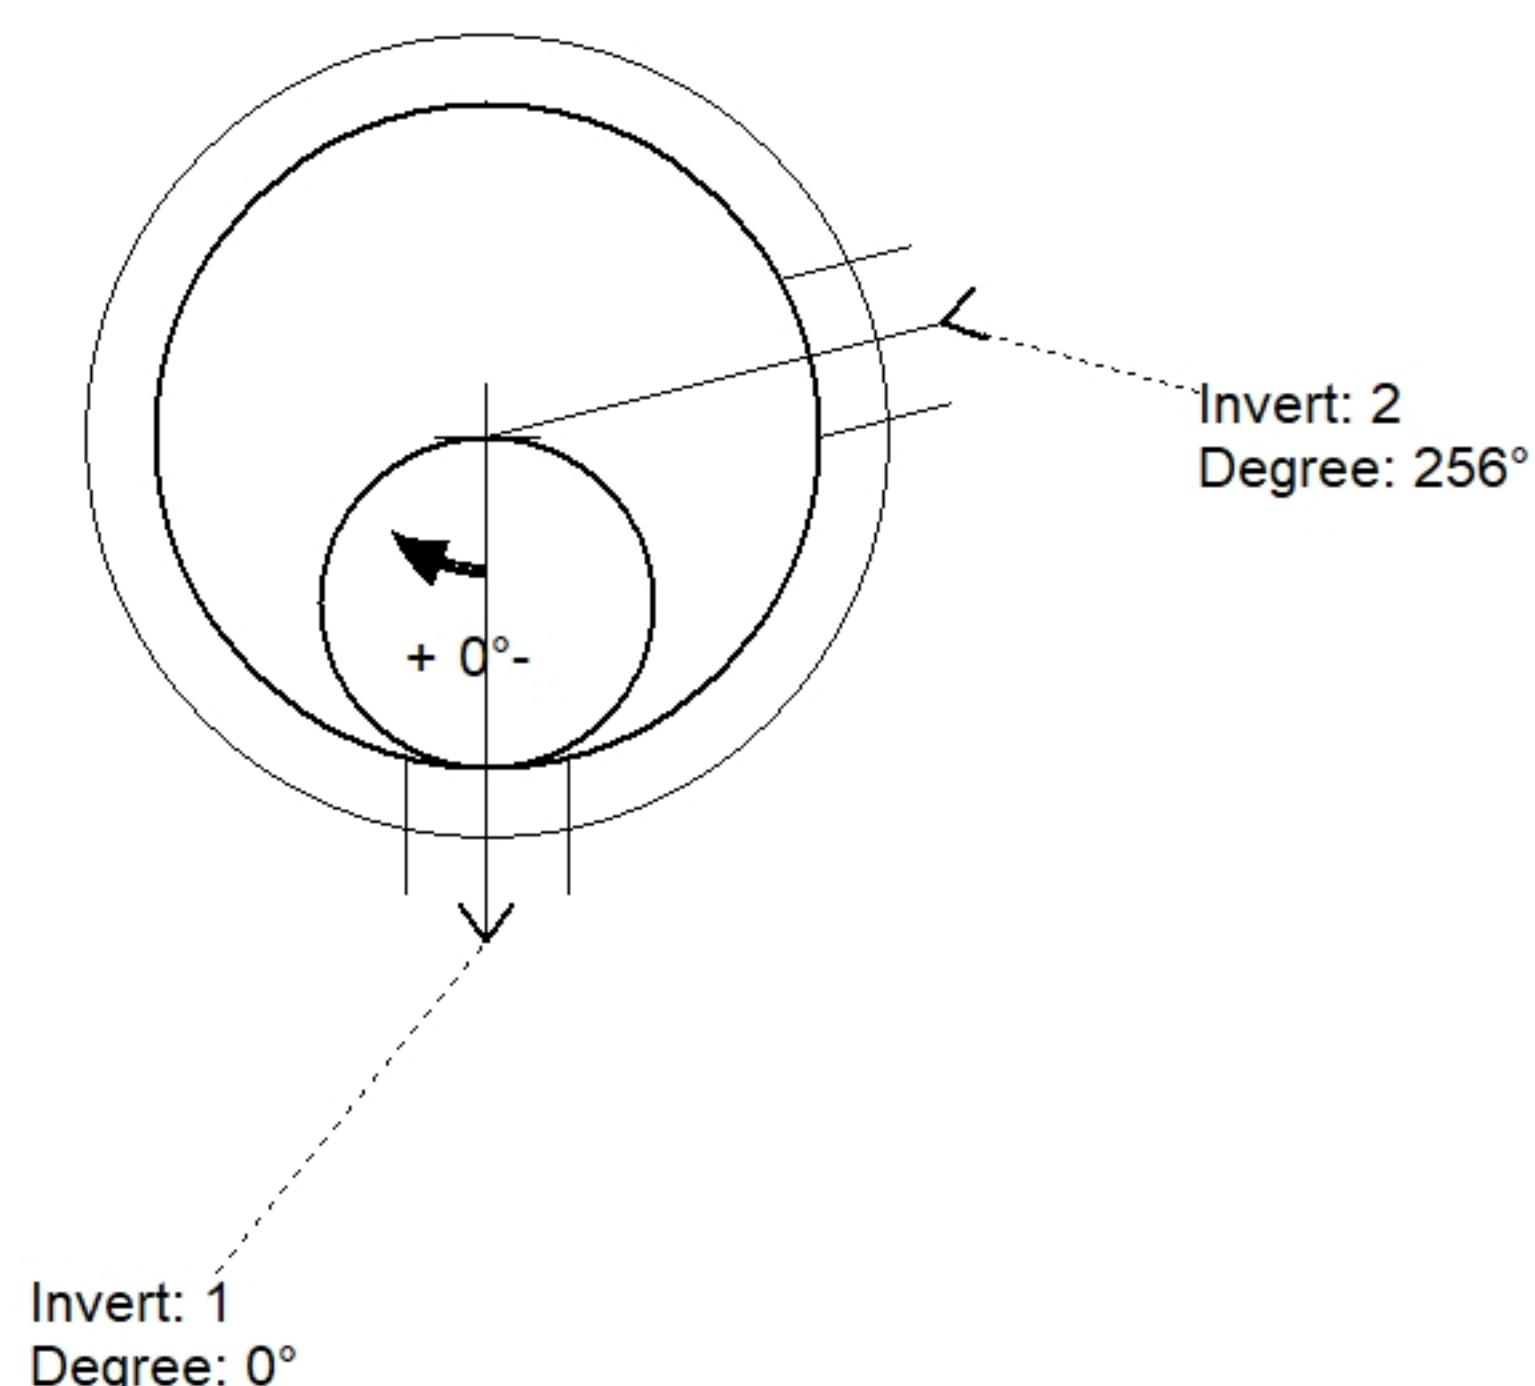

Position	Elev	Angle	Pipe	Pipe OD	Hole	Connector	Up (')	Ref
Rim	935.33'							
Reducer								
Invert 1	921.18'	0°	10" PVC SDR35	10.5"	11.75"	A-Lok 0350	1.125"	P1
Invert 2	921.38'	256°	10" PVC SDR35	10.5"	11.75"	A-Lok 0350	3.525"	P1
Invert 3								
Invert 4								
Invert 5								
Invert 6								
Invert 7								
Invert 8								

Default - Interior Dimensions

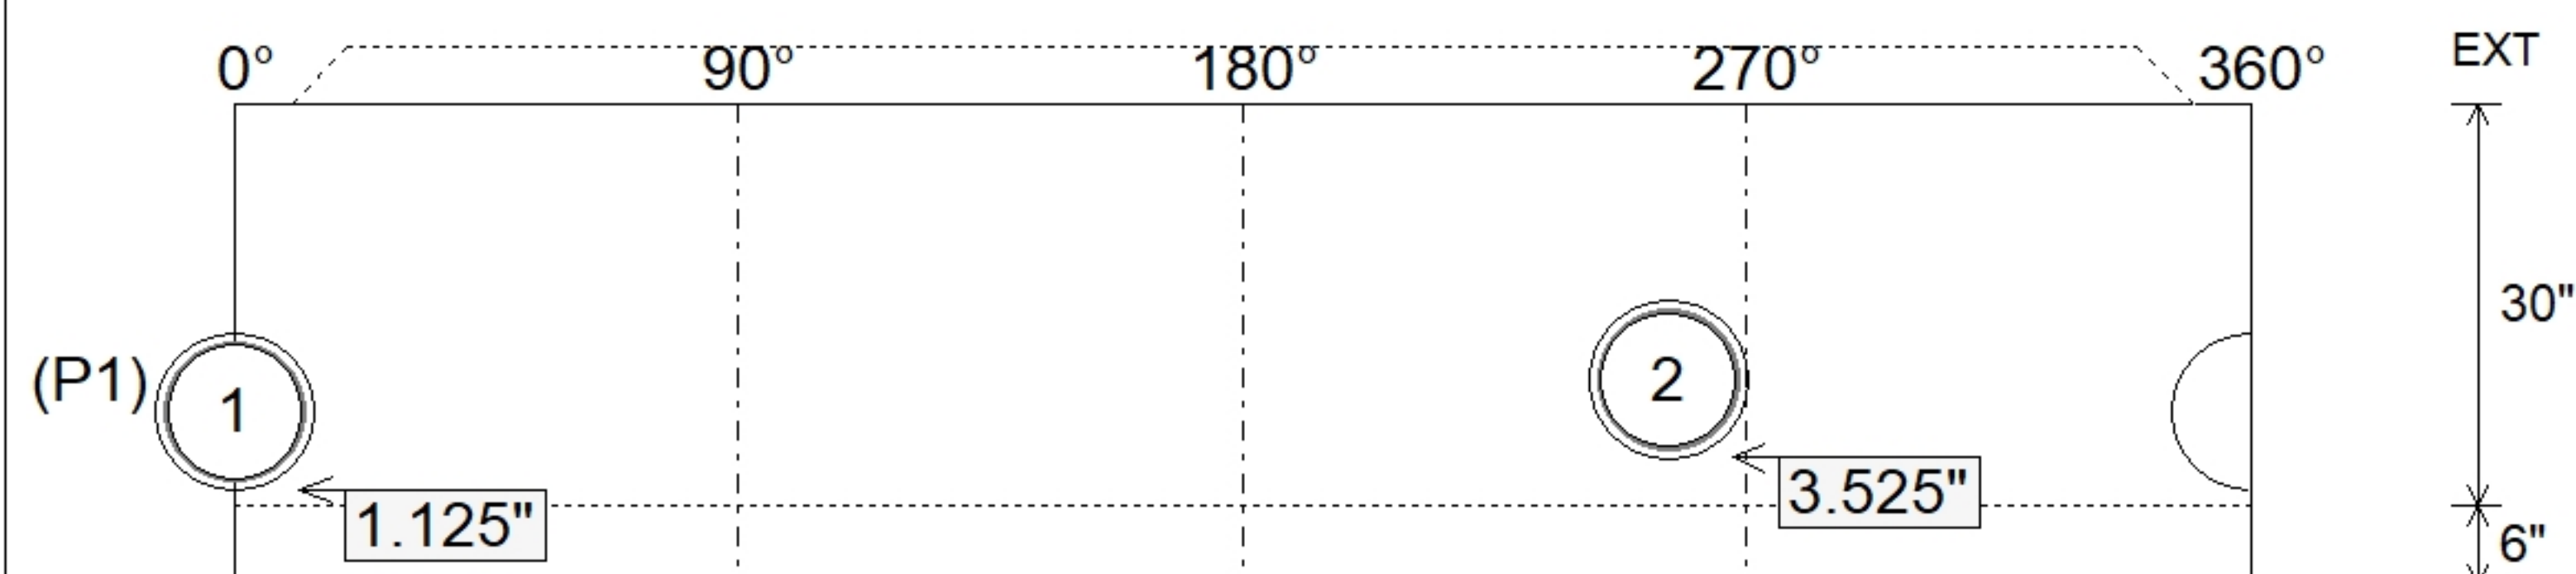

SUBMITTAL
APPROVED BY: