

Contractor: KY Earthworks

TECH: Jared - F

Plant: 100



Size: 48"



Rim to Invert: 10.1'

Floor Height: 6"

Slack: 2.2"


- FLOOR (As .31) #5 BARS AT 12" C.C.E.W.

Structure Total: 10789 lb

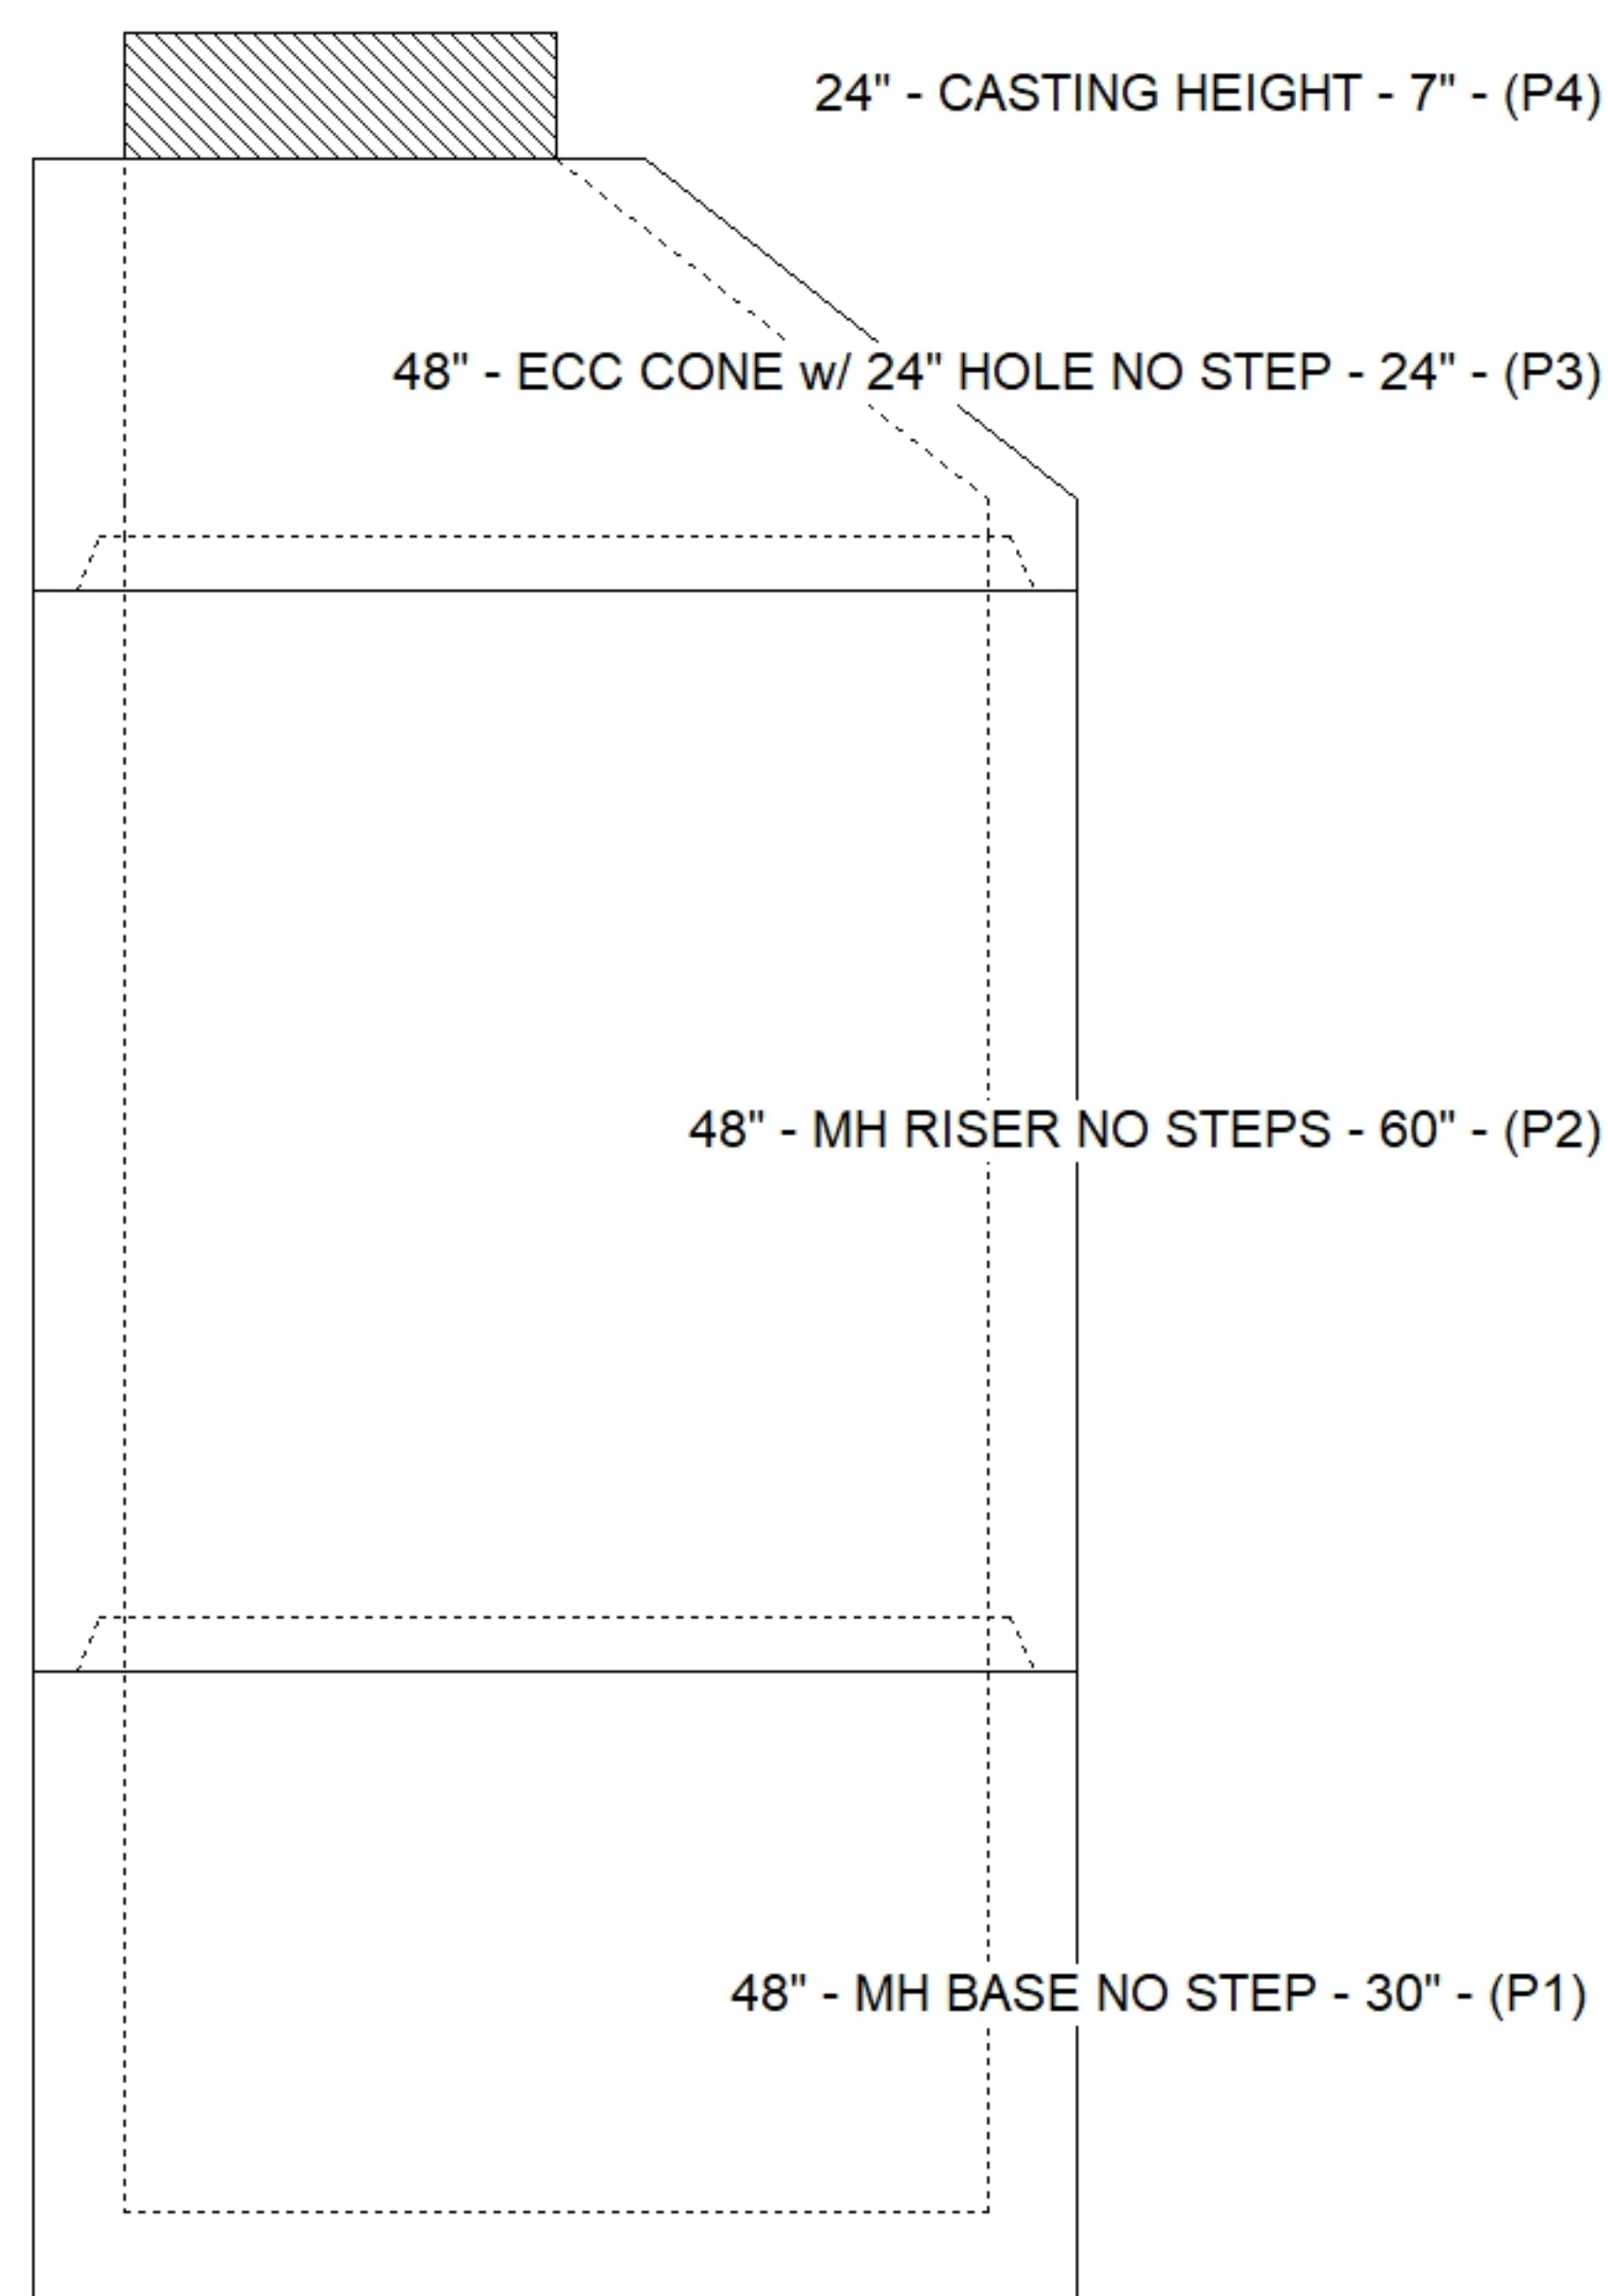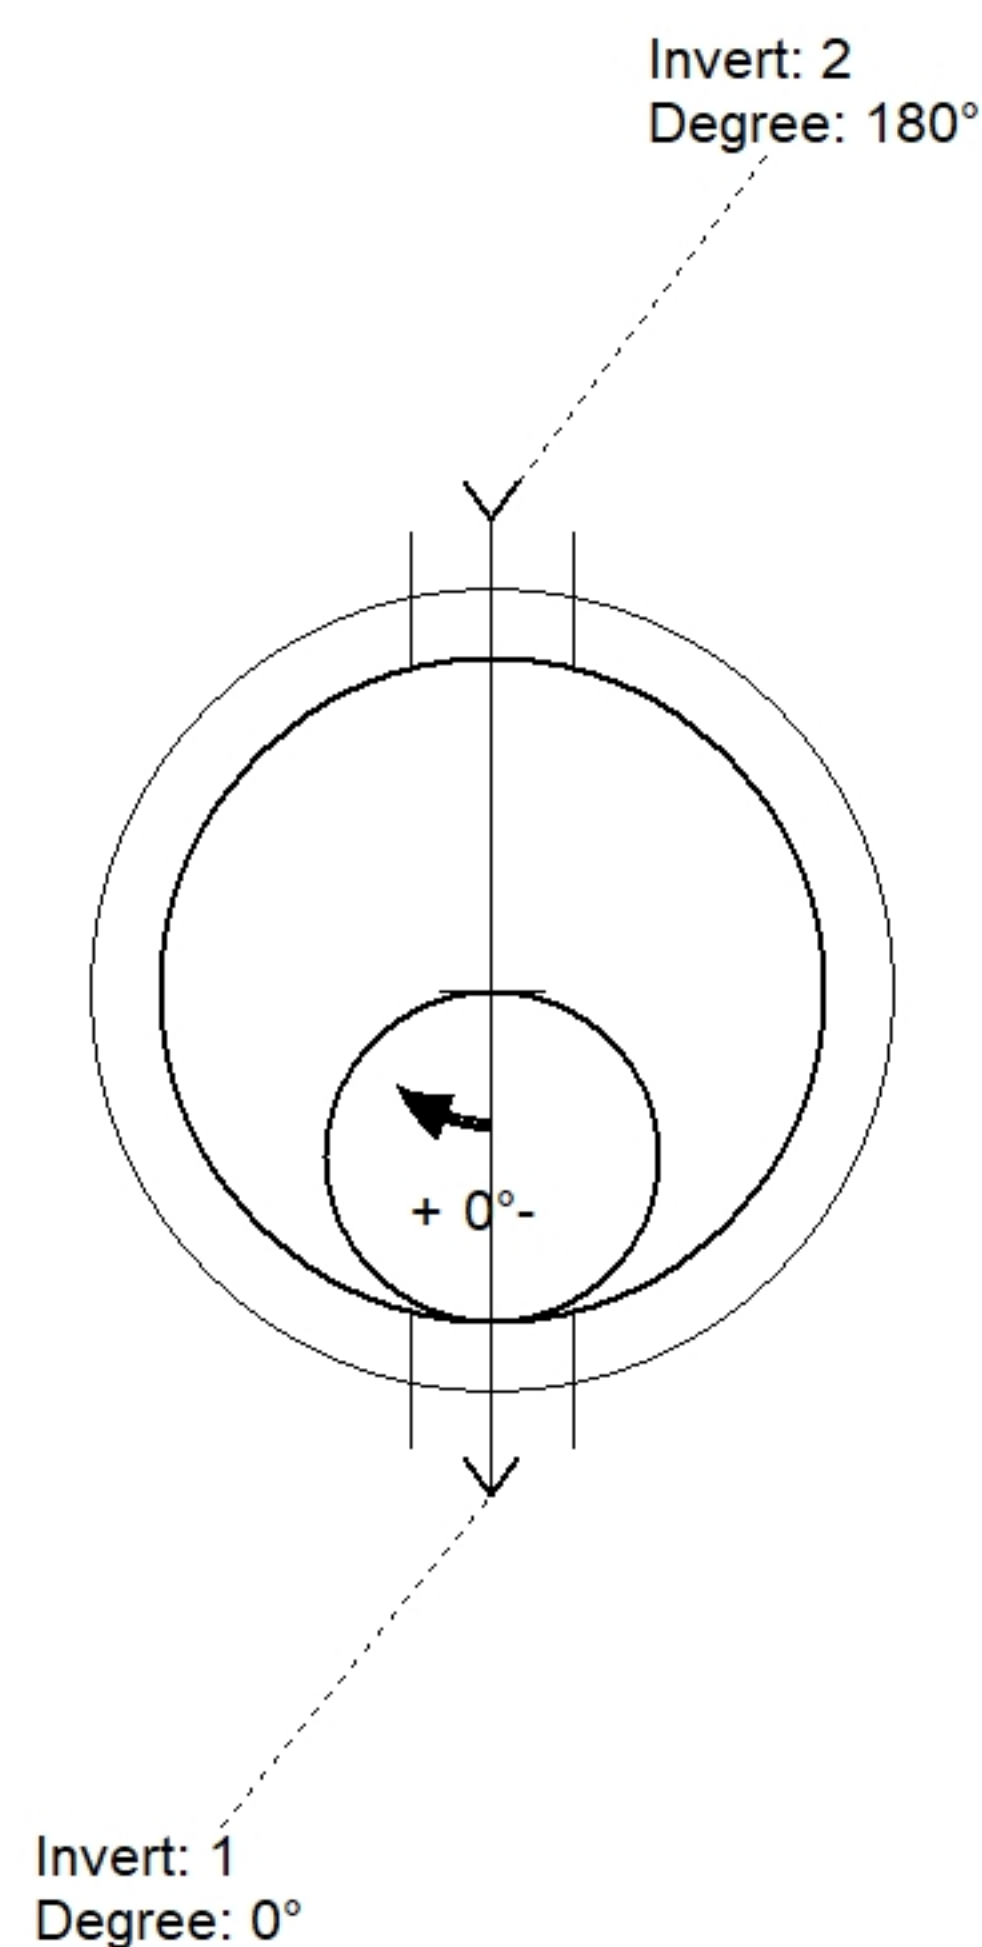

Position	Elev	Angle	Pipe	Pipe OD	Hole	Connector	Up (')	Ref
Rim	932.79'							
Reducer								
Invert 1	922.69'	0°	10" PVC SDR35	10.5"	11.75"	A-Lok 0350	1.125"	P1
Invert 2	922.89'	180°	10" PVC SDR35	10.5"	11.75"	A-Lok 0350	3.525"	P1
Invert 3								
Invert 4								
Invert 5								
Invert 6								
Invert 7								
Invert 8								

Default - Interior Dimensions

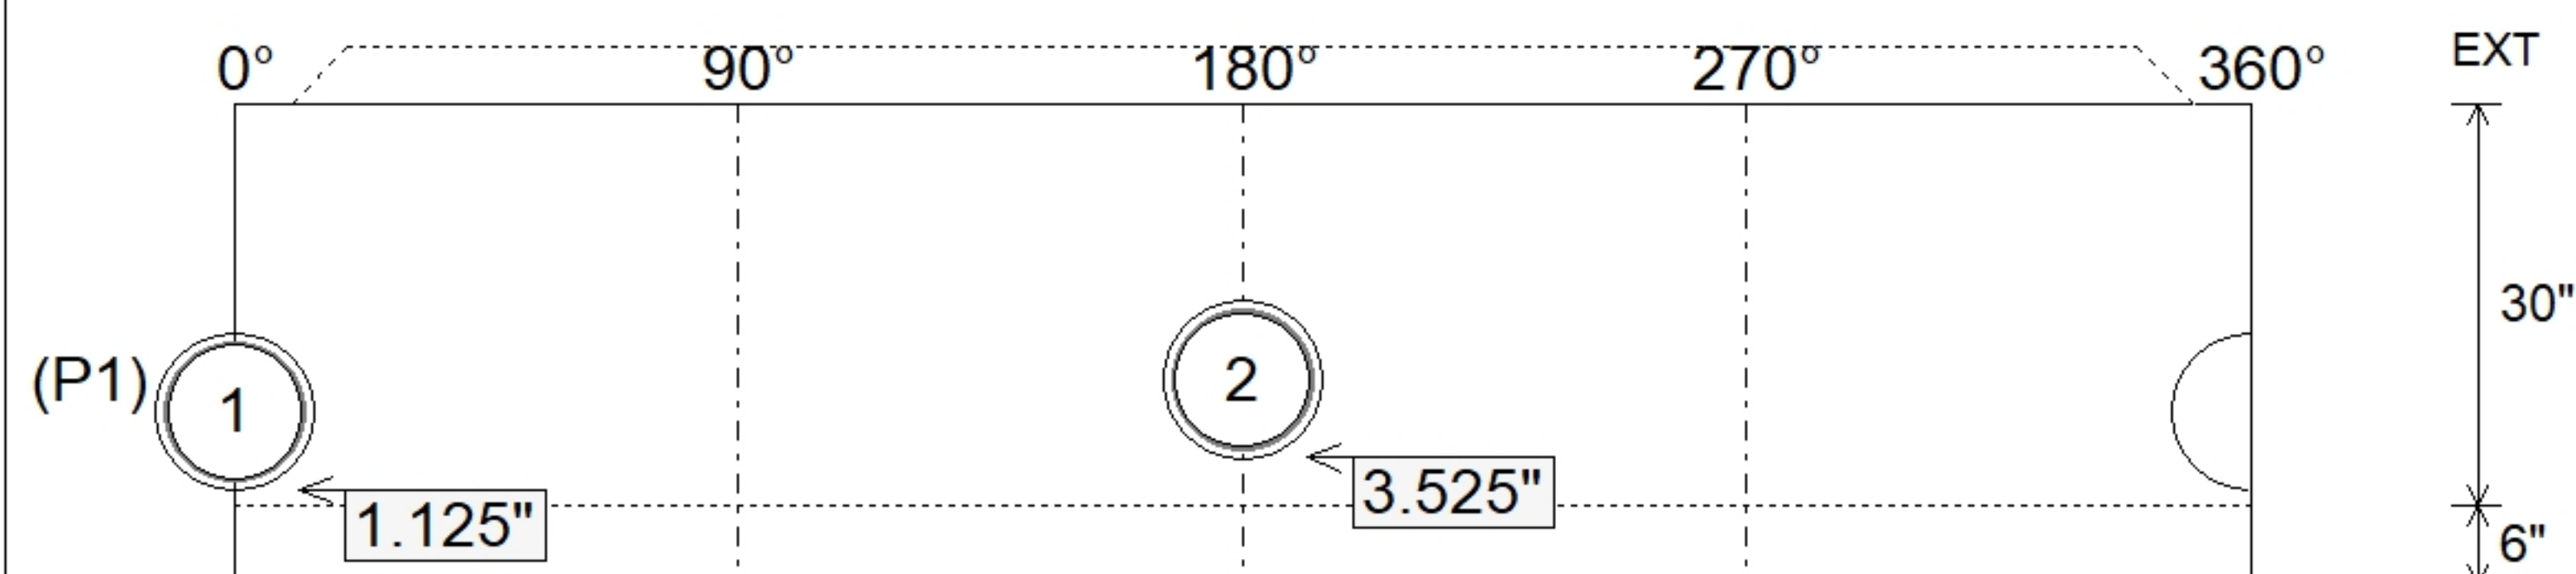

Submittal Drawing
8/31/2026 4:00:59 PM

SUBMITTAL
APPROVED BY: