

Contractor: KY Earthworks

TECH: Jared - F

Plant: 100




Slack: 1.08"

- FLOOR (As .31) #5 BARS AT 12" C.C.E.W.

1) A-Lok - 0285



1 lb

Structure Total: 8706 lb

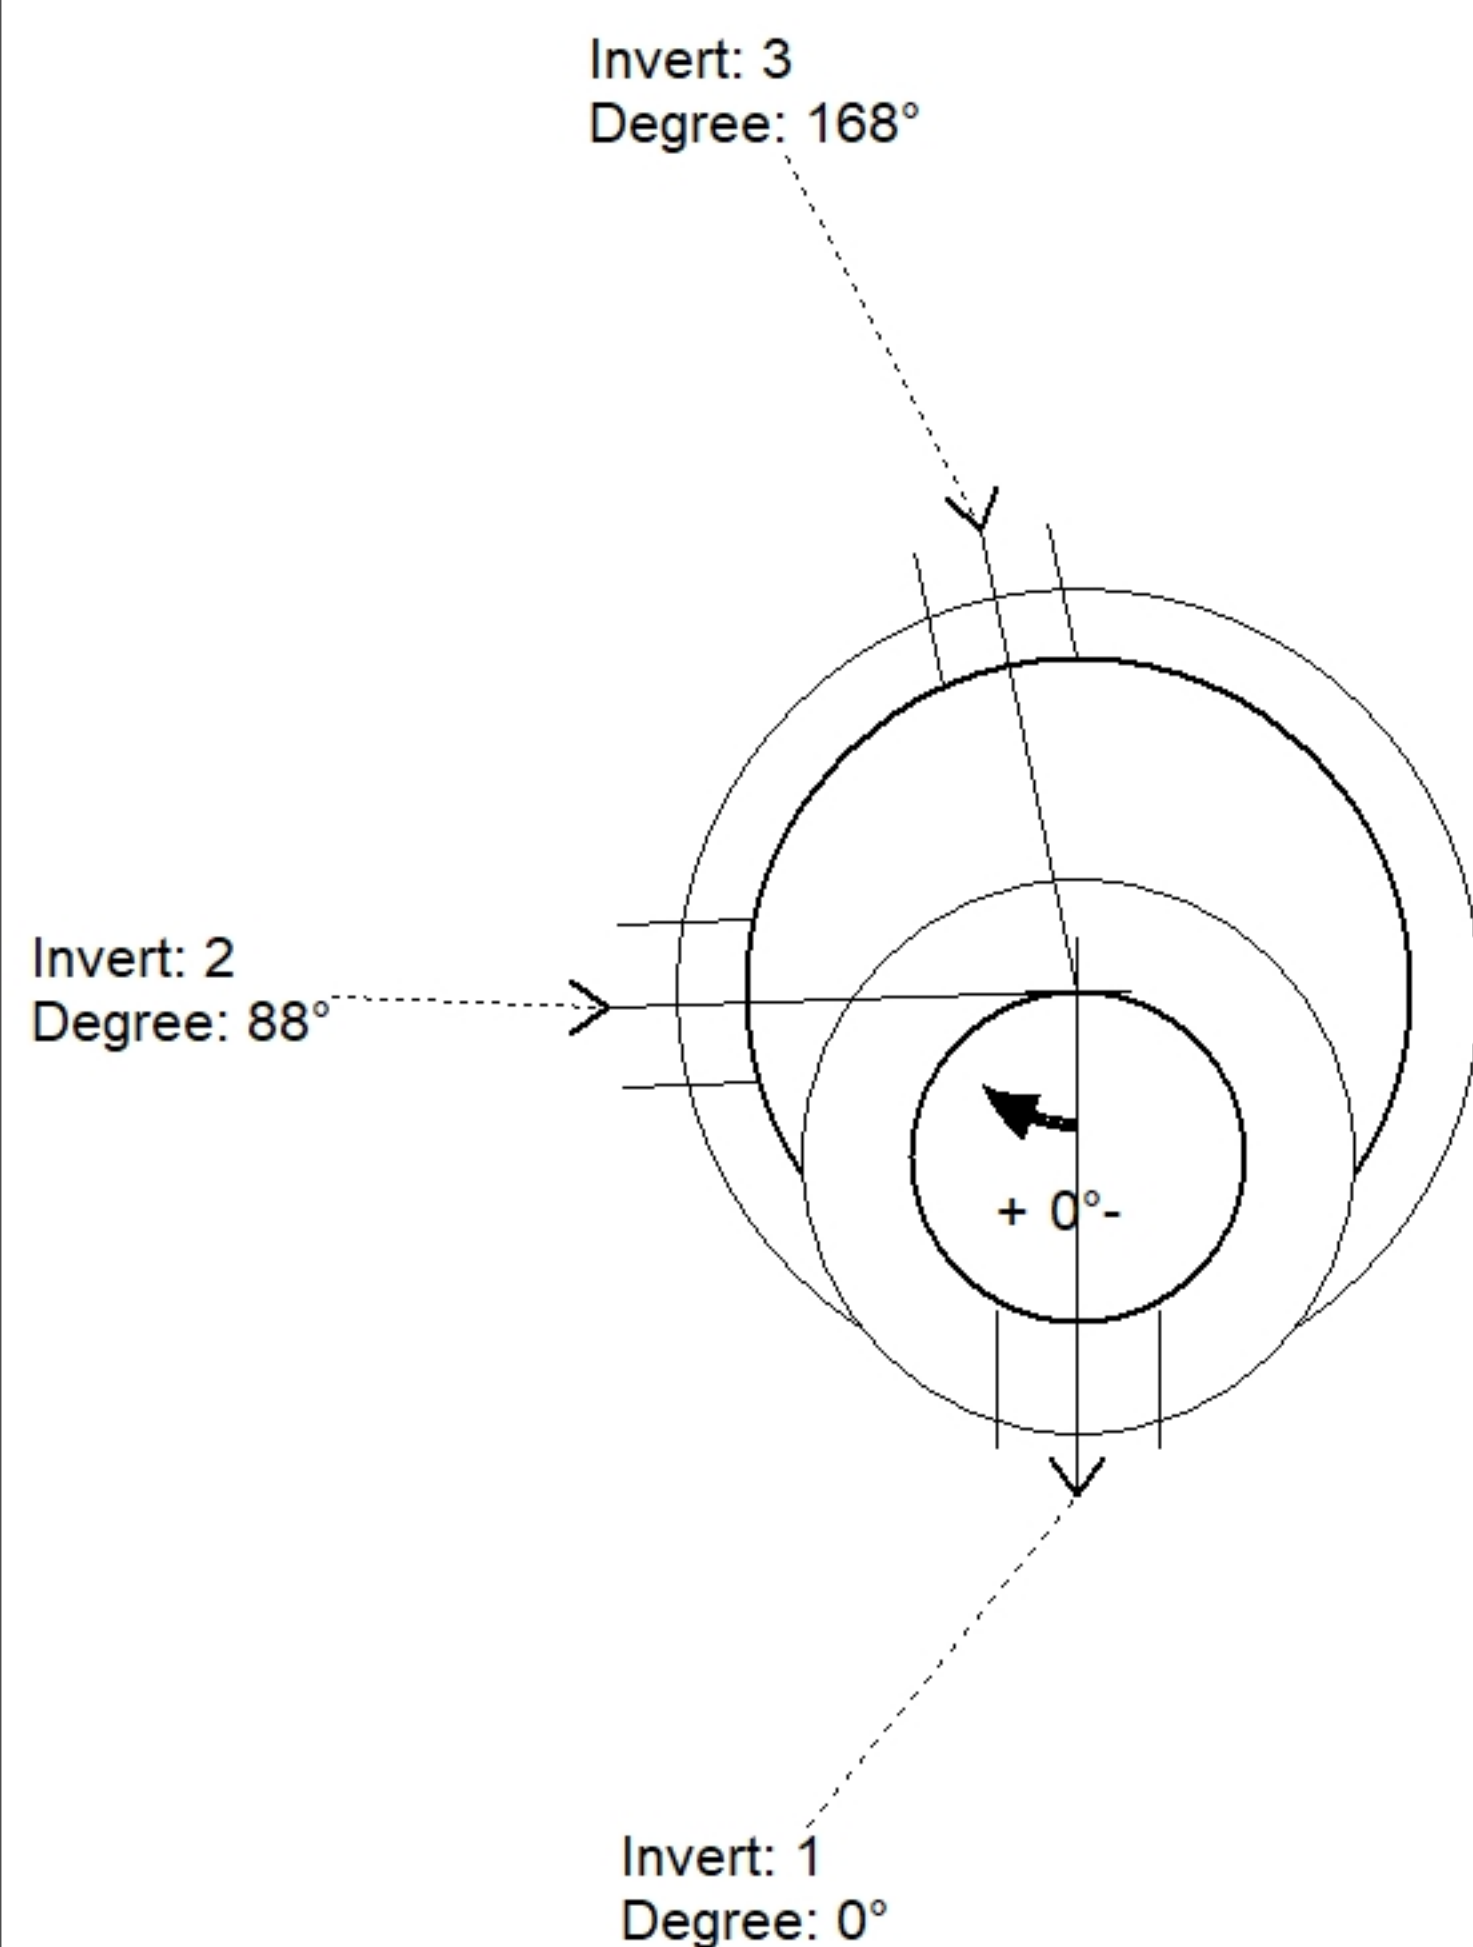

Position	Elev	Angle	Pipe	Pipe OD	Hole	Connector	Up ()	Ref
Rim	931.04'							
Reducer								
Invert 1	923.7'	0°	10" PVC SDR35	10.5"	11.75"	A-Lok 0350	1.125"	P1
Invert 2	923.9'	88°	10" PVC SDR35	10.5"	11.75"	A-Lok 0350	3.525"	P1
Invert 3	923.9'	168°	8" PVC SDR35	8.5"	9.75"	A-Lok 0285	3.525"	P1
Invert 4								
Invert 5								
Invert 6								
Invert 7								
Invert 8								

Default - Interior Dimensions

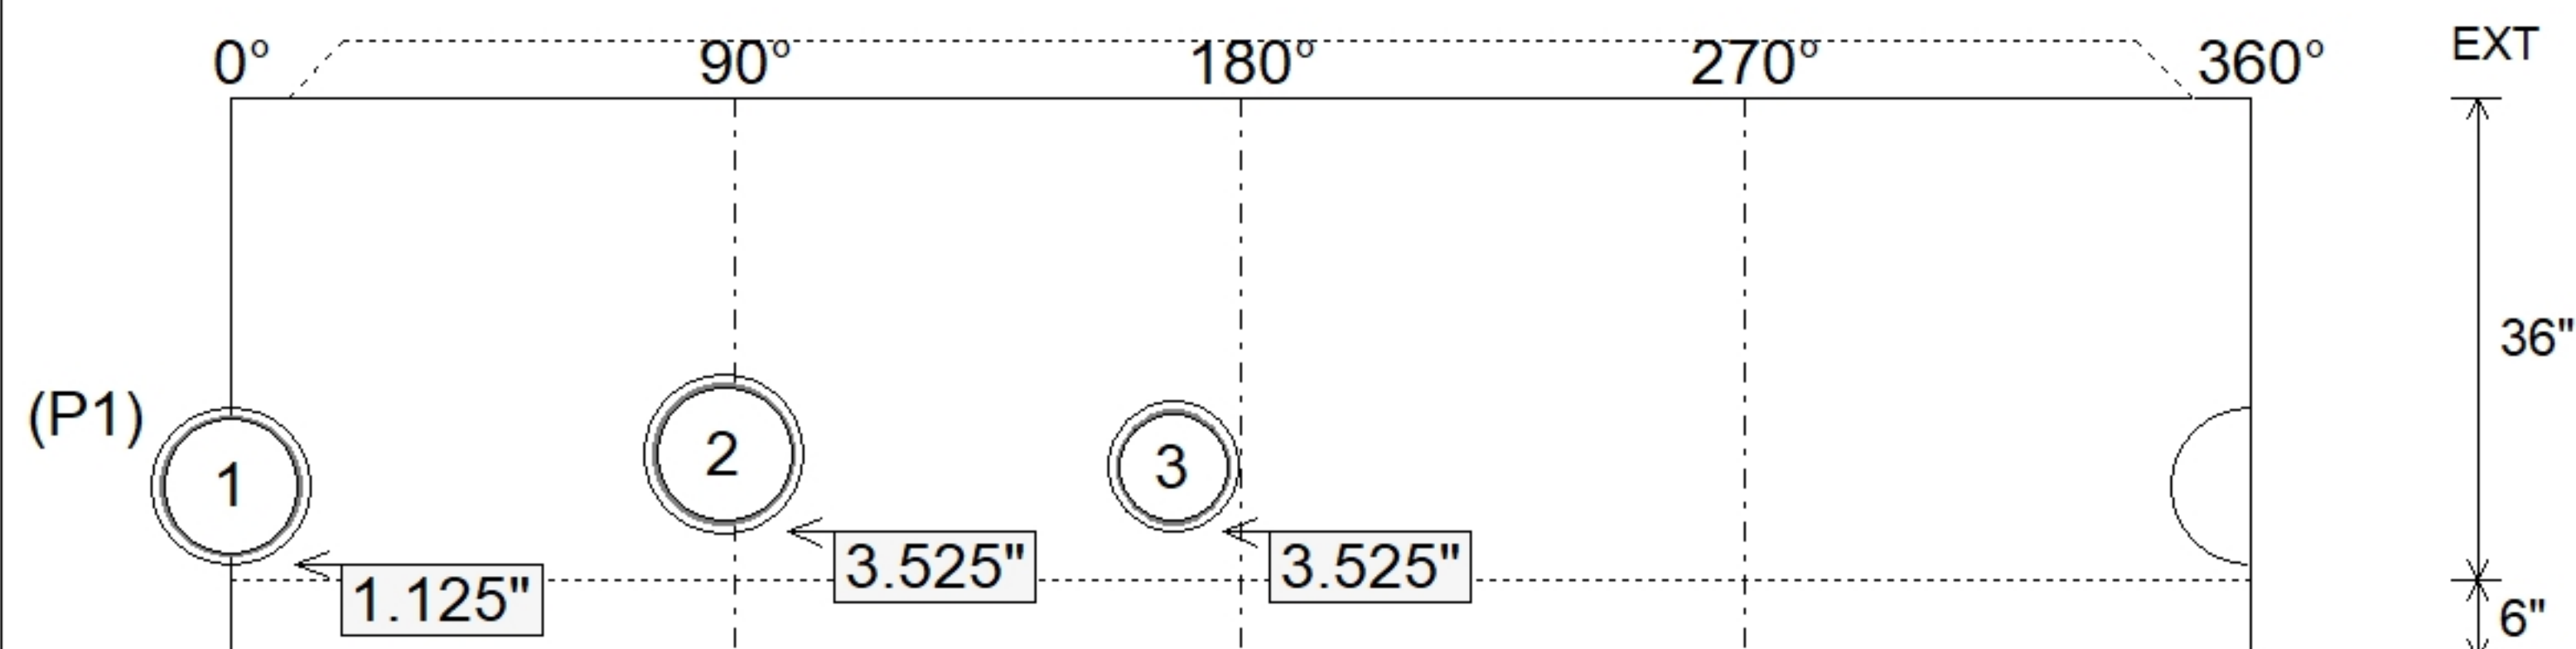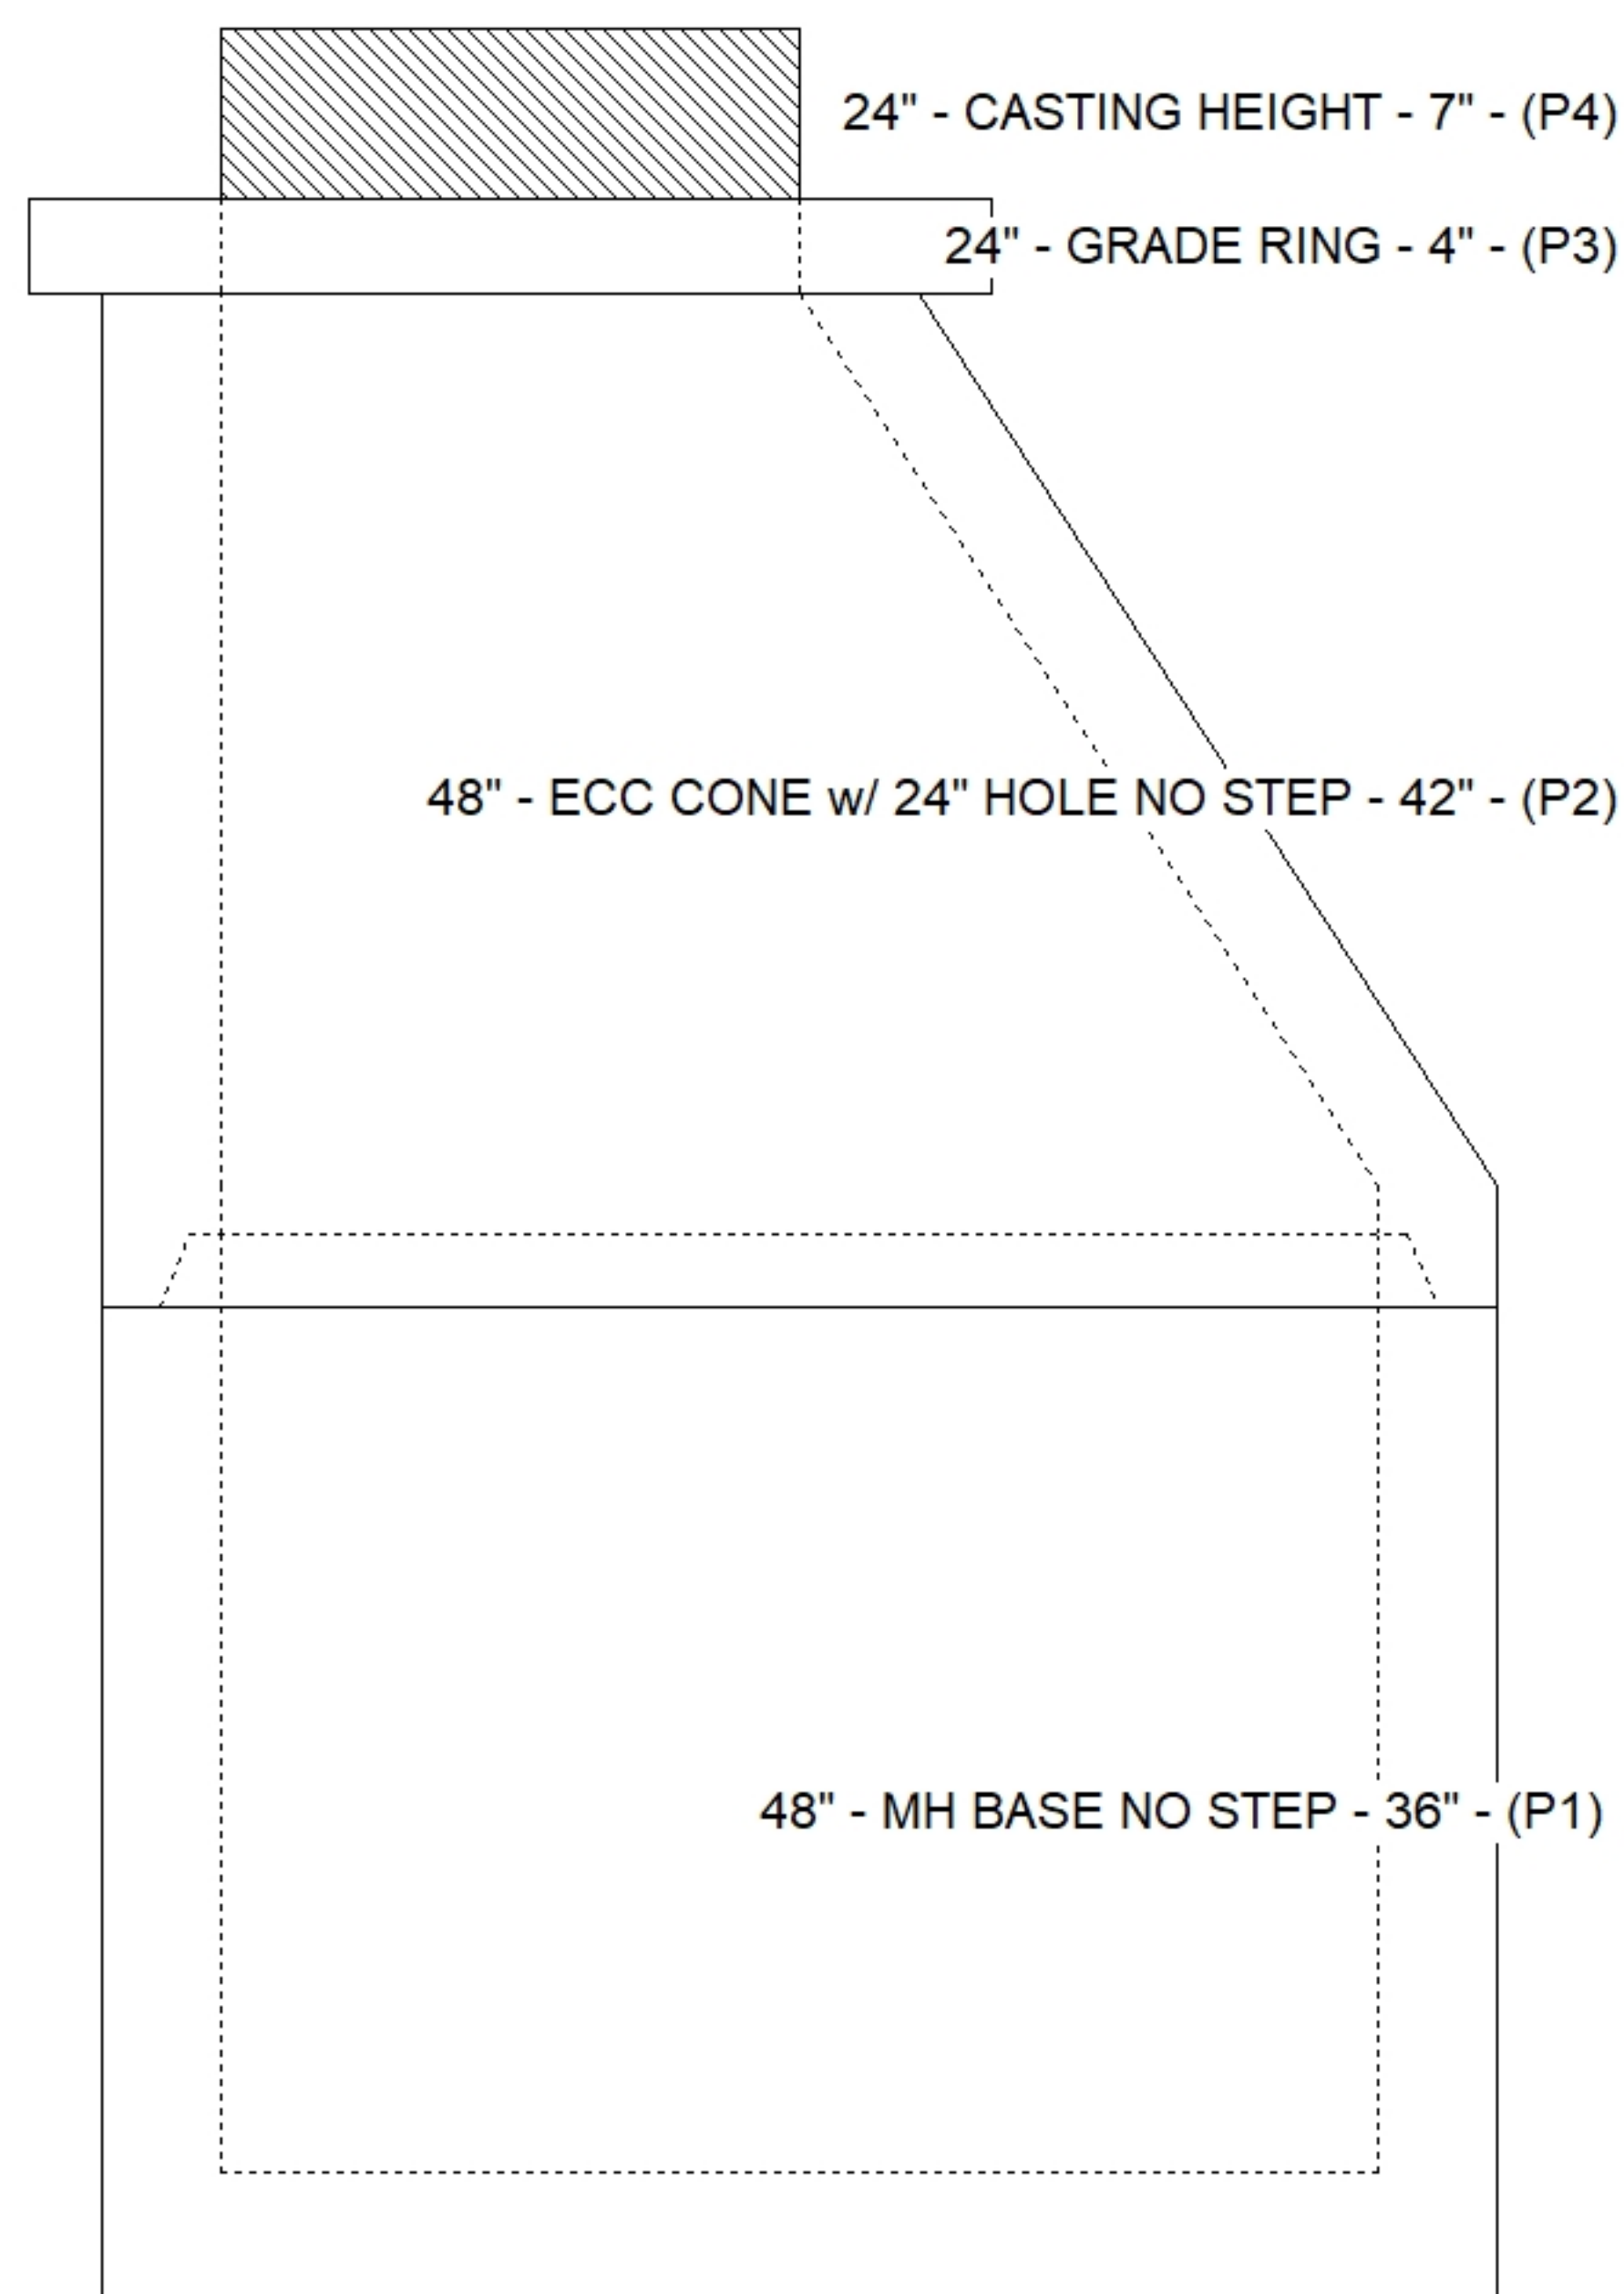

SUBMITTAL
APPROVED BY: