



Contractor: KY Earthworks


Plant: 100

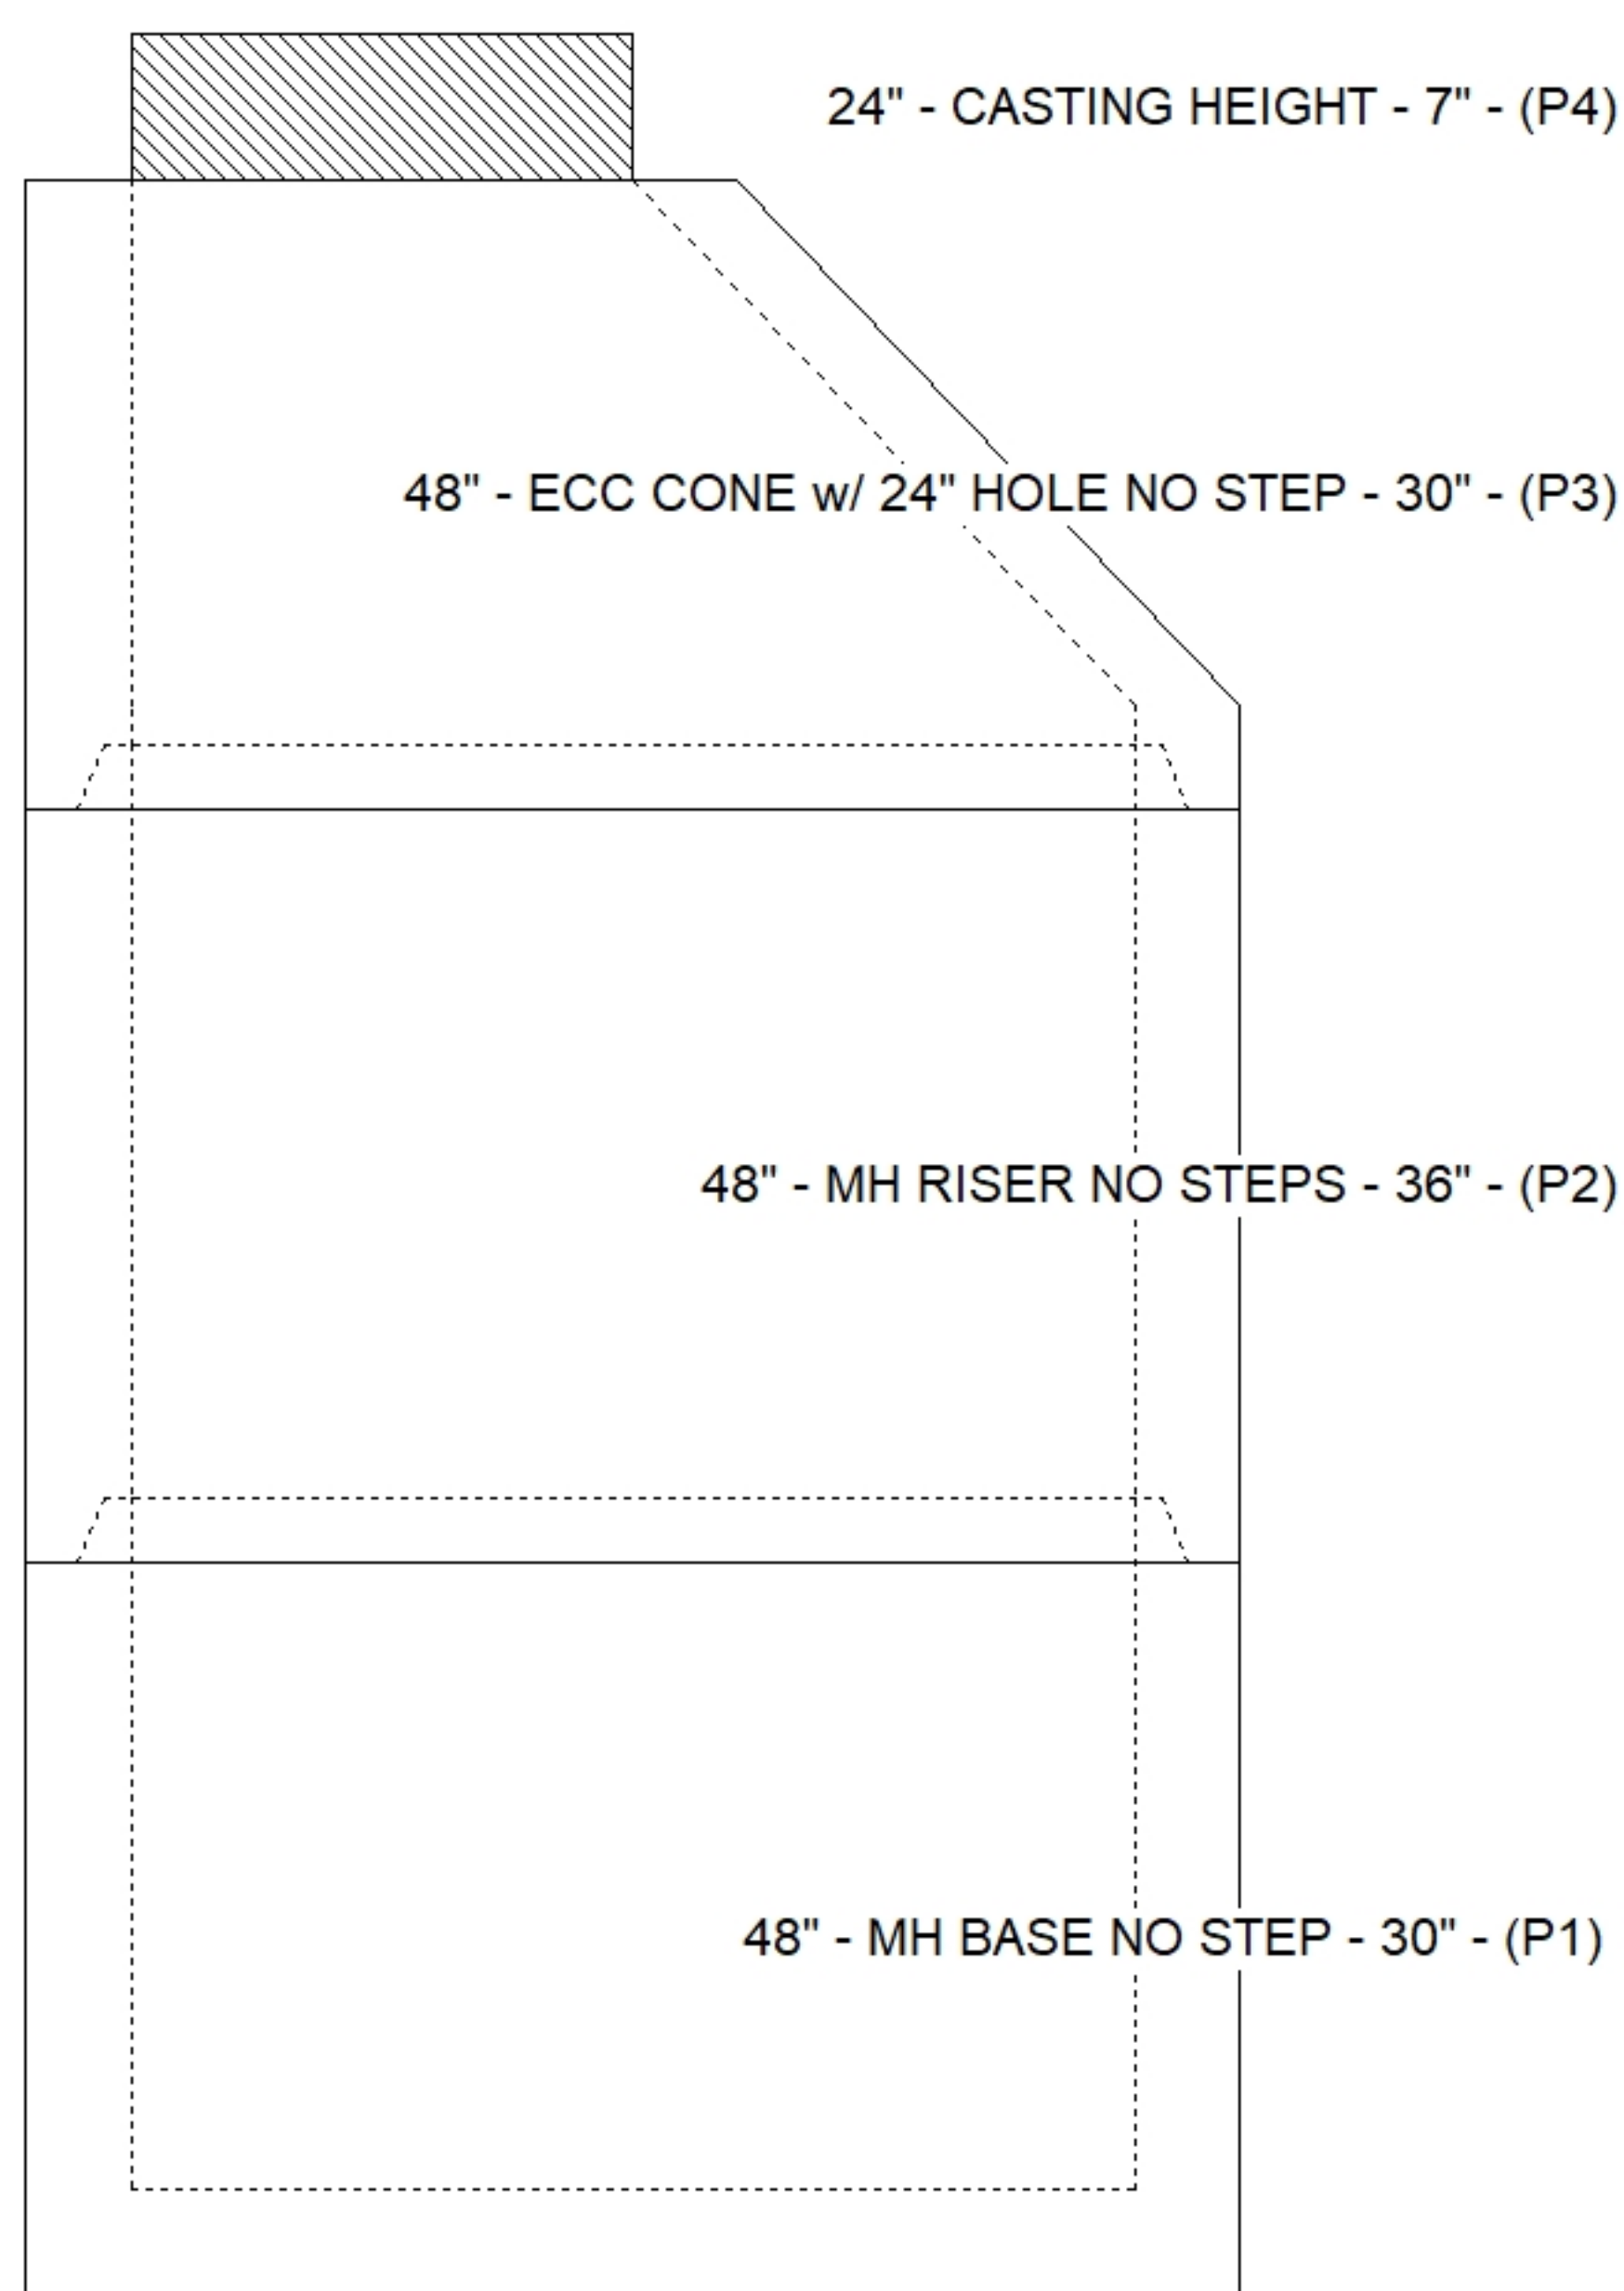

Slack: 1.36"

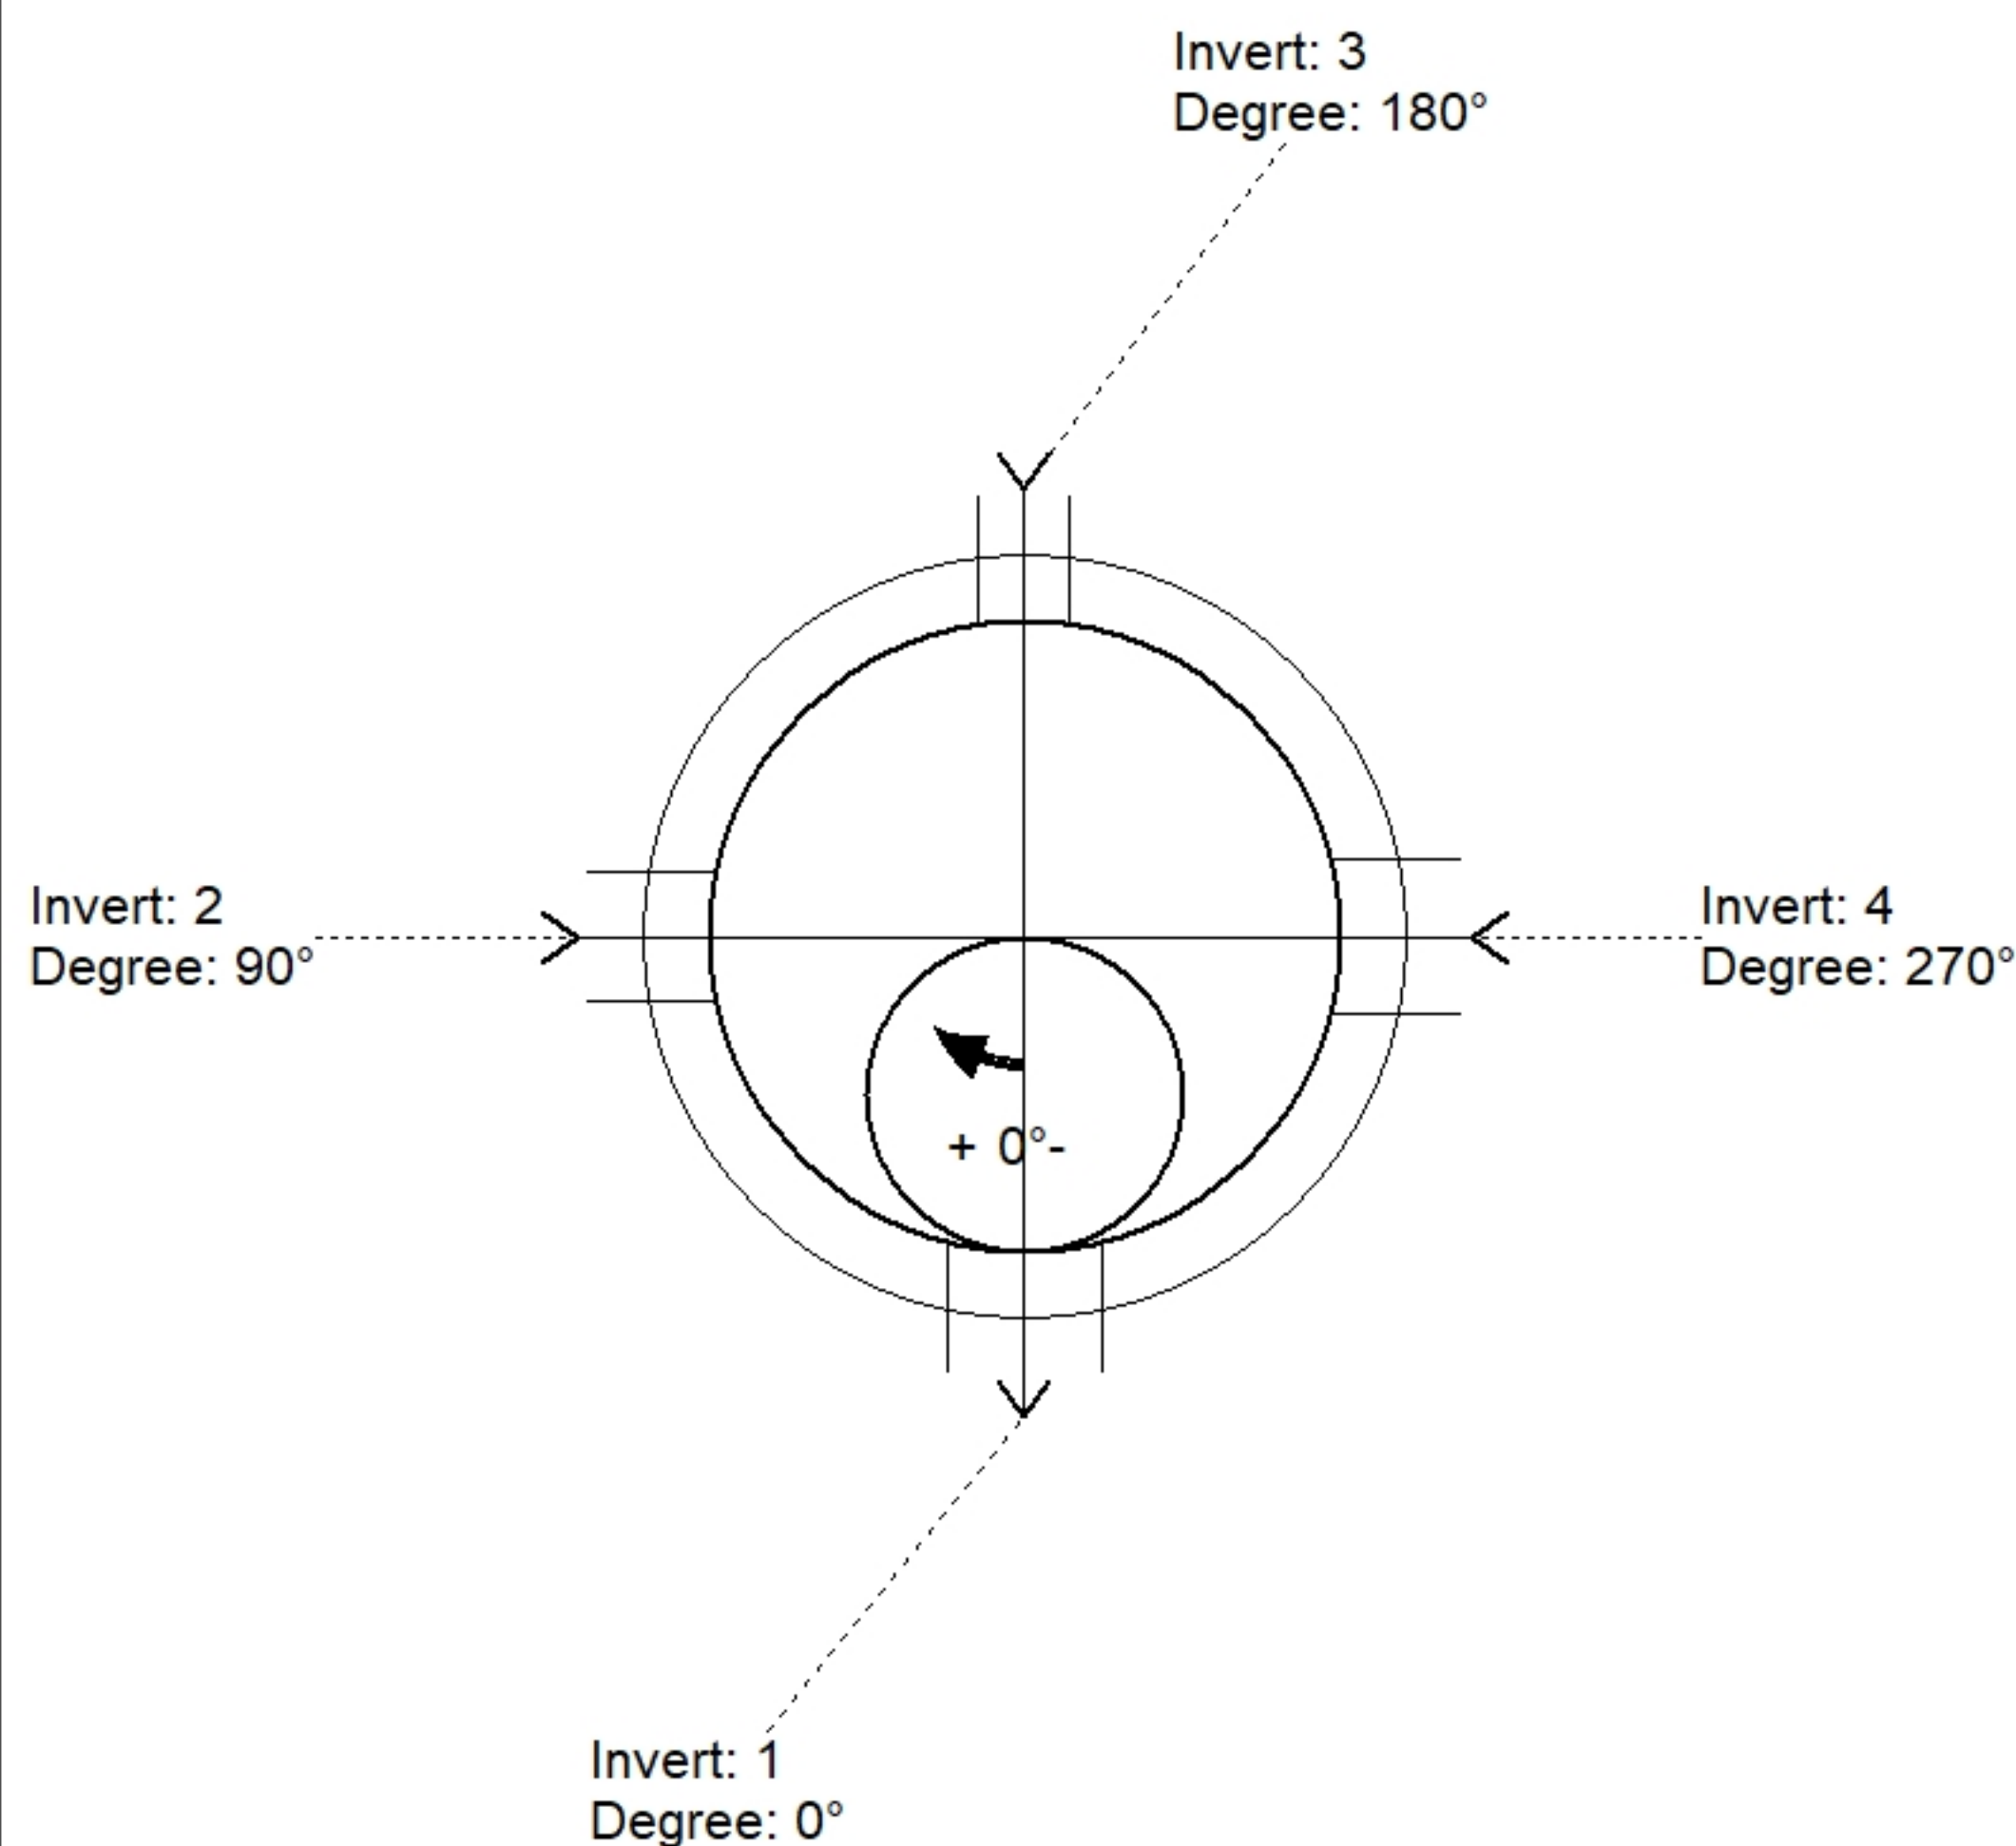

Position	Elev	Angle	Pipe	Pipe OD	Hole	Connector	Up (⌵)	Ref
Rim	933.11'							
Reducer								
Invert 1	924.58'	0°	10" PVC SDR35	10.5"	11.75"	A-Lok 0350	1.125"	P1
Invert 2	924.78'	90°	8" PVC SDR35	8.5"	9.75"	A-Lok 0285	3.525"	P1
Invert 3	924.78'	180°	6" PVC SDR35	6.25"	7"	A-Lok 0200	3.9"	P1
Invert 4	924.78'	270°	10" PVC SDR35	10.5"	11.75"	A-Lok 0350	3.525"	P1
Invert 5								
Invert 6								
Invert 7								
Invert 8								

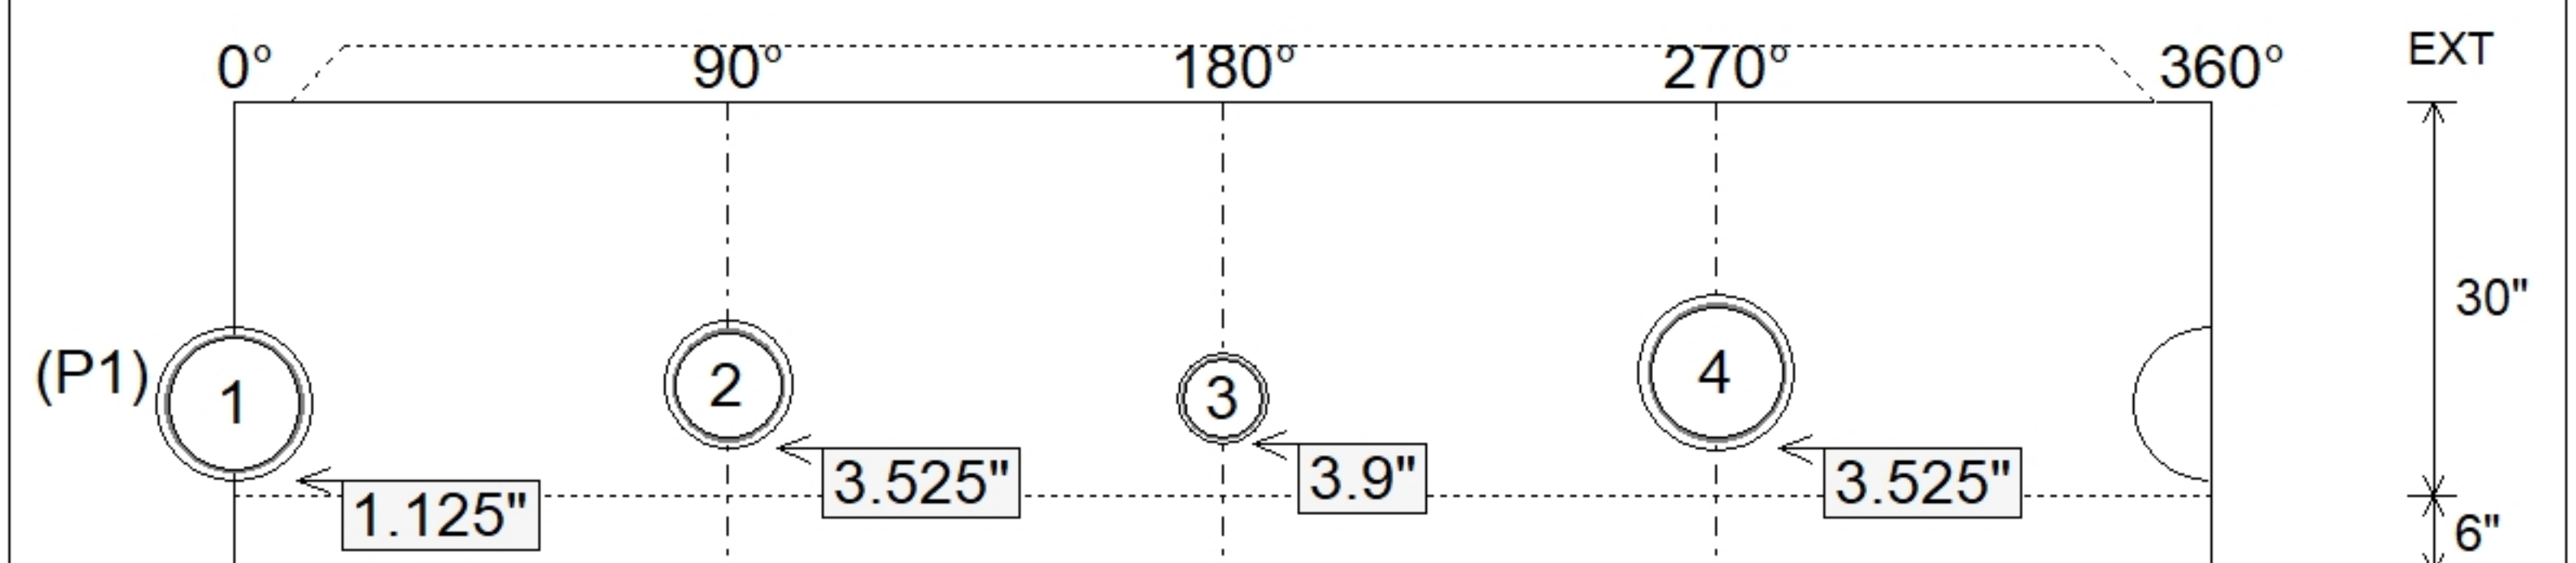

SUBMITTAL
APPROVED BY: