

Contractor: KY Earthworks

TECH: Jared - F

Plant: 100



Size: 48"

Rim to Invert: 6.83'

Floor Height: 6"


Slack: 1.96"

- FLOOR (As .31) #5 BARS AT 12" C.C.E.W.

1) A-Lok - 0200



1 lb

Structure Total: 8286 lb

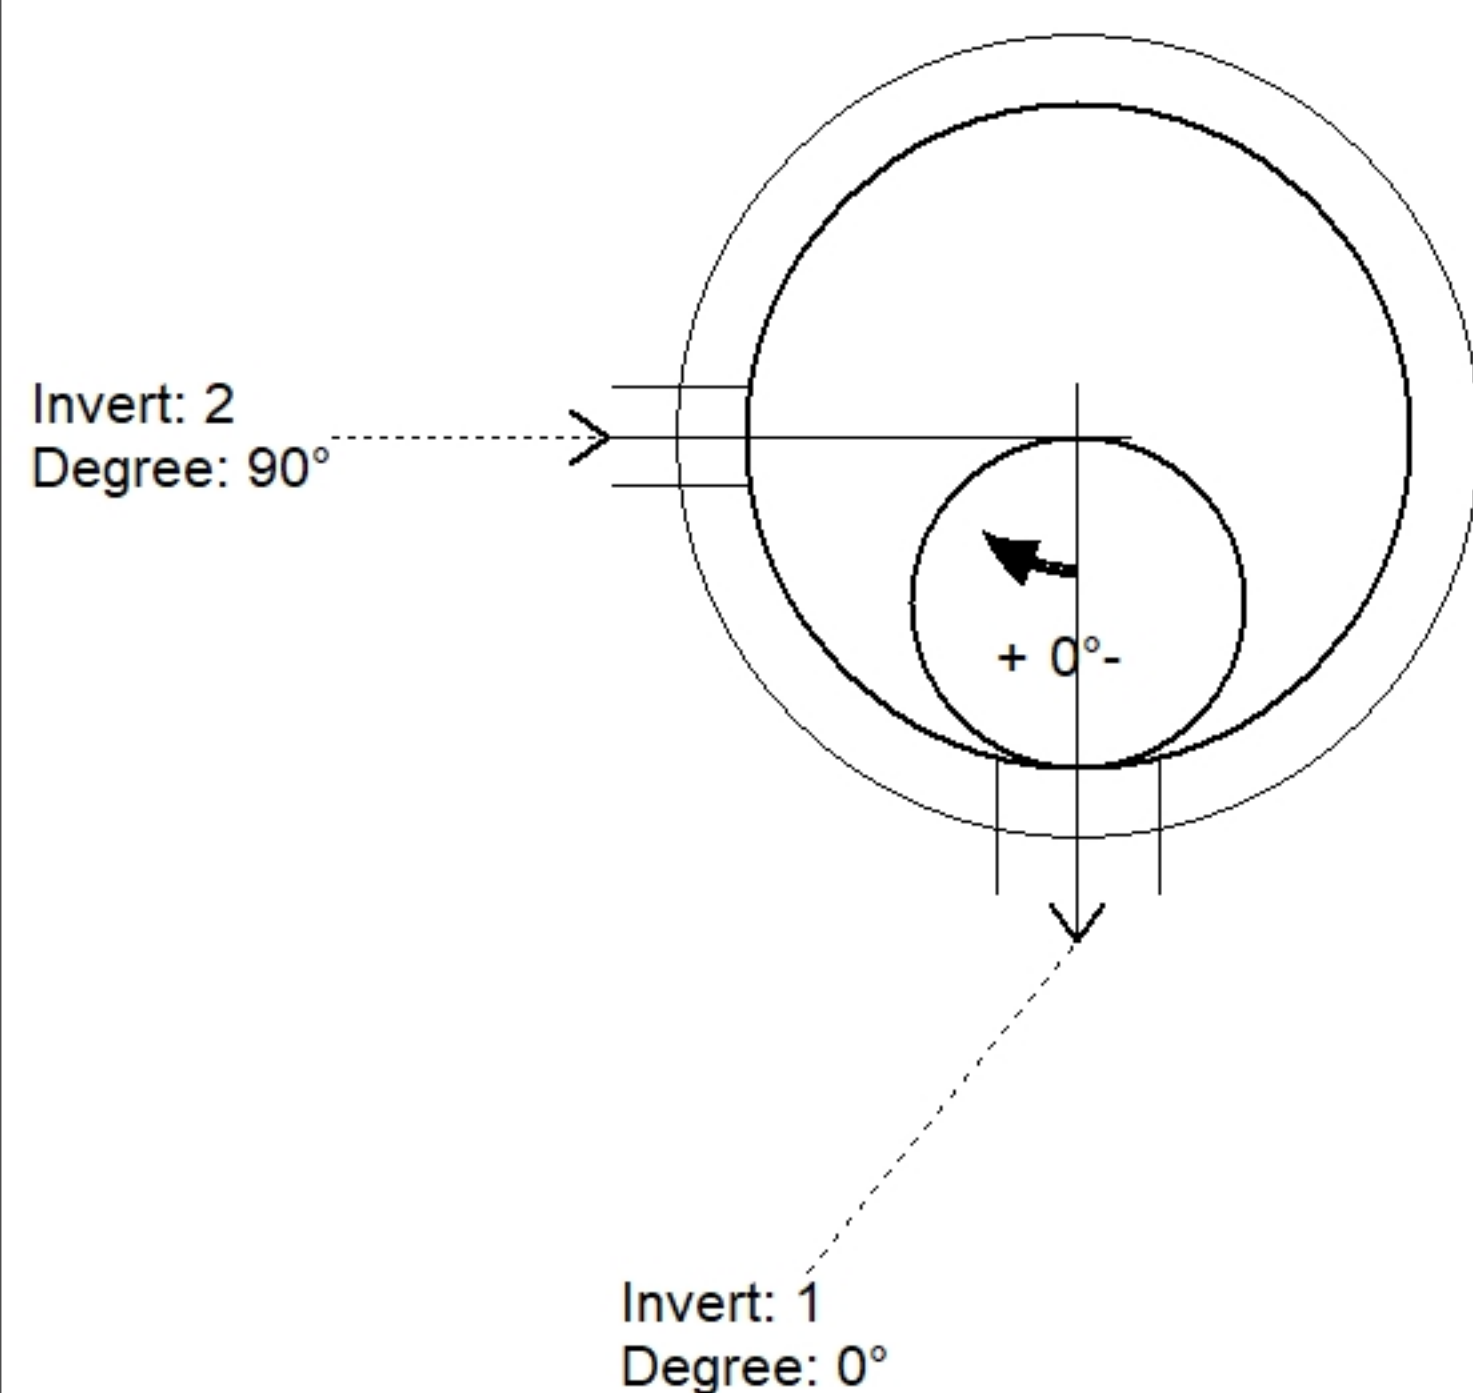

Position	Elev	Angle	Pipe	Pipe OD	Hole	Connector	Up ()	Ref
Rim	932.54'							
Reducer								
Invert 1	925.71'	0°	10" PVC SDR35	10.5"	11.75"	A-Lok 0350	1.125"	P1
Invert 2	925.91'	90°	6" PVC SDR35	6.25"	7"	A-Lok 0200	3.9"	P1
Invert 3								
Invert 4								
Invert 5								
Invert 6								
Invert 7								
Invert 8								

Default - Interior Dimensions

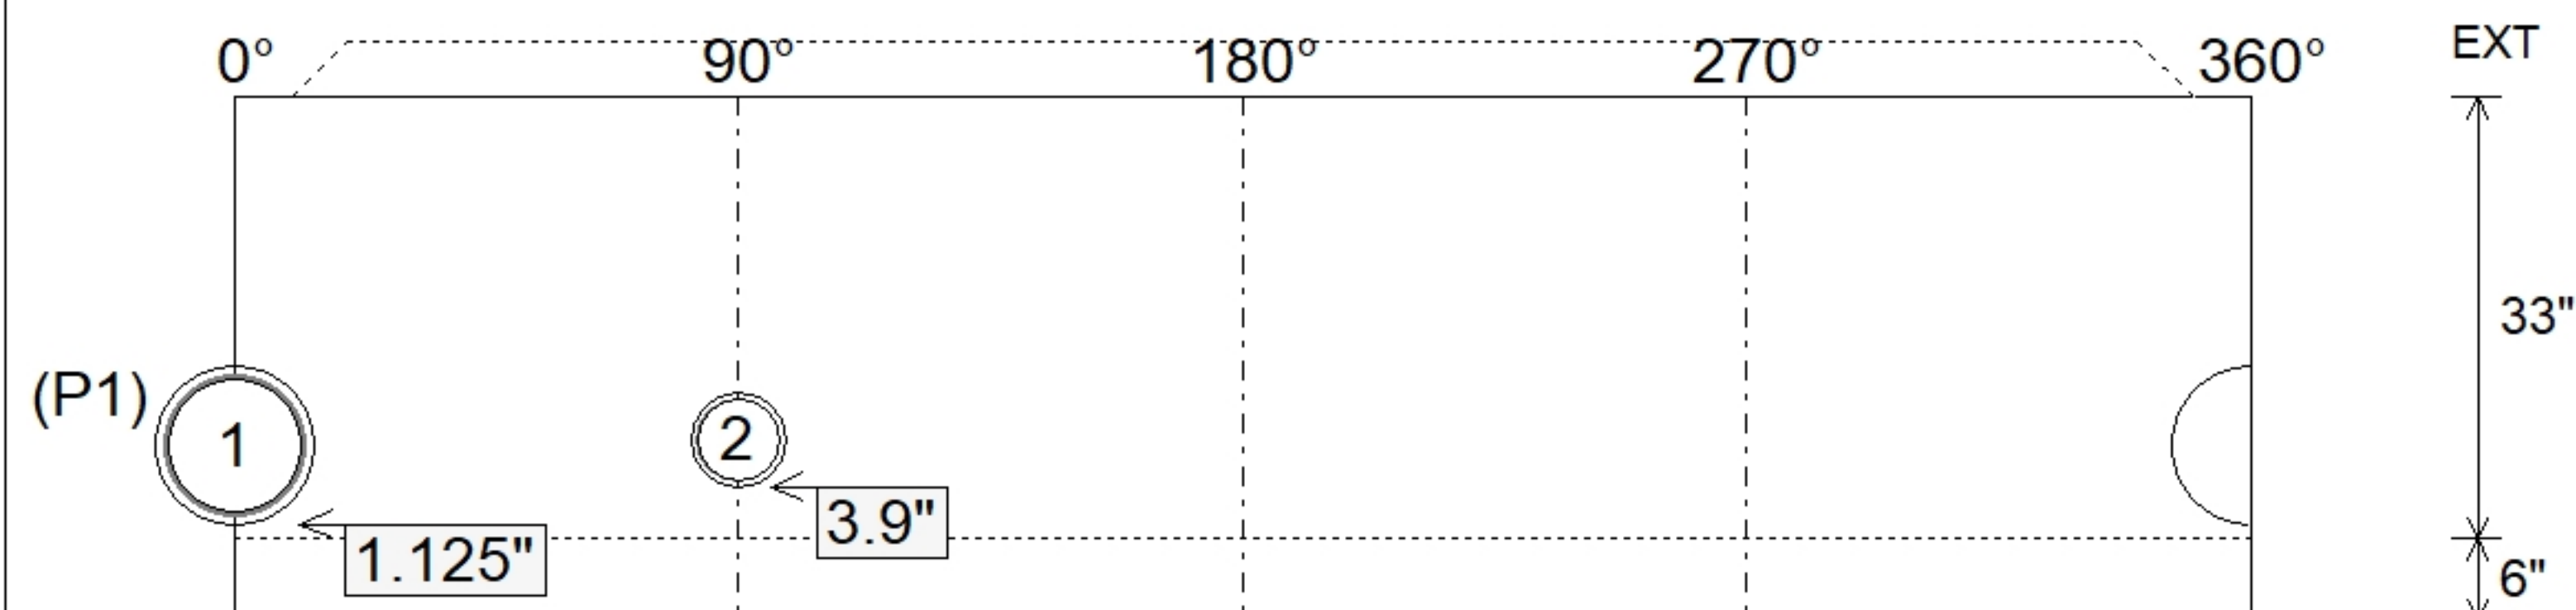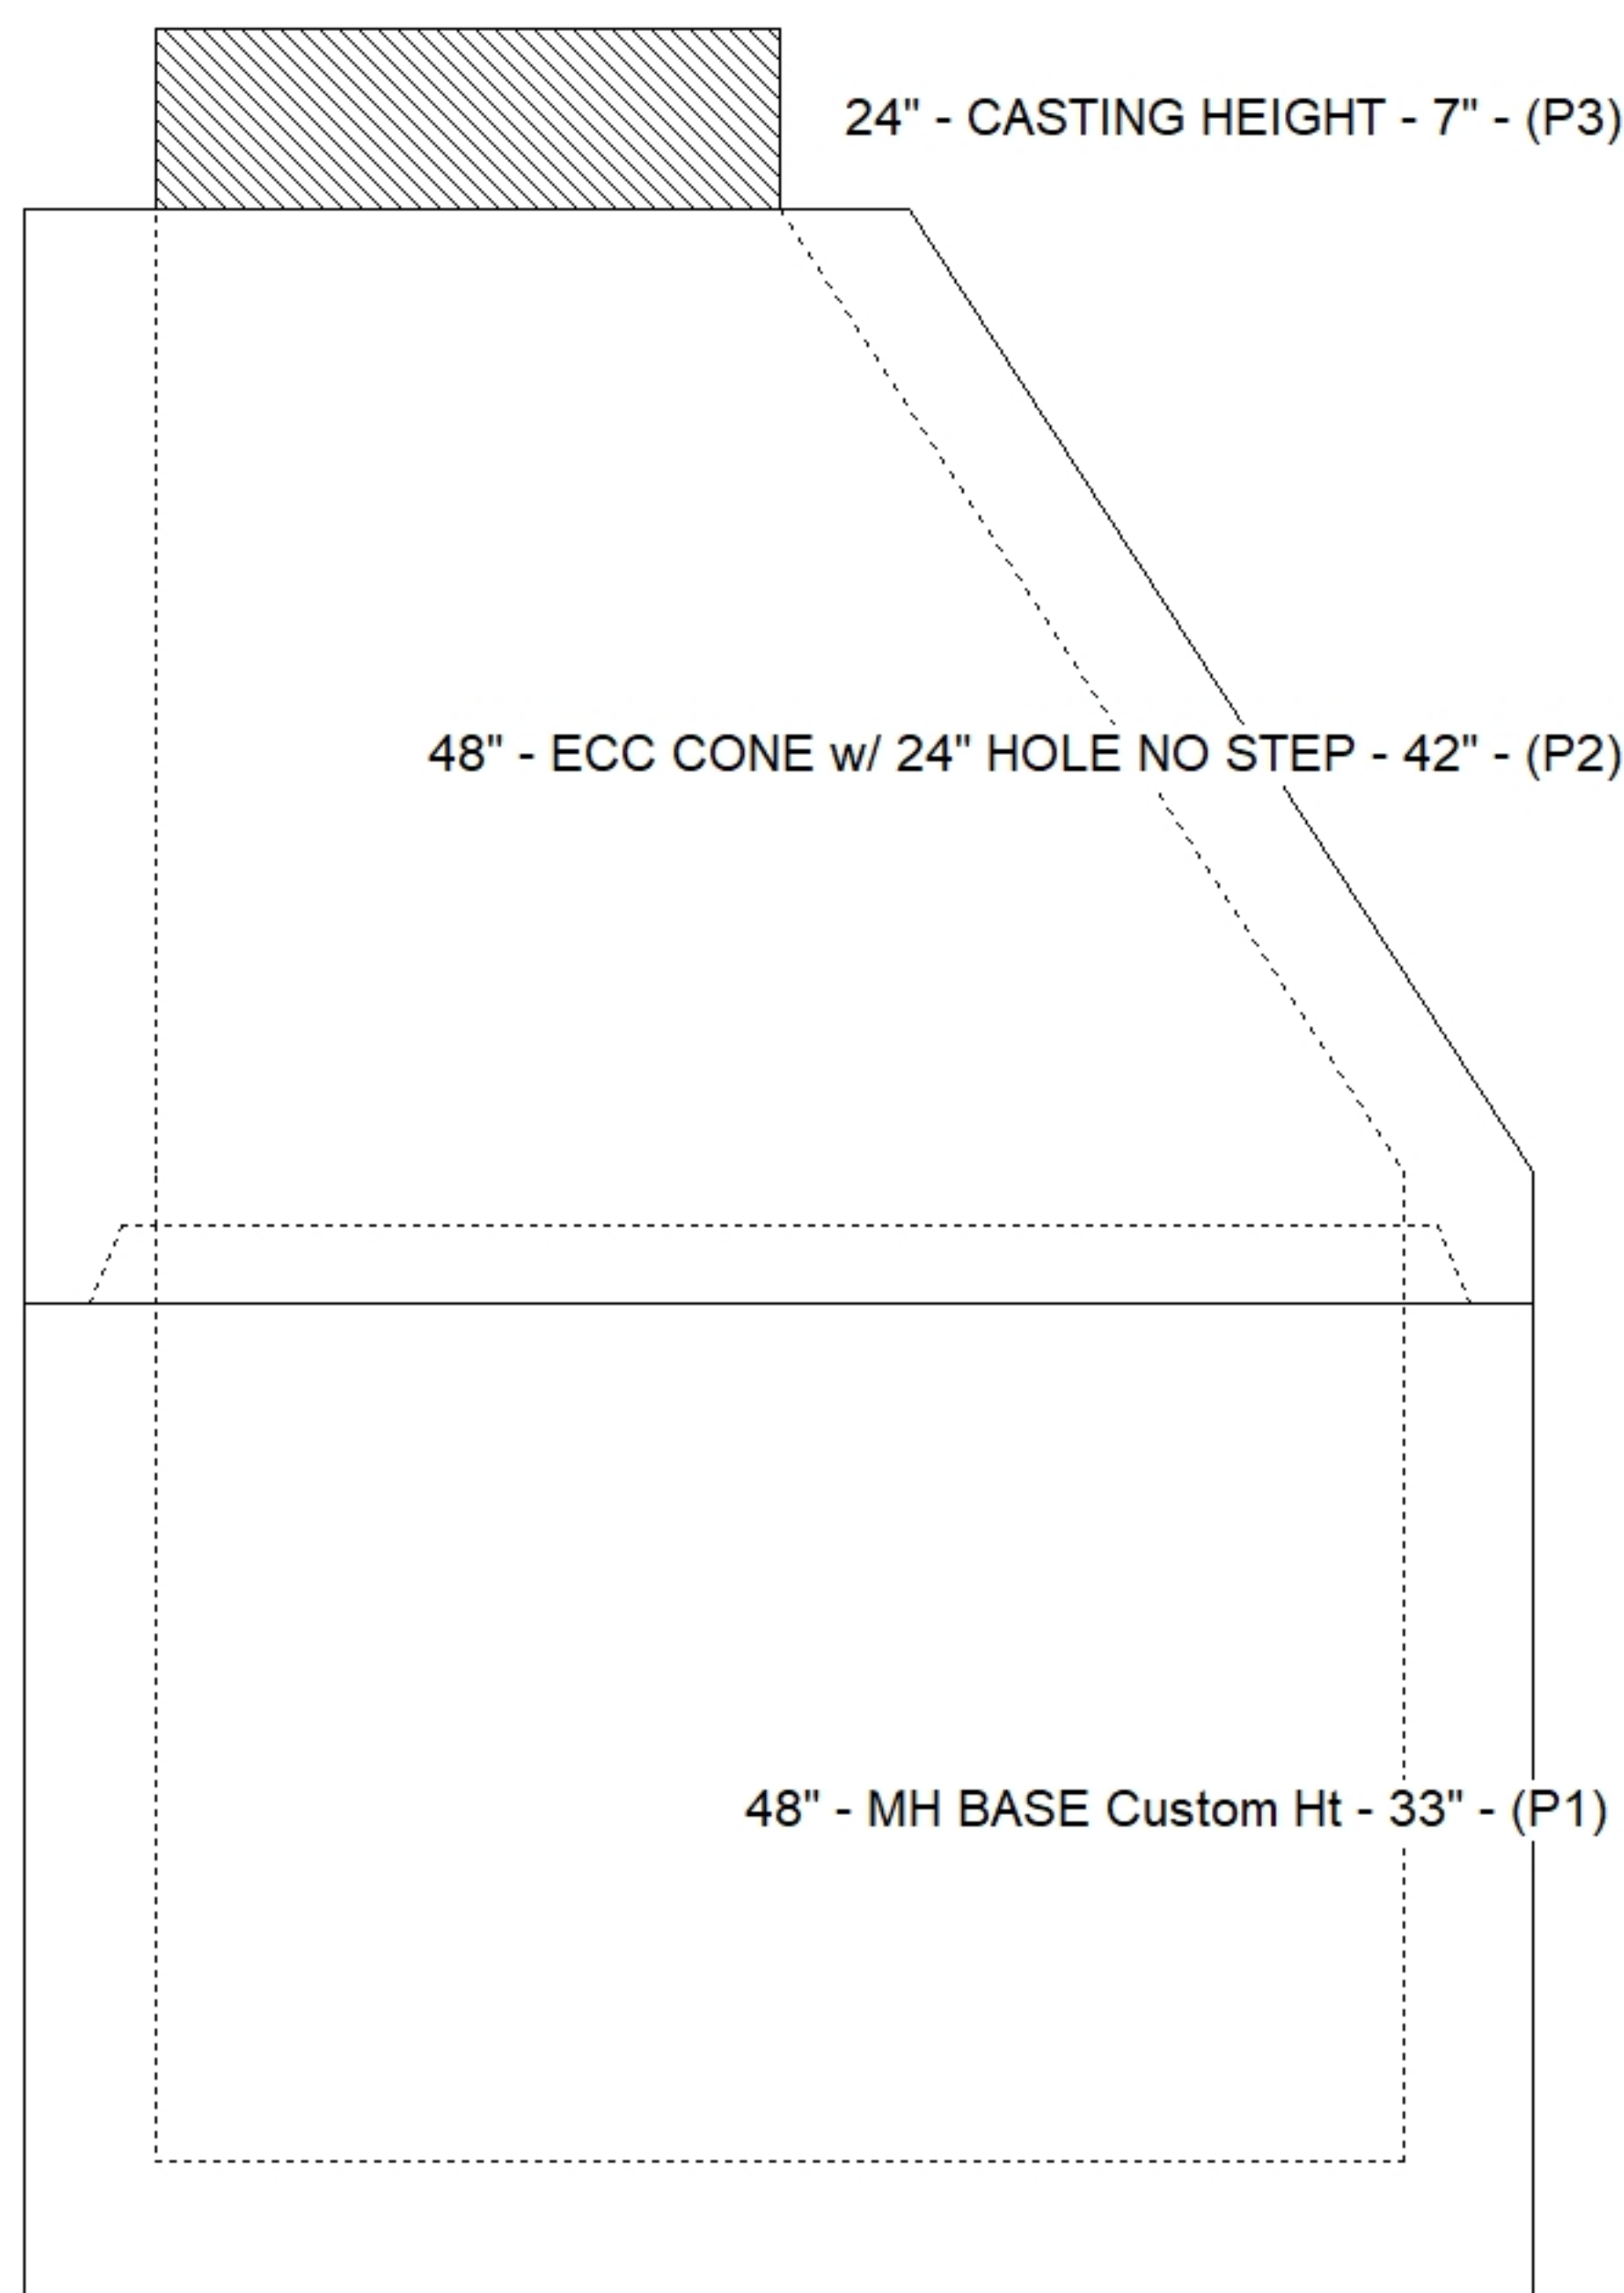

Submittal Drawing
8/31/2026 4:00:53 PM

SUBMITTAL
APPROVED BY: