


Contractor: KY Earthworks

Plant: 100




Slack: 1.47"

Structure Total:	15373 lb
------------------	----------

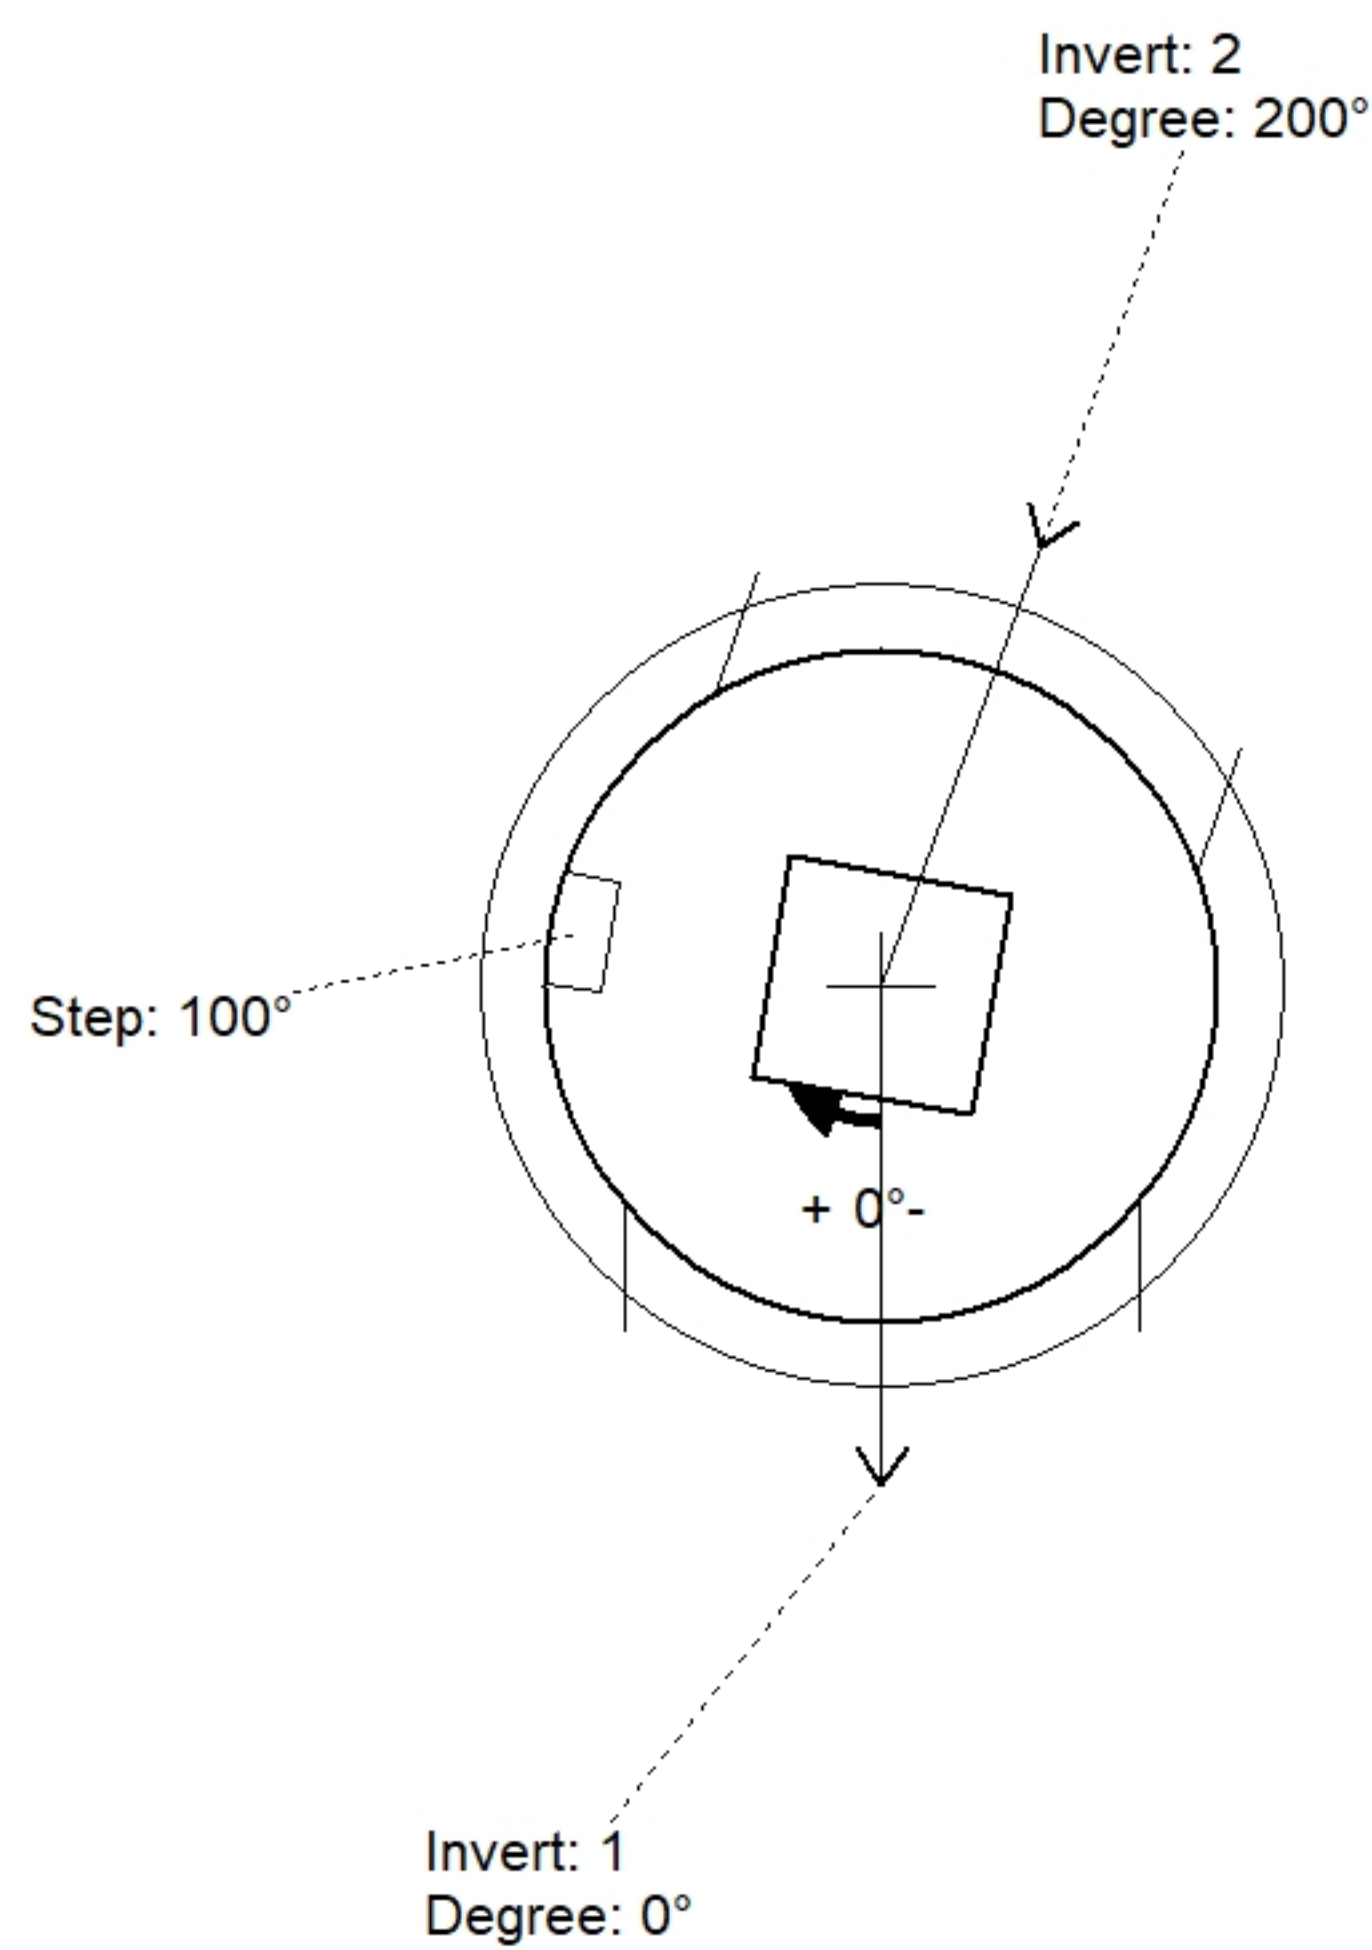

Position	Elev	Angle	Pipe	Pipe OD	Hole	Connector	Up ()	Ref
Rim	930.71'							
Reducer								
Invert 1	923.75'	0°	48" HDPE	53.5"	55"	Hole 55	0"	P1
Invert 2	923.75'	200°	48" HDPE	53.5"	55"	Hole 55	0"	P1
Invert 3								
Invert 4								
Invert 5								
Invert 6								
Invert 7								
Invert 8								

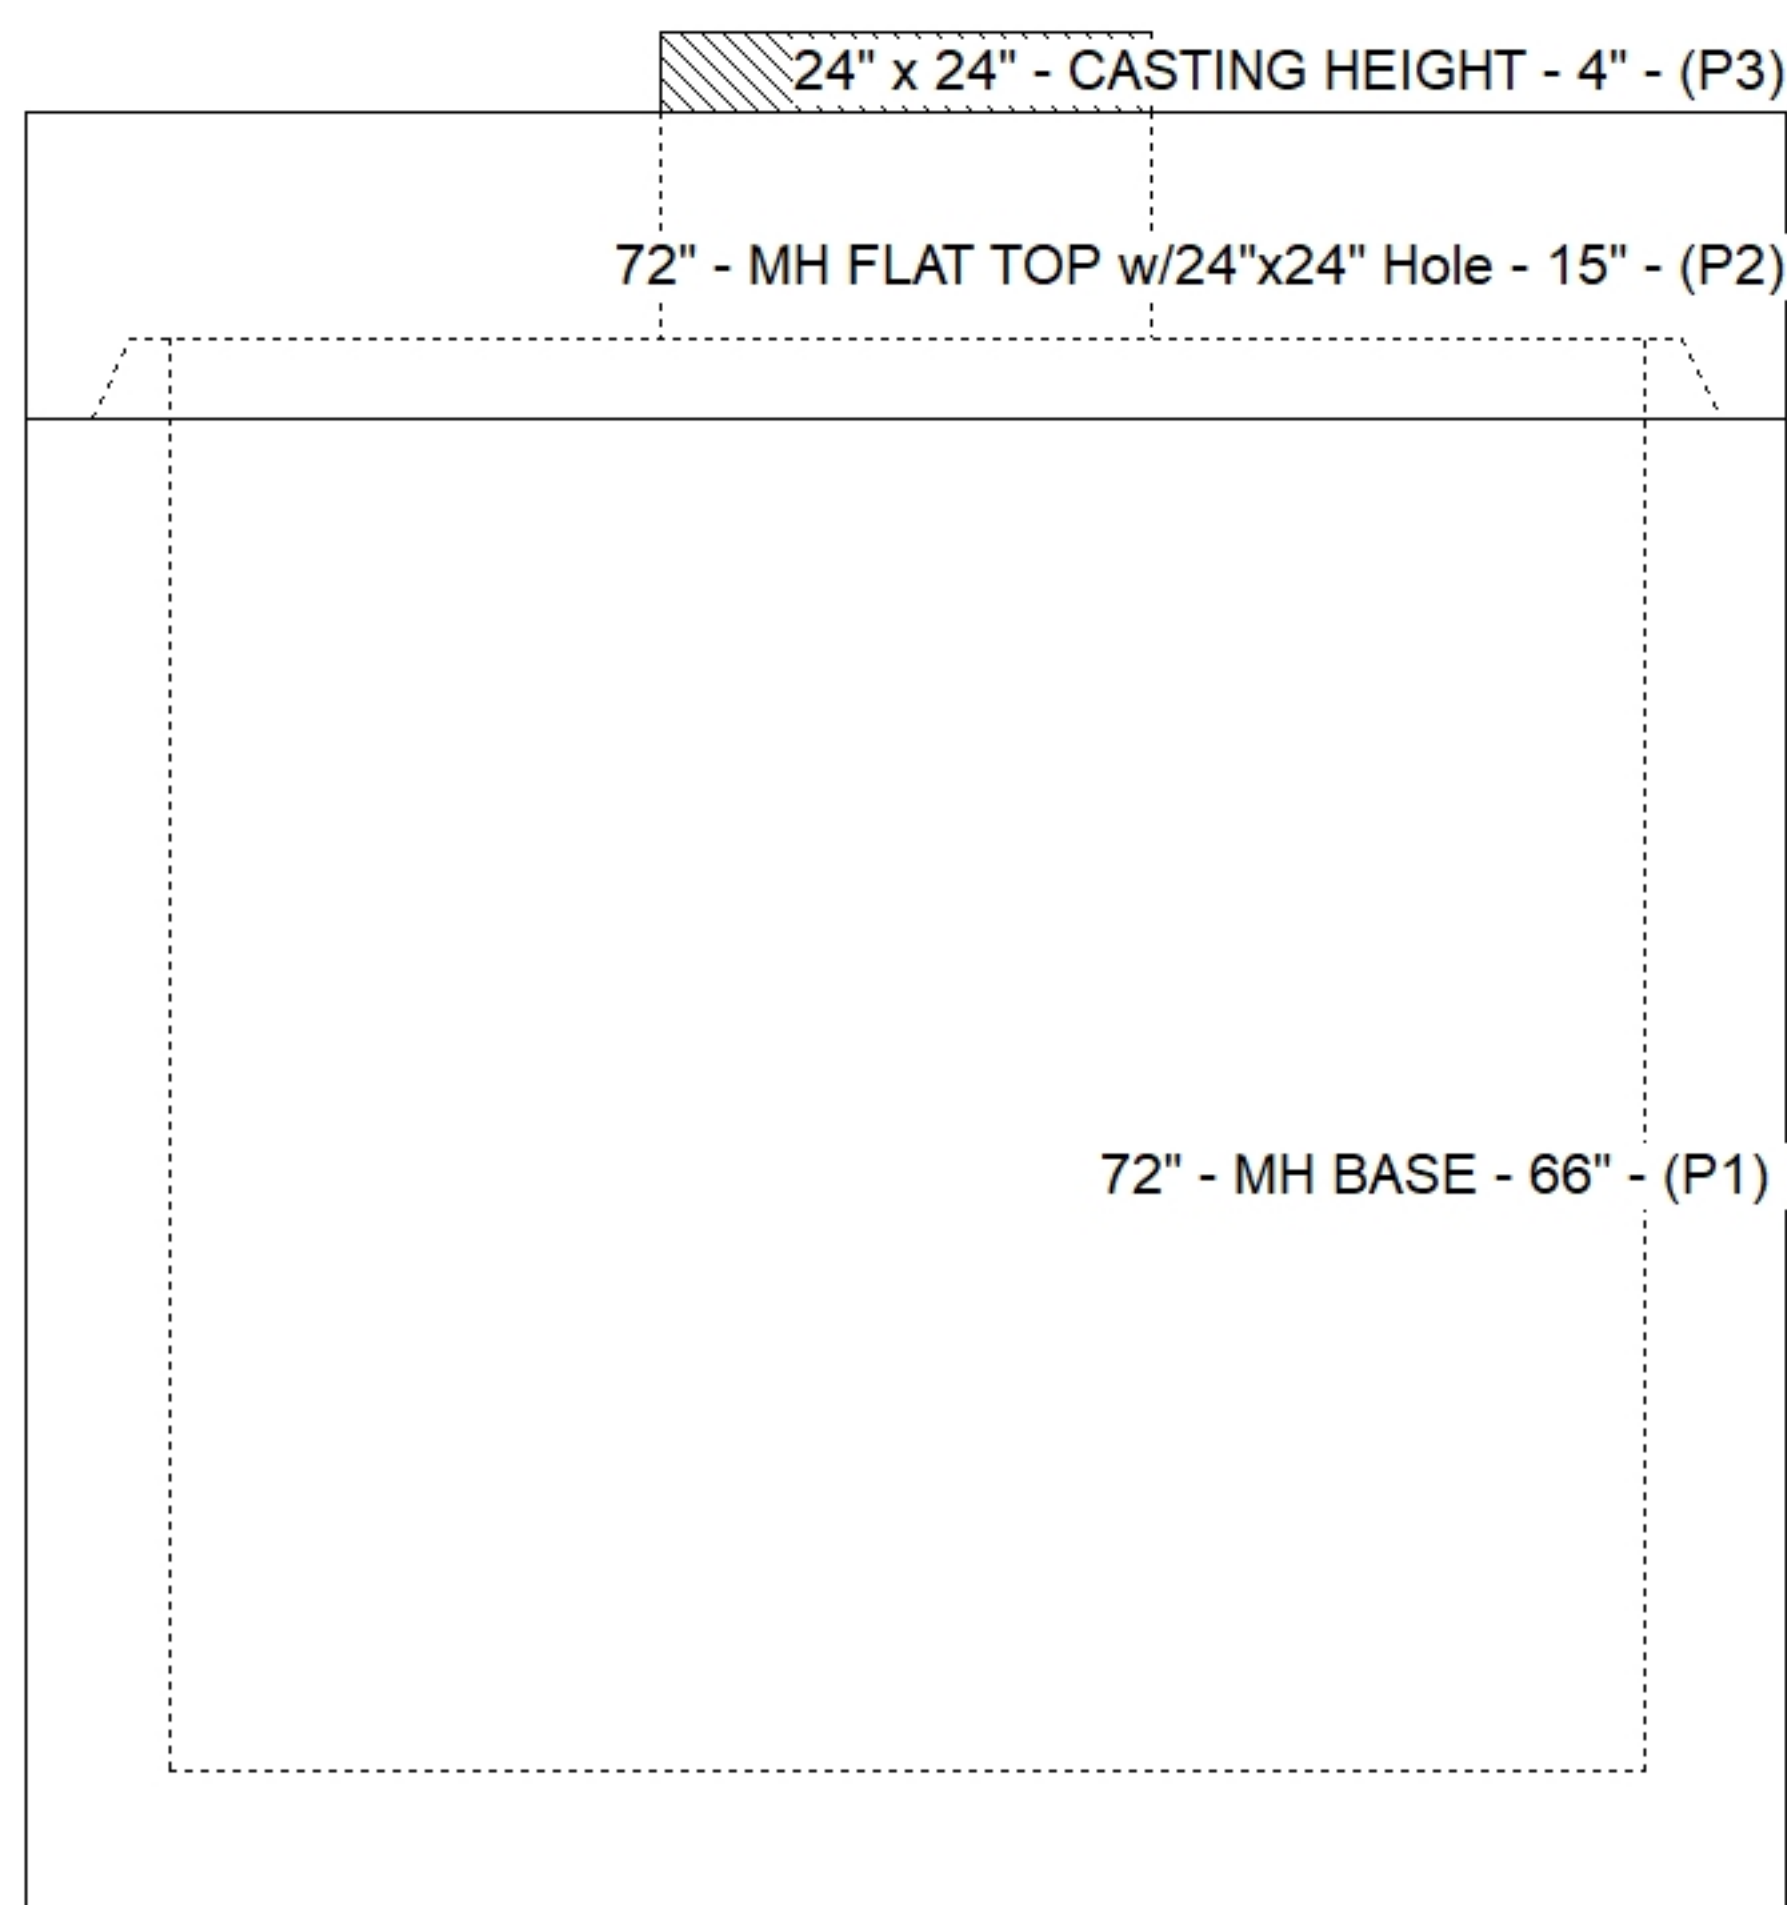

SUBMITTAL
APPROVED BY: