

Contractor: KY Earthworks


TECH: Jared - F

Plant: 100




Slack: 1.06"


Structure Total: 6099 lb

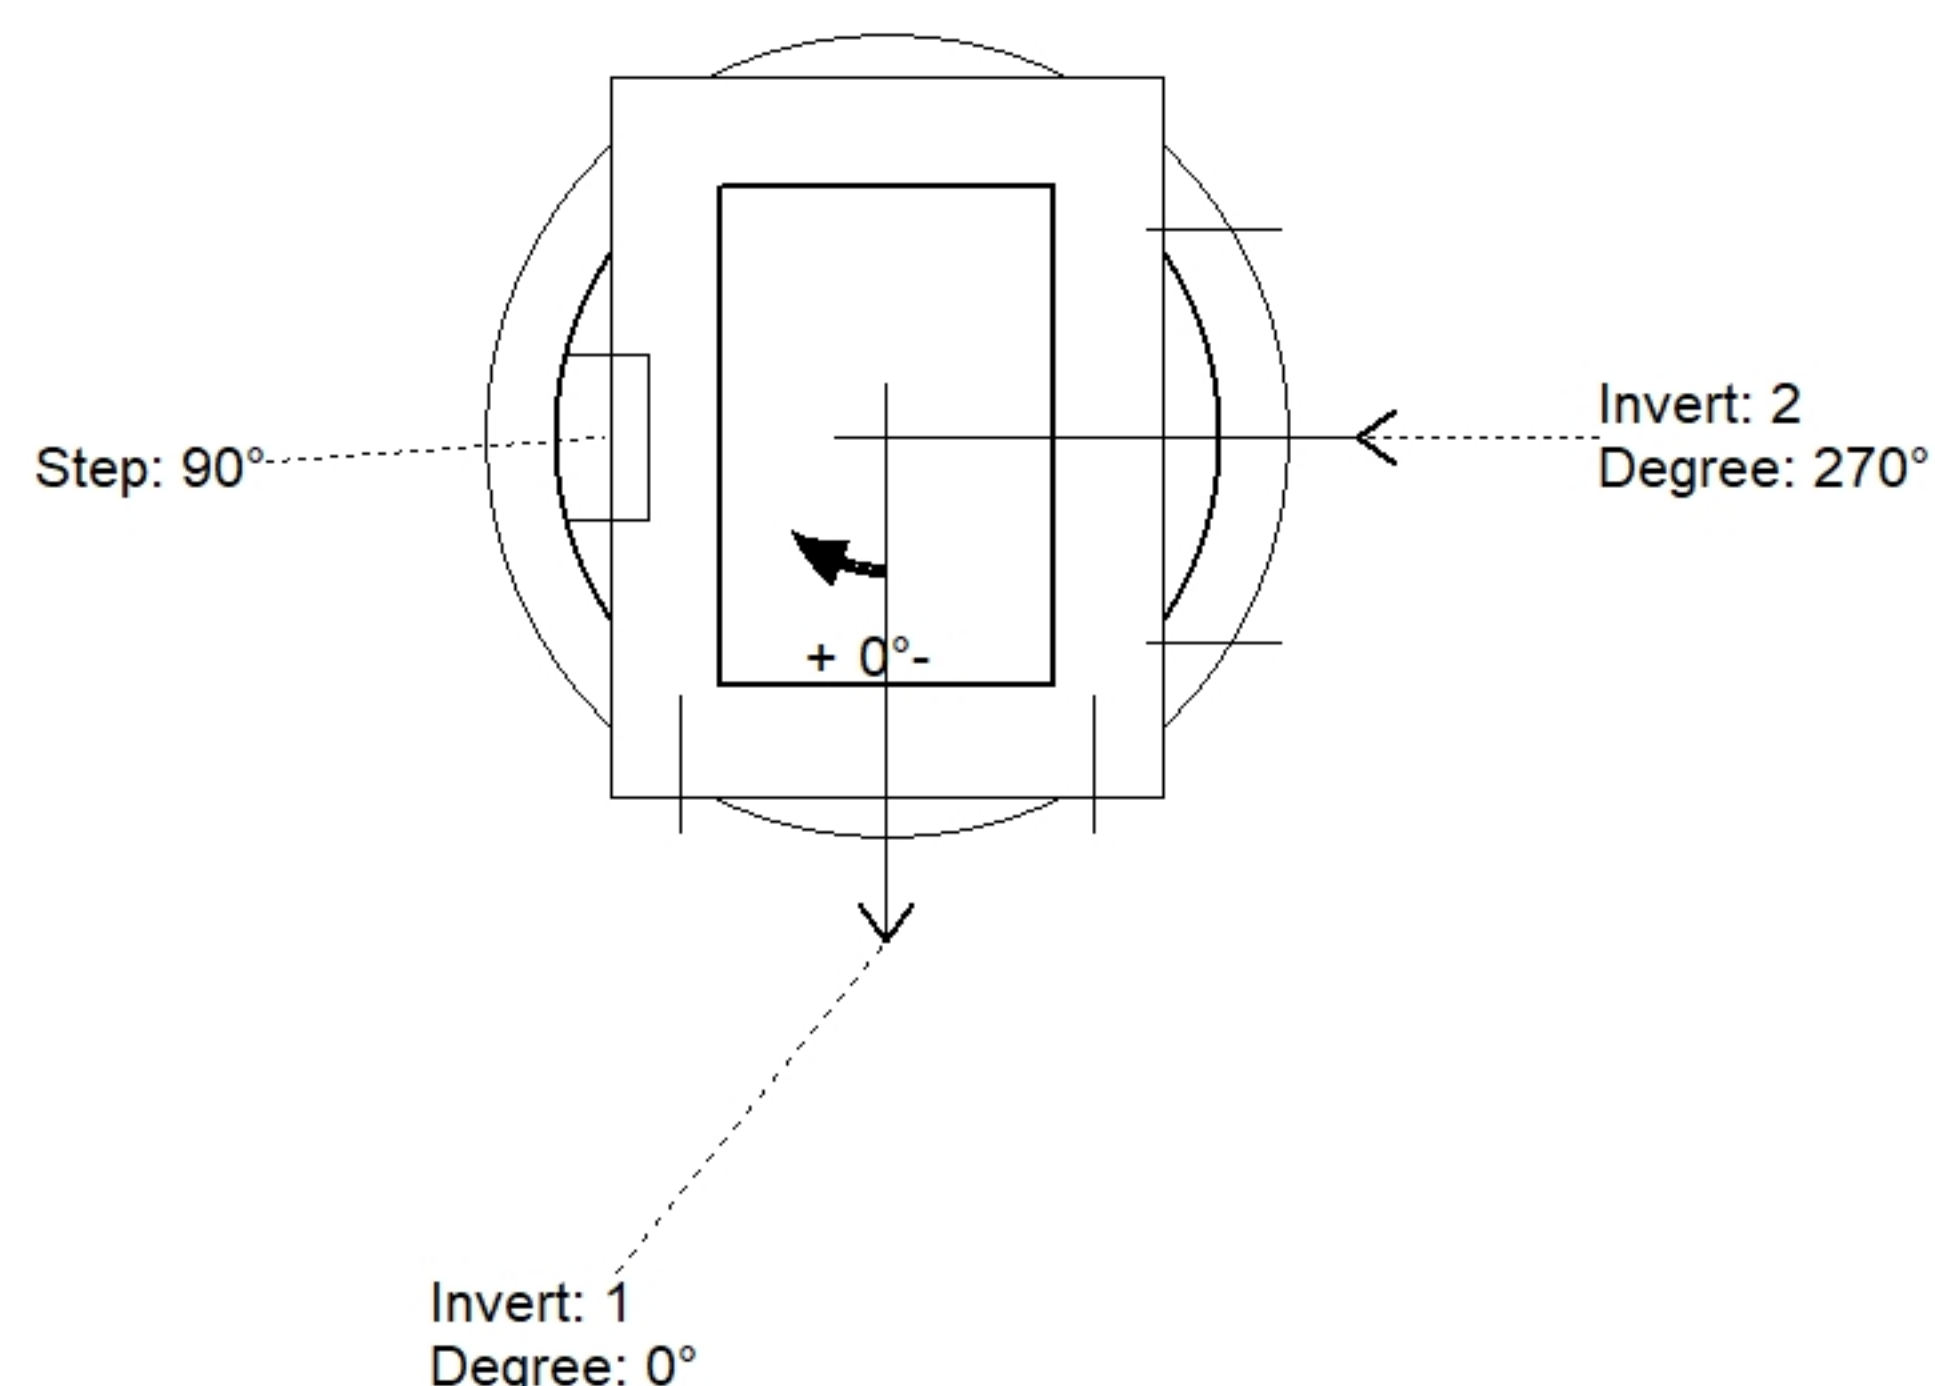

Position	Elev	Angle	Pipe	Pipe OD	Hole	Connector	Up ()	Ref
Rim	930.51'							
Reducer								
Invert 1	924.83'	0°	24" HDPE	27.8"	30"	Hole 30	0"	P1
Invert 2	924.83'	270°	24" HDPE	27.8"	30"	Hole 30	0"	P1
Invert 3								
Invert 4								
Invert 5								
Invert 6								
Invert 7								
Invert 8								

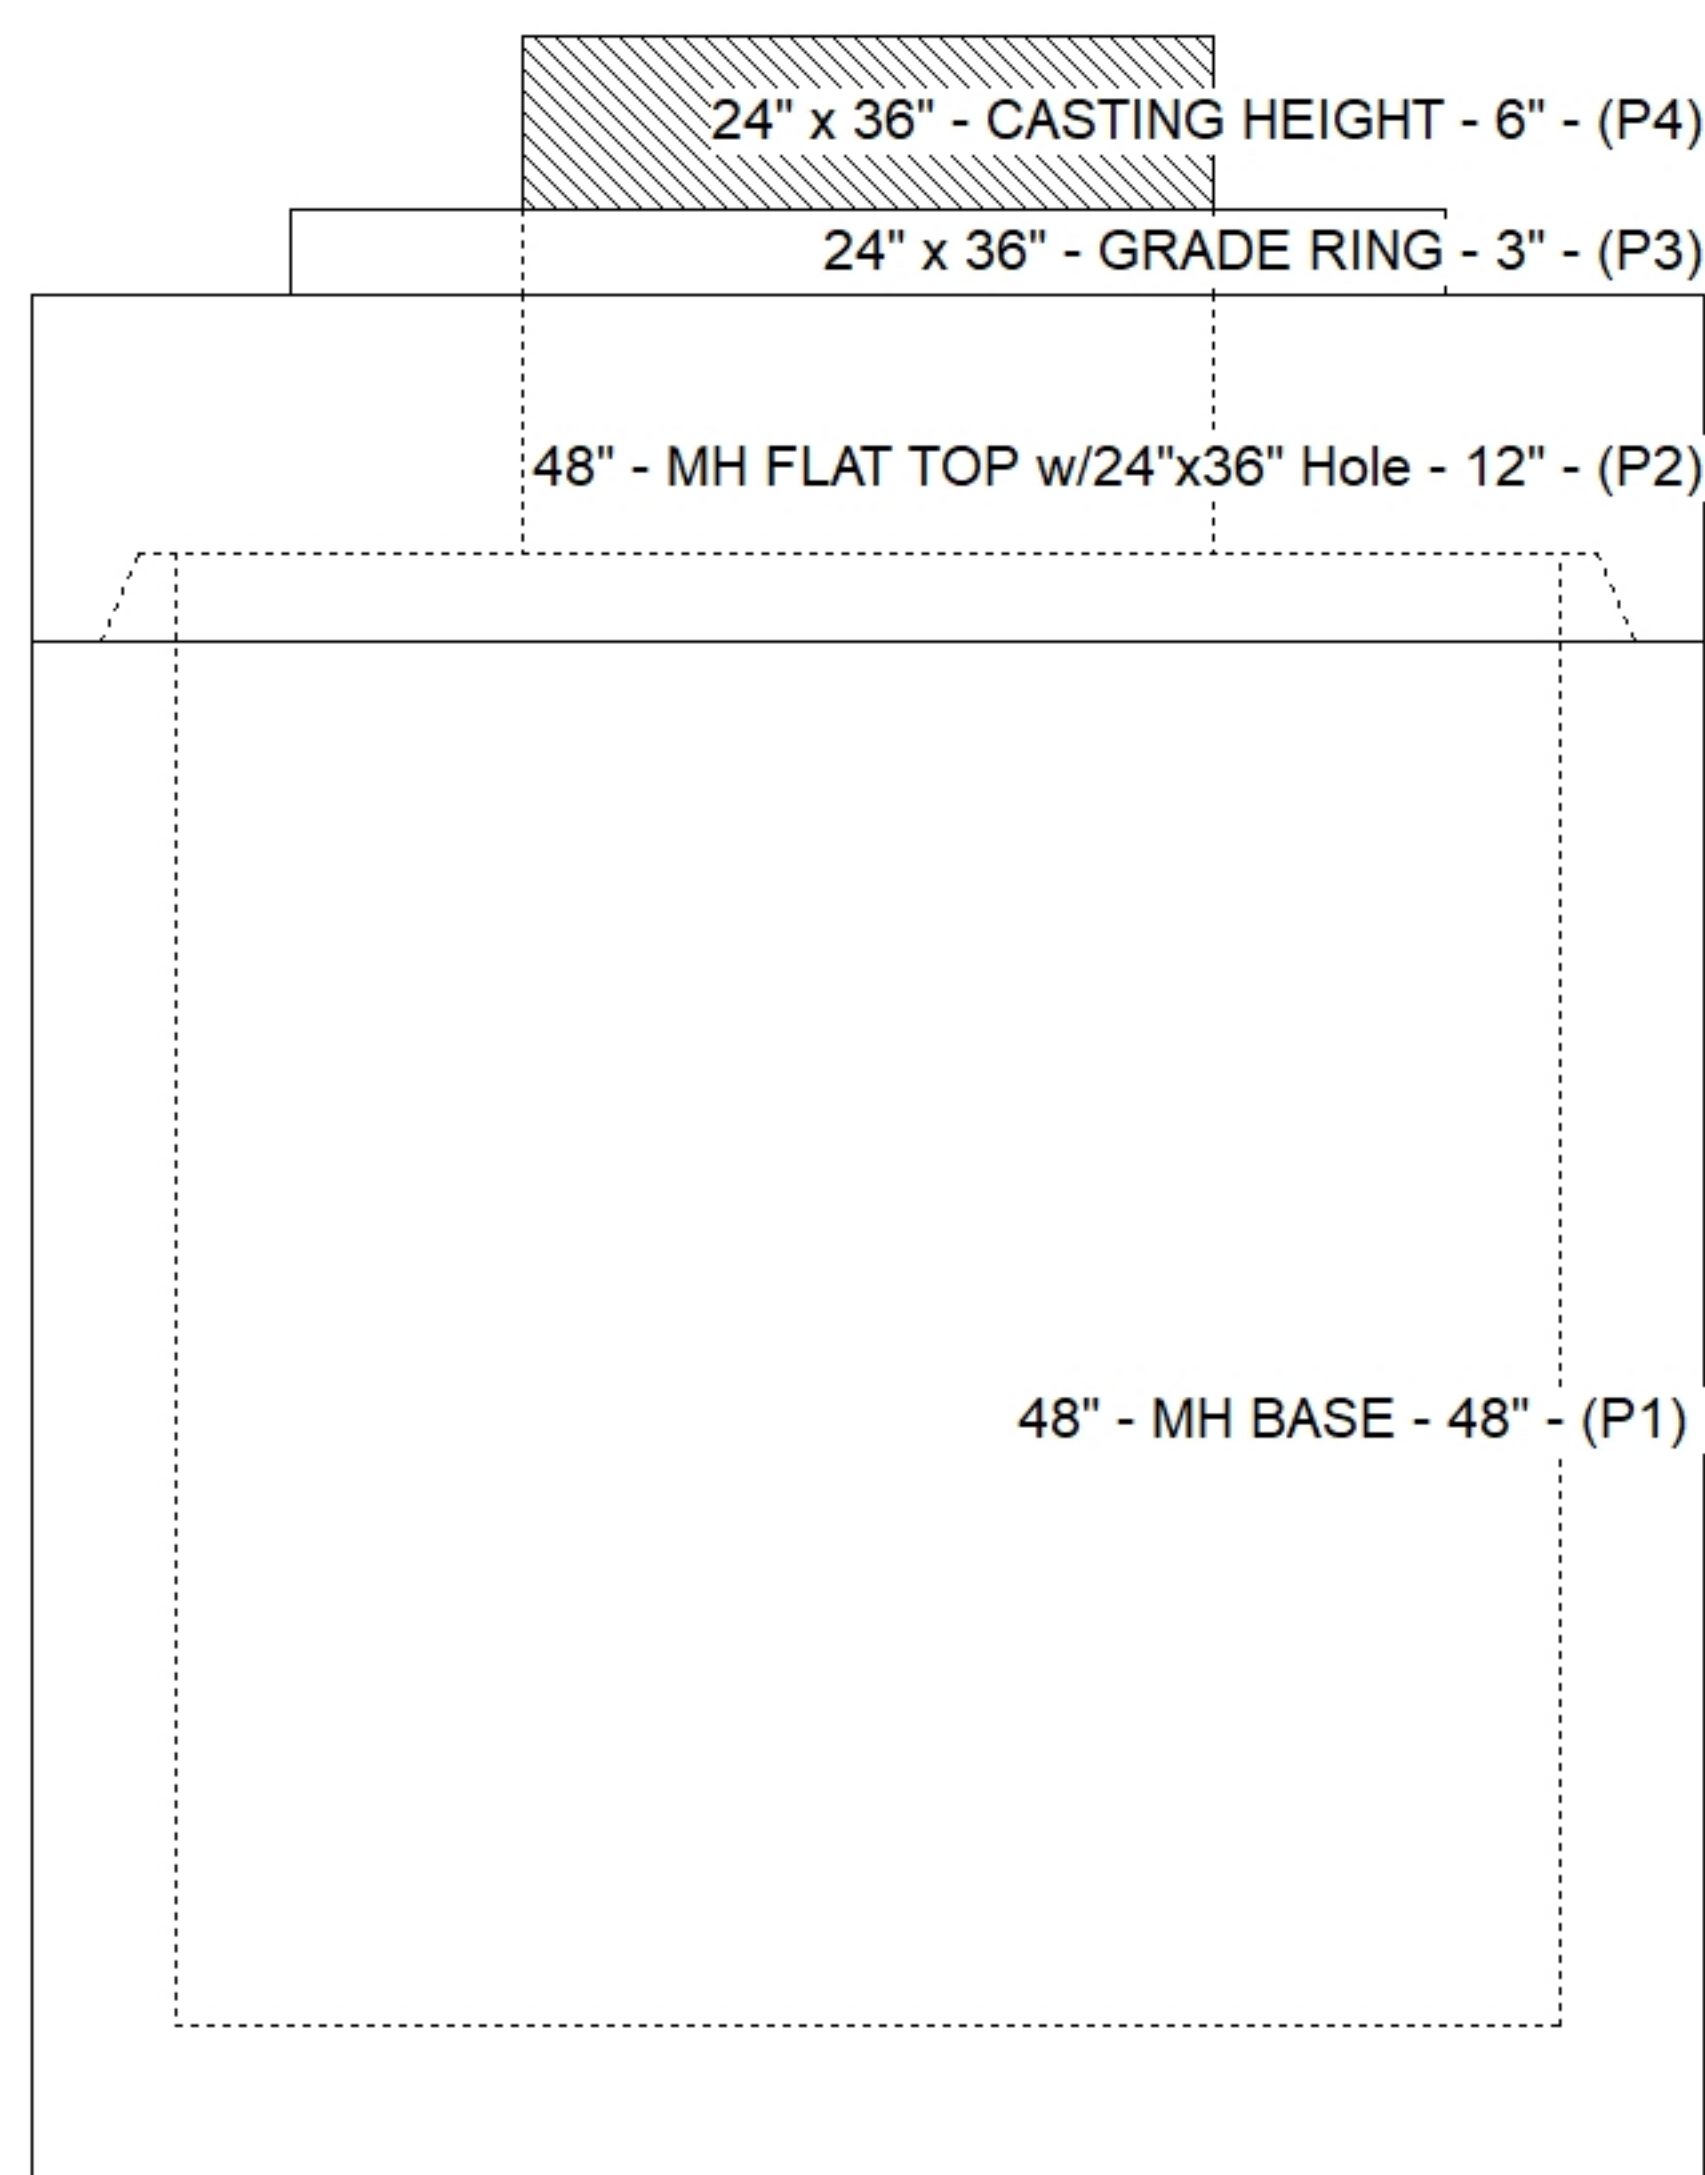

Default - Interior Dimensions

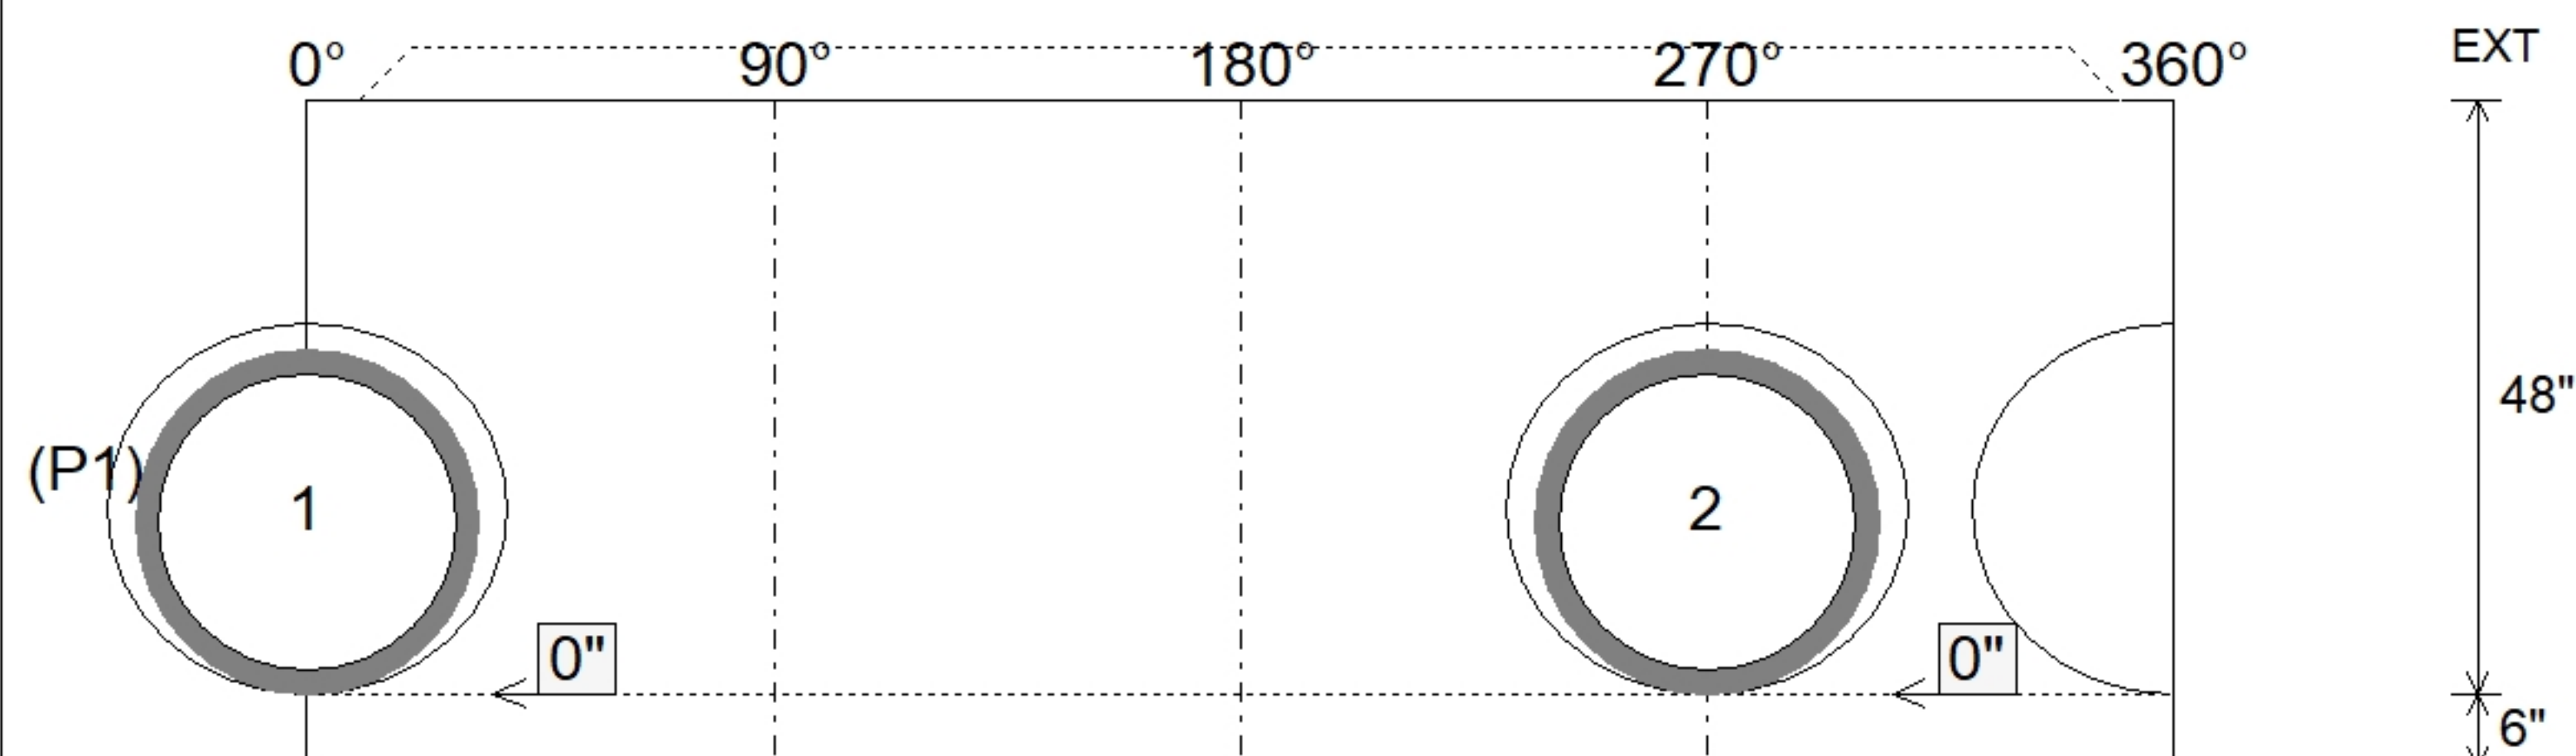

SUBMITTAL
APPROVED BY: