


**Contractor: KY Earthworks**

Plant: 100




Slack: 1.22"

|                  |         |
|------------------|---------|
| Structure Total: | 5700 lb |
|------------------|---------|

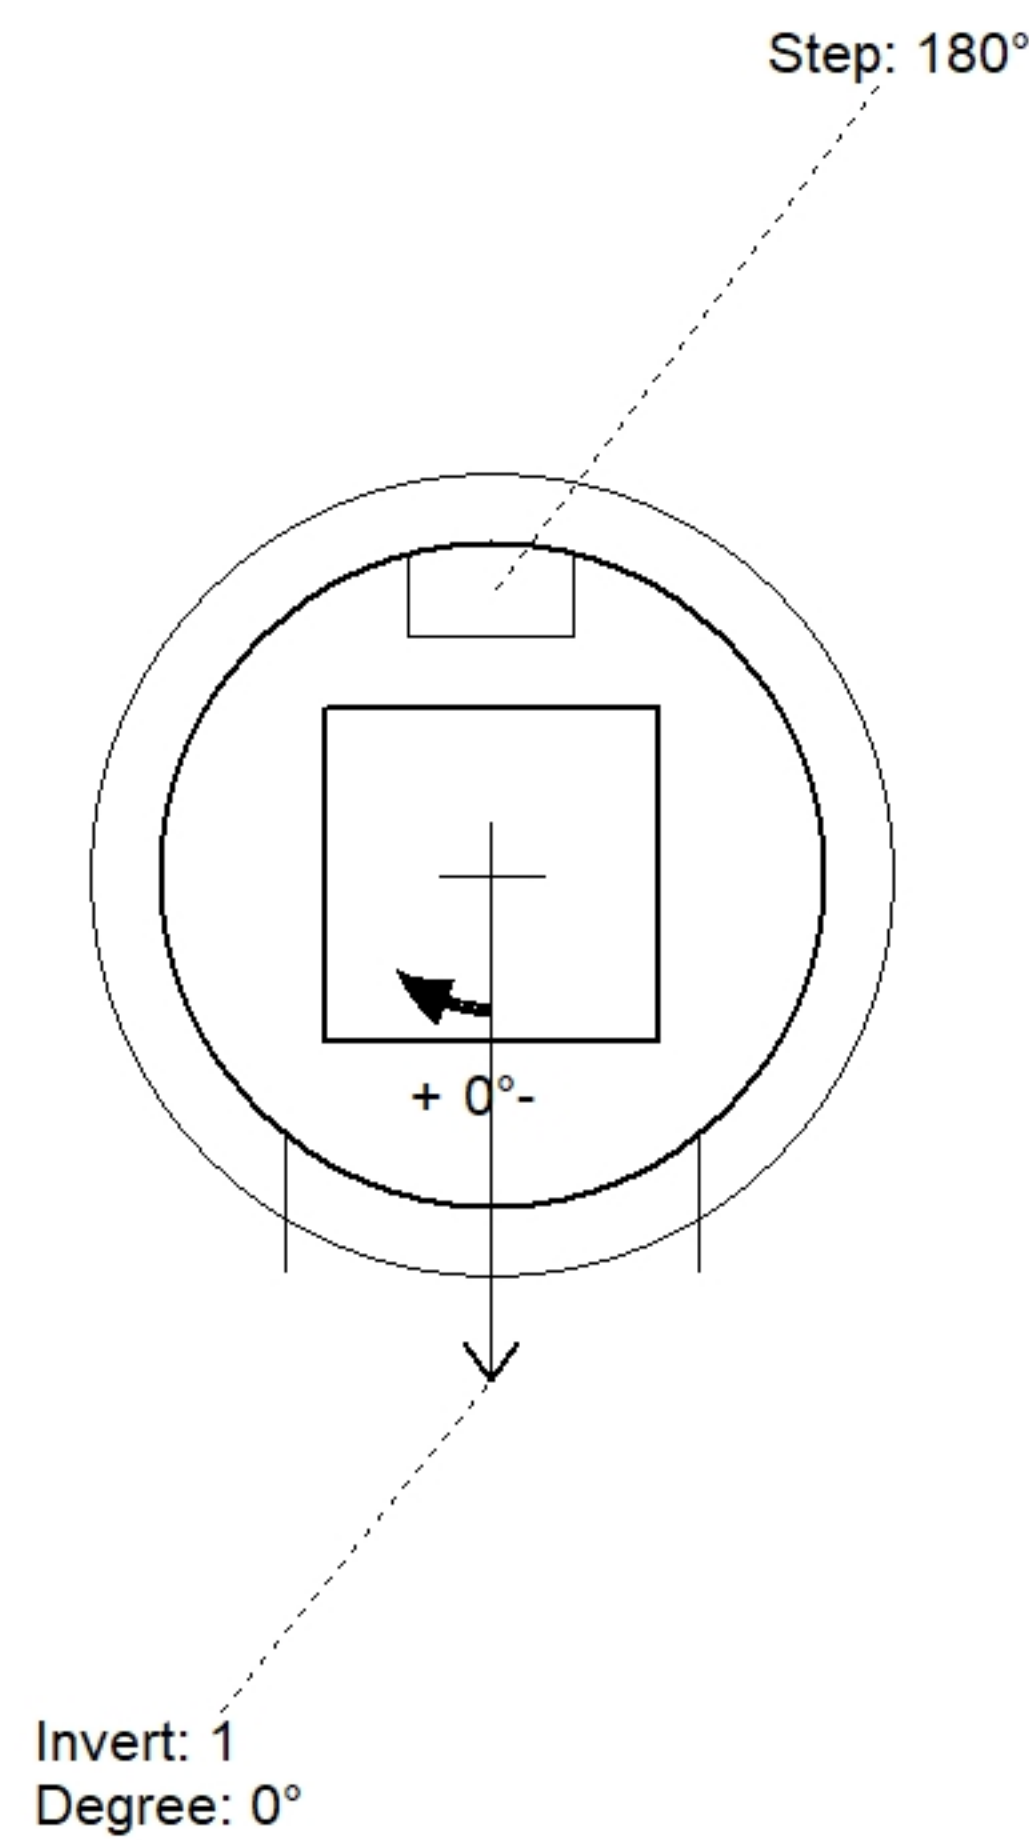

| Position | Elev    | Angle | Pipe     | Pipe OD | Hole | Connector | Up (⌵) | Ref |
|----------|---------|-------|----------|---------|------|-----------|--------|-----|
| Rim      | 930.63' |       |          |         |      |           |        |     |
| Reducer  |         |       |          |         |      |           |        |     |
| Invert 1 | 925.77' | 0°    | 24" HDPE | 27.8"   | 30"  | Hole 30   | 0"     | P1  |
| Invert 2 |         |       |          |         |      |           |        |     |
| Invert 3 |         |       |          |         |      |           |        |     |
| Invert 4 |         |       |          |         |      |           |        |     |
| Invert 5 |         |       |          |         |      |           |        |     |
| Invert 6 |         |       |          |         |      |           |        |     |
| Invert 7 |         |       |          |         |      |           |        |     |
| Invert 8 |         |       |          |         |      |           |        |     |

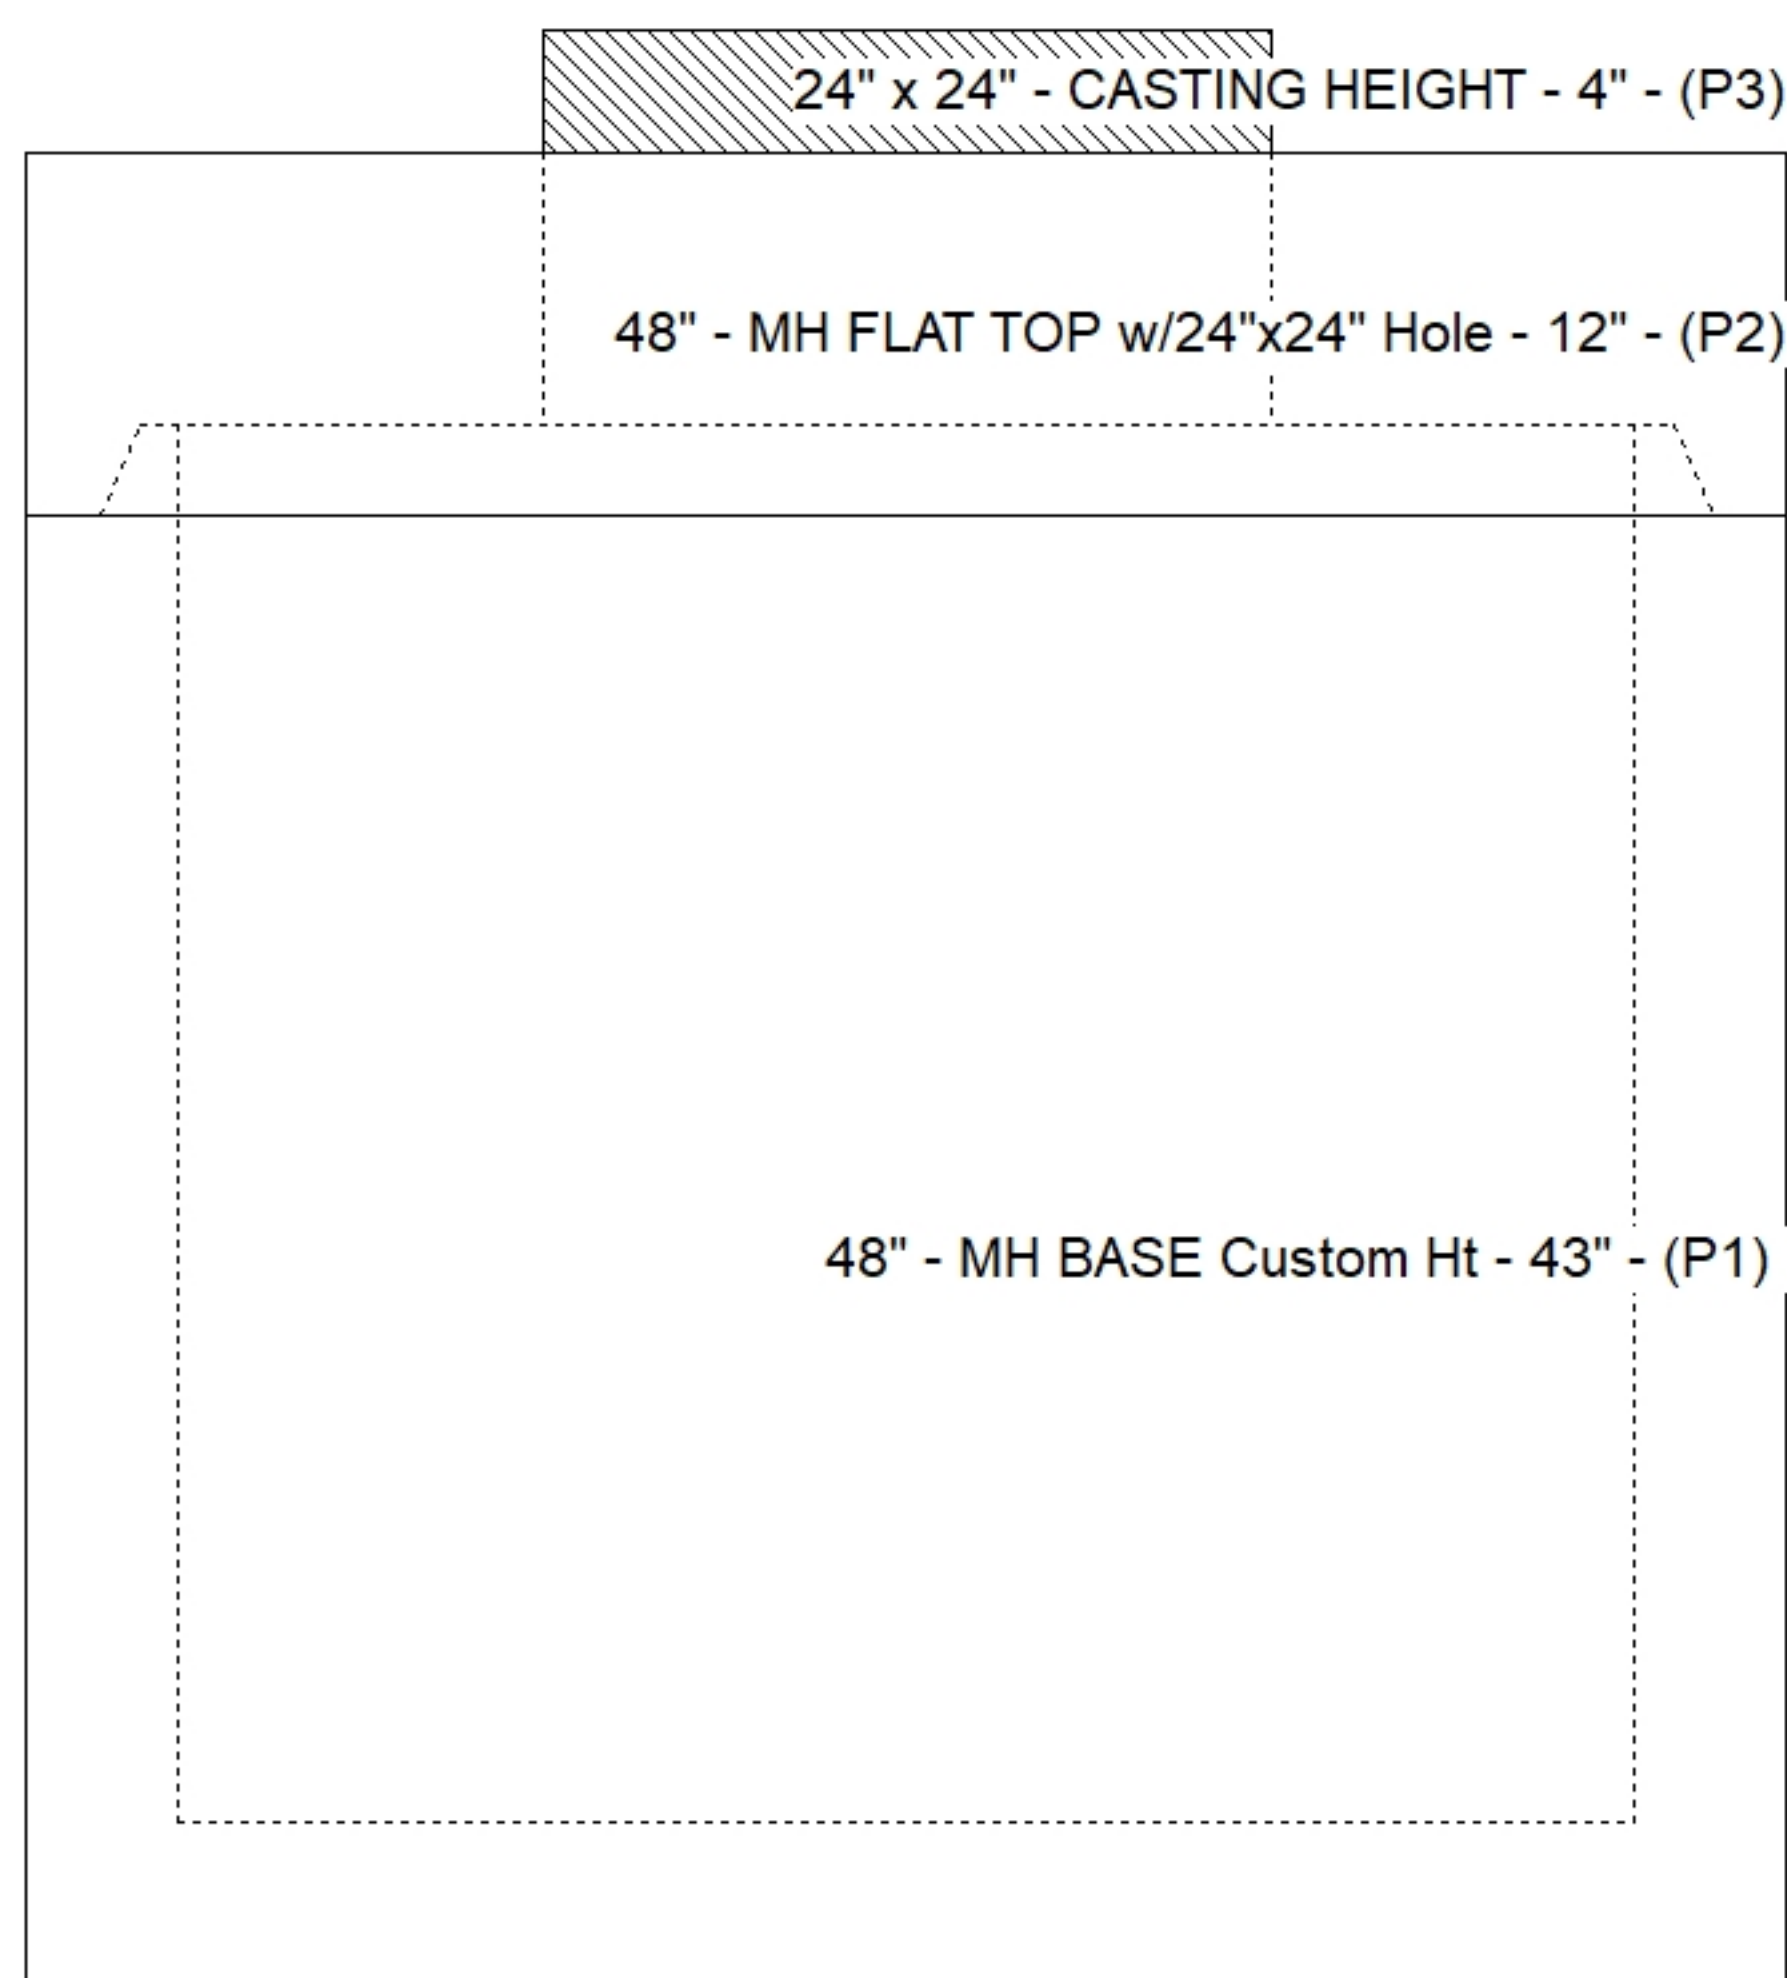

SUBMITTAL  
APPROVED BY: