


Contractor: KY Earthworks

Plant: 100




Slack: 1.505"


Structure Total:	5499 lb
------------------	---------

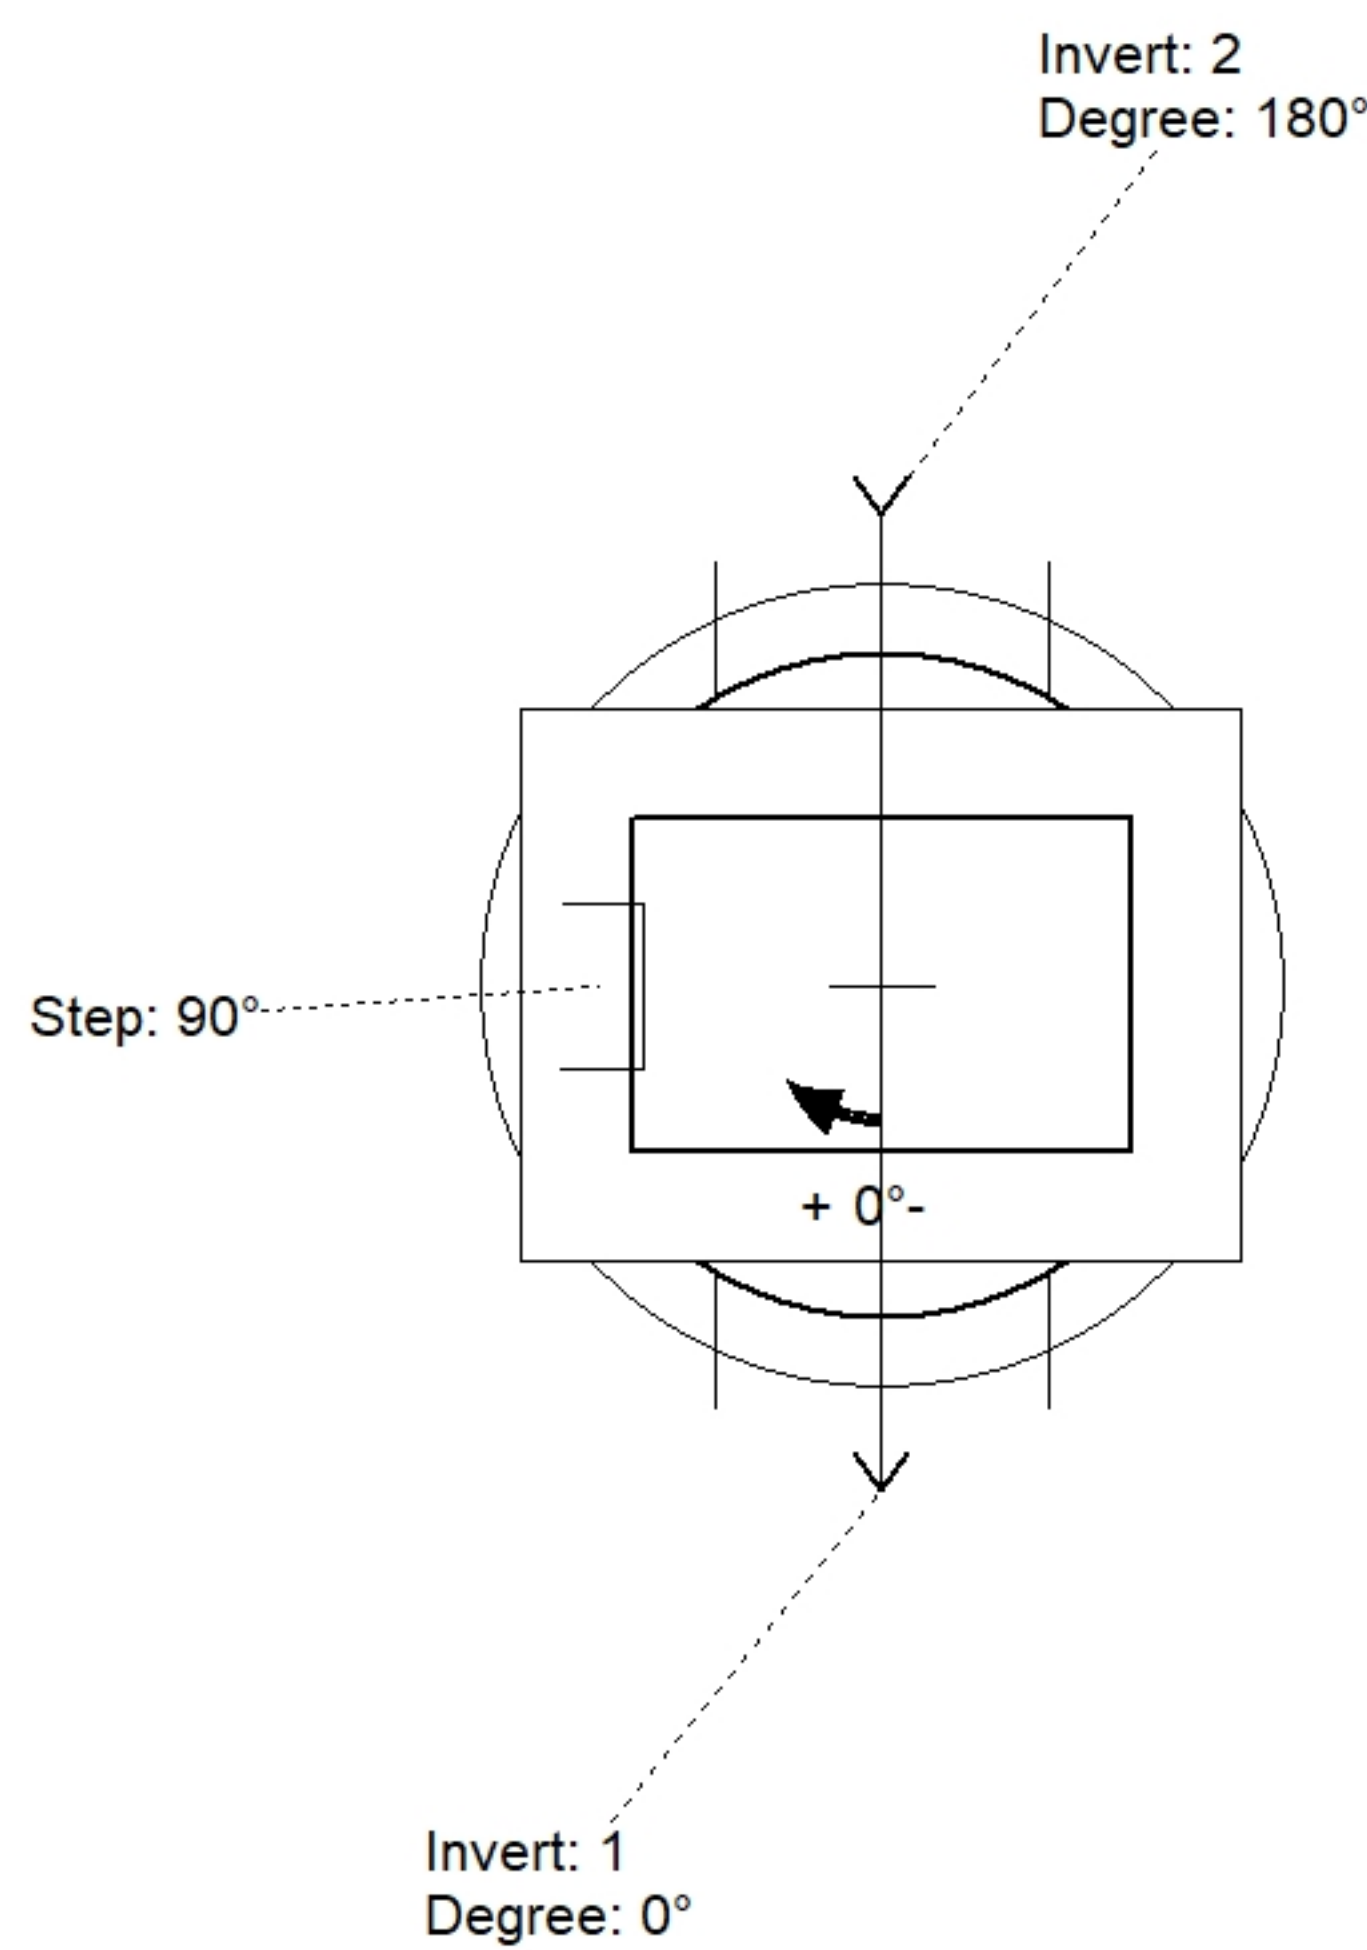

Position	Elev	Angle	Pipe	Pipe OD	Hole	Connector	Up (↓)	Ref
Rim	931.56'							
Reducer								
Invert 1	926.82'	0°	18" HDPE	21.2"	24"	Hole 24	0.025"	P1
Invert 2	926.82'	180°	18" HDPE	21.2"	24"	Hole 24	0.025"	P1
Invert 3								
Invert 4								
Invert 5								
Invert 6								
Invert 7								
Invert 8								

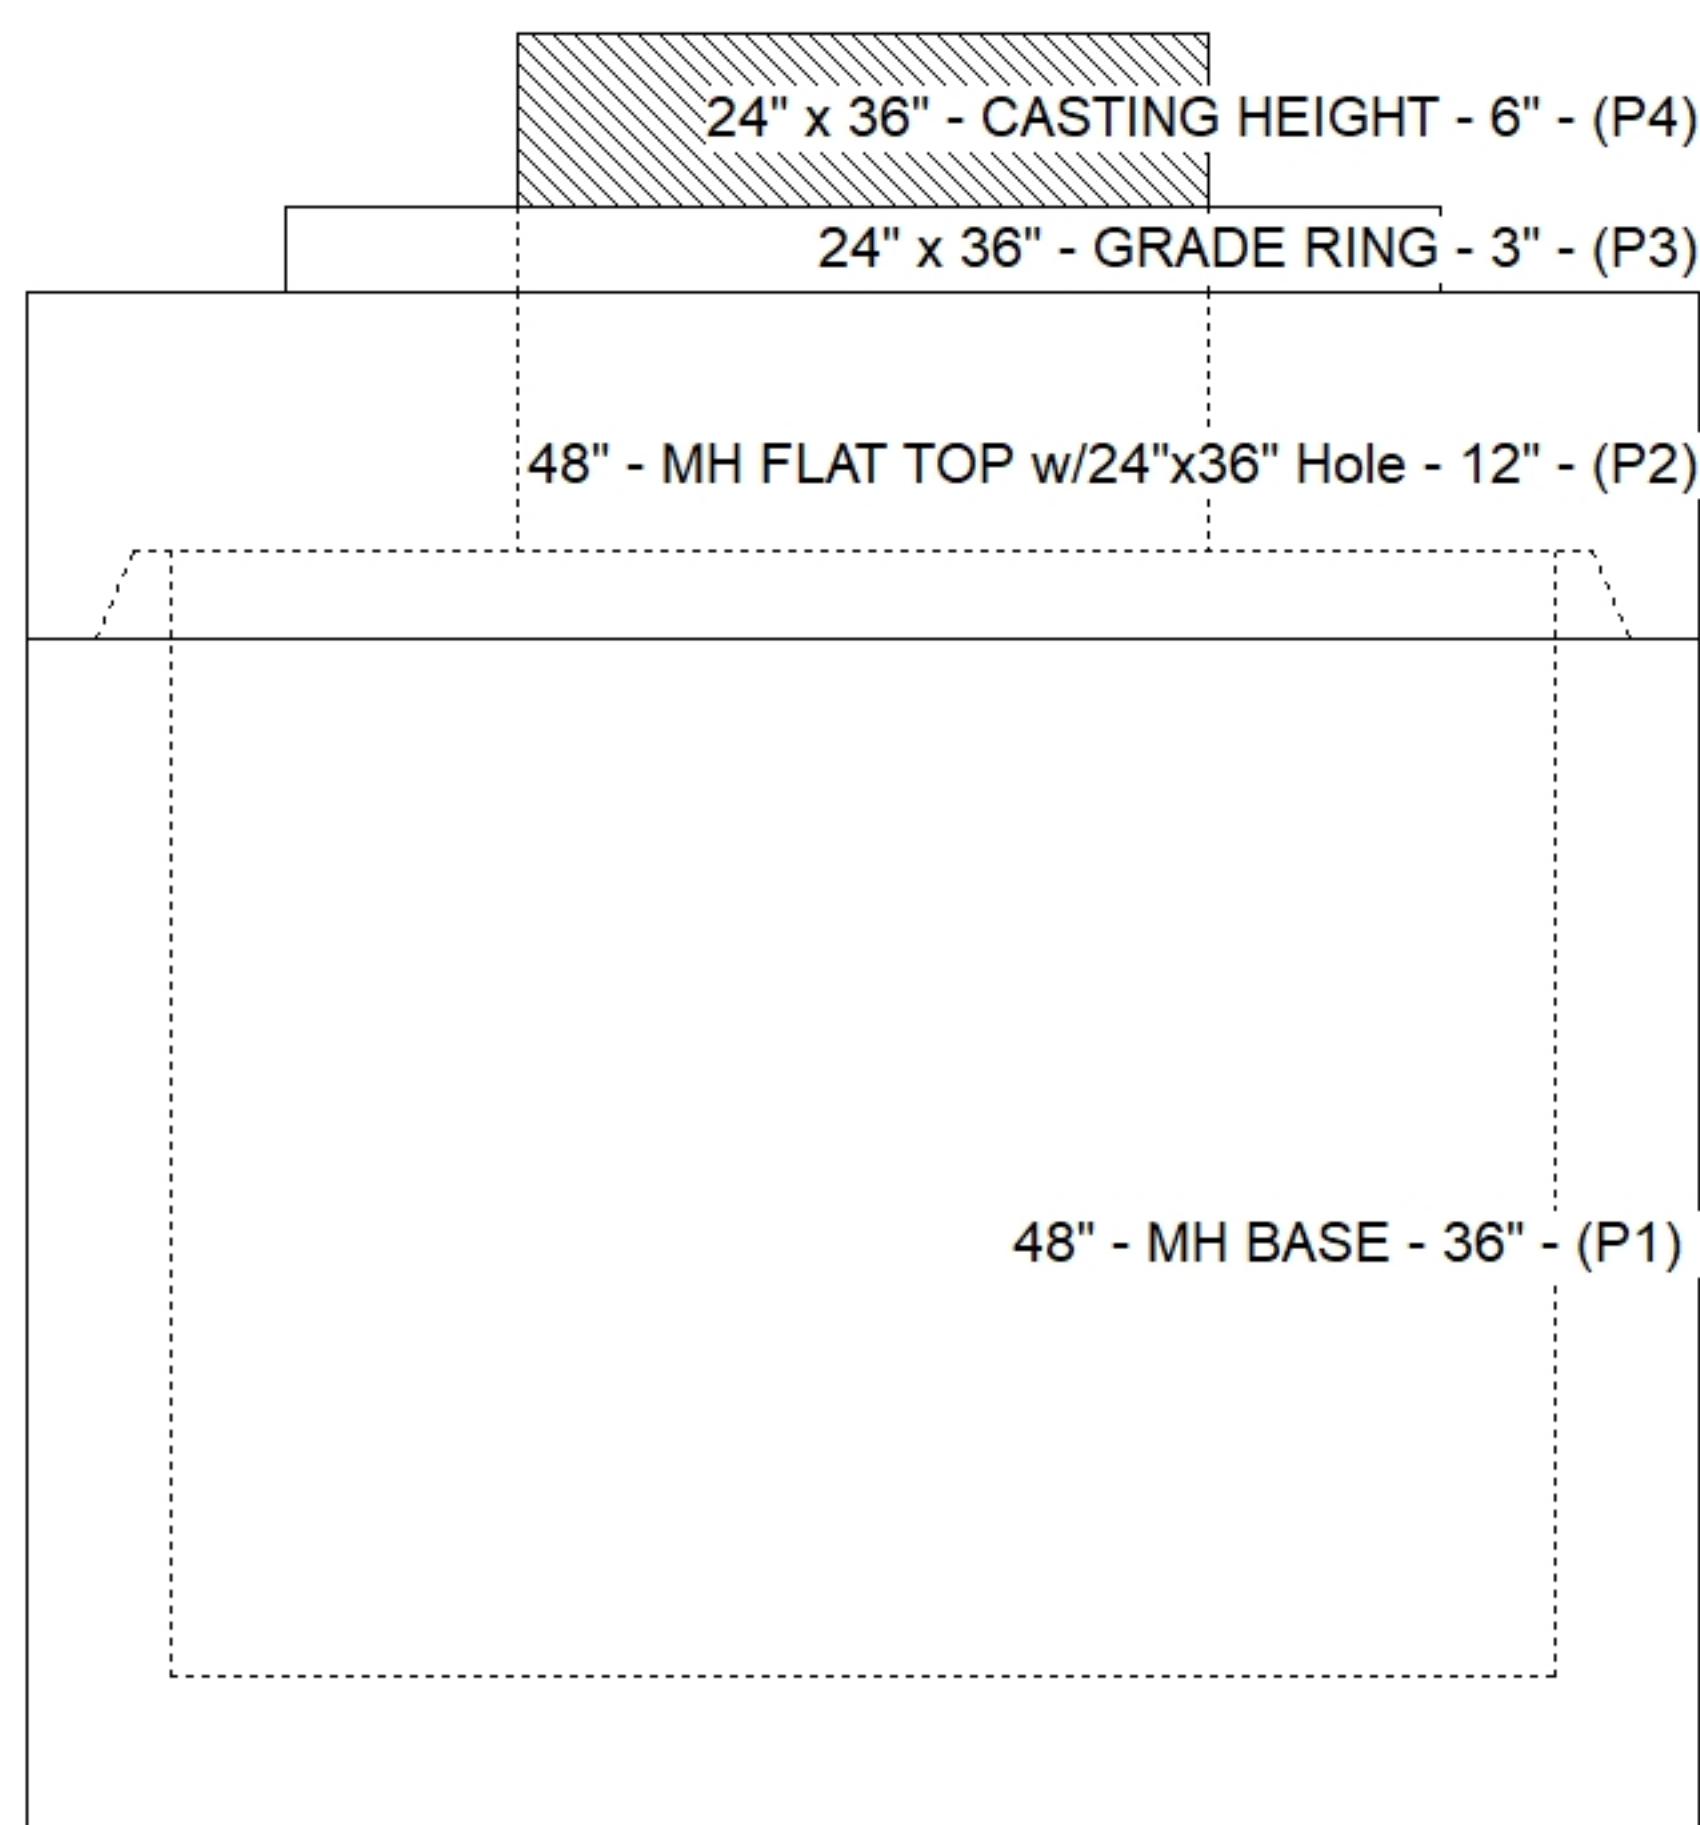

Default - Interior Dimensions

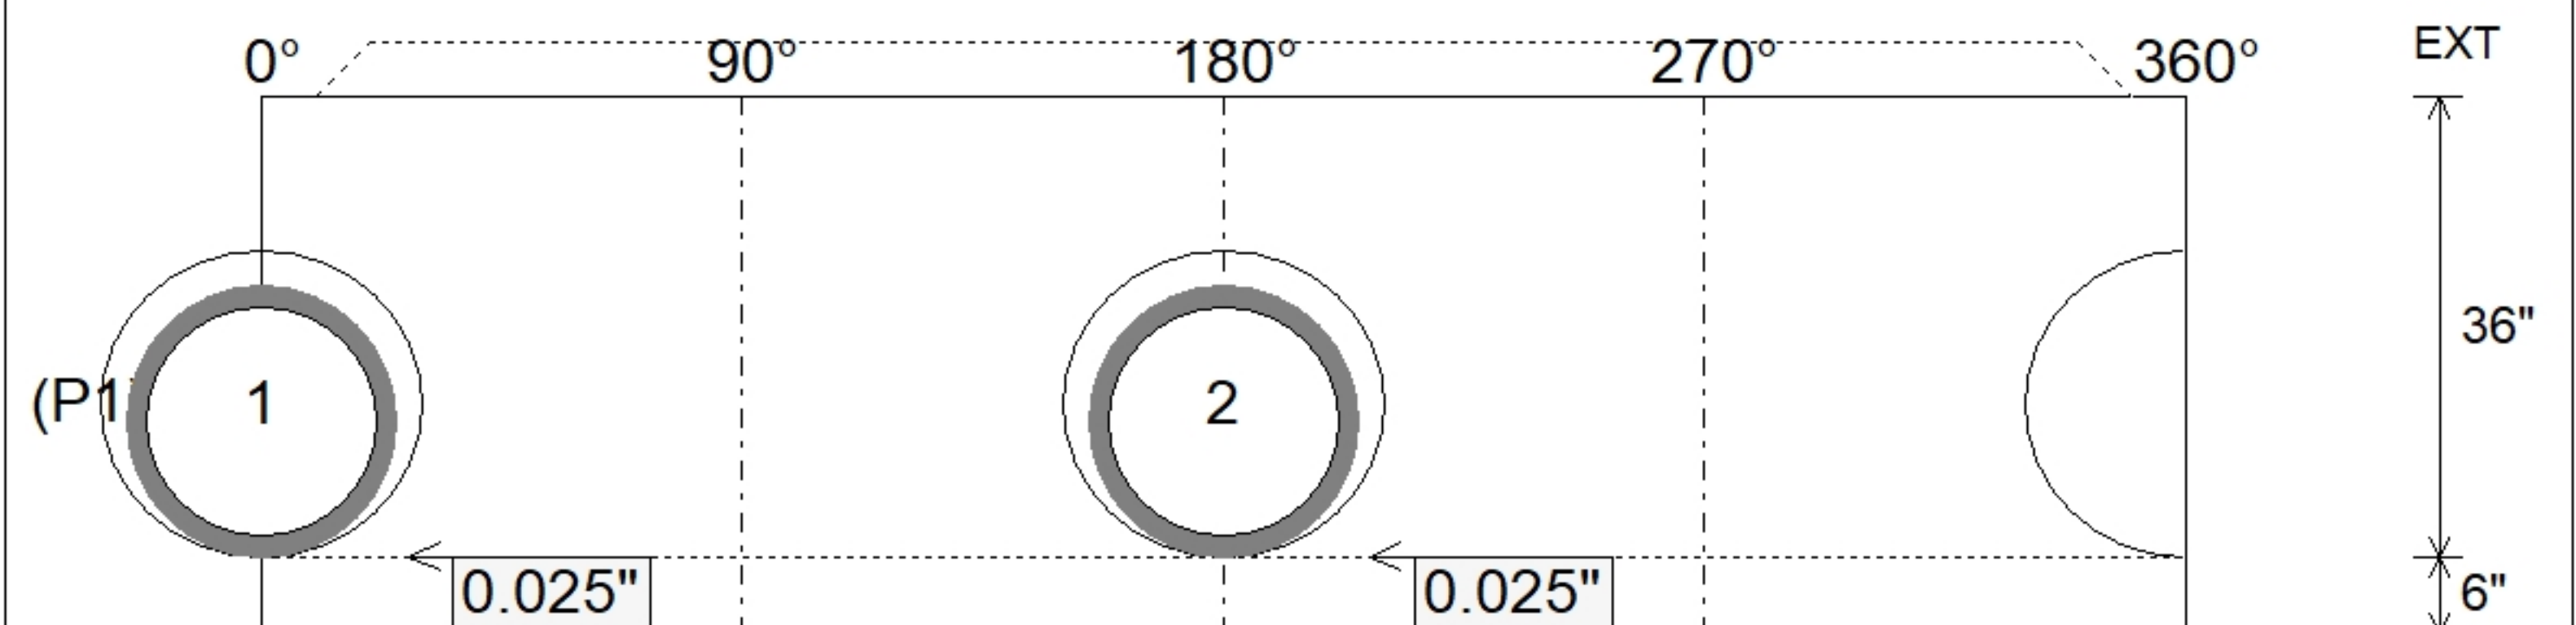

SUBMITTAL
APPROVED BY: