


Contractor: KY Earthworks

Plant: 100




Slack: 1.92"

Structure Total:	5668 lb
------------------	---------

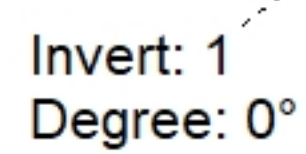

Position	Elev	Angle	Pipe	Pipe OD	Hole	Connector	Up ()	Ref
Rim	932.5'							
Reducer								
Invert 1	927.64'	0°	18" HDPE	21.2"	24"	Hole 24	0"	P1
Invert 2								
Invert 3								
Invert 4								
Invert 5								
Invert 6								
Invert 7								
Invert 8								

8"

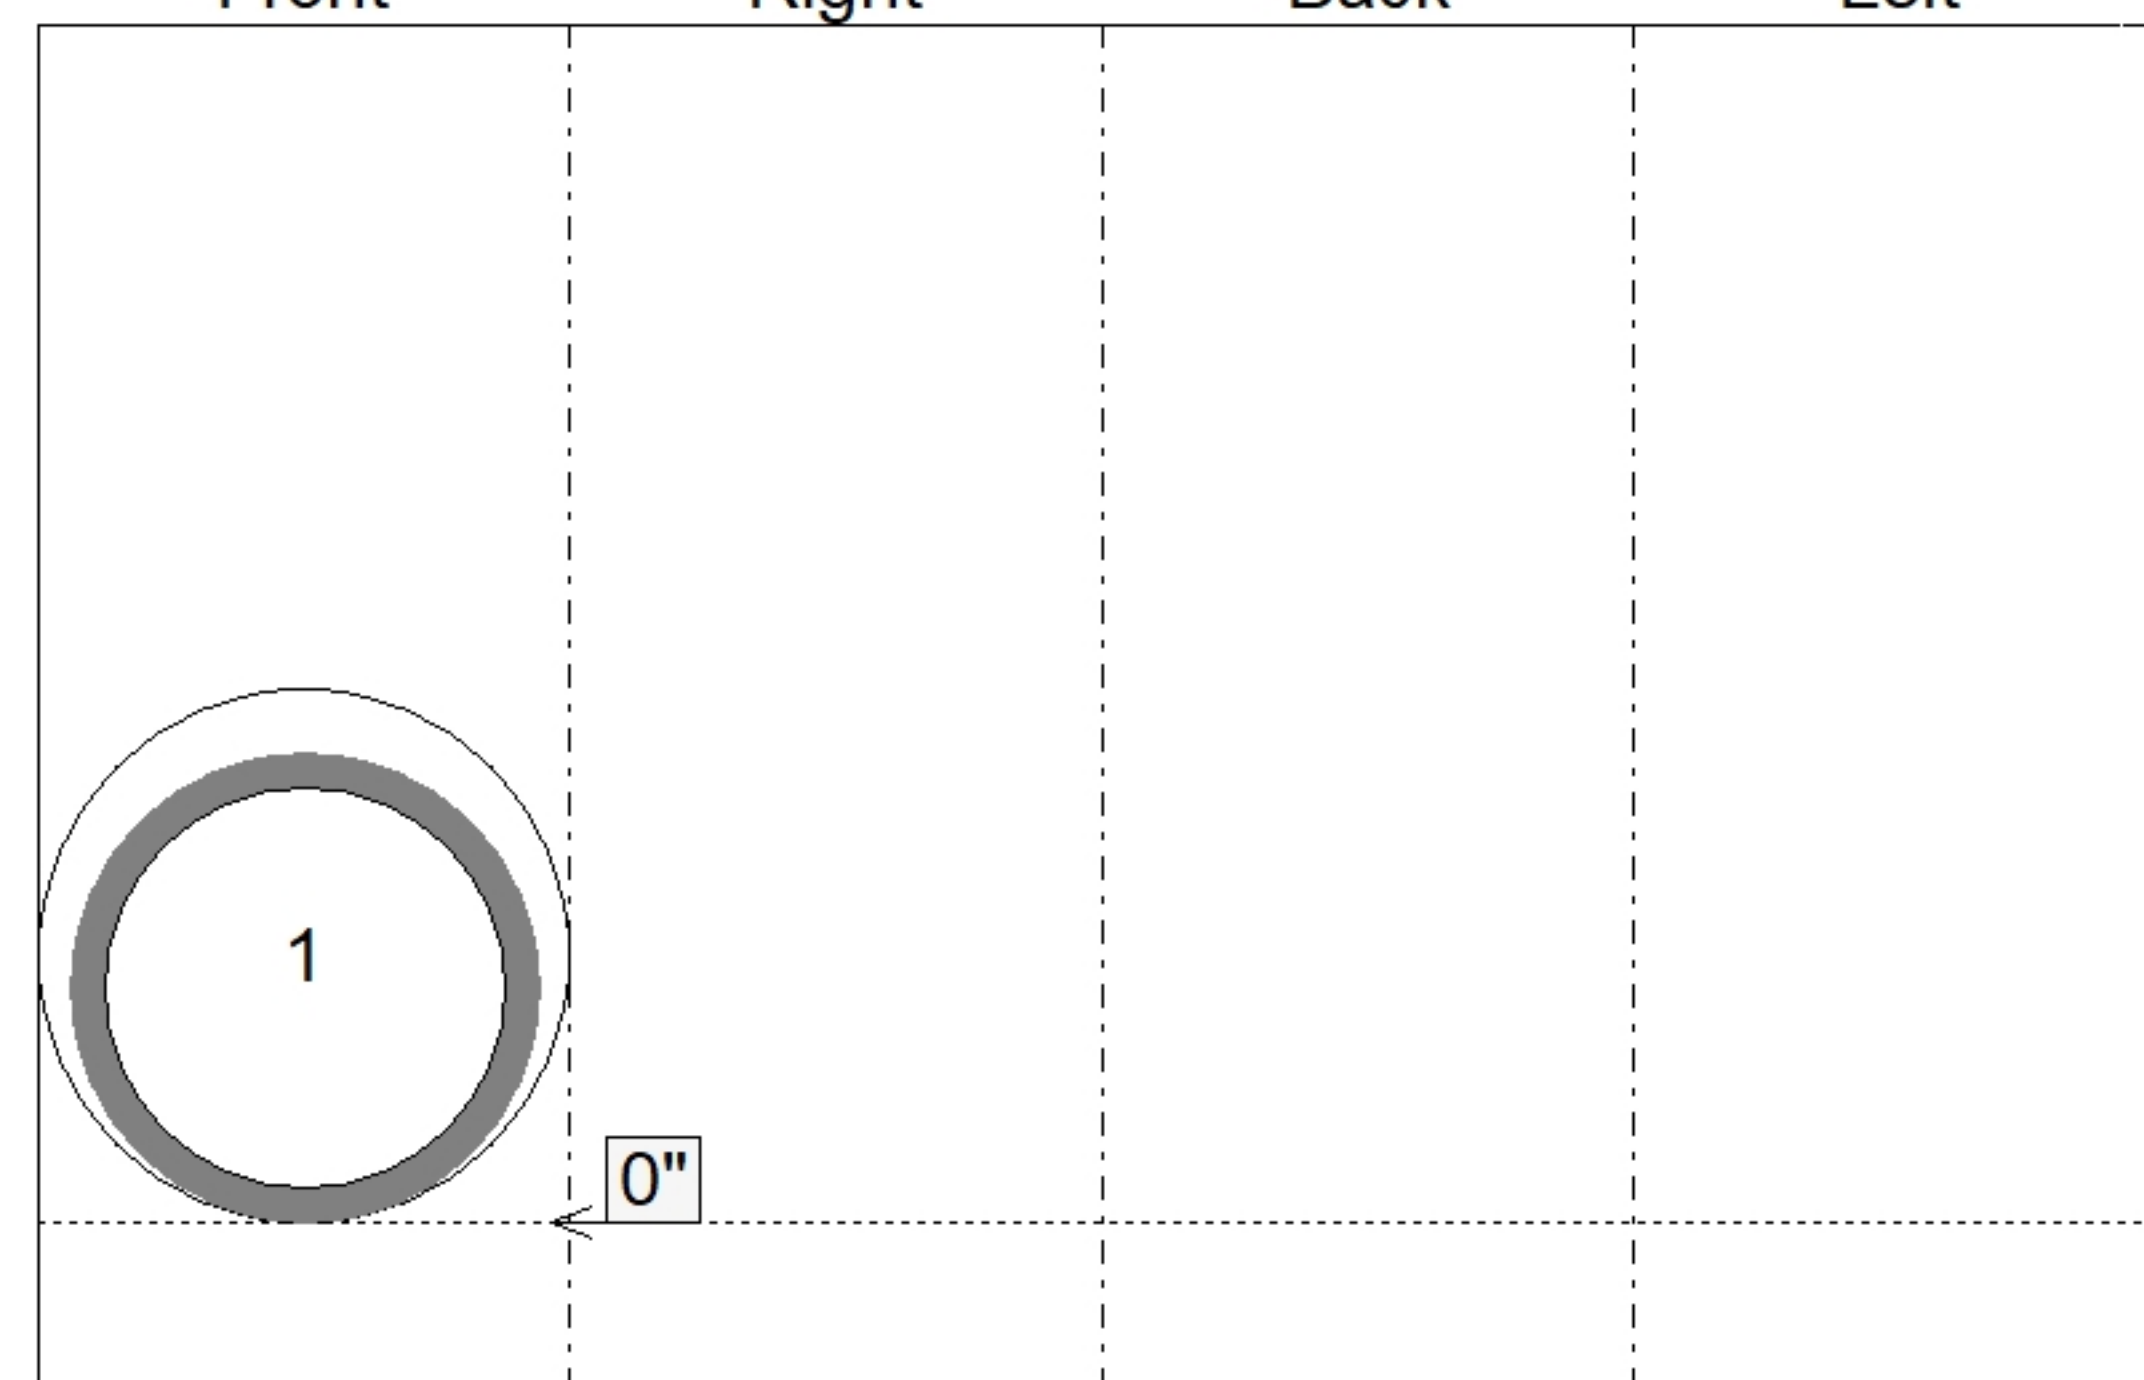

SUBMITTAL
APPROVED BY: