


Contractor: KY Earthworks

Plant: 100



Slack: 1.56"


Structure Total:	4379 lb
------------------	---------

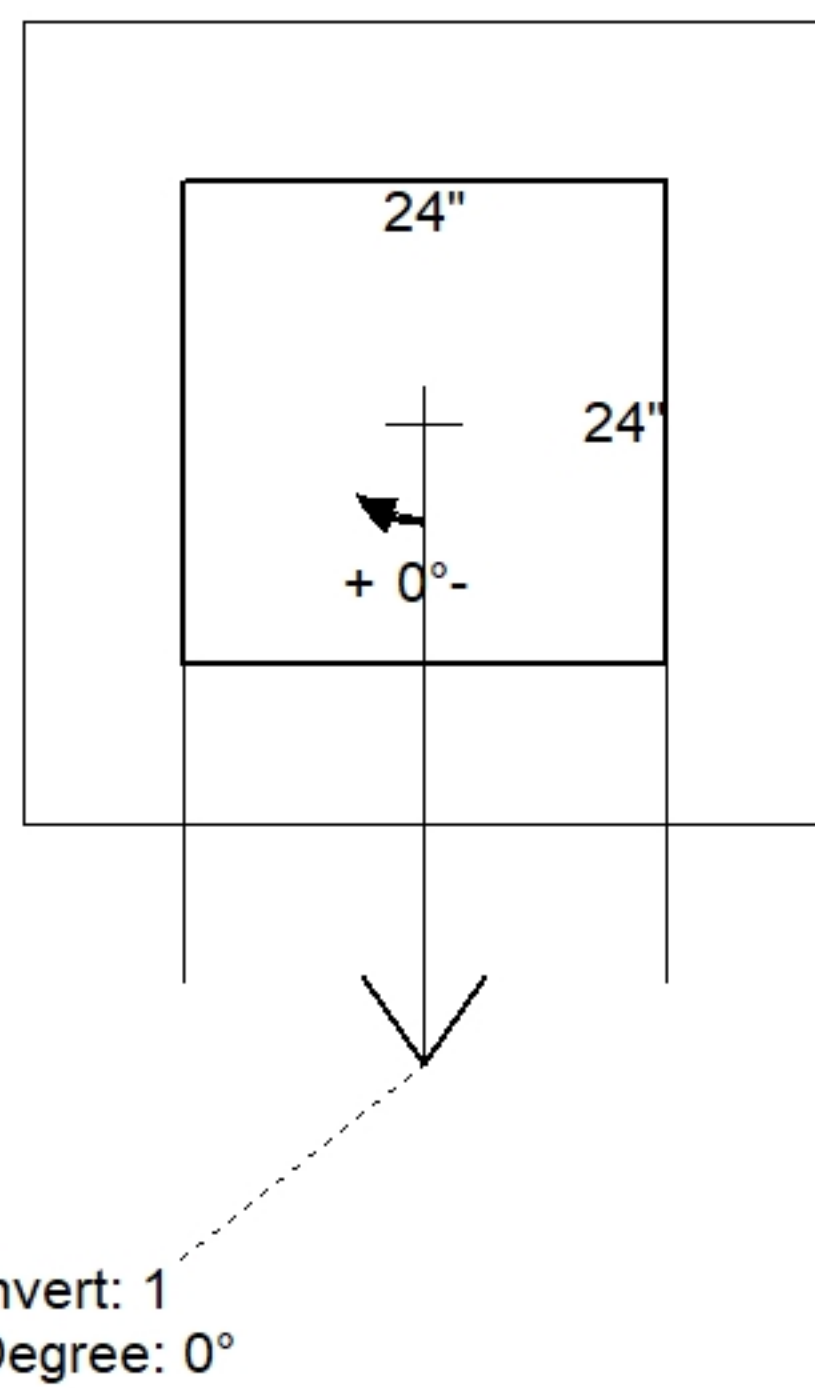

Position	Elev	Angle	Pipe	Pipe OD	Hole	Connector	Up ()	Ref
Rim	932.37'							
Reducer								
Invert 1	928.79'	0°	18" HDPE	21.2"	24"	Hole 24	0"	P1
Invert 2								
Invert 3								
Invert 4								
Invert 5								
Invert 6								
Invert 7								
Invert 8								

24" x 24" - CASTING HEIGHT - 4" - (P2)

24" x 24" - BOX BASE 8inW, 8inF, Variable Ht - 39" - (P1)

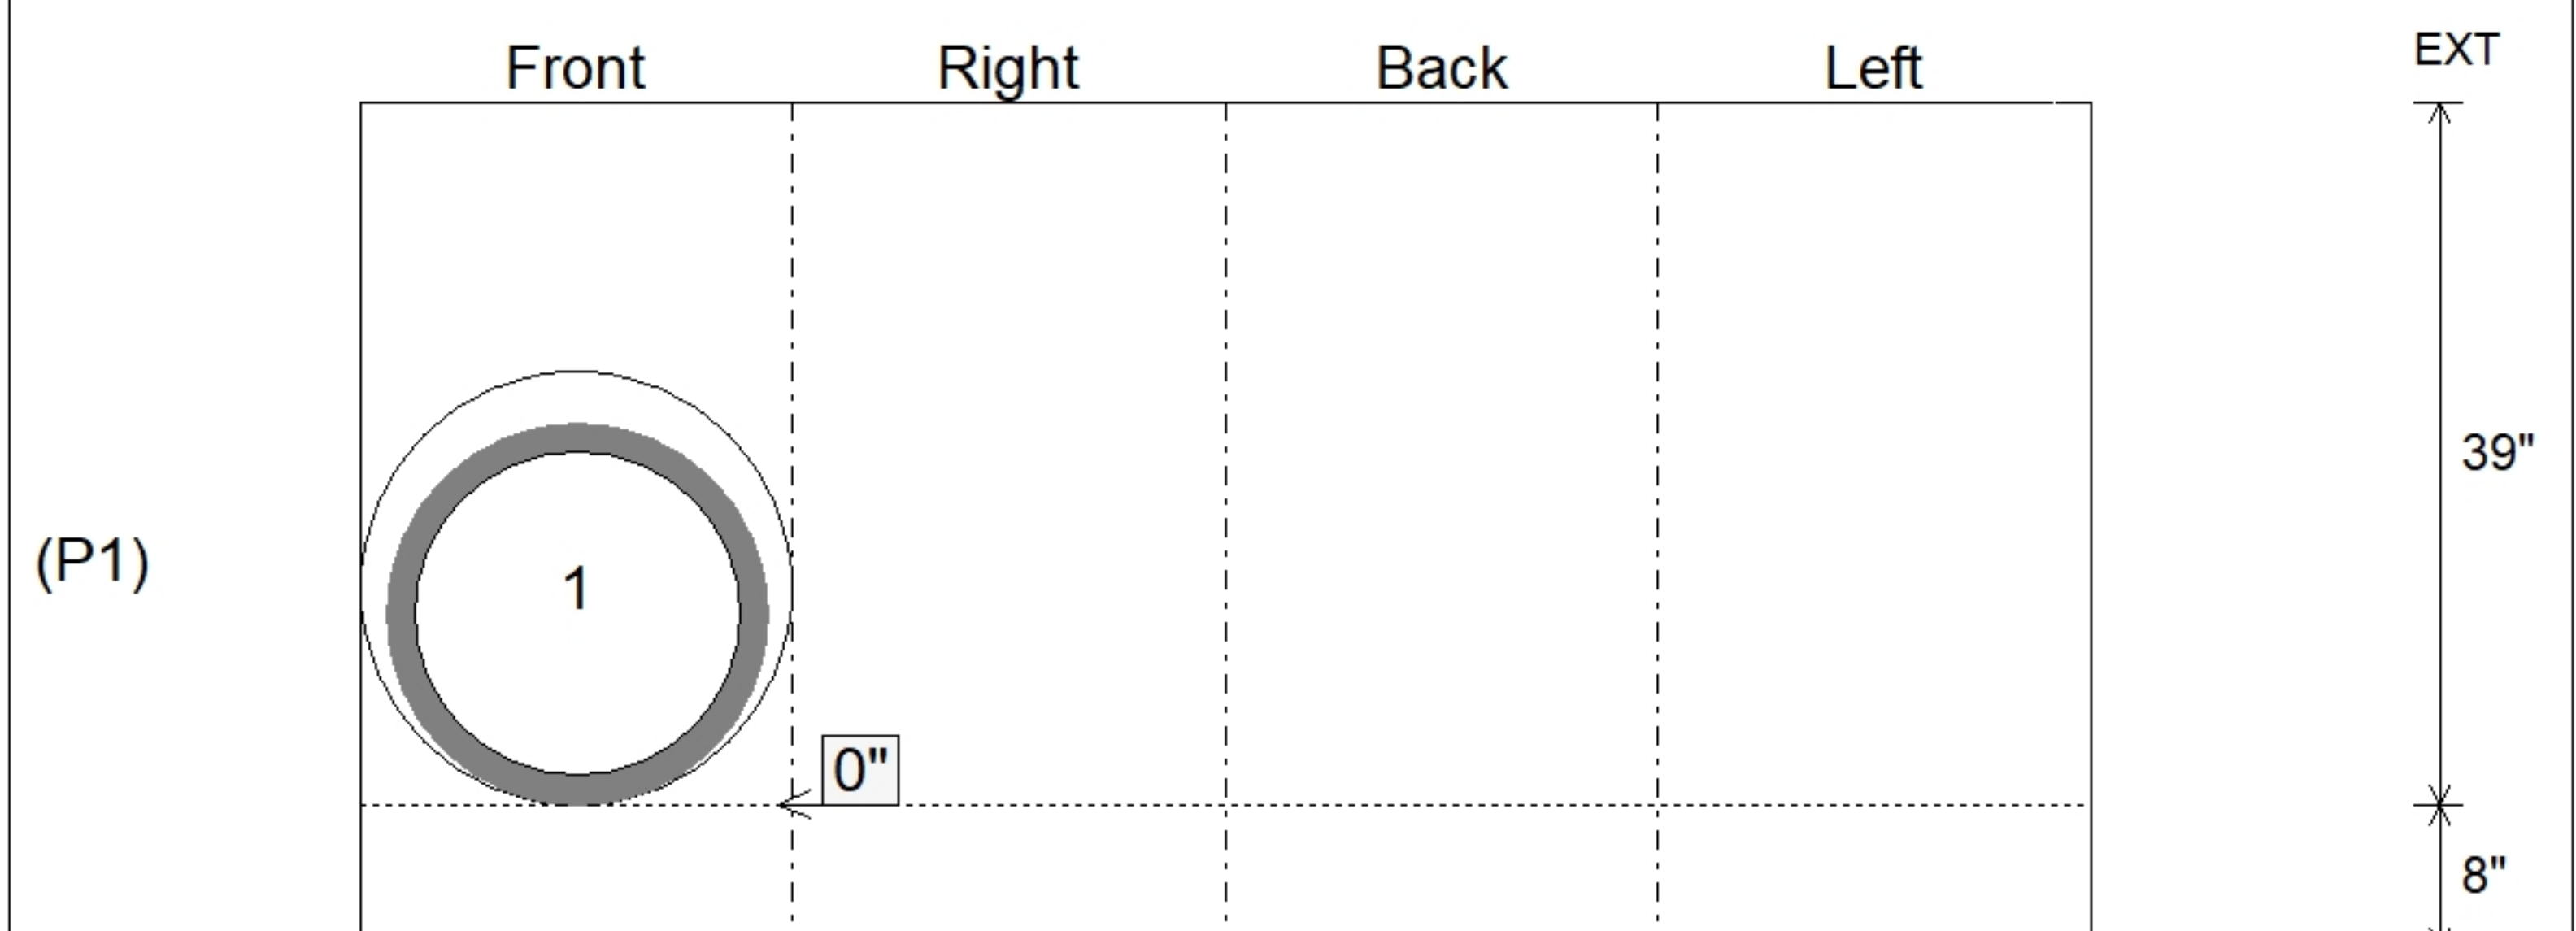

SUBMITTAL
APPROVED BY: