


Contractor: KY Earthworks

Plant: 100




Slack: 1.87"

Structure Total:	10569 lb
------------------	----------

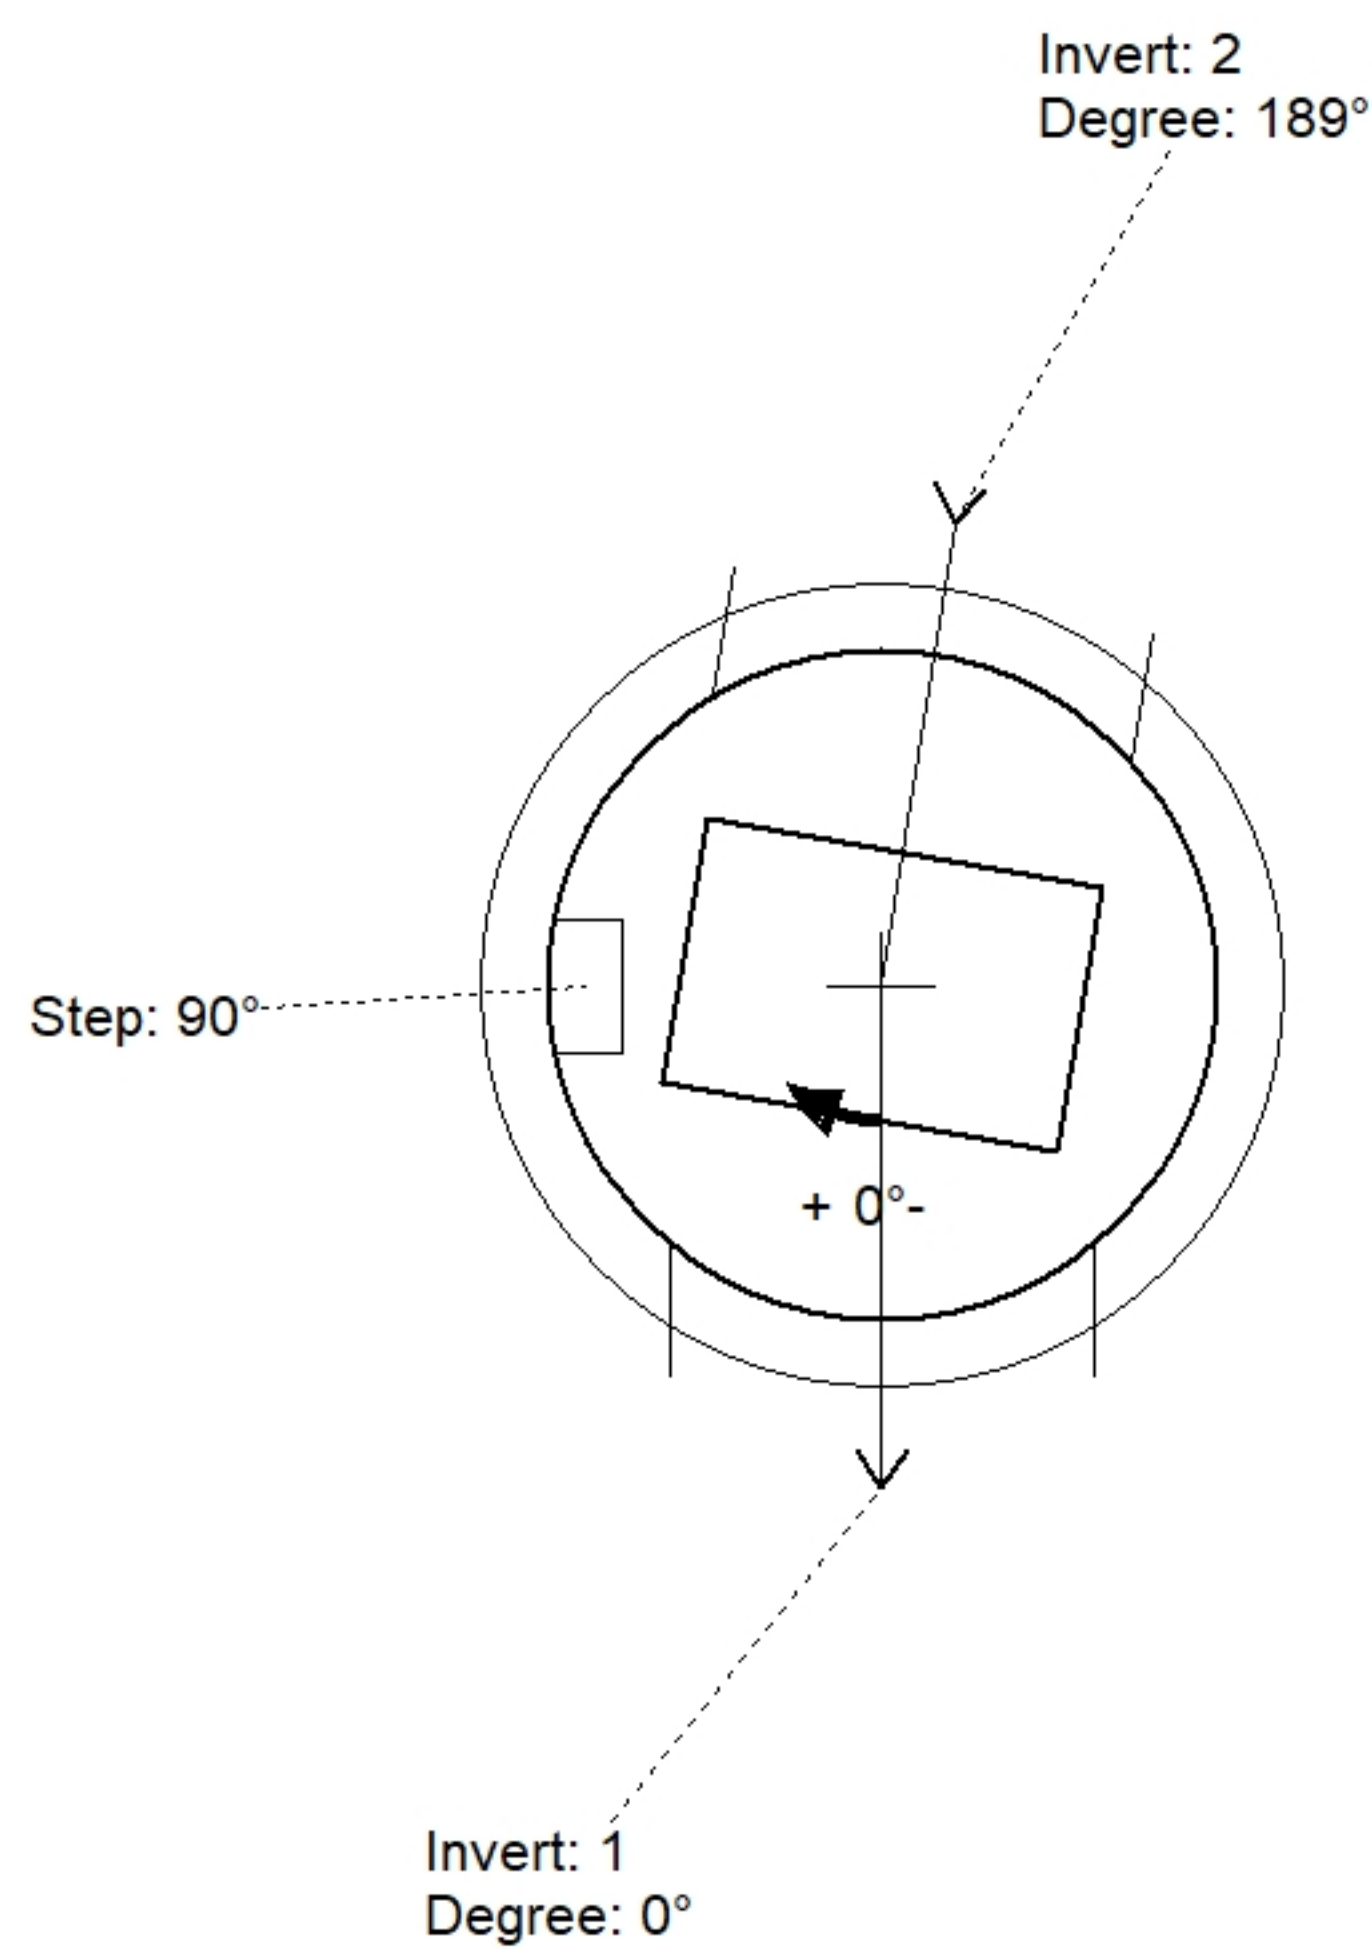

Position	Elev	Angle	Pipe	Pipe OD	Hole	Connector	Up (⌵)	Ref
Rim	935.14'							
Reducer								
Invert 1	929.53'	0°	30" HDPE	35.1"	38"	Hole 38	0"	P1
Invert 2	929.53'	189°	30" HDPE	35.1"	38"	Hole 38	0"	P1
Invert 3								
Invert 4								
Invert 5								
Invert 6								
Invert 7								
Invert 8								

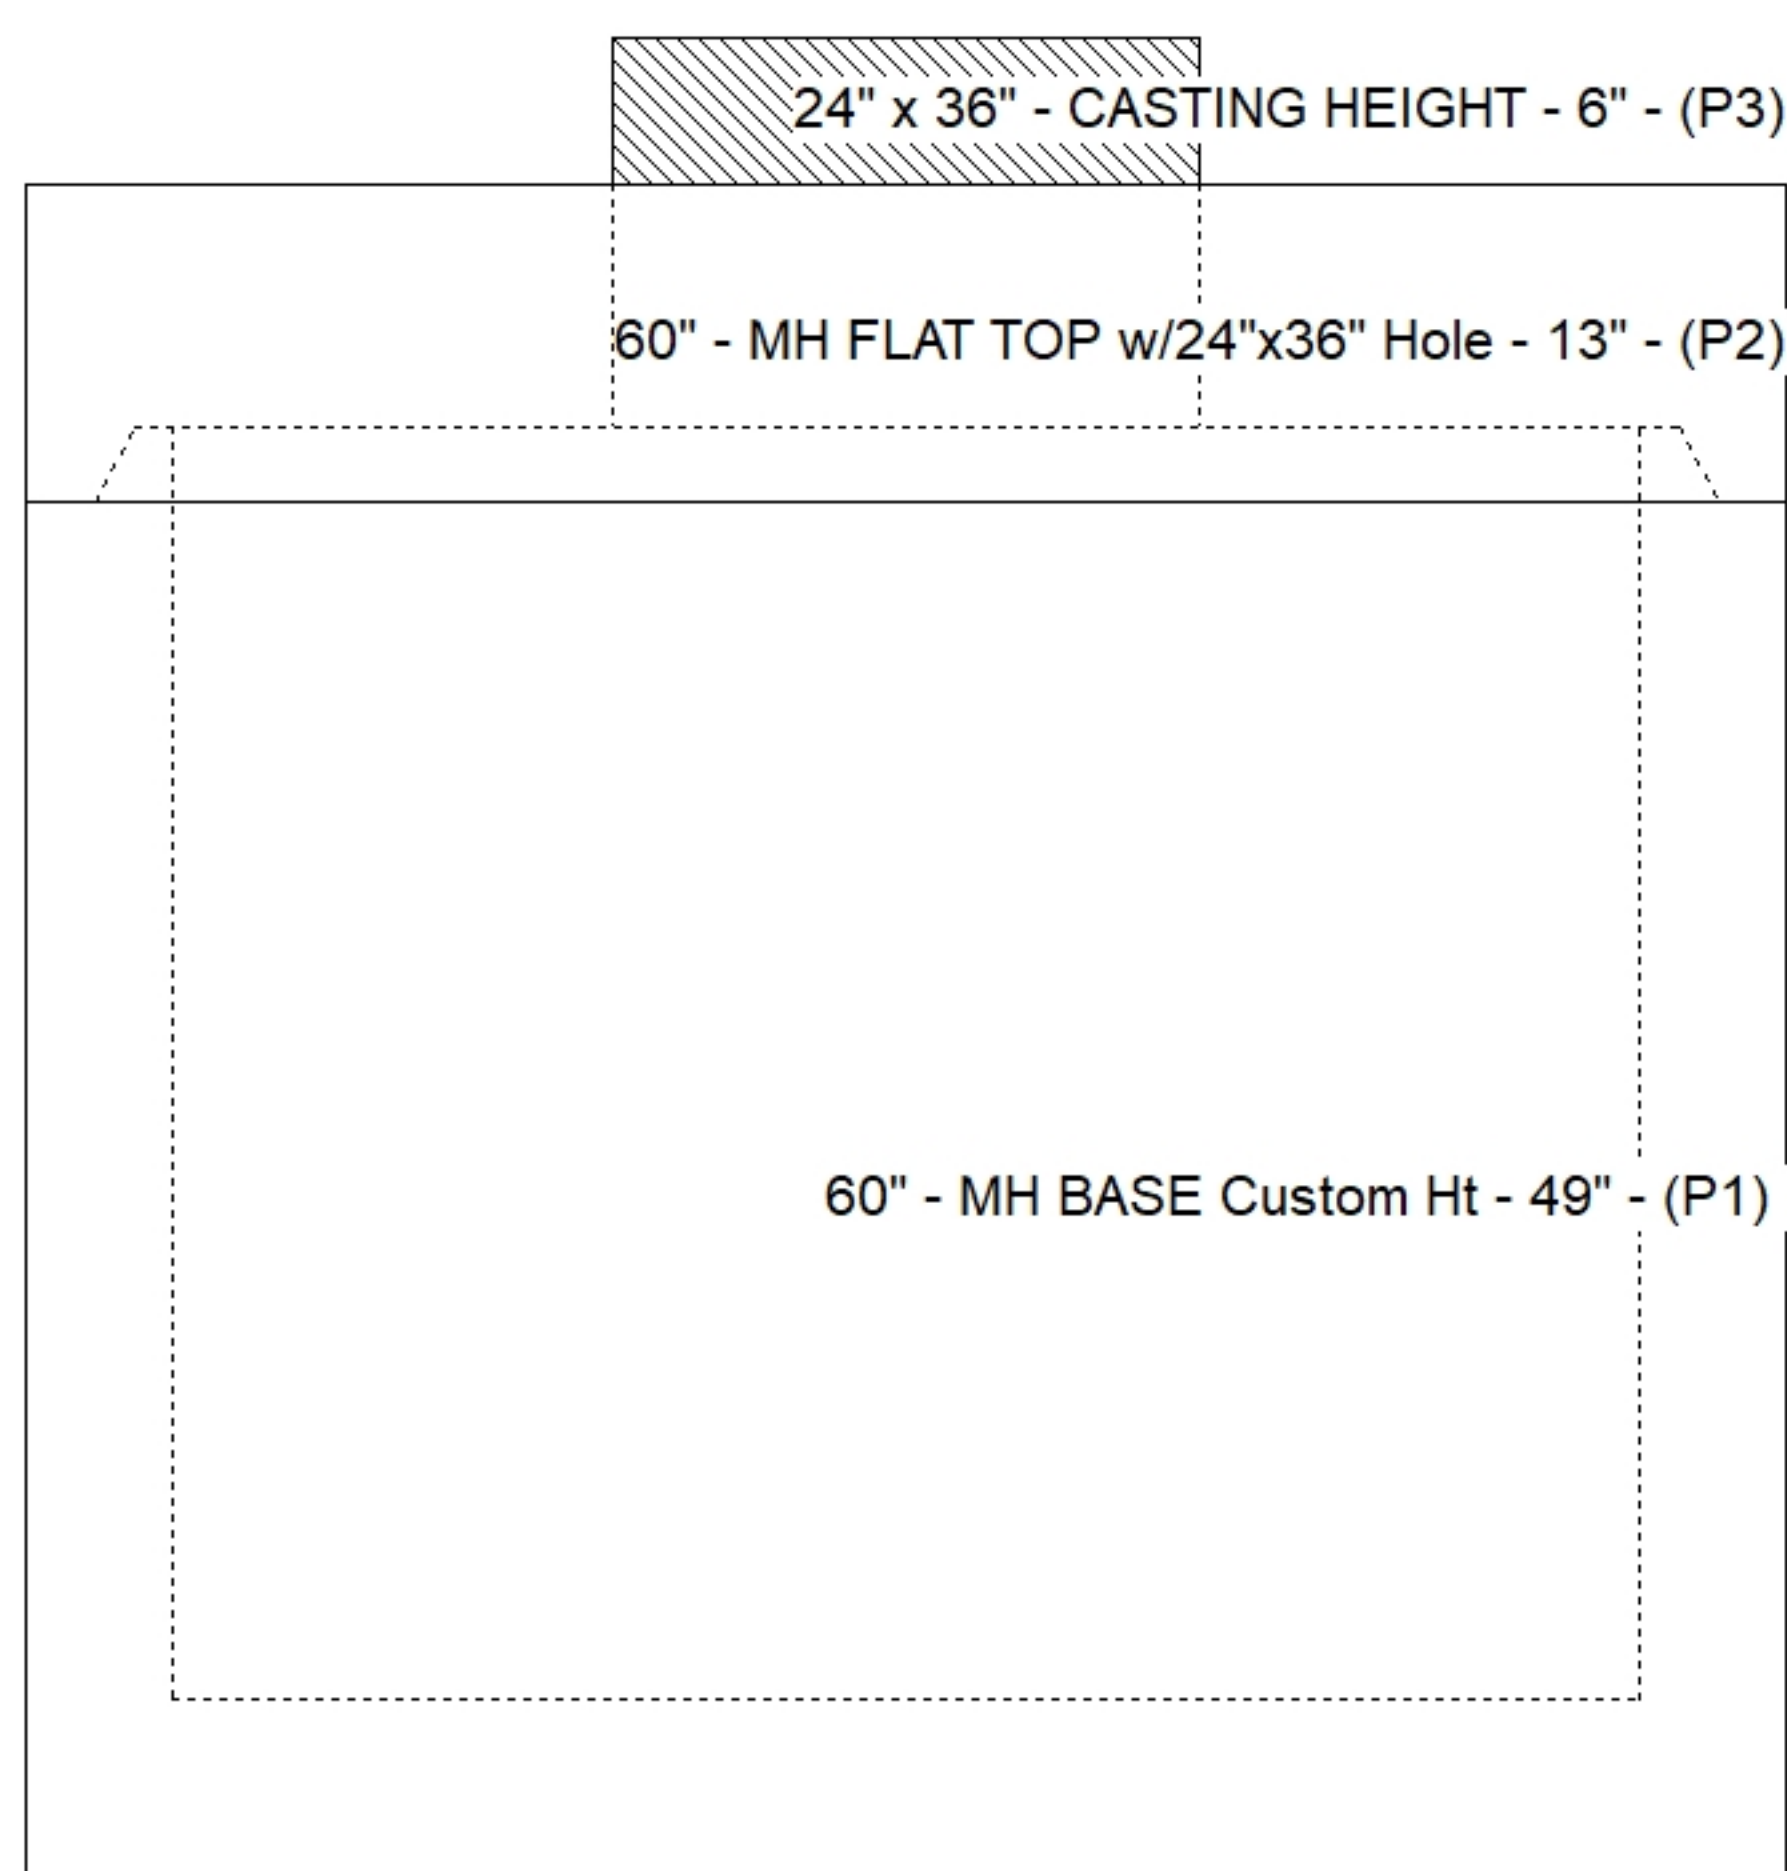

SUBMITTAL
APPROVED BY: