

Contractor: KY Earthworks


TECH: Jared - F

Plant: 100





Slack: 0.95"

Structure Total: 7738 lb

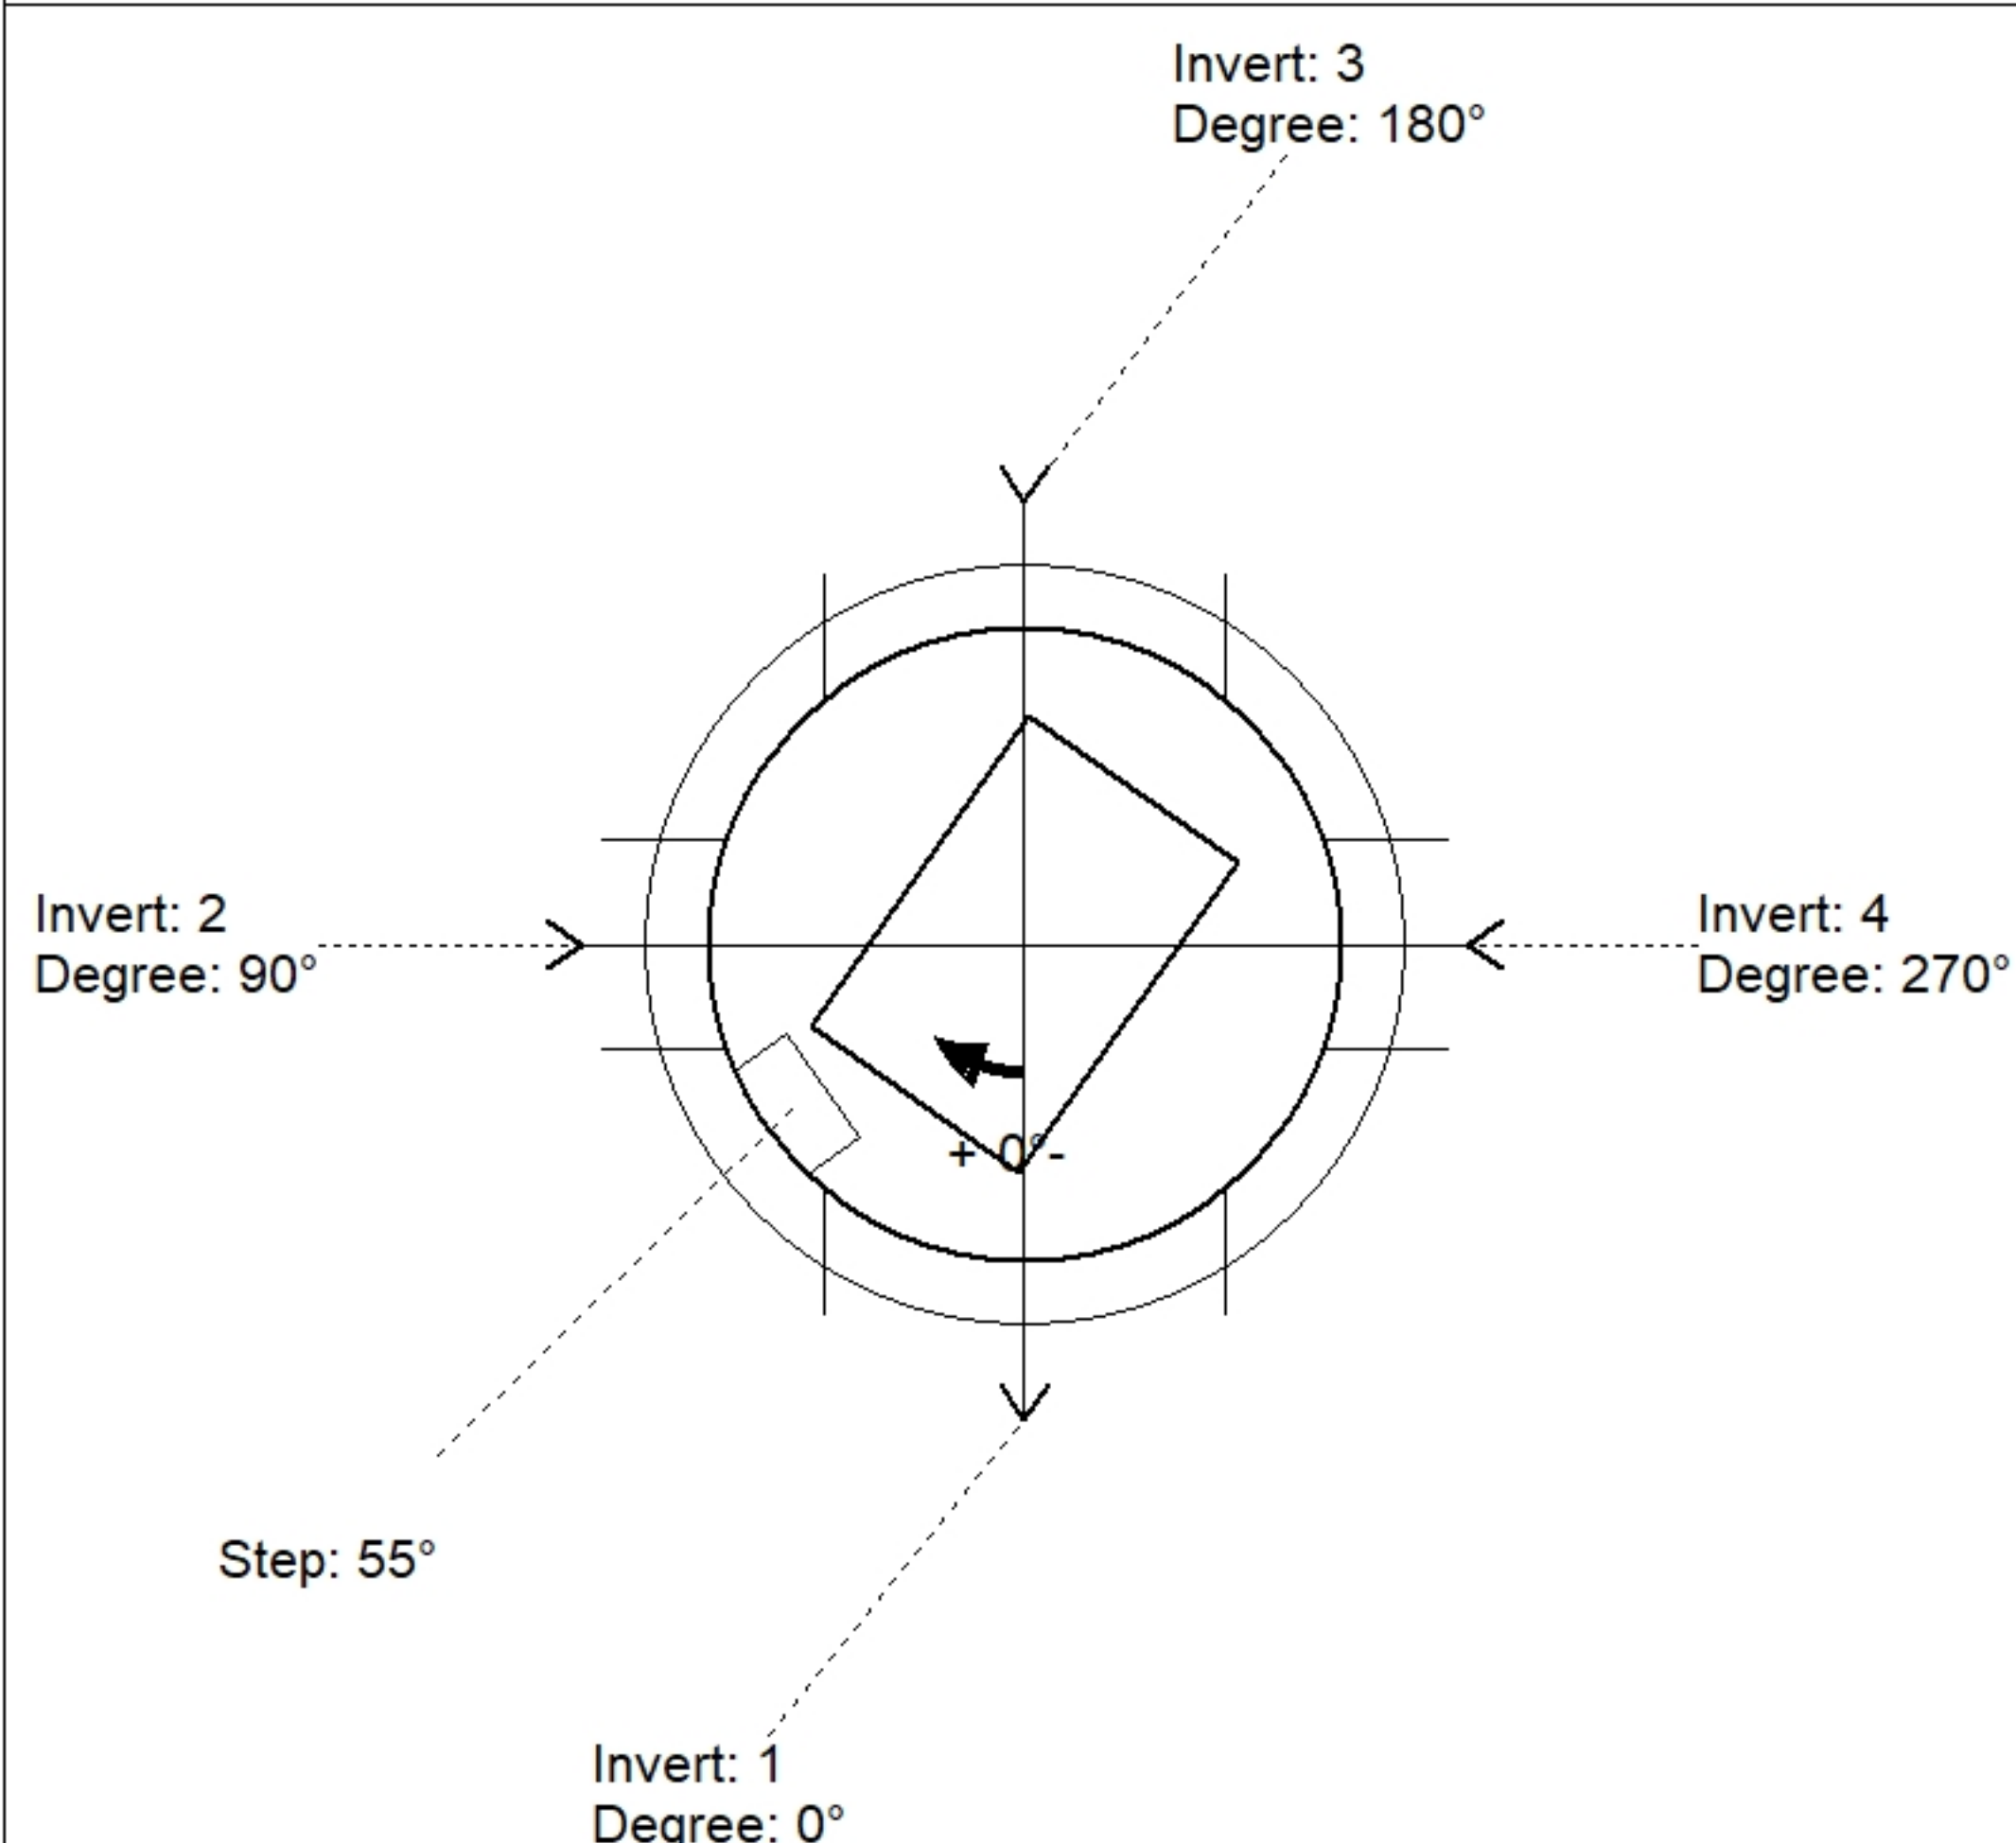

Position	Elev	Angle	Pipe	Pipe OD	Hole	Connector	Up (␣)	Ref
Rim	934.36'							
Reducer								
Invert 1	929.91'	0°	30" HDPE	35.1"	38"	Hole 38	0"	P1
Invert 2	930.75'	90°	15" HDPE	17.6"	20"	Hole 20	11.33"	P1
Invert 3	929.91'	180°	30" HDPE	35.1"	38"	Hole 38	0"	P1
Invert 4	930.77'	270°	15" HDPE	17.6"	20"	Hole 20	11.57"	P1
Invert 5								
Invert 6								
Invert 7								
Invert 8								

Default - Interior Dimensions

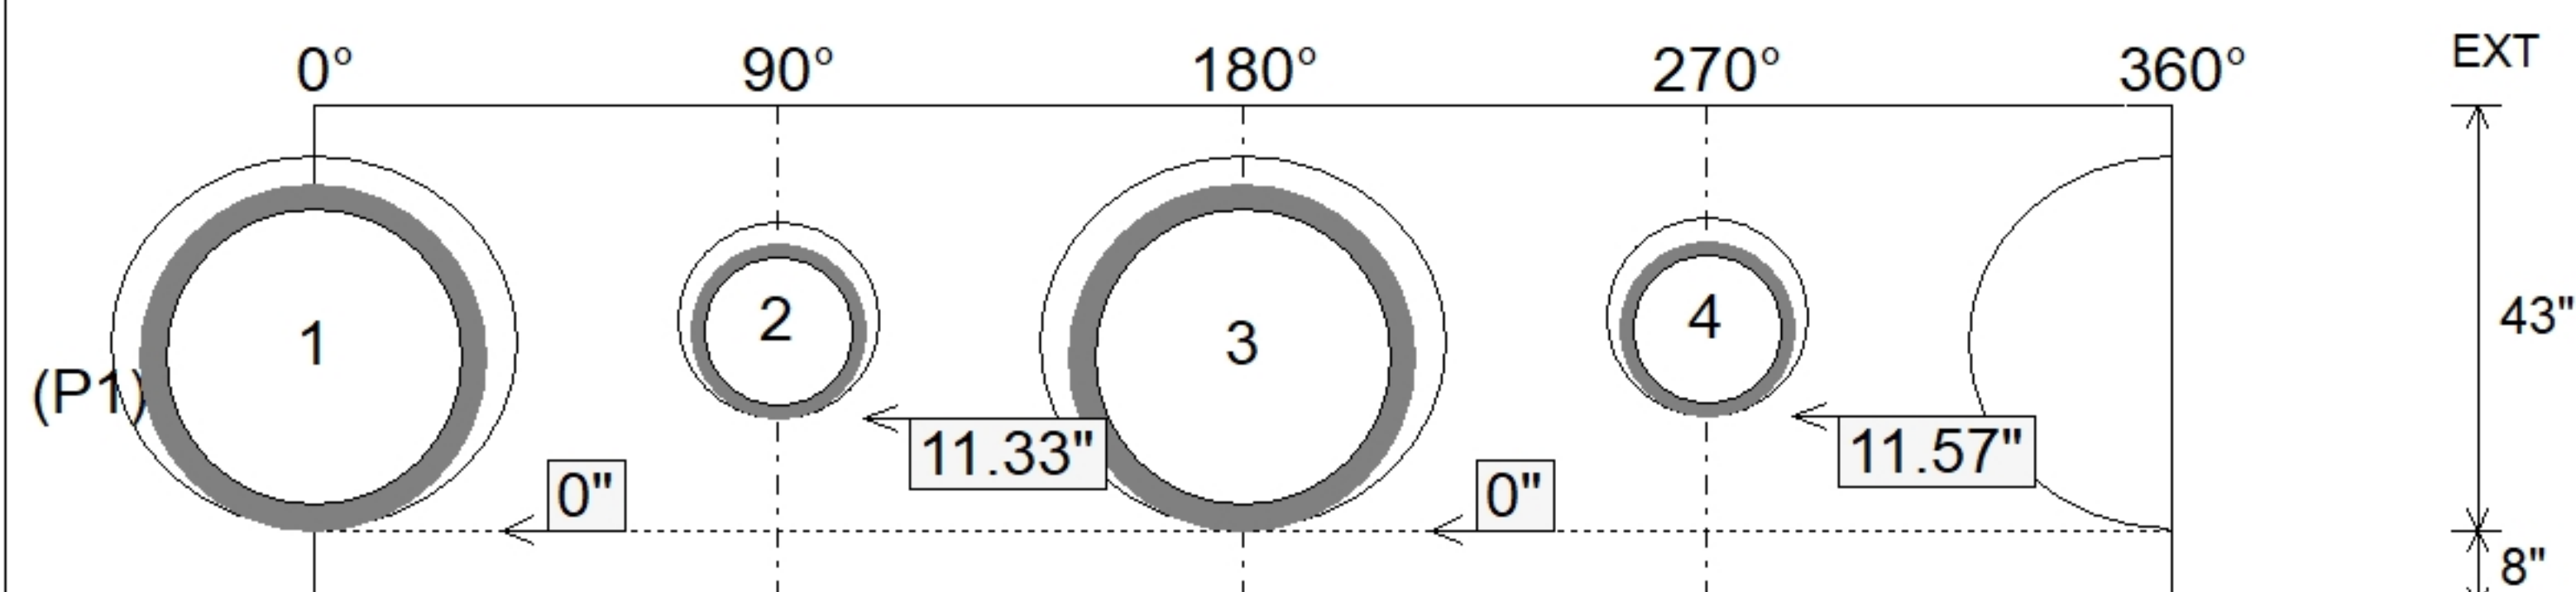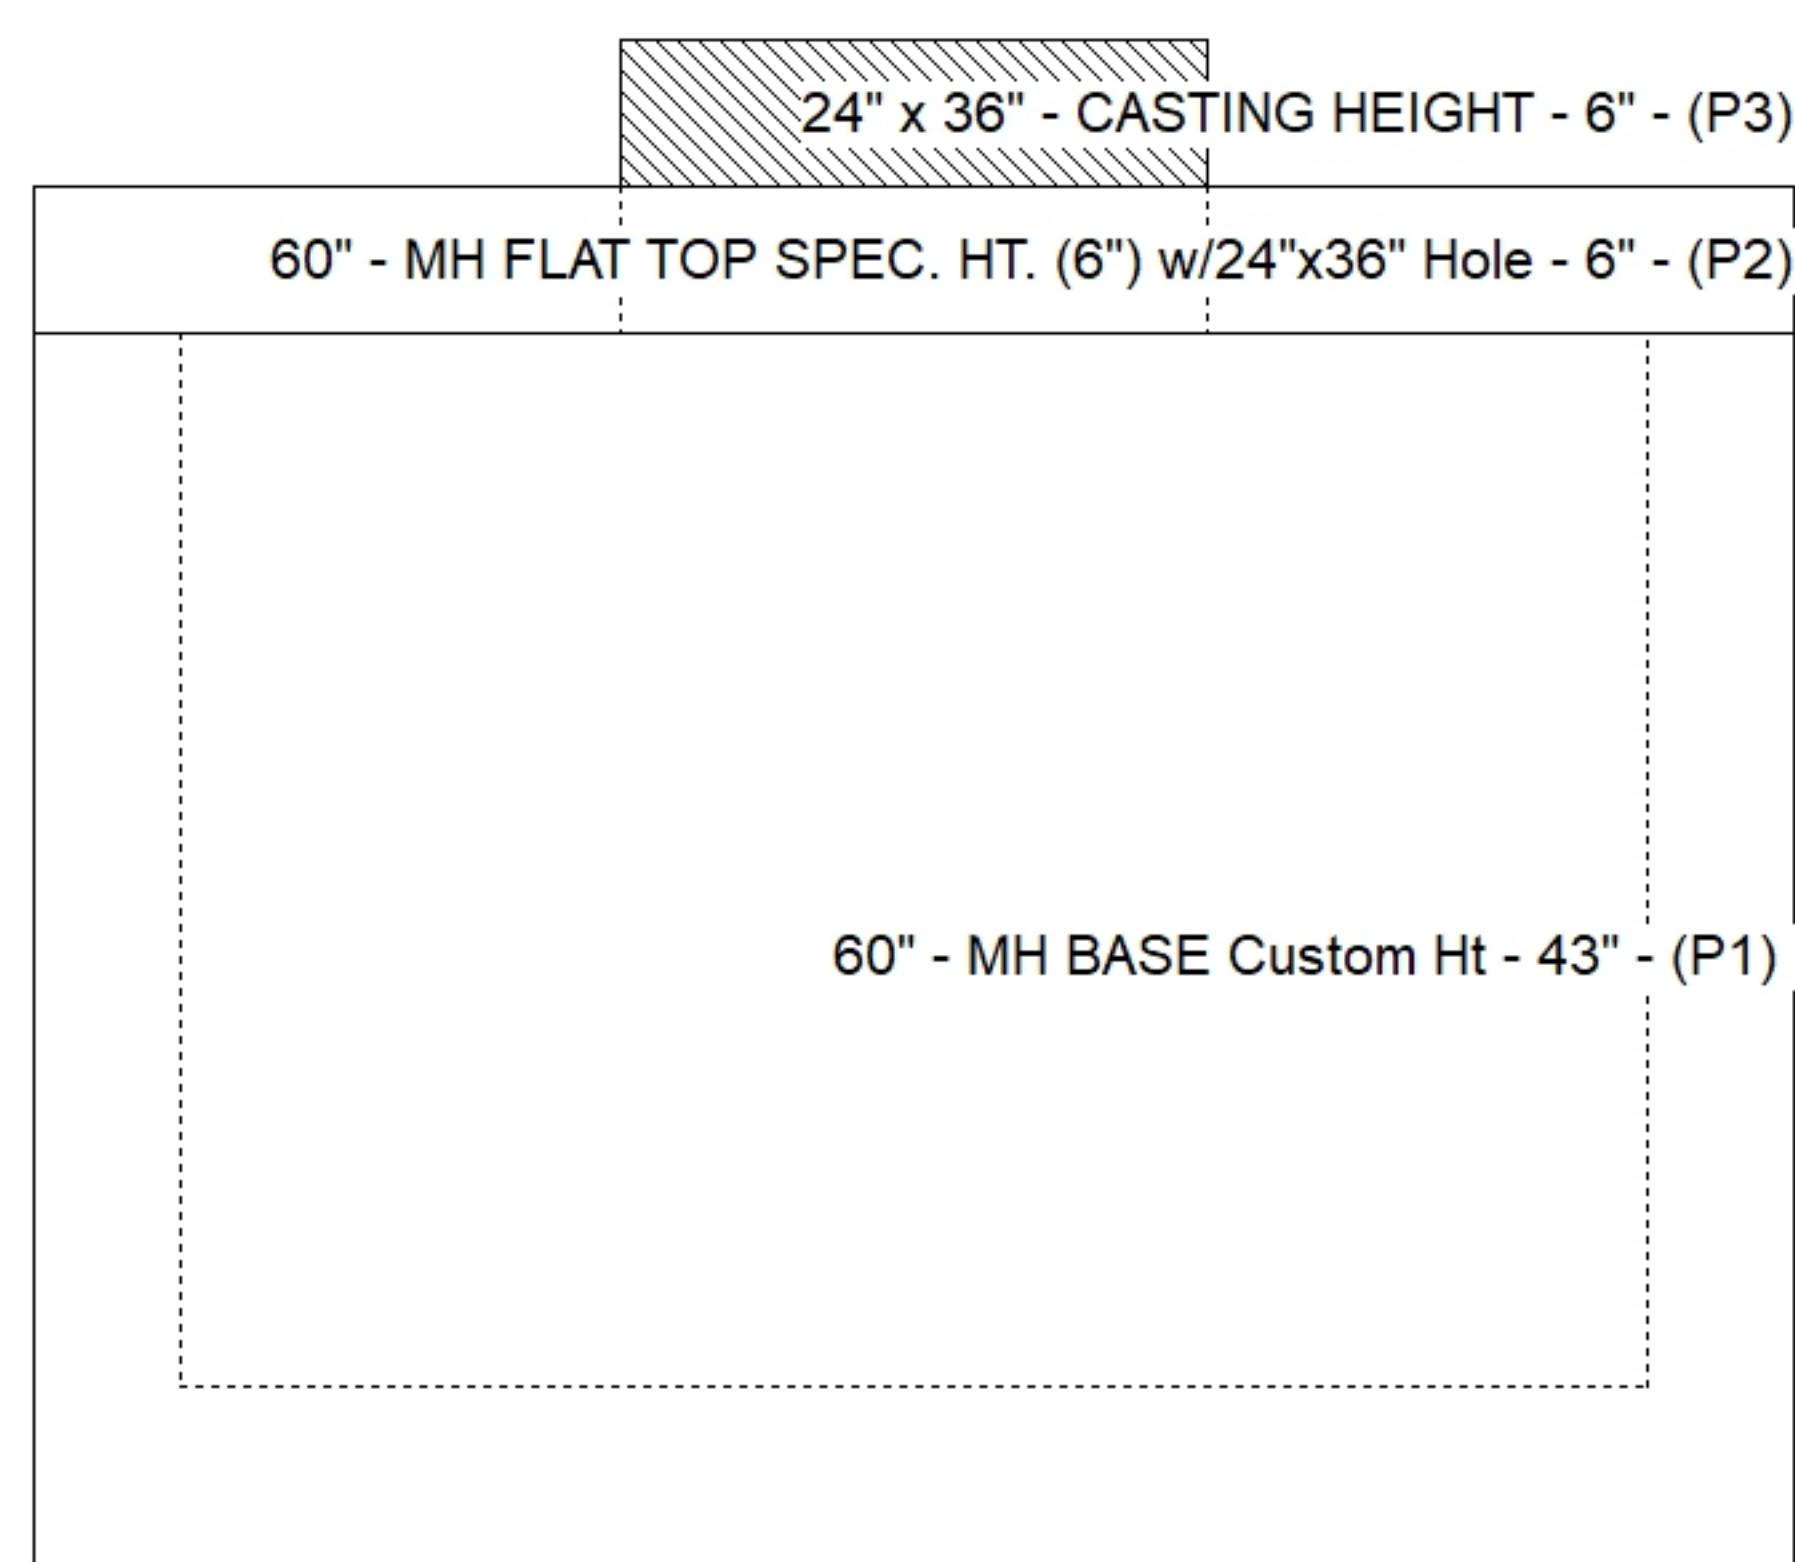

SUBMITTAL
APPROVED BY: