

Contractor: KY Earthworks

TECH: Jared - F

Plant: 100



Size: 48" x 48"

Rim to Invert: 3.27'

Floor Height: 8"


Slack: -0.764"

-FLOOR (As. 12) #5 BARS AT 12" C.C.E.W.

1) Hole - 24



0 lb

Structure Total: 8529 lb

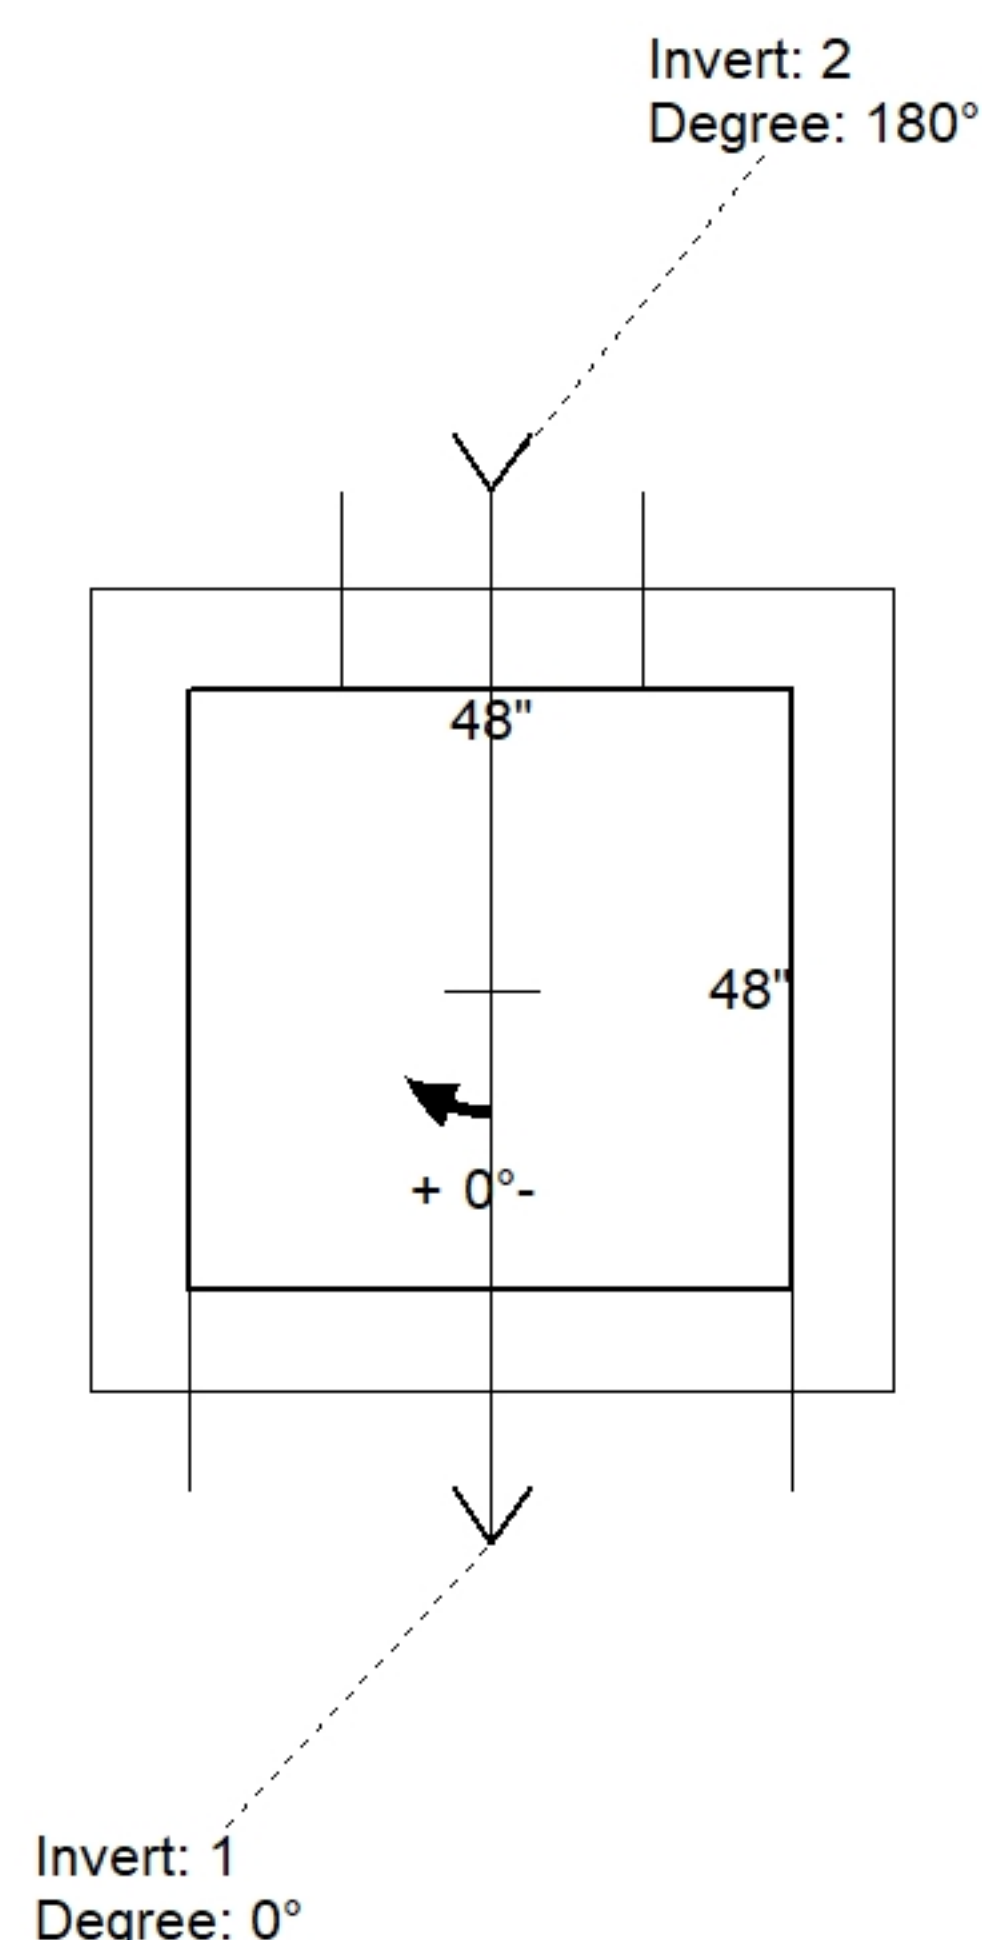

Position	Elev	Angle	Pipe	Pipe OD	Hole	Connector	Up (↓)	Ref
Rim	926.5'							
Reducer								
Invert 1	923.23'	0°	36" RCP B WALL	44"	48" x 44"	DOGHOUSE INVRTD 48"x44"	-0.004"	P1
Invert 2	923.5'	180°	24" Orifice	24"	24"	Hole 24	7.236"	P1
Invert 3								
Invert 4								
Invert 5								
Invert 6								
Invert 7								
Invert 8								

Default - Interior Dimensions

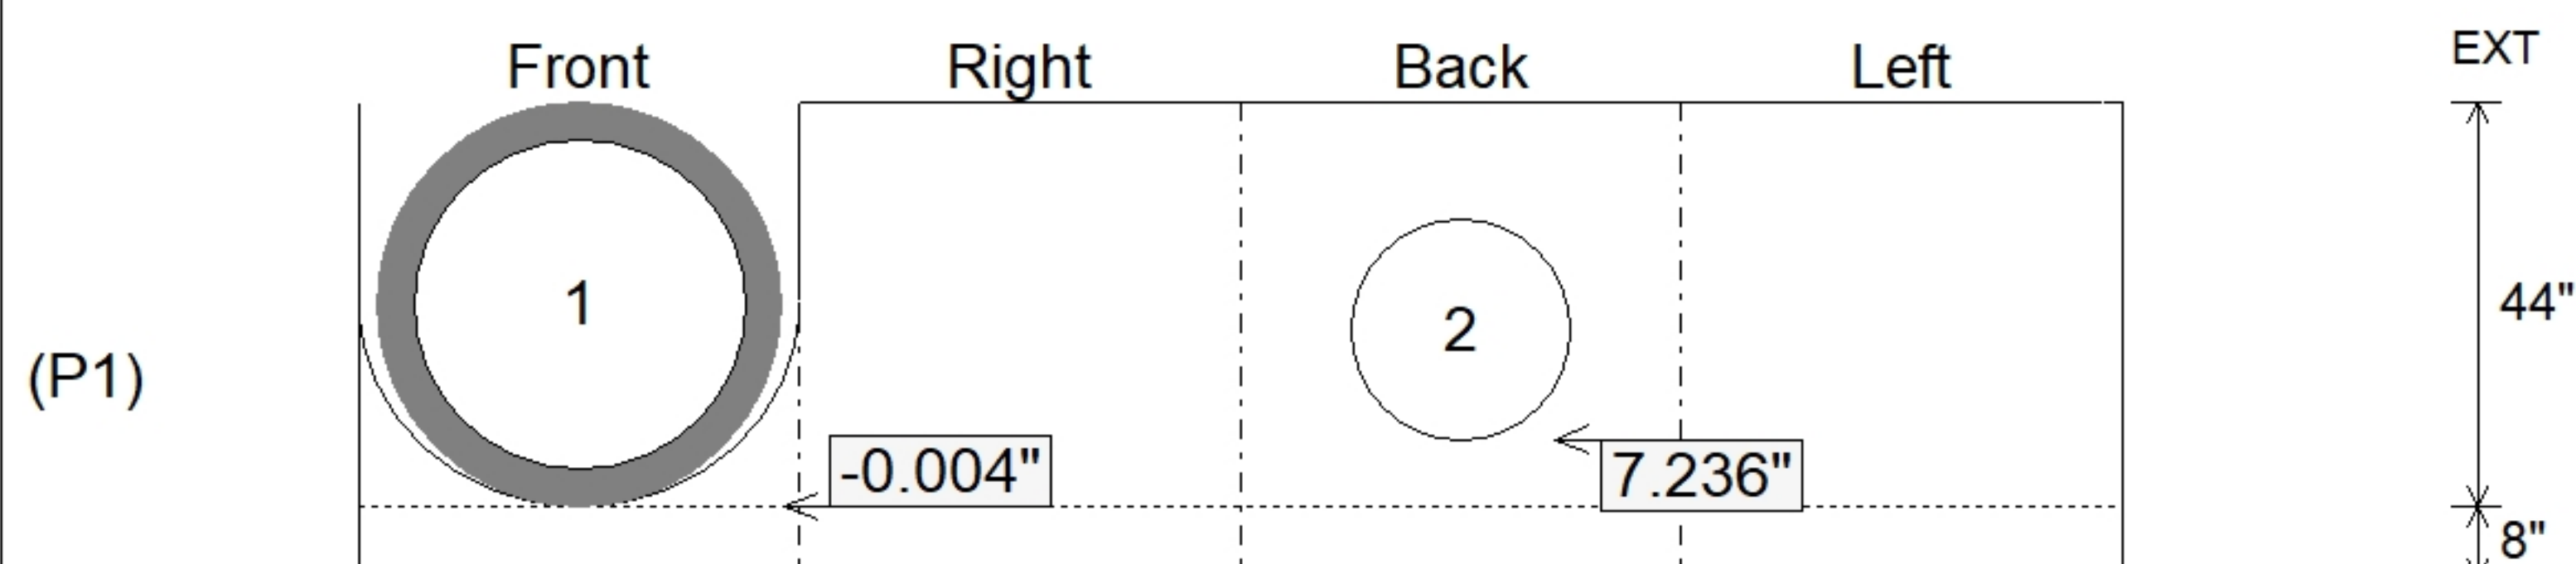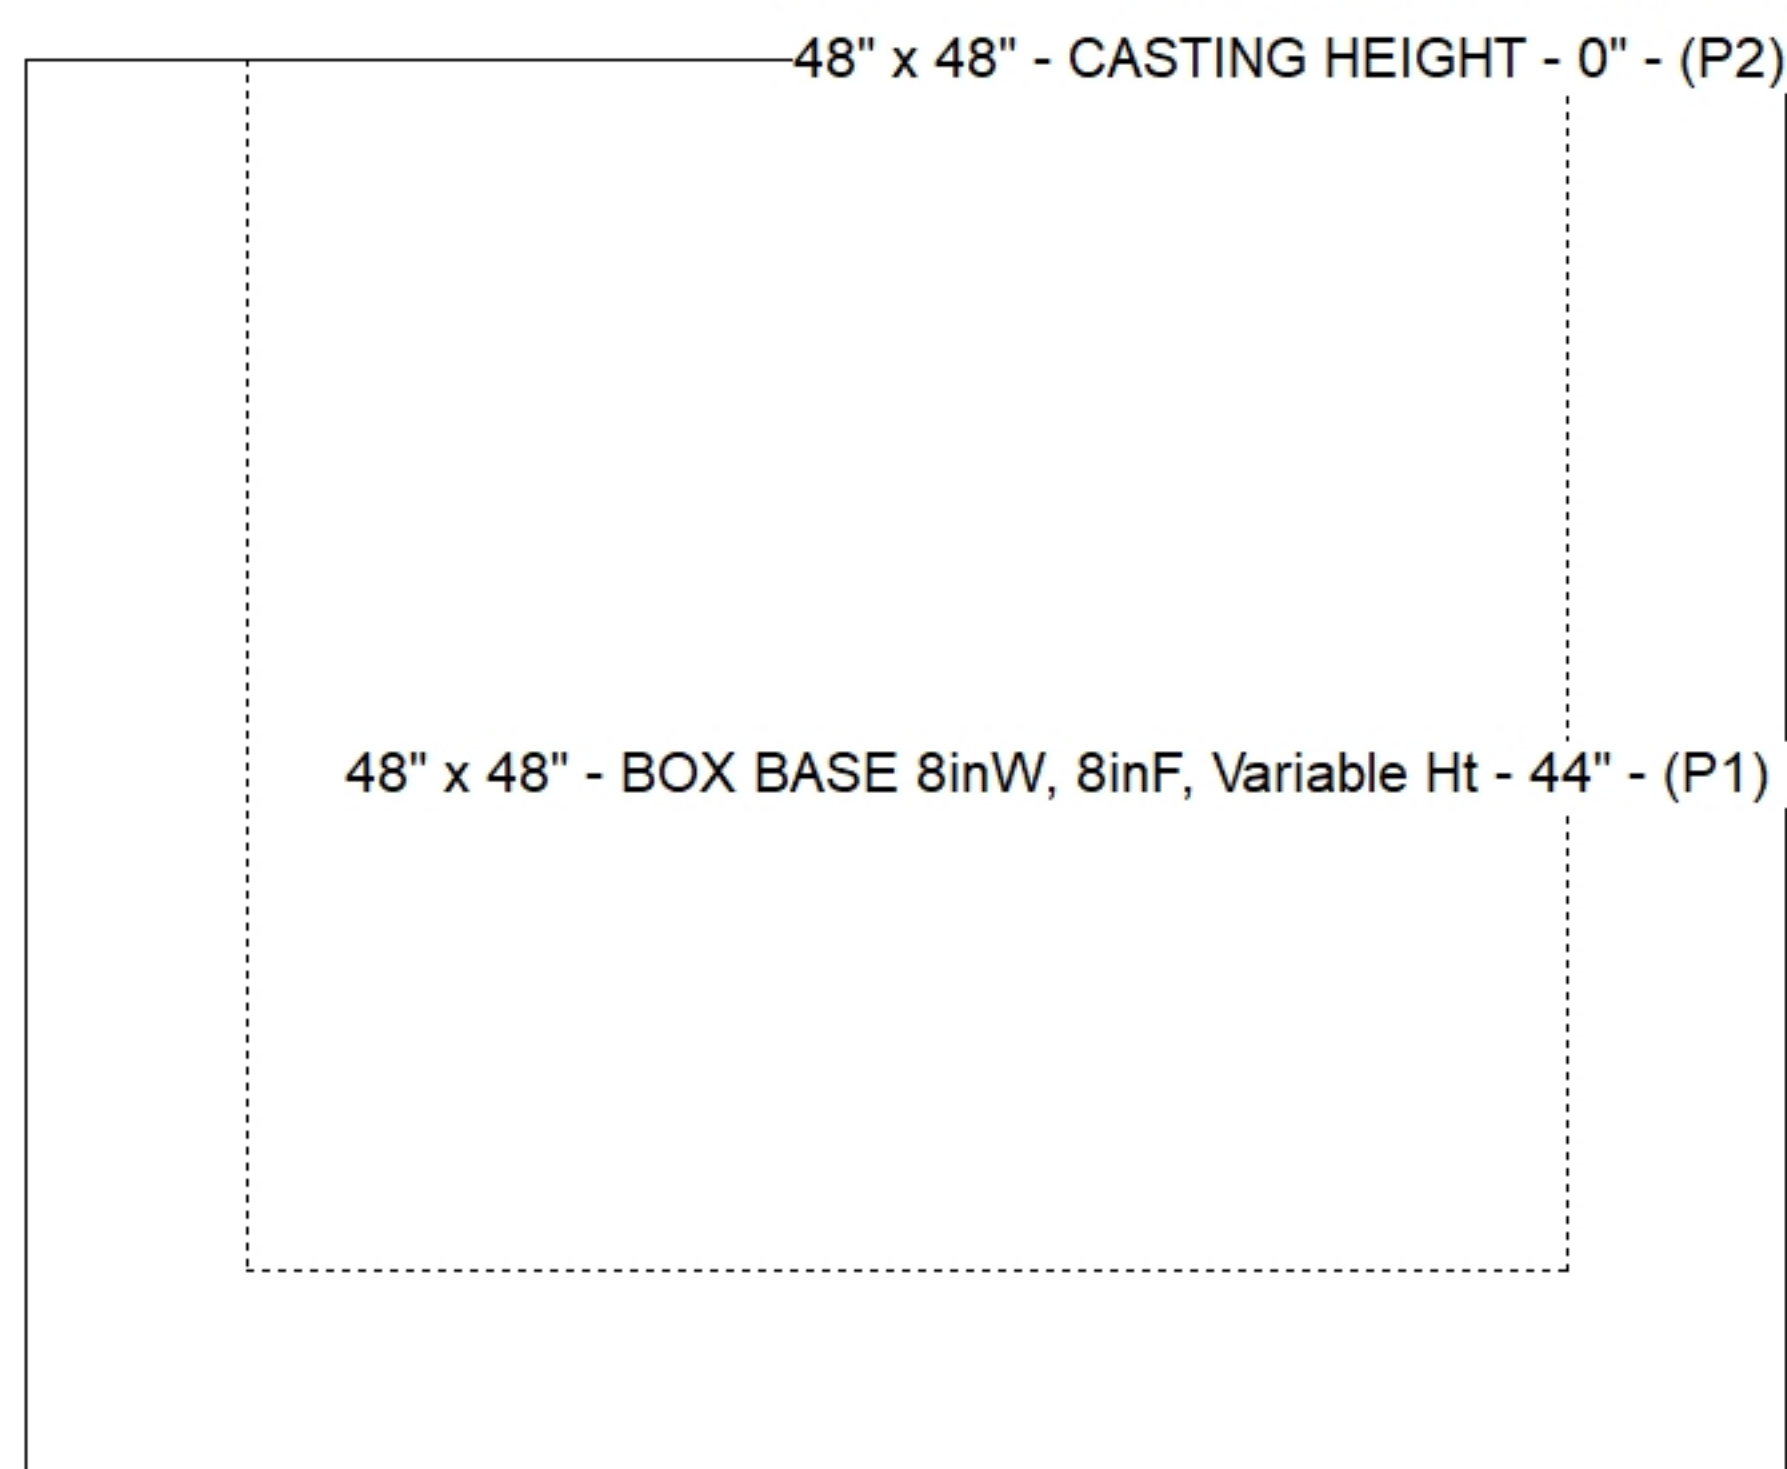

SUBMITTAL
APPROVED BY: