


Contractor: KY Earthworks

Plant: 100




Slack: 1.11"

Structure Total:	5655 lb
------------------	---------

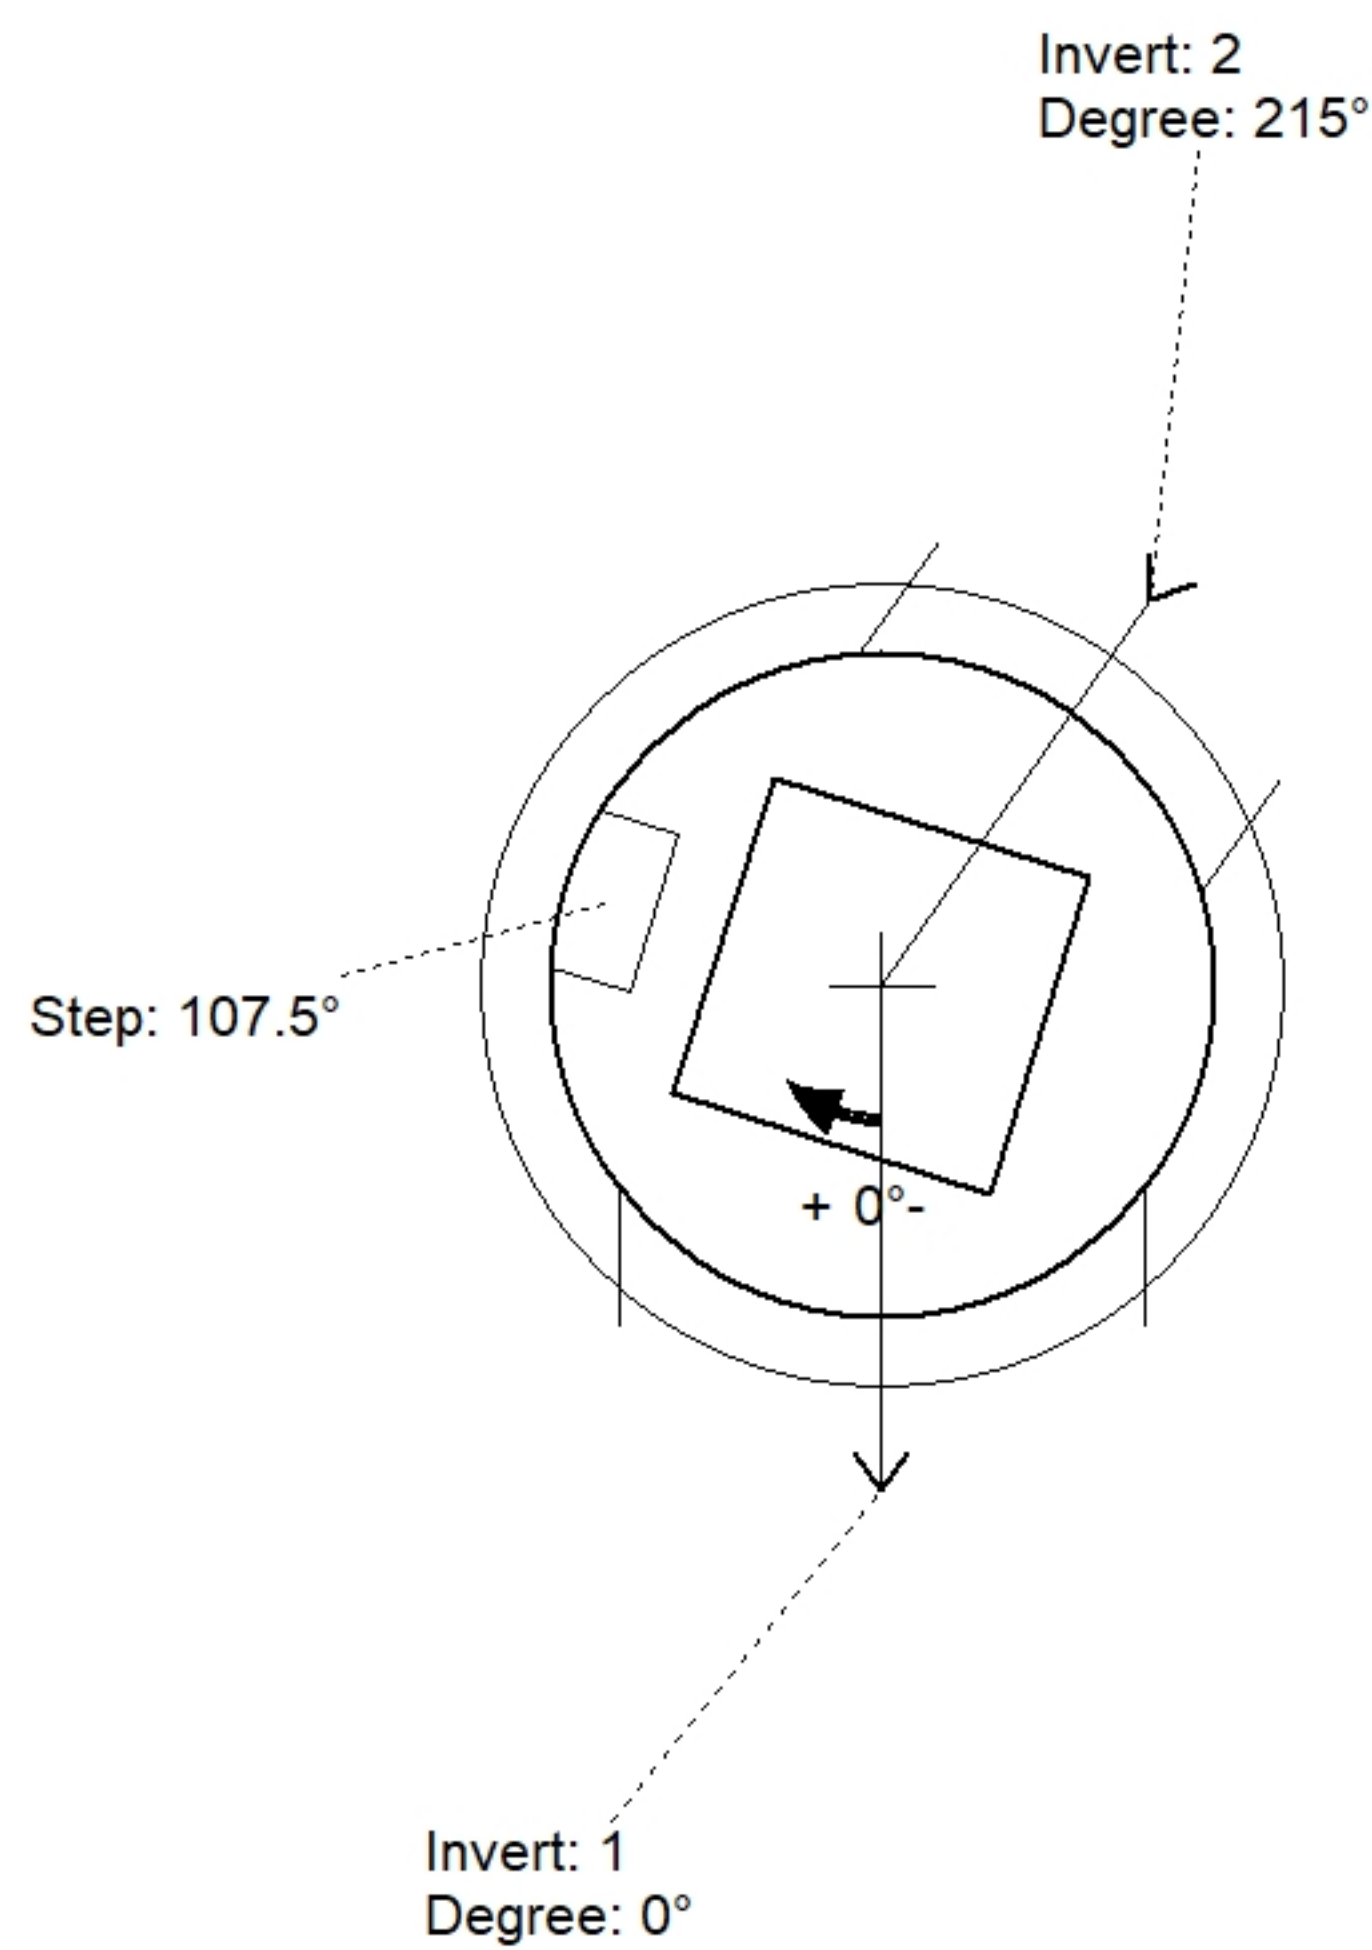

Position	Elev	Angle	Pipe	Pipe OD	Hole	Connector	Up (⌵)	Ref
Rim	929.25'							
Reducer								
Invert 1	923.87'	0°	30" HDPE	35.1"	38"	Hole 38	0"	P1
Invert 2	923.87'	215°	24" HDPE	27.8"	30"	Hole 30	0.65"	P1
Invert 3								
Invert 4								
Invert 5								
Invert 6								
Invert 7								
Invert 8								

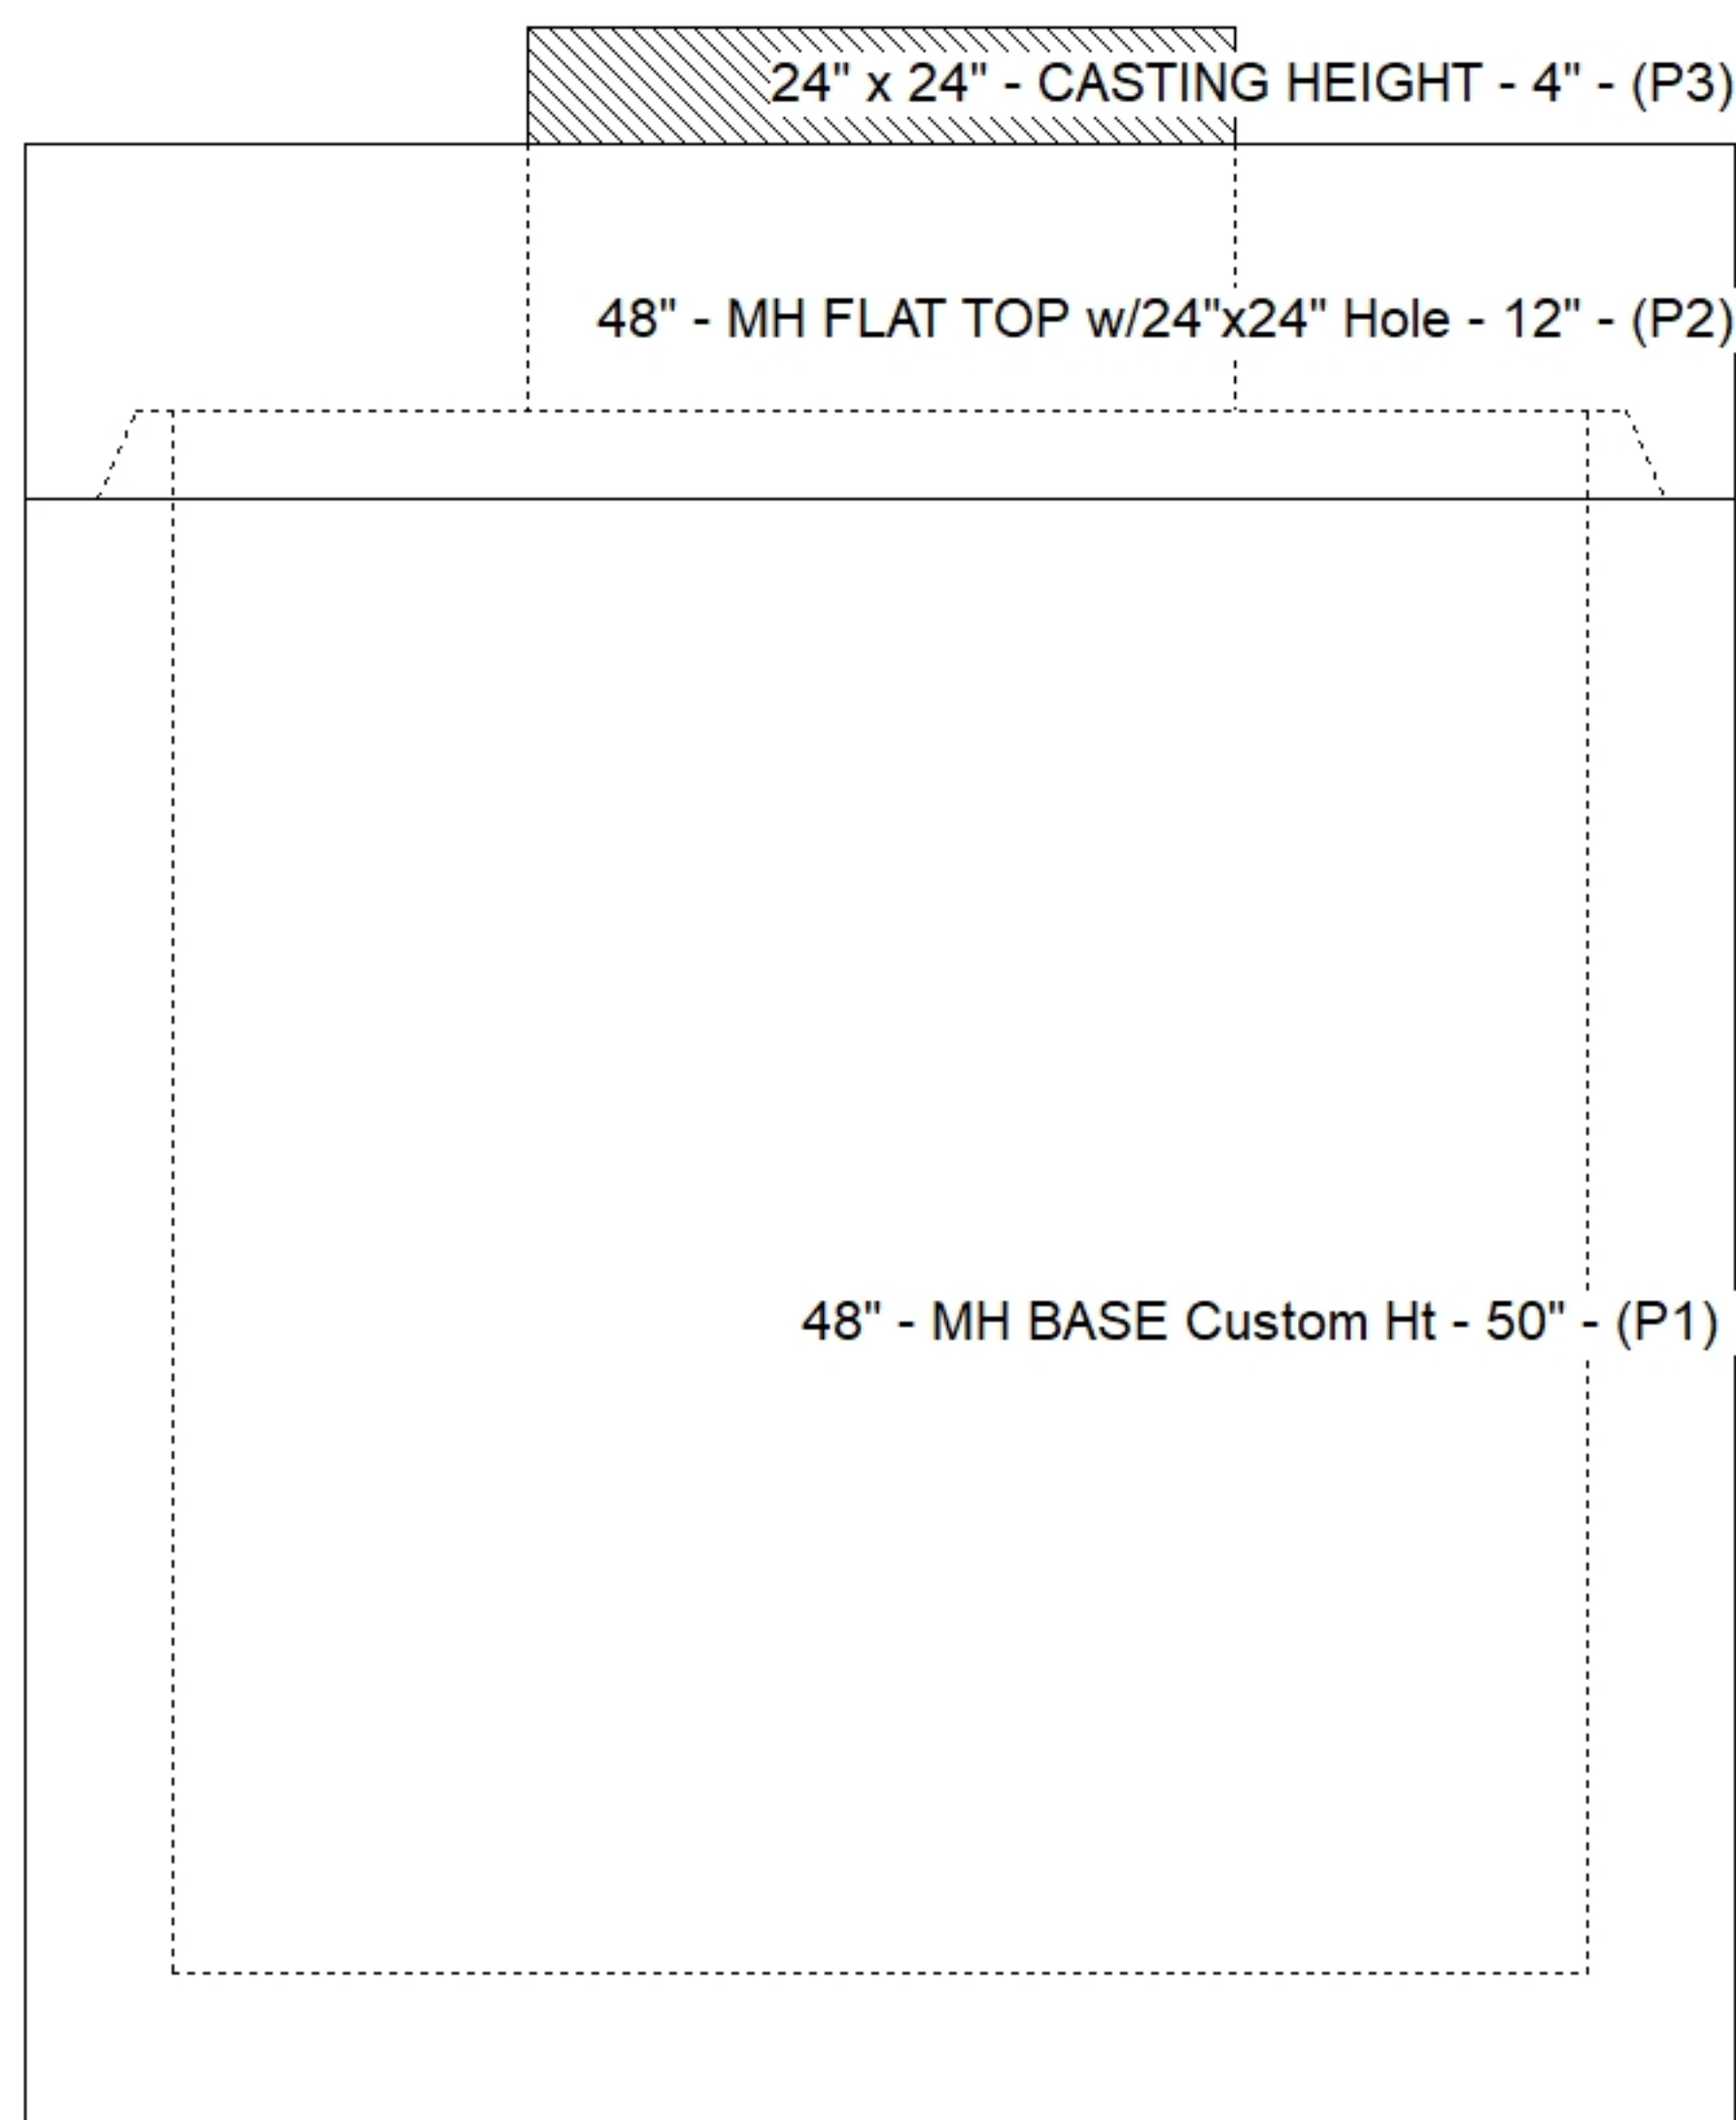

SUBMITTAL
APPROVED BY: