


Contractor: KY Earthworks

Plant: 100




Slack: 1.44"

Structure Total: 5109 lb

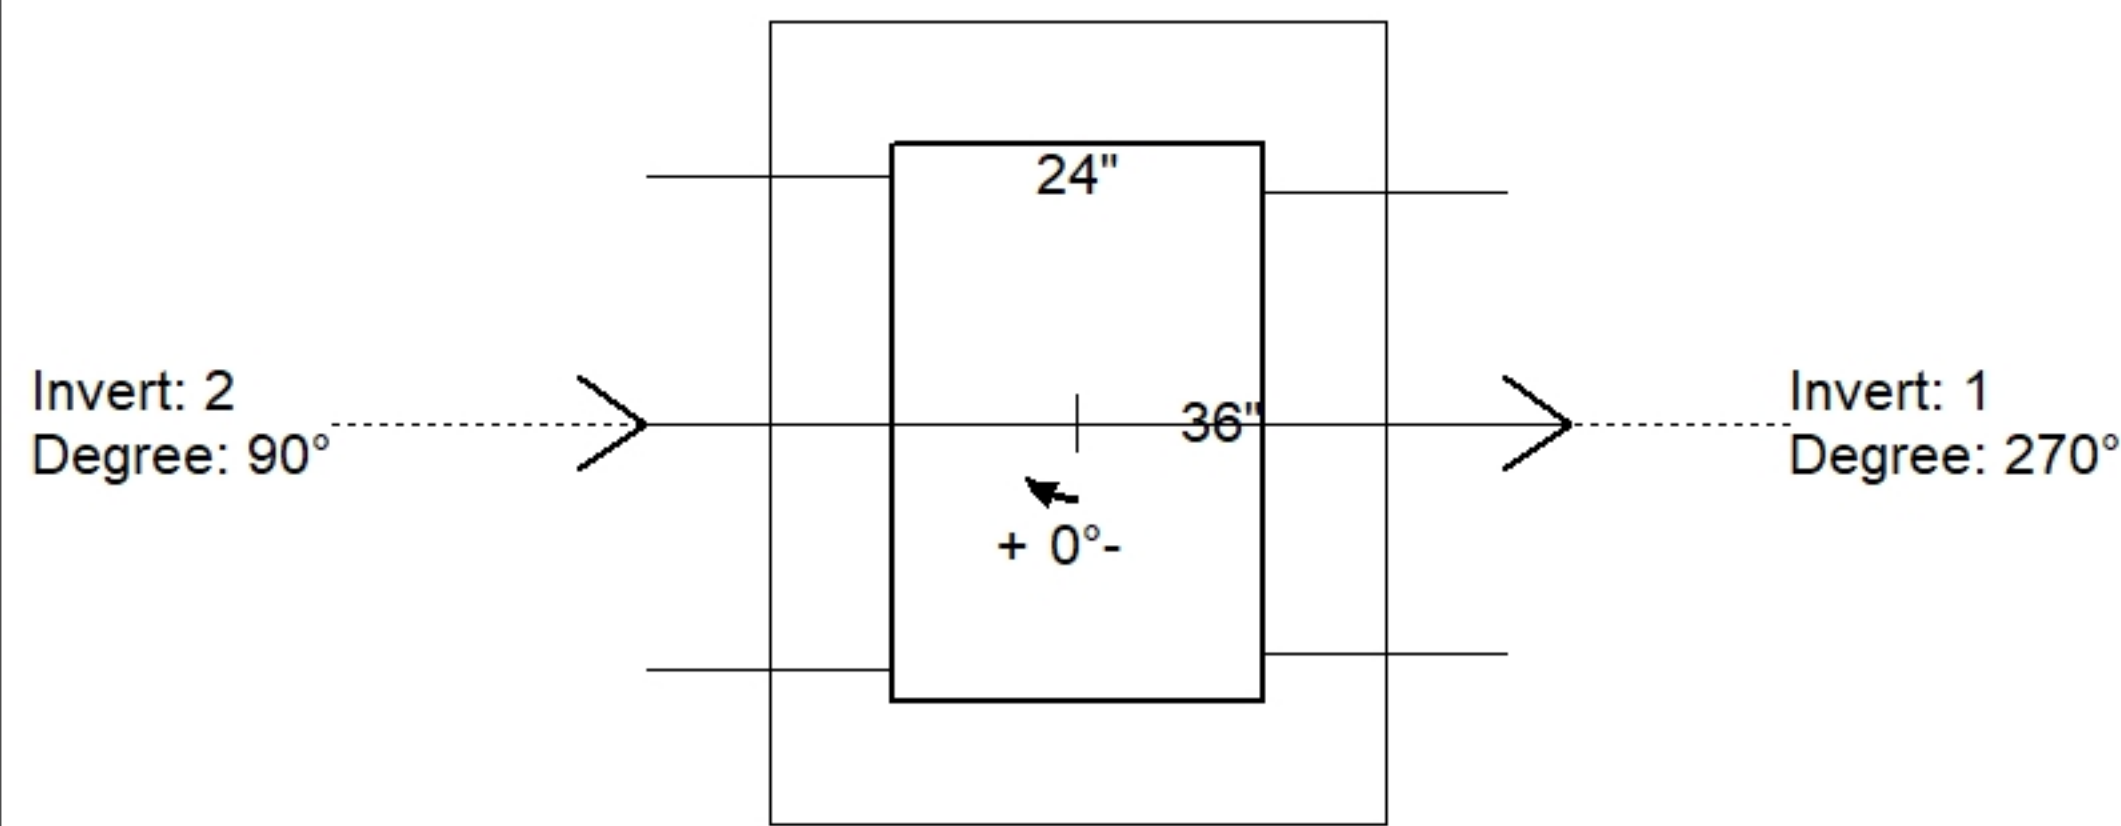

Position	Elev	Angle	Pipe	Pipe OD	Hole	Connector	Up (⌵)	Ref
Rim	930.13'							
Reducer								
Invert 1	926.26'	270°	24" HDPE	27.8"	30"	Hole 30	1.1"	P1
Invert 2	926.26'	90°	24" RCP B WALL	30"	32"	Hole 32	0"	P1
Invert 3								
Invert 4								
Invert 5								
Invert 6								
Invert 7								
Invert 8								

(P1)

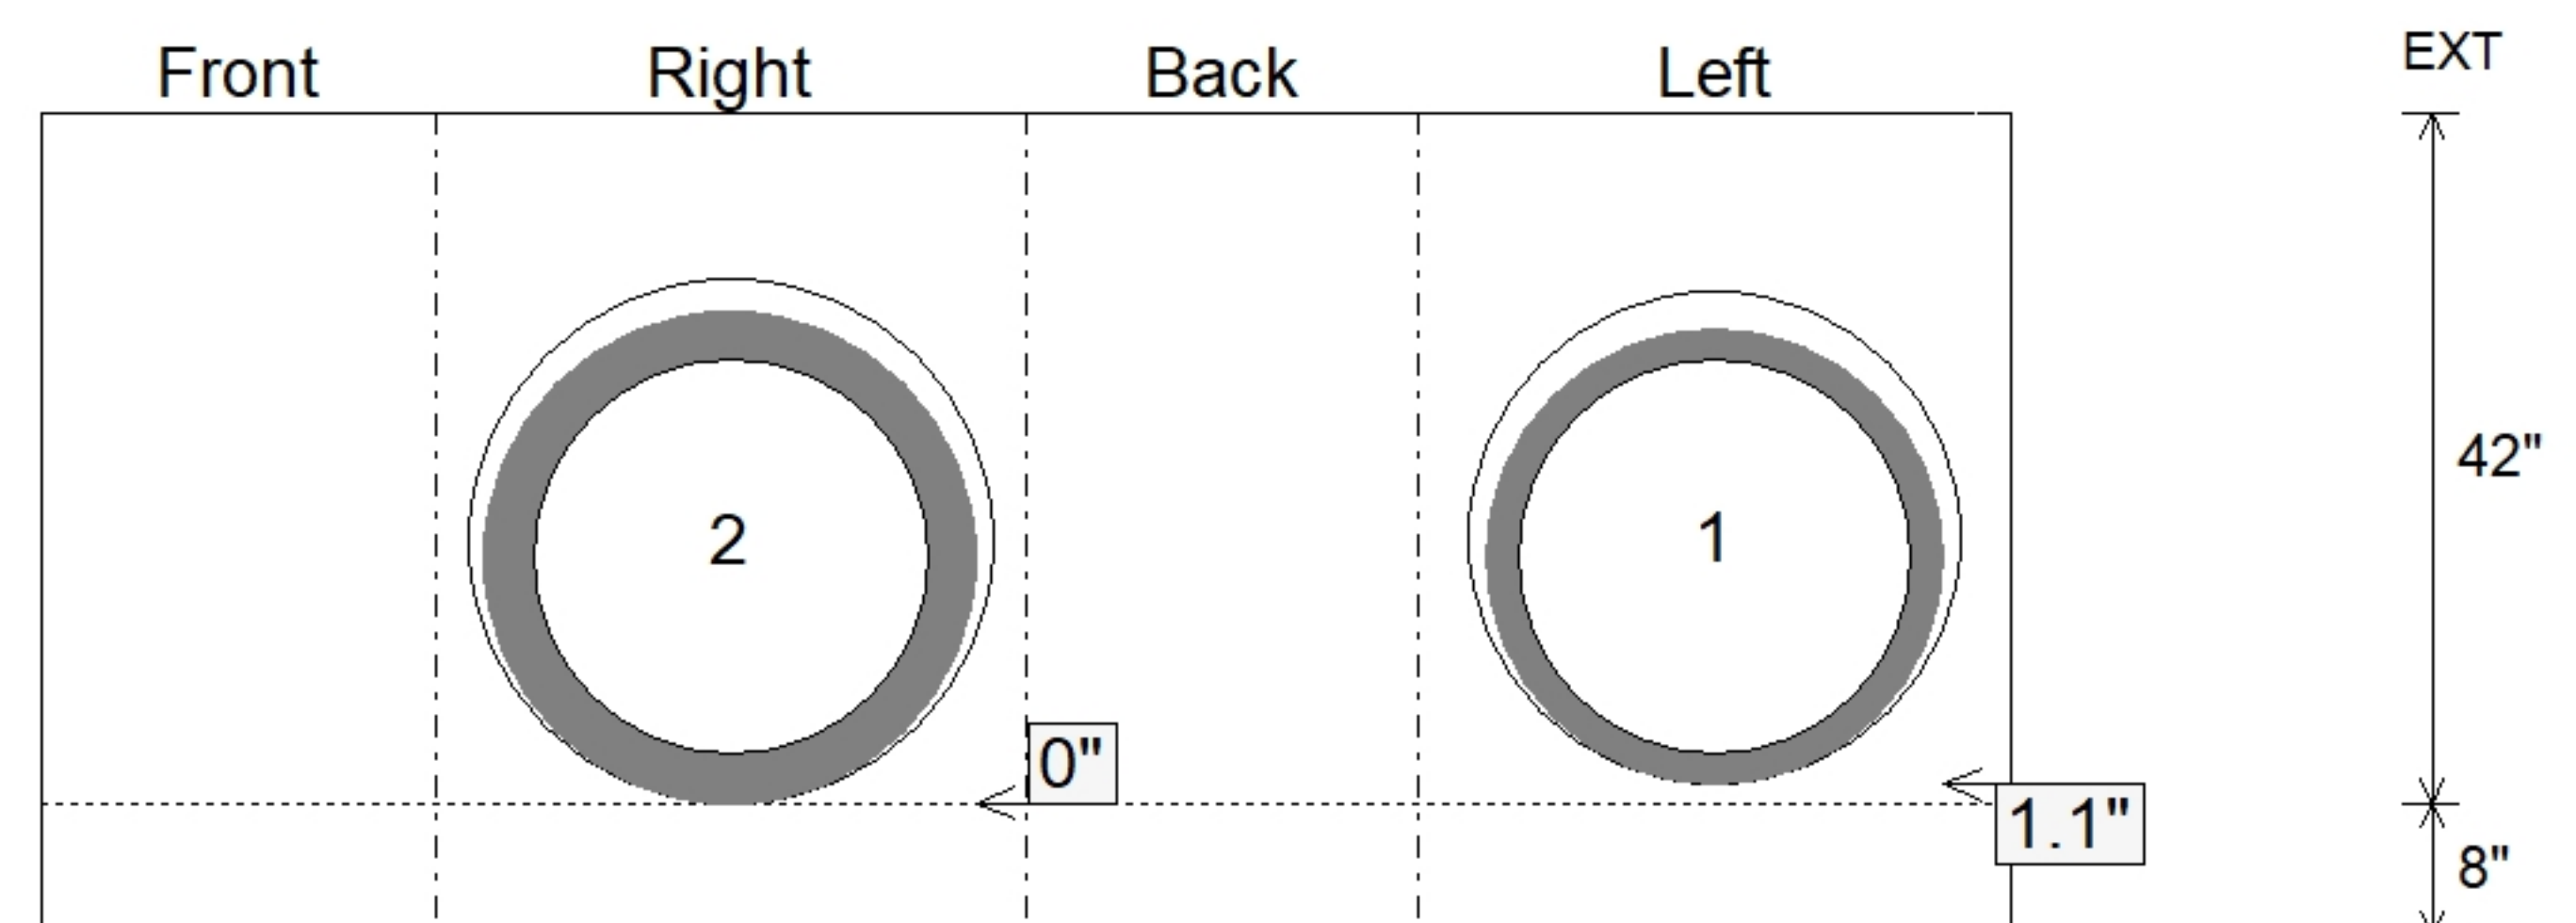

SUBMITTAL
APPROVED BY: