


Contractor: KY Earthworks

Plant: 100




Slack: 1.96"

Structure Total: 5007 lb

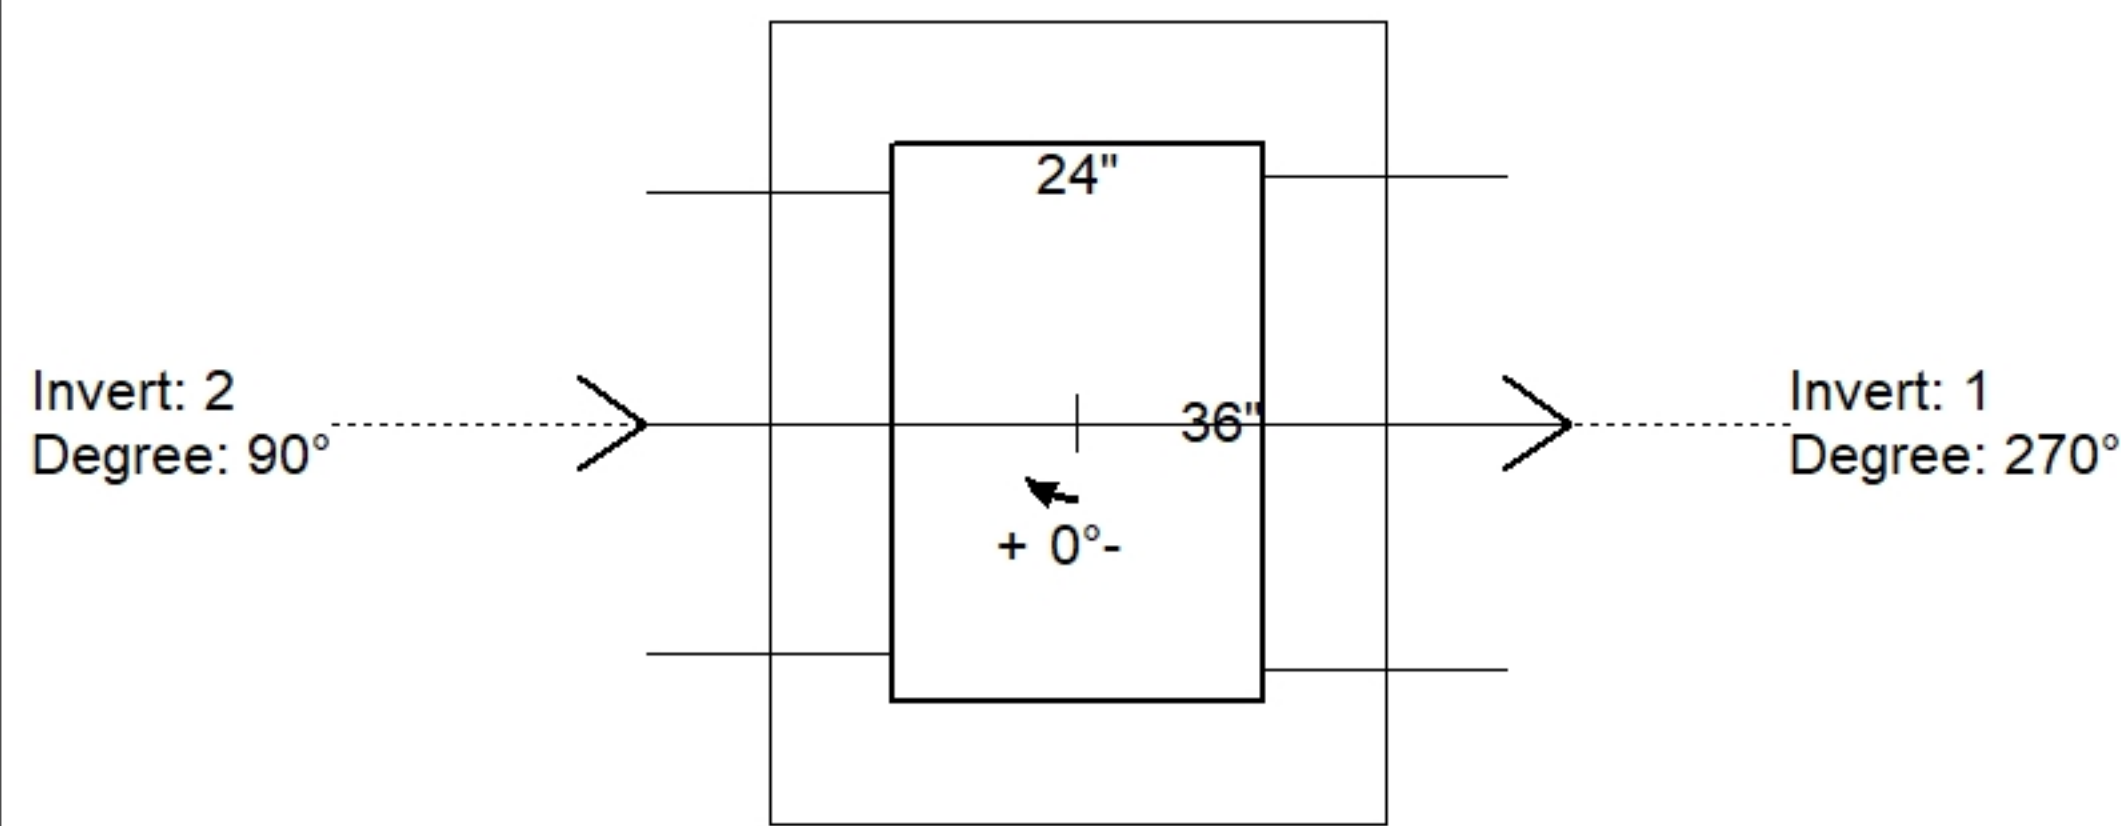

Position	Elev	Angle	Pipe	Pipe OD	Hole	Connector	Up (')	Ref
Rim	930.24'							
Reducer								
Invert 1	926.41'	270°	24" RCP B WALL	30"	32"	Hole 32	0"	P1
Invert 2	926.41'	90°	24" HDPE	27.8"	30"	Hole 30	1.1"	P1
Invert 3								
Invert 4								
Invert 5								
Invert 6								
Invert 7								
Invert 8								

24" x 36" - BOX BASE 8inW, 8inF, Variable Ht - 41" - (P1)

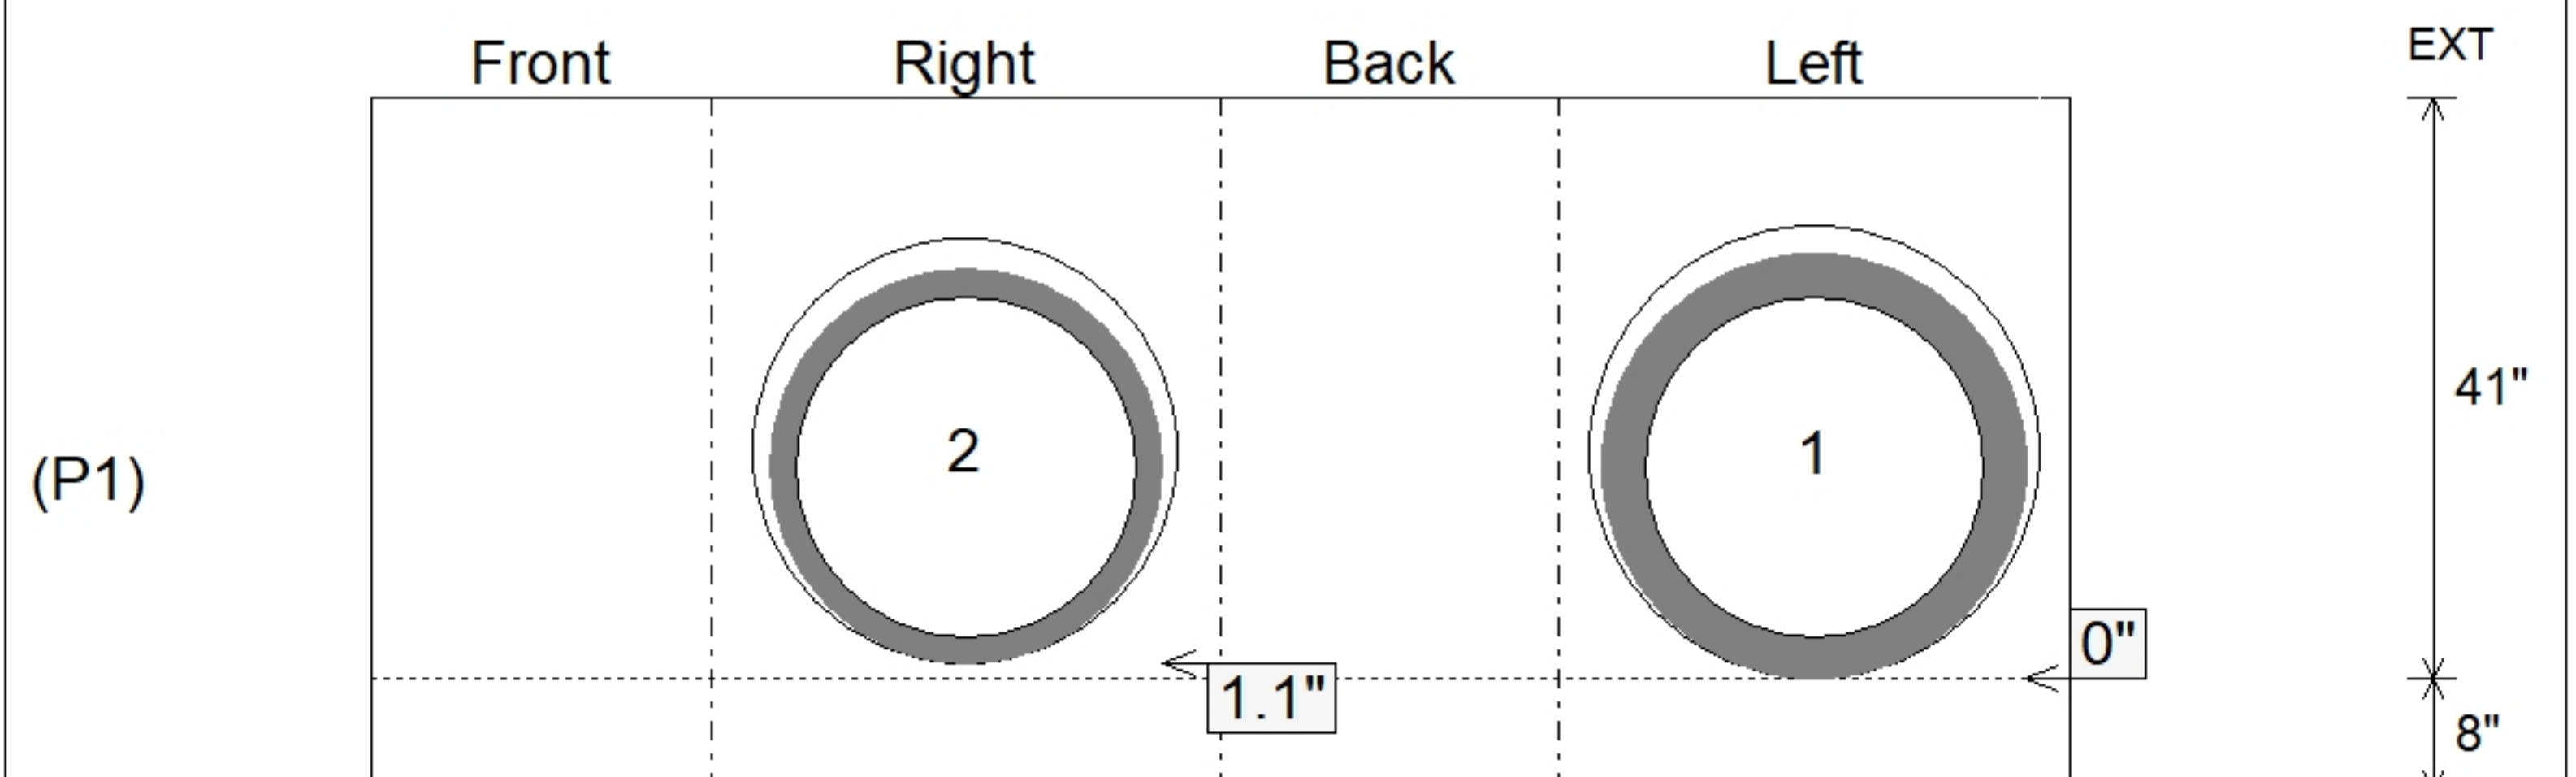

SUBMITTAL
APPROVED BY: