


Contractor: KY Earthworks

Plant: 100




Slack: 1.06"


Structure Total:	4679 lb
------------------	---------

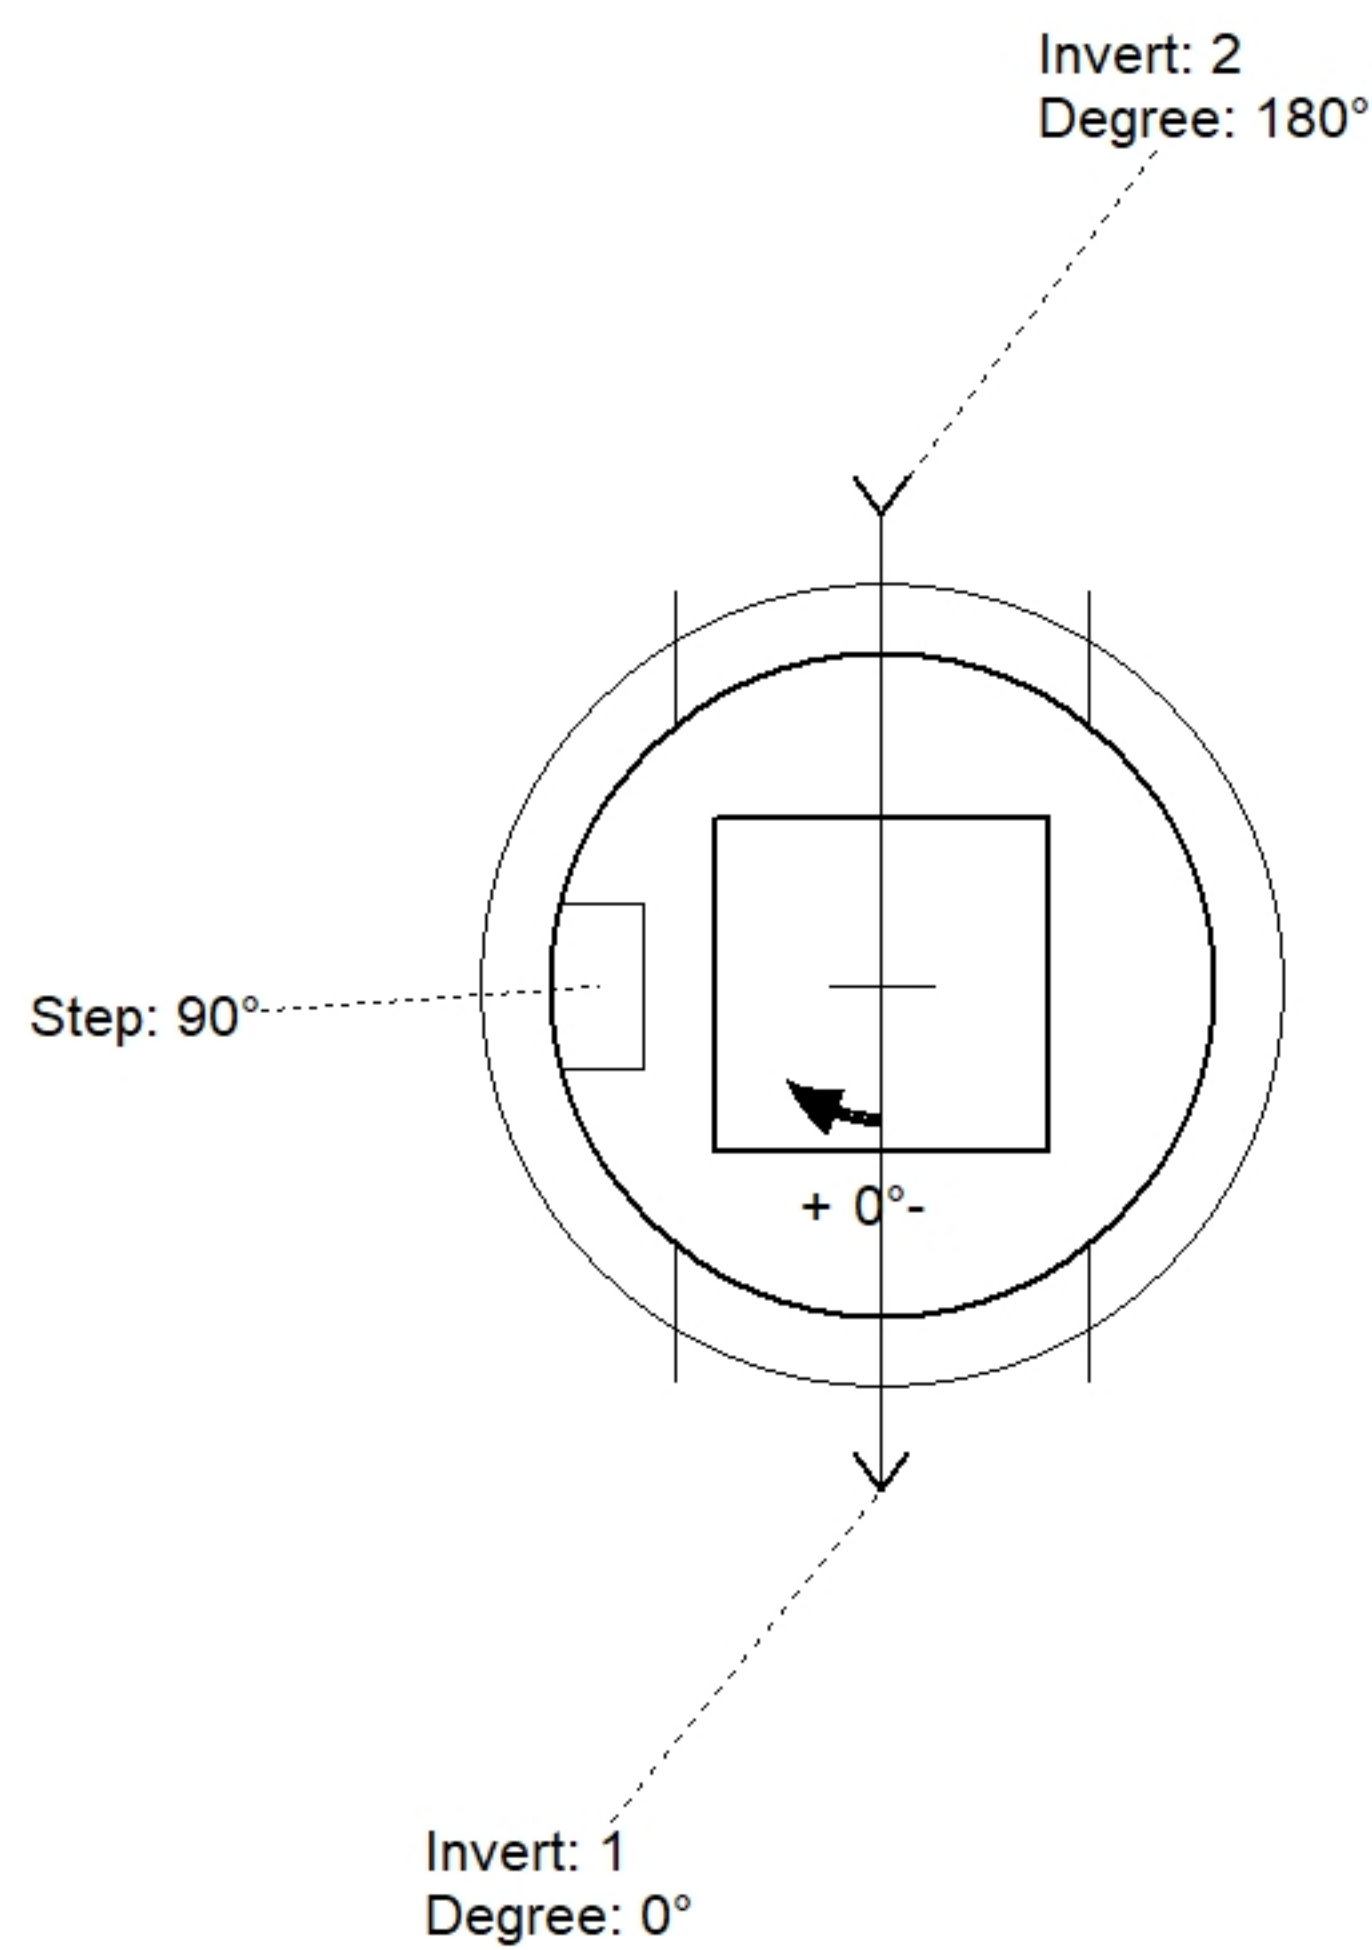

Position	Elev	Angle	Pipe	Pipe OD	Hole	Connector	Up (⌵)	Ref
Rim	930.5'							
Reducer								
Invert 1	926.57'	0°	24" HDPE	27.8"	30"	Hole 30	0"	P1
Invert 2	926.57'	180°	24" HDPE	27.8"	30"	Hole 30	0"	P1
Invert 3								
Invert 4								
Invert 5								
Invert 6								
Invert 7								
Invert 8								

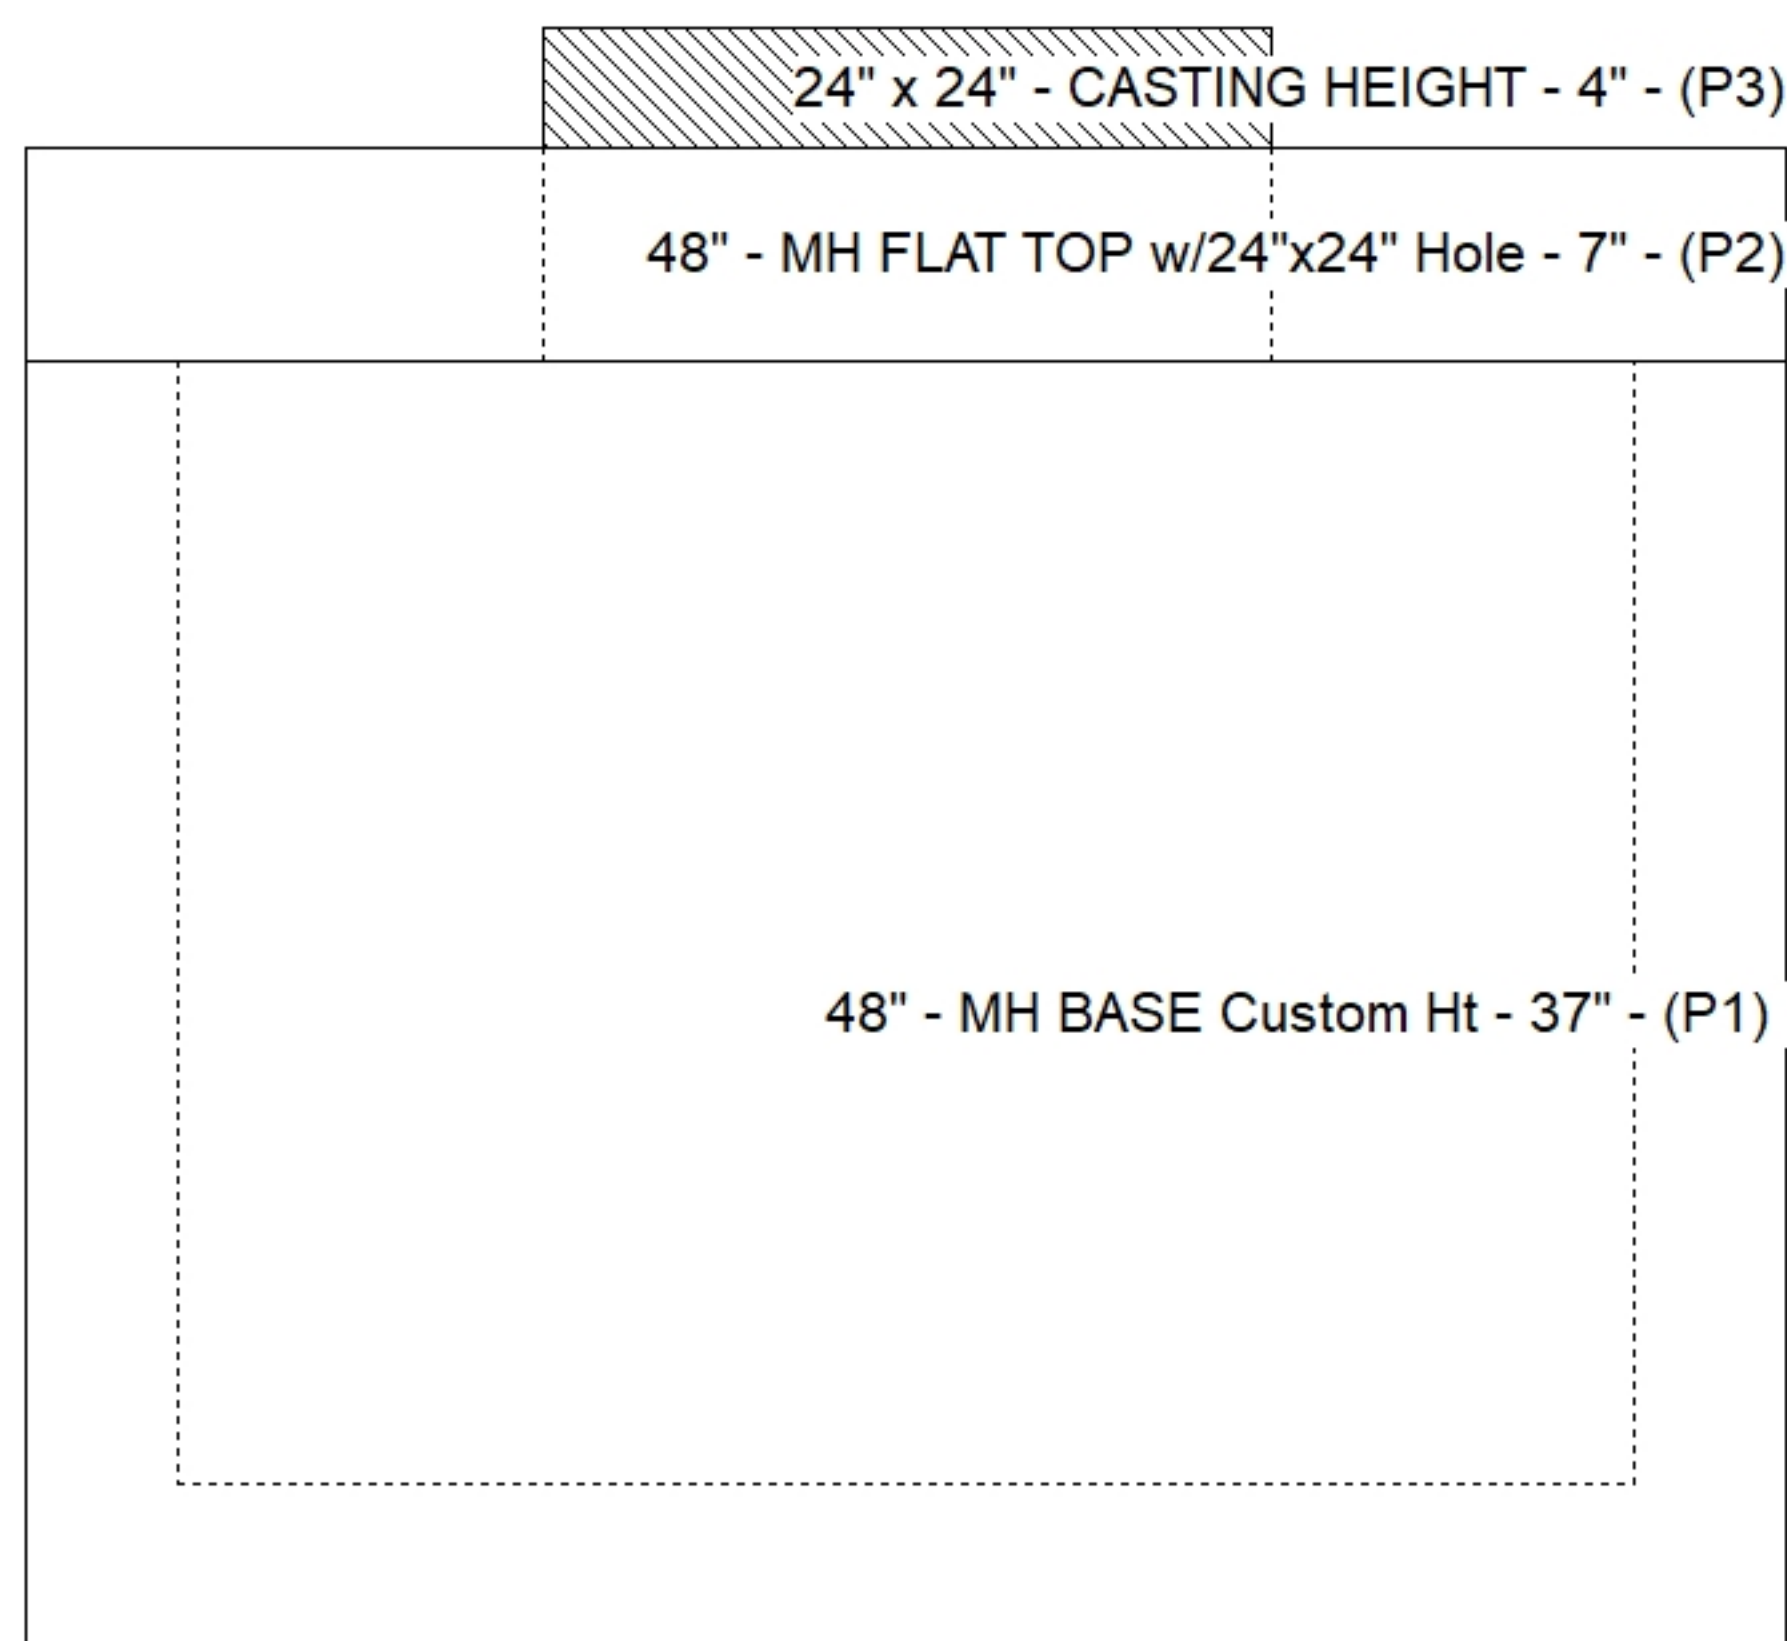

Default - Interior Dimensions

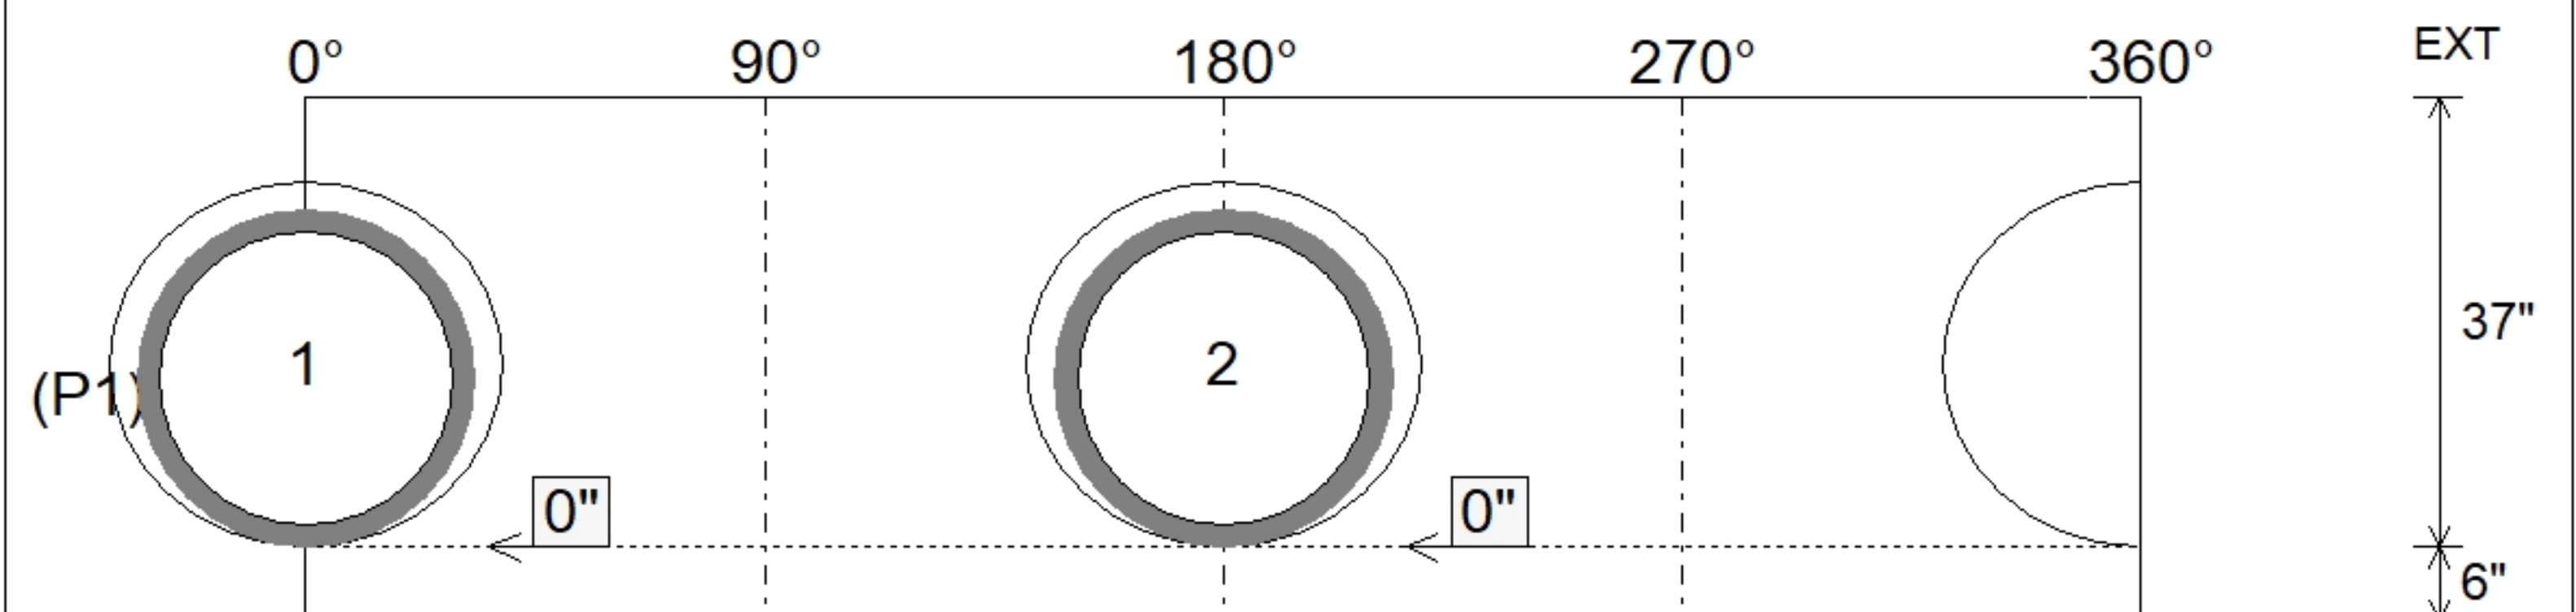

SUBMITTAL
APPROVED BY: