

Contractor: KY Earthworks


TECH: Jared - F

Plant: 100




Slack: 1.33"


Structure Total: 5089 lb

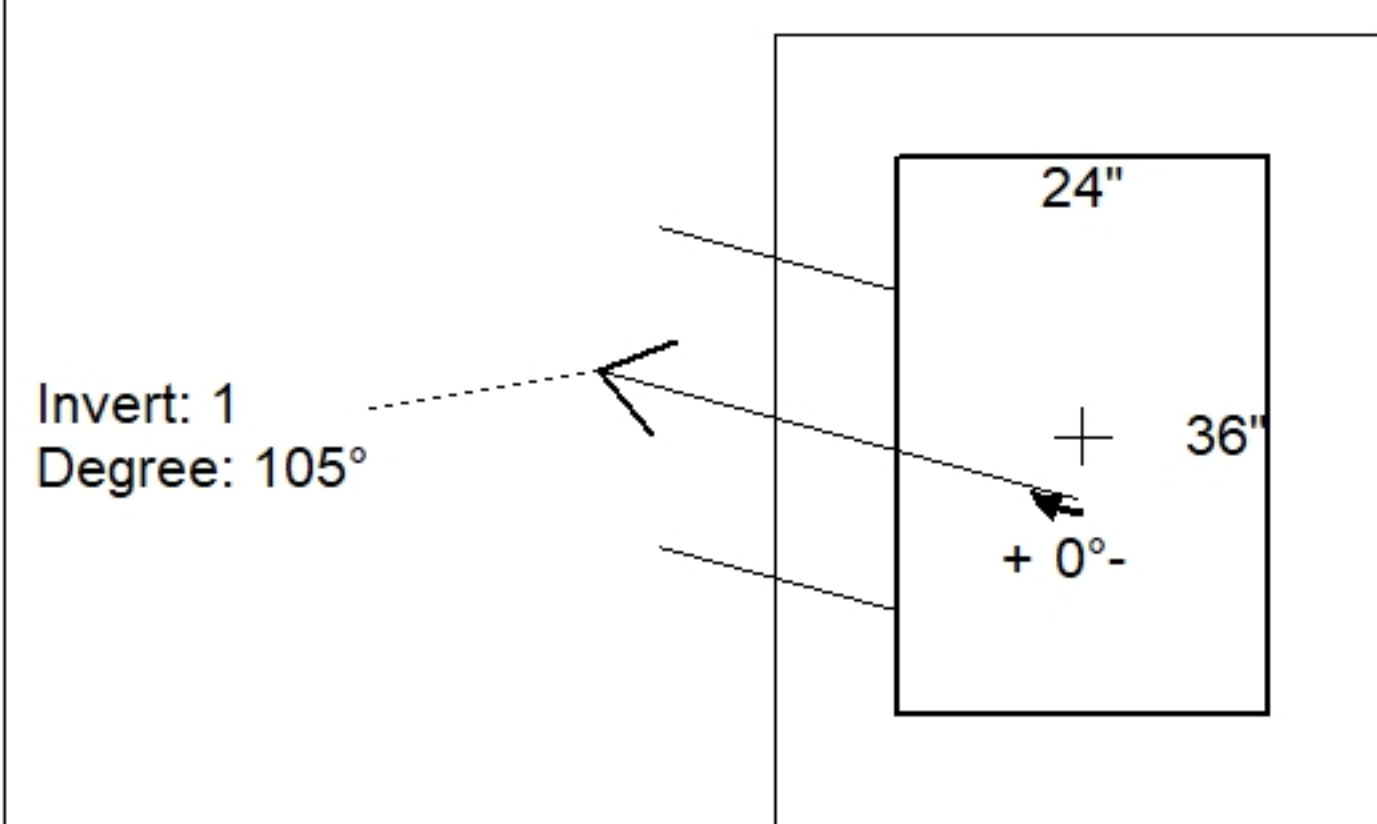

Position	Elev	Angle	Pipe	Pipe OD	Hole	Connector	Up ()	Ref
Rim	932.12'							
Reducer								
Invert 1	928.78'	105°	15" HDPE	17.6"	20"	Hole 20	-0.05"	P1
Invert 2								
Invert 3								
Invert 4								
Invert 5								
Invert 6								
Invert 7								
Invert 8								

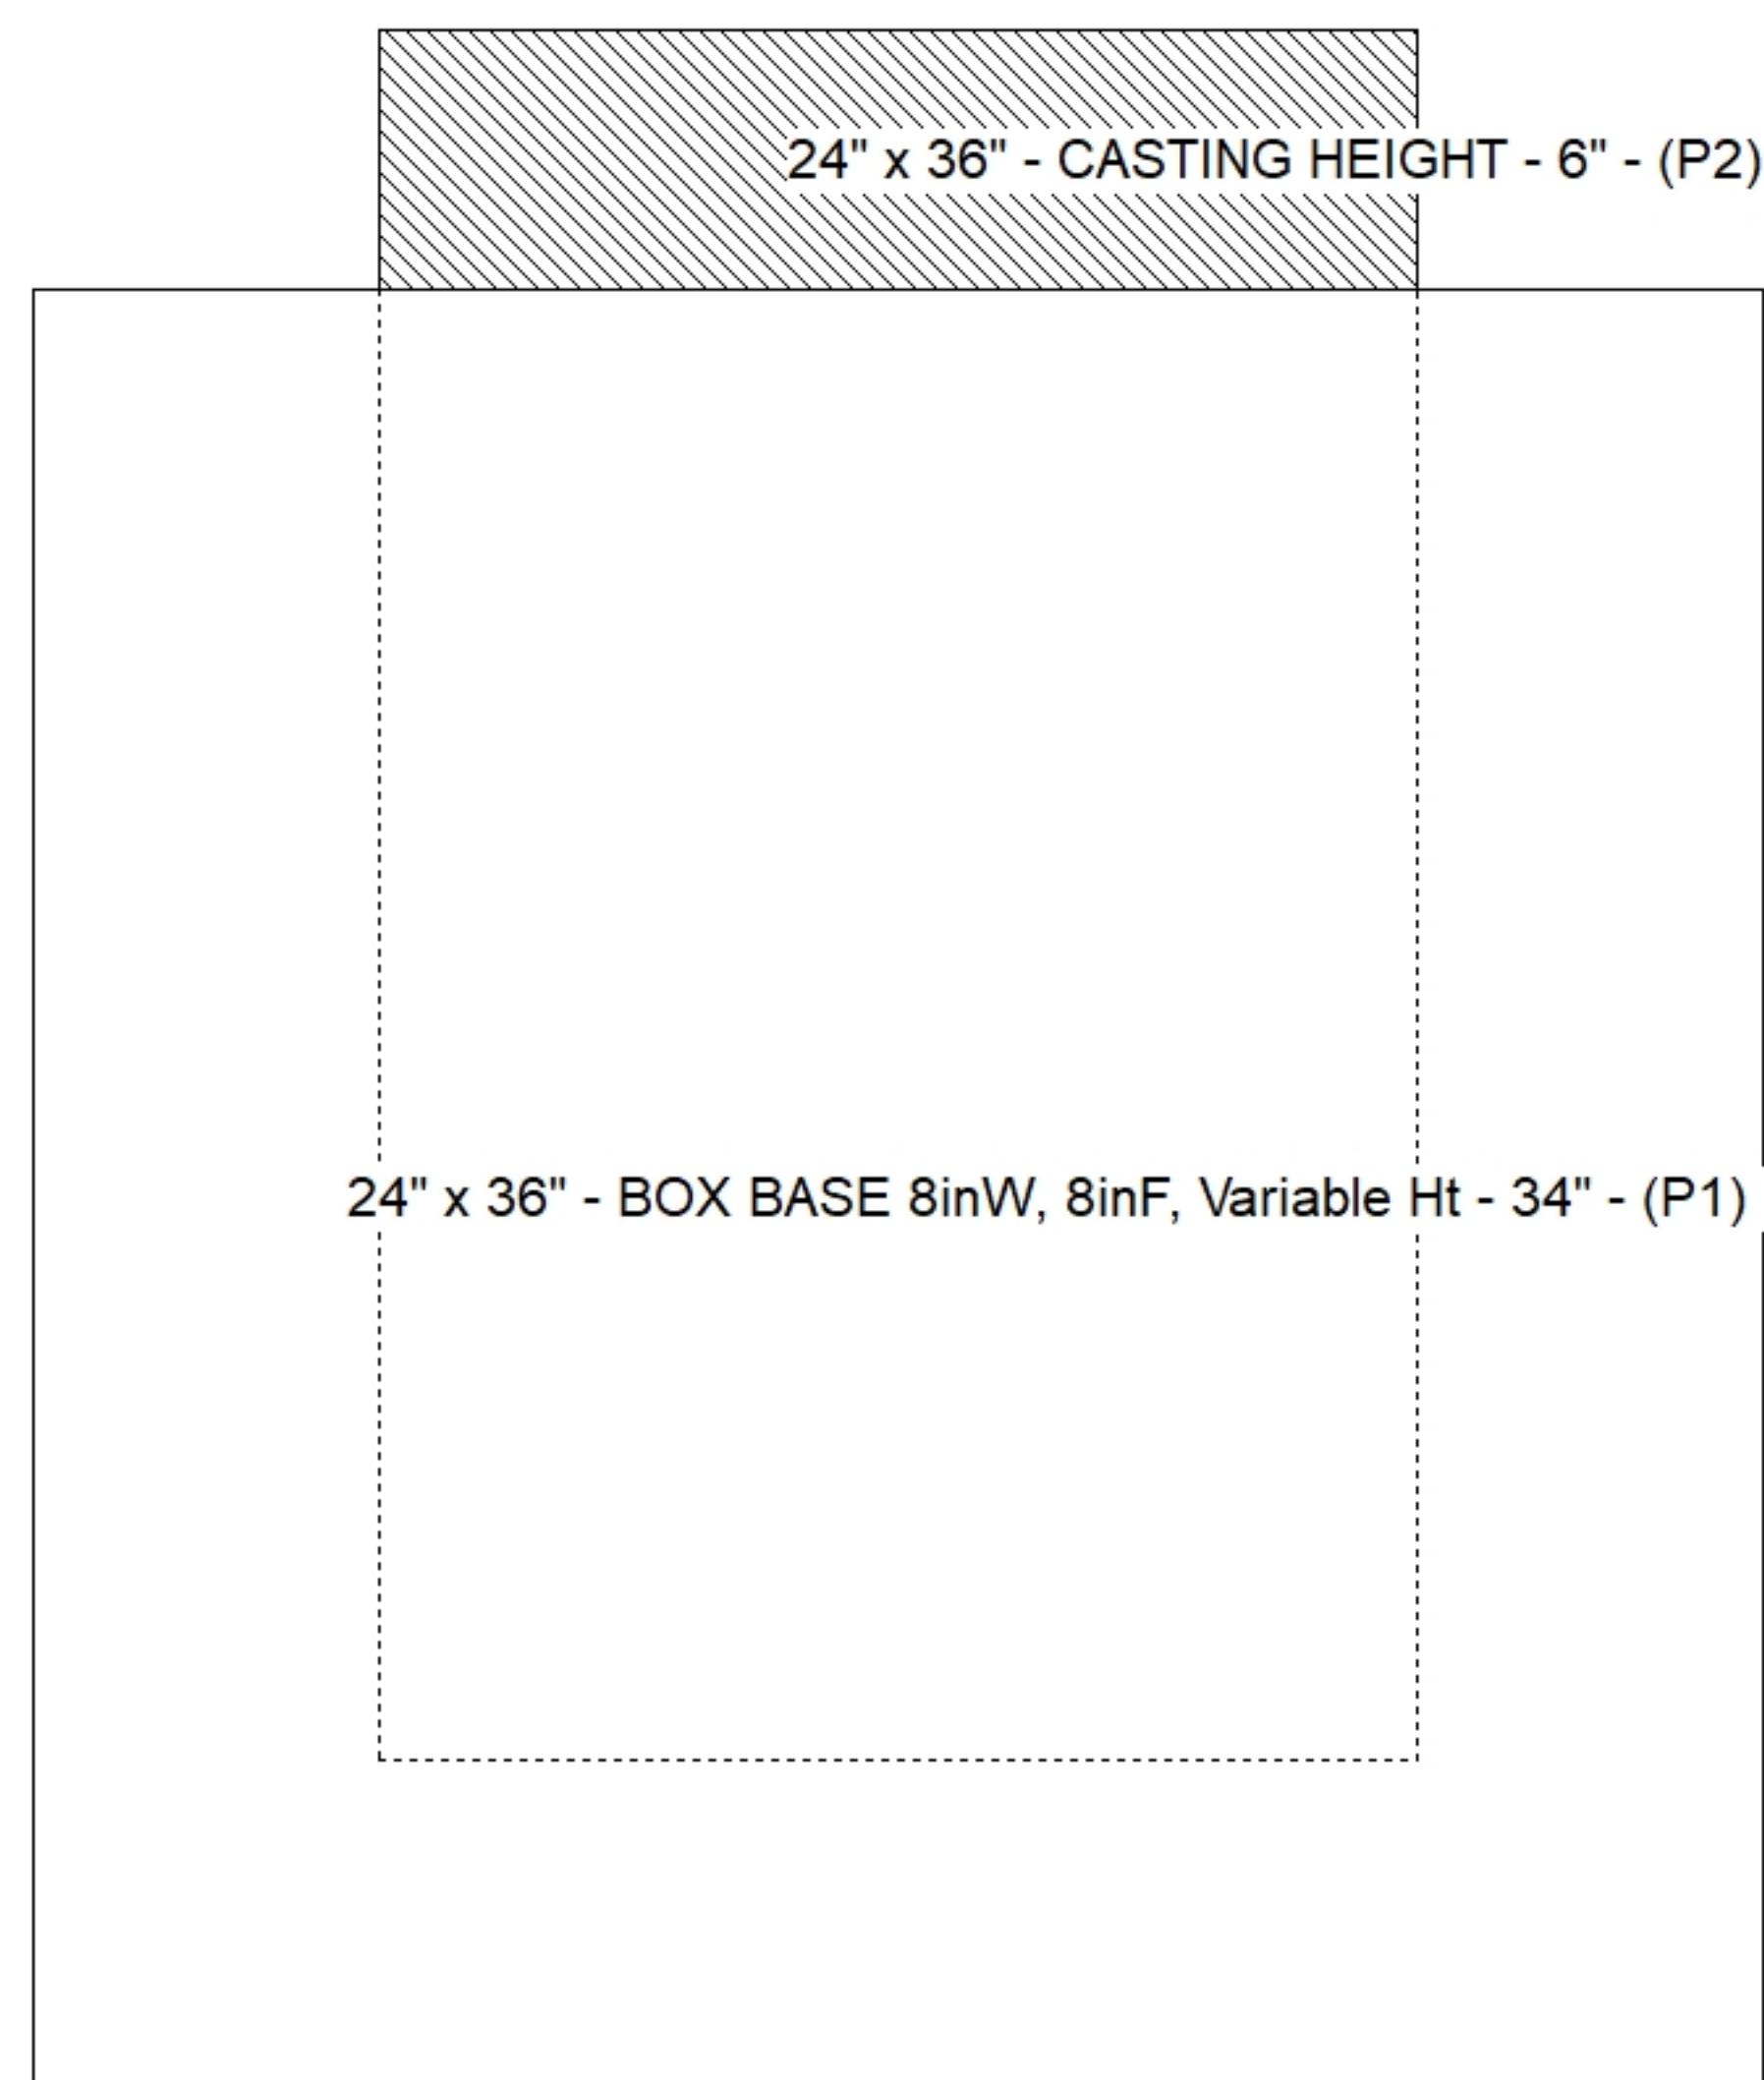

Default - Interior Dimensions

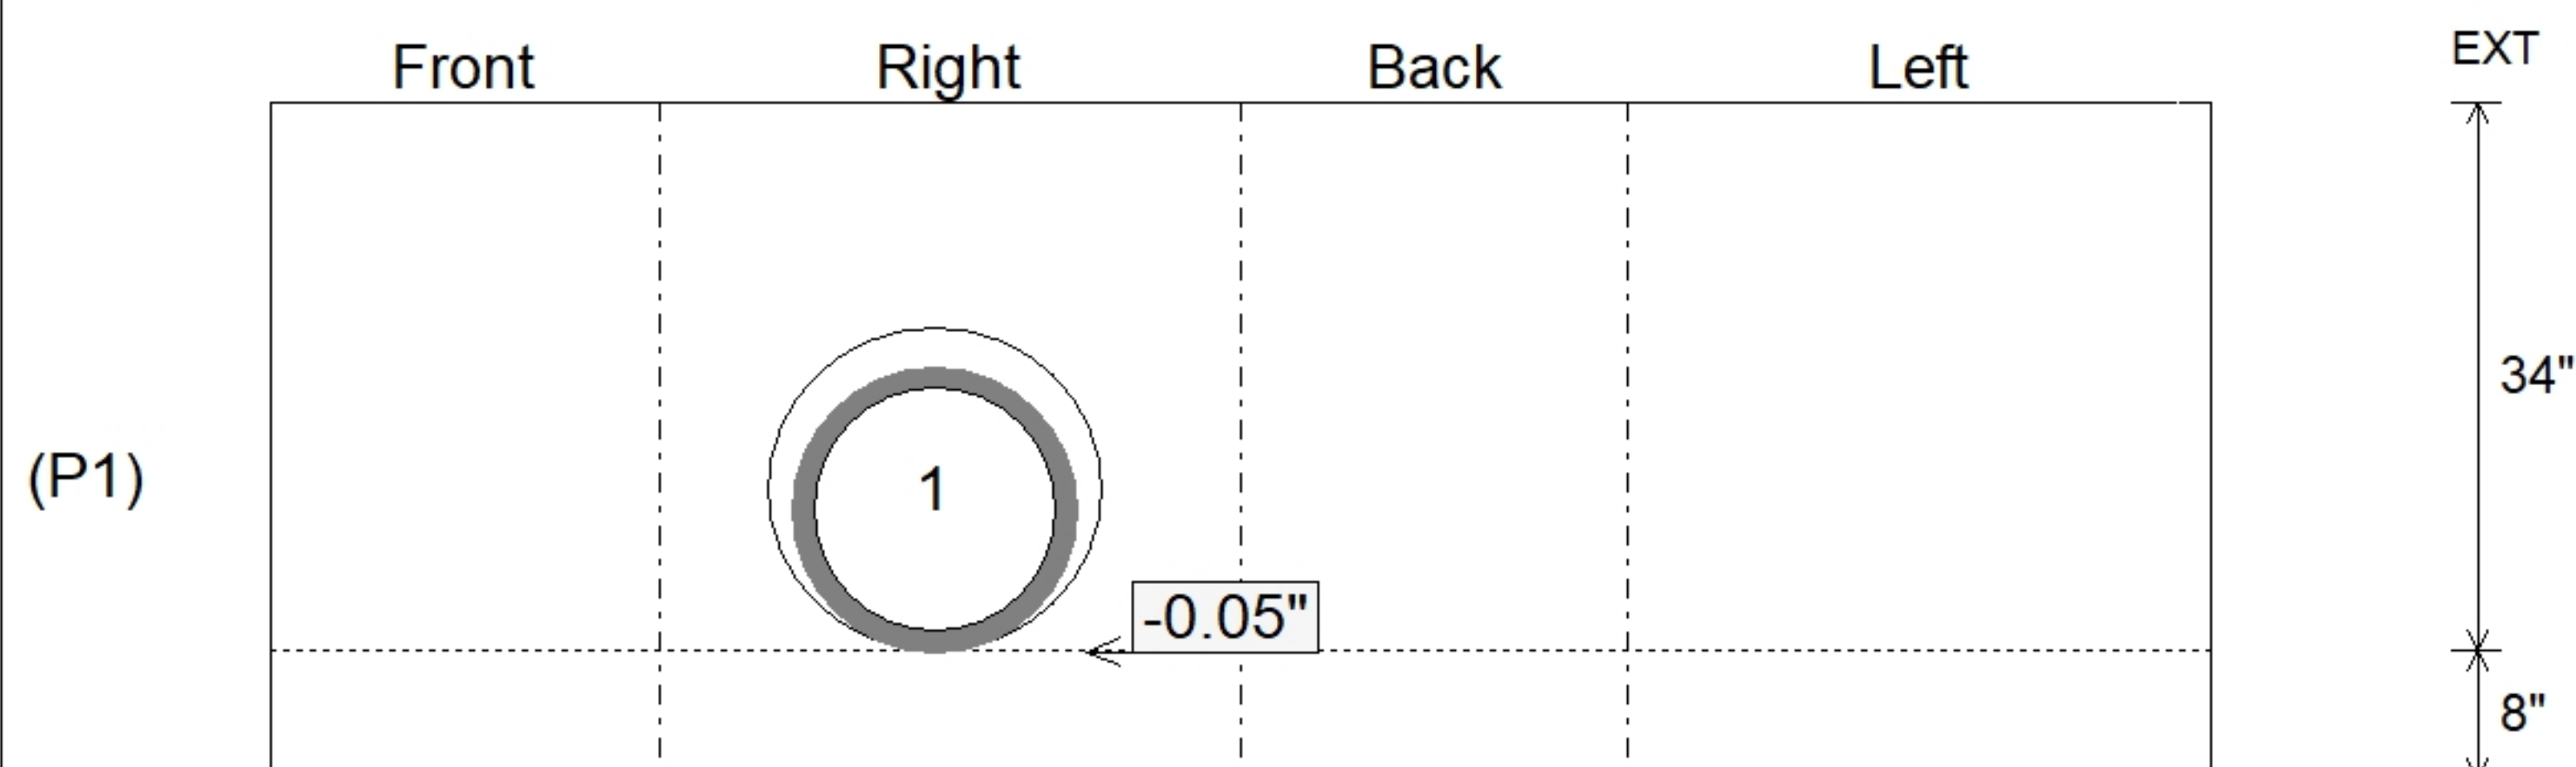

SUBMITTAL
APPROVED BY: