



Contractor: KY Earthworks

Plant: 100



Slack: 1.99"

Structure Total:	13388 lb
------------------	----------

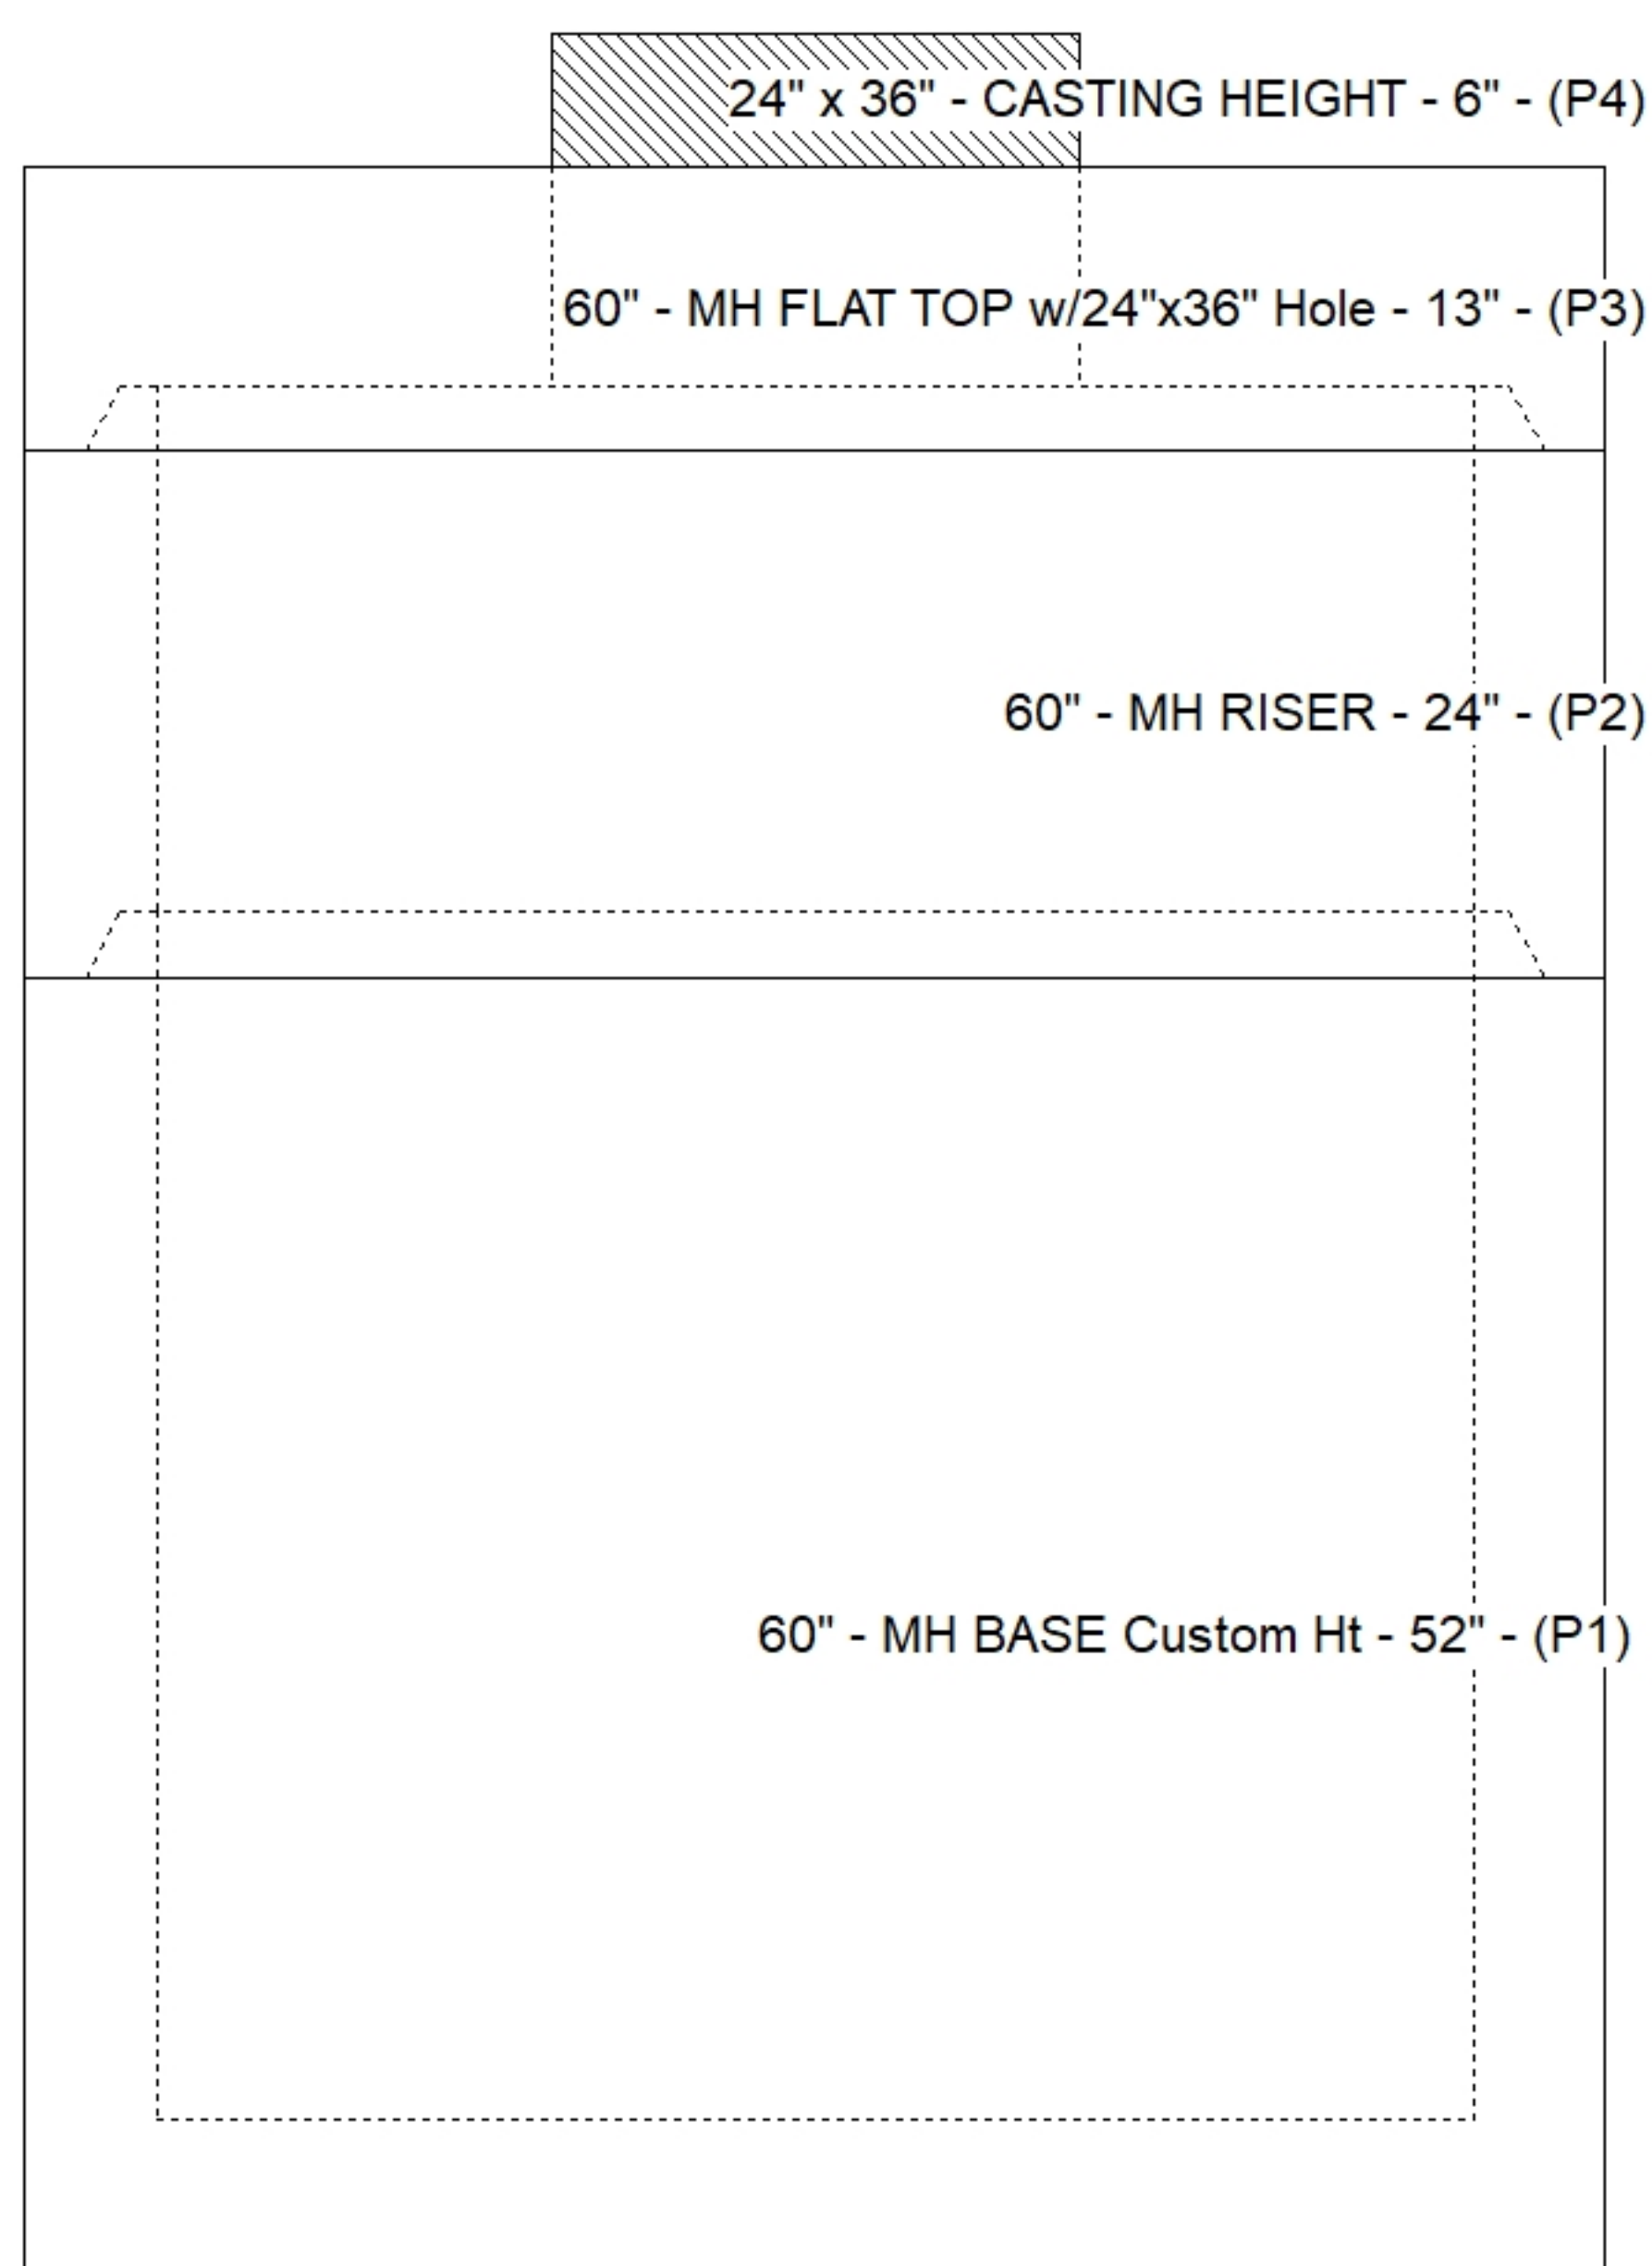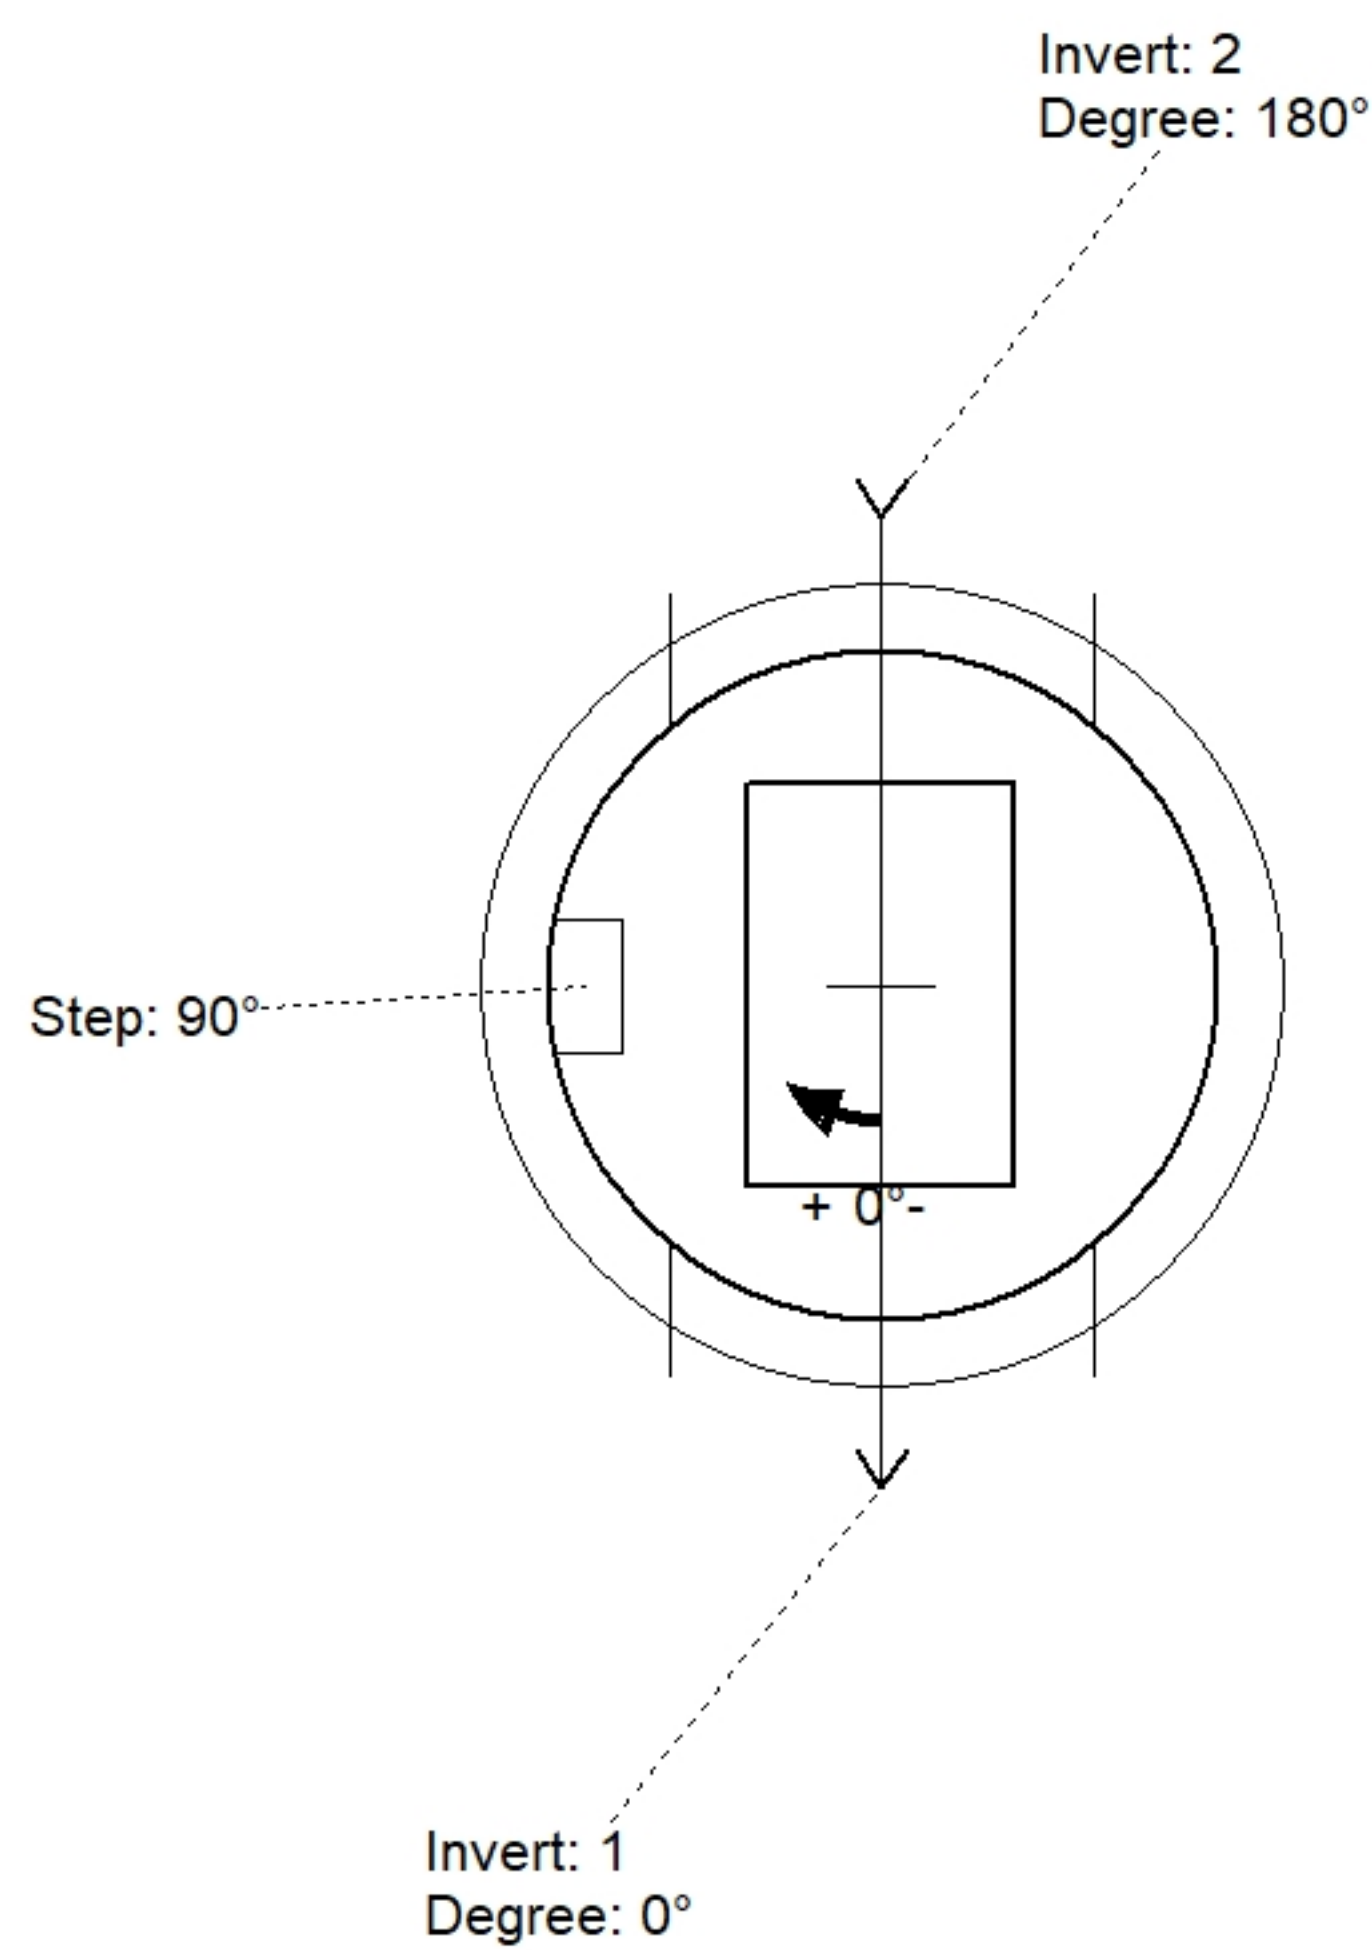

Position	Elev	Angle	Pipe	Pipe OD	Hole	Connector	Up ()	Ref
Rim	936.2'							
Reducer								
Invert 1	928.33'	0°	30" HDPE	35.1"	38"	Hole 38	0"	P1
Invert 2	928.33'	180°	30" HDPE	35.1"	38"	Hole 38	0"	P1
Invert 3								
Invert 4								
Invert 5								
Invert 6								
Invert 7								
Invert 8								

SUBMITTAL
APPROVED BY: