


Contractor: KY Earthworks

Plant: 100




Slack: 1.82"

Structure Total: 5724 lb

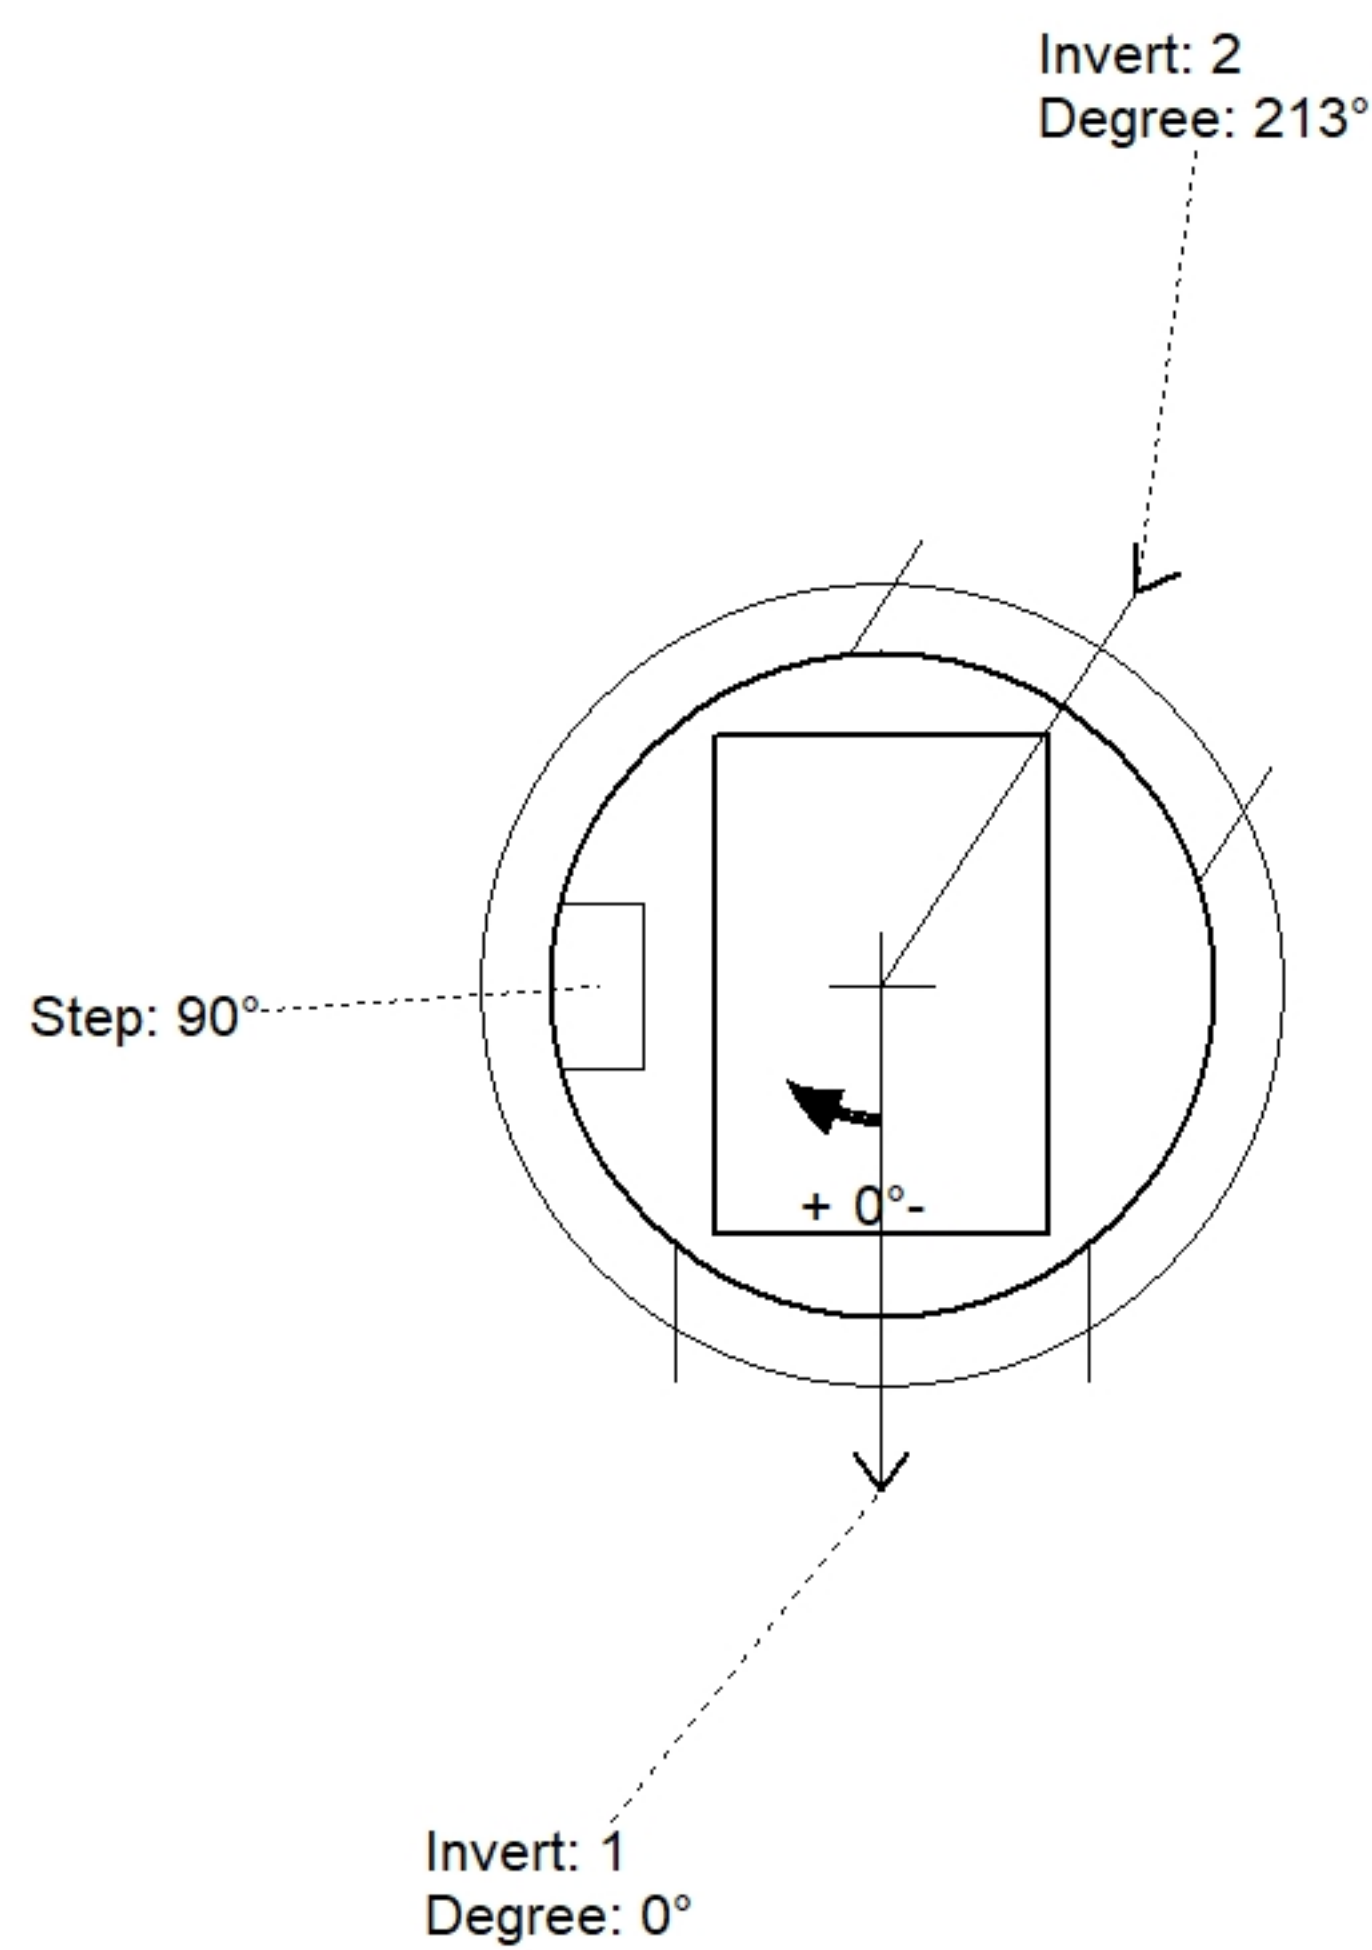

Position	Elev	Angle	Pipe	Pipe OD	Hole	Connector	Up (⌵)	Ref
Rim	935.18'							
Reducer								
Invert 1	929.77'	0°	24" HDPE	27.8"	30"	Hole 30	0"	P1
Invert 2	929.77'	213°	24" HDPE	27.8"	30"	Hole 30	0"	P1
Invert 3								
Invert 4								
Invert 5								
Invert 6								
Invert 7								
Invert 8								

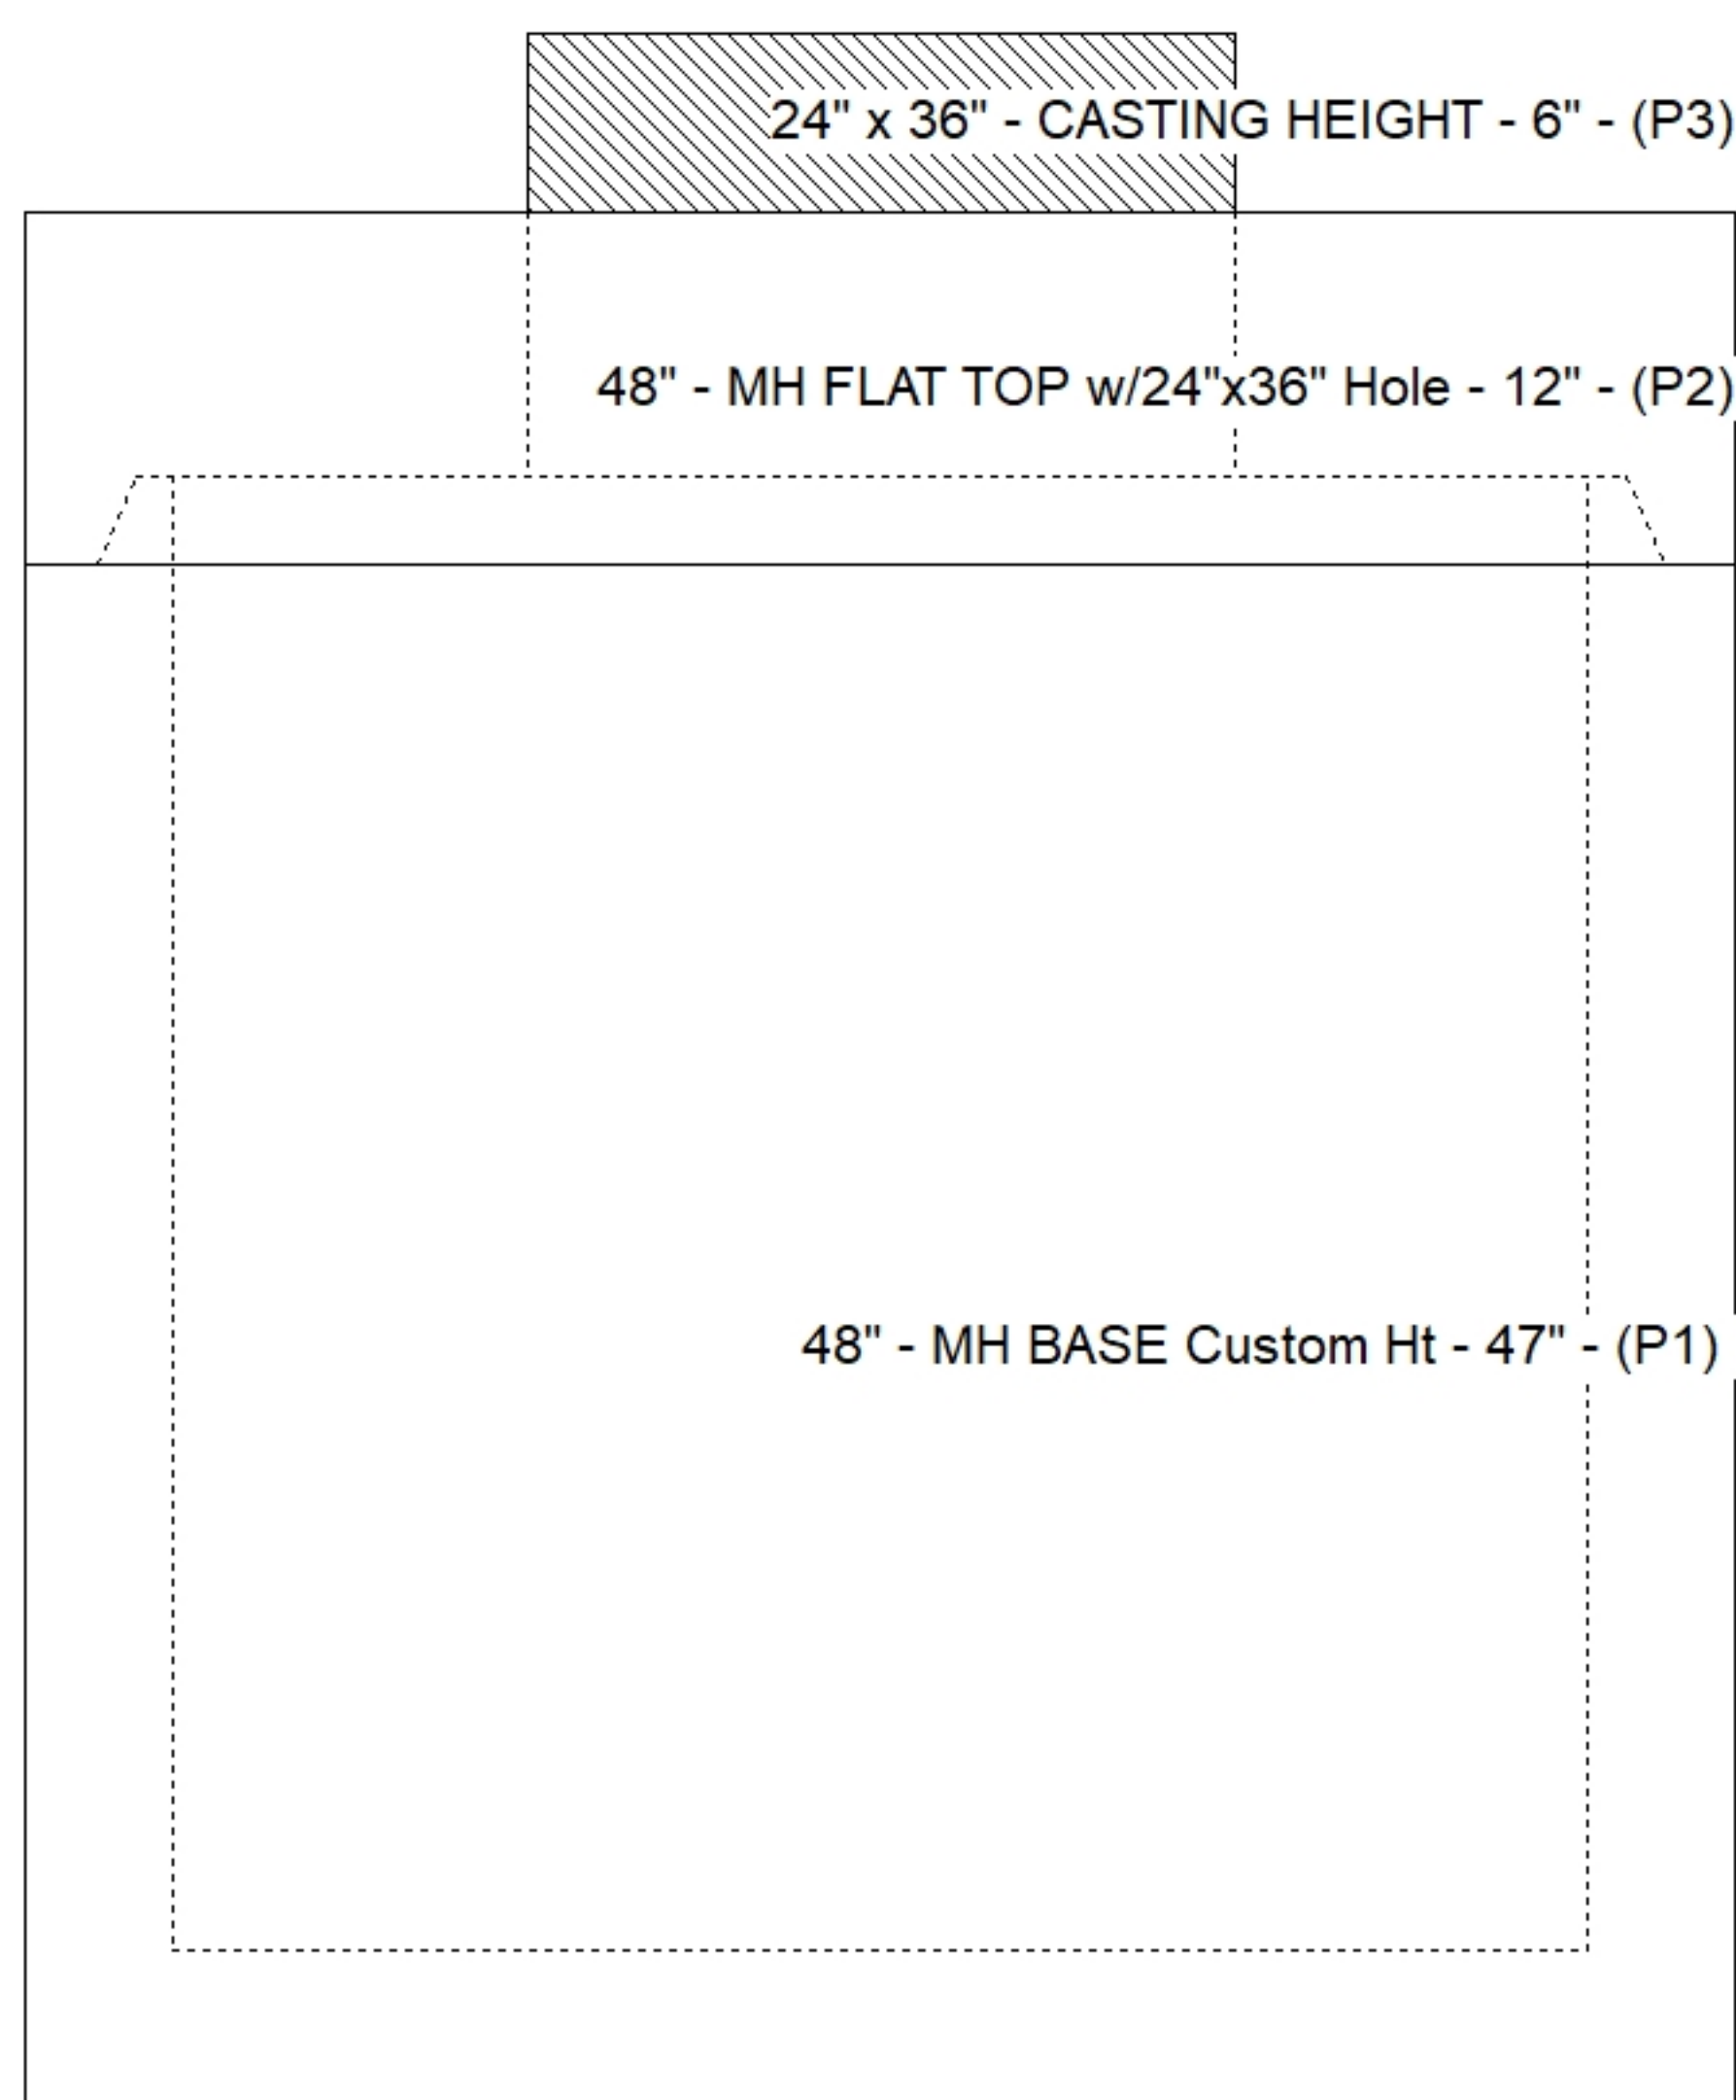

SUBMITTAL
APPROVED BY: