


**Contractor: KY Earthworks**

Plant: 100




Slack: 1.6"

|                  |         |
|------------------|---------|
| Structure Total: | 8487 lb |
|------------------|---------|

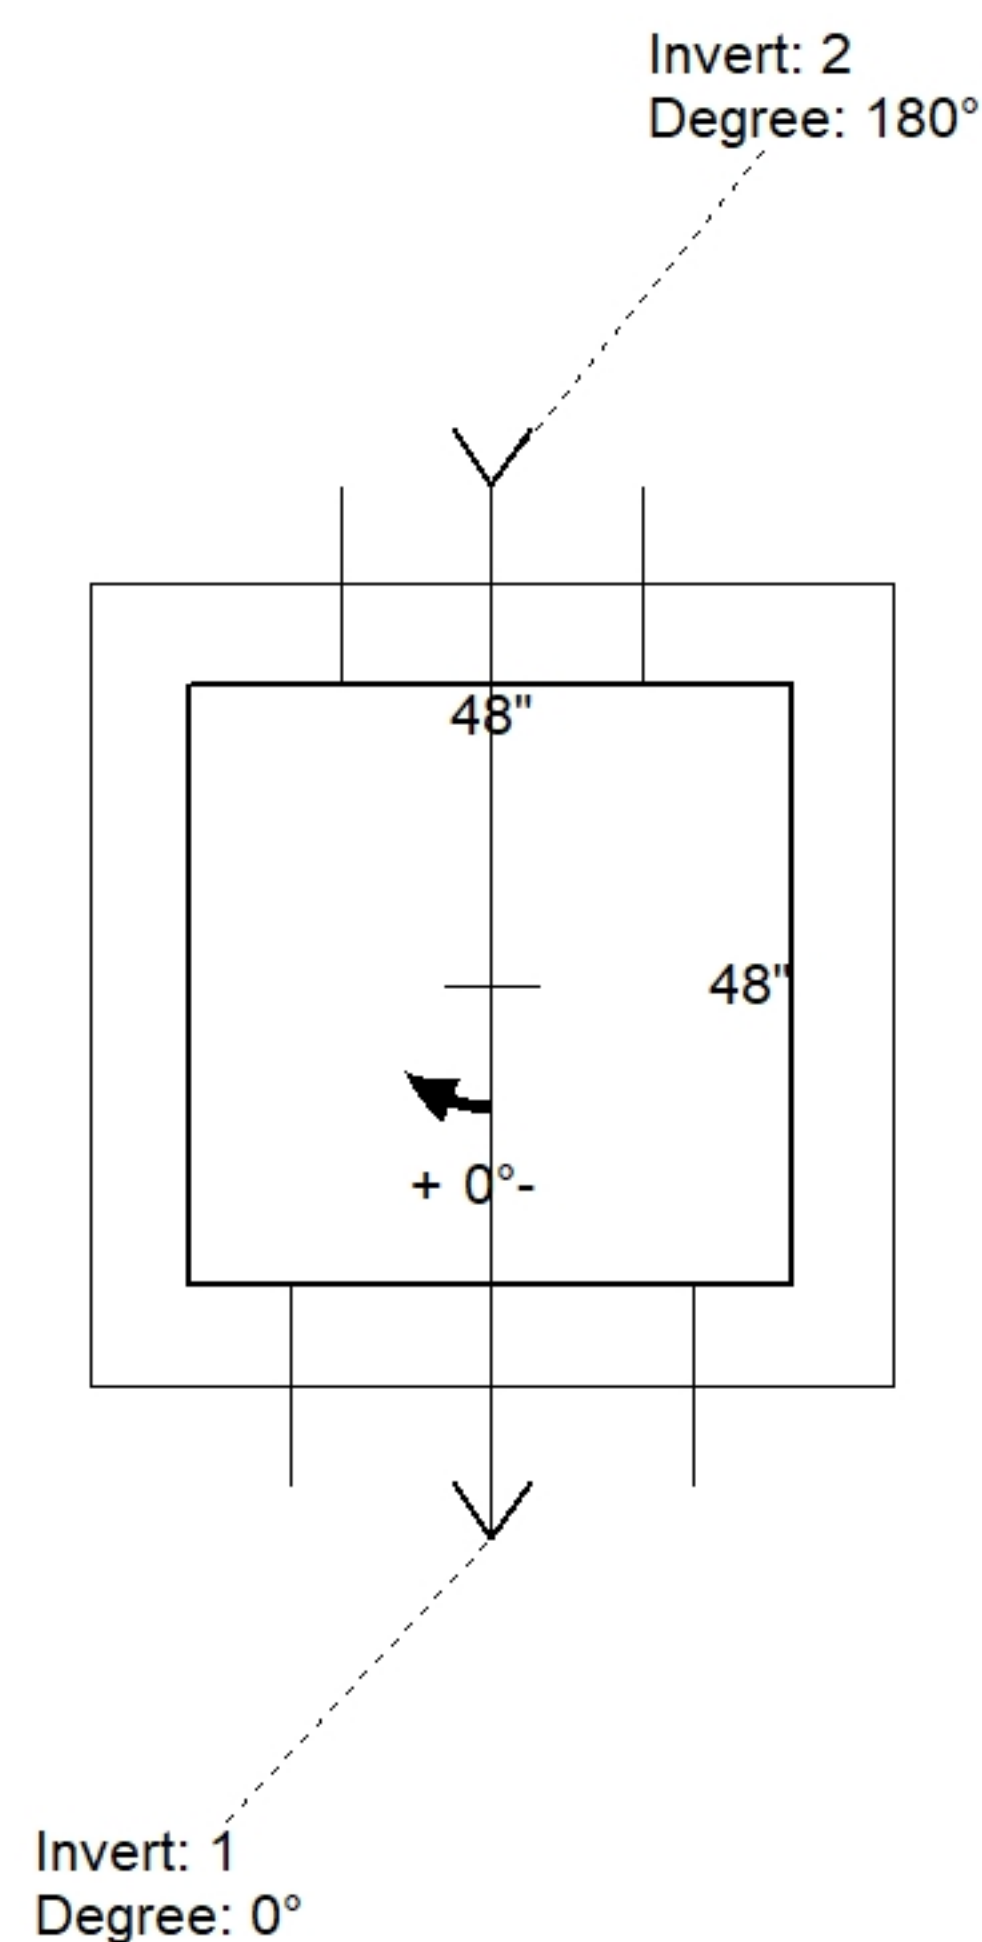

| Position | Elev   | Angle | Pipe           | Pipe OD | Hole | Connector | Up ( _ ) | Ref |
|----------|--------|-------|----------------|---------|------|-----------|----------|-----|
| Rim      | 925.8' |       |                |         |      |           |          |     |
| Reducer  |        |       |                |         |      |           |          |     |
| Invert 1 | 922.5' | 0°    | 24" RCP B WALL | 30"     | 32"  | Hole 32   | 0"       | P1  |
| Invert 2 | 922.8' | 180°  | 24" Orifice    | 24"     | 24"  | Hole 24   | 6.6"     | P1  |
| Invert 3 |        |       |                |         |      |           |          |     |
| Invert 4 |        |       |                |         |      |           |          |     |
| Invert 5 |        |       |                |         |      |           |          |     |
| Invert 6 |        |       |                |         |      |           |          |     |
| Invert 7 |        |       |                |         |      |           |          |     |
| Invert 8 |        |       |                |         |      |           |          |     |

(P1)

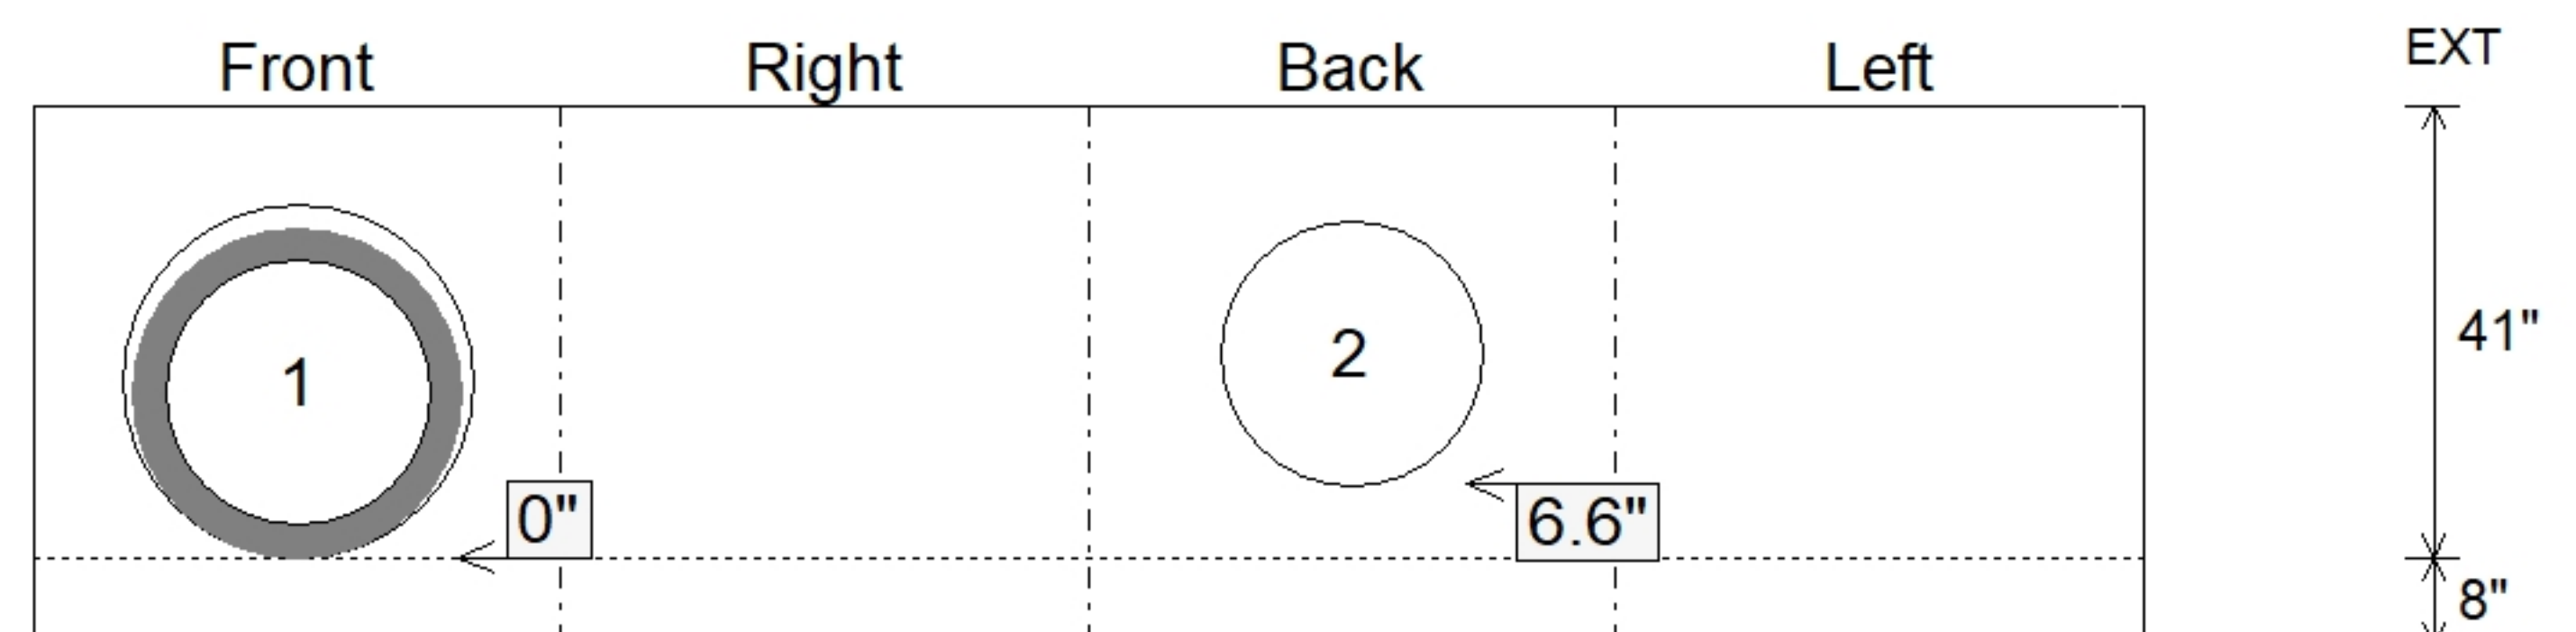

SUBMITTAL  
APPROVED BY: