

Contractor: KY Earthworks


TECH: Jared - F

Plant: 100





Slack: 0.5"

Structure Total: 7443 lb

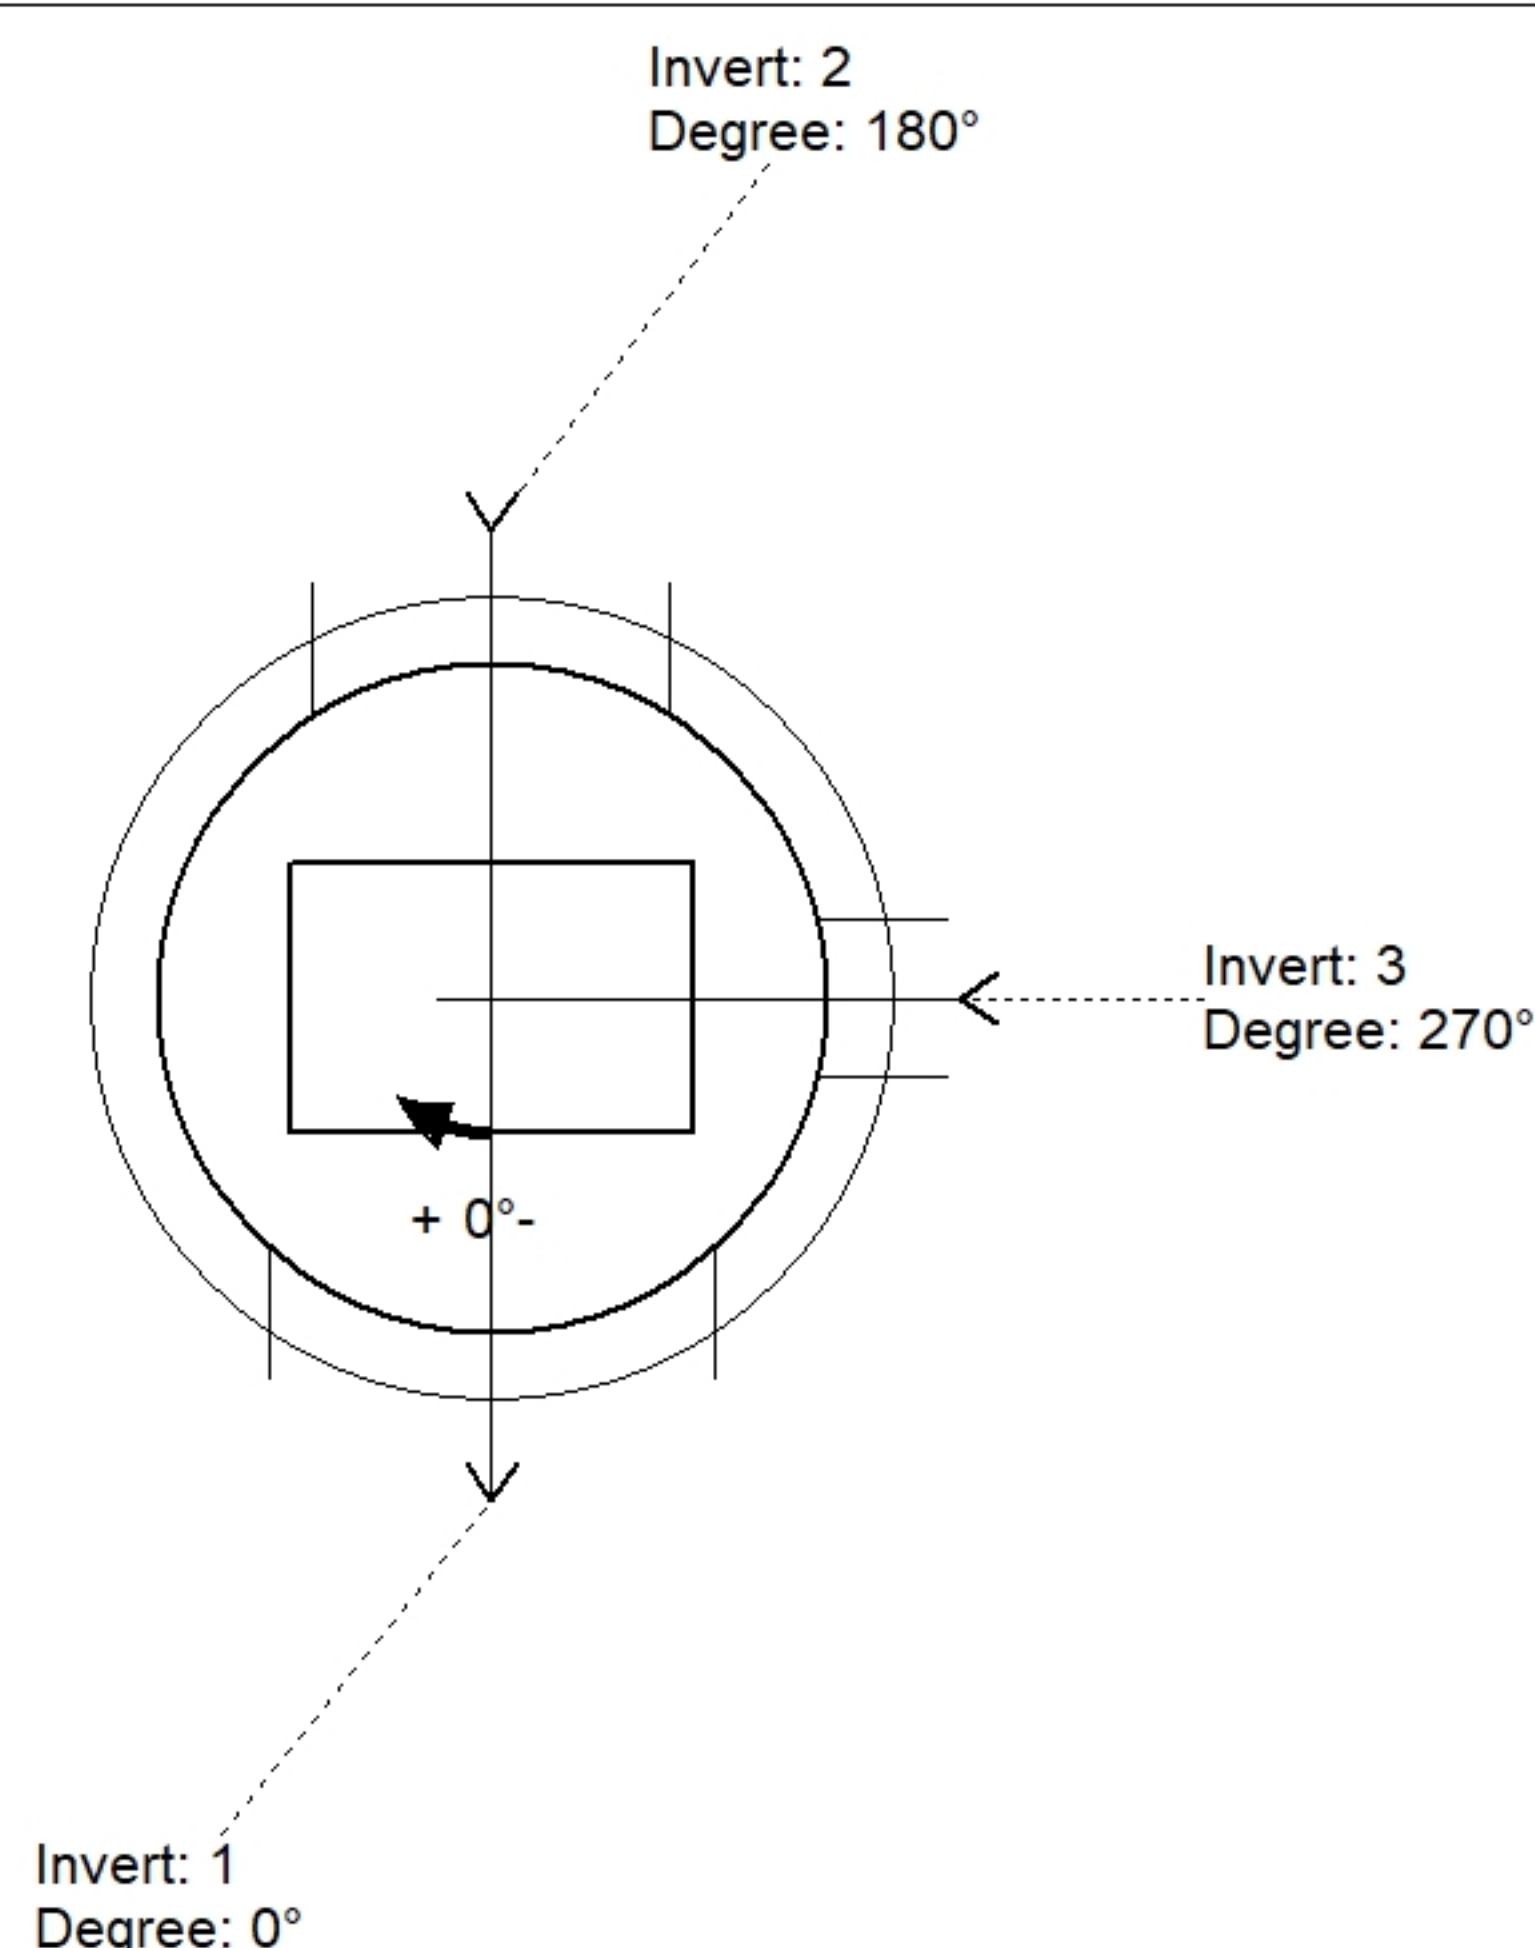

Position	Elev	Angle	Pipe	Pipe OD	Hole	Connector	Up ()	Ref
Rim	933.9'							
Reducer								
Invert 1	930.07'	0°	30" RCP B WALL	37"	40" x 37"	DOGHOUSE INVRTD 40"x37"	0.04"	P1
Invert 2	930.07'	180°	24" RCP B WALL	30"	32"	Hole 32	0.54"	P1
Invert 3	930.17'	270°	10" HDPE	11.4"	14"	Hole 14	4.04"	P1
Invert 4								
Invert 5								
Invert 6								
Invert 7								
Invert 8								

Default - Interior Dimensions

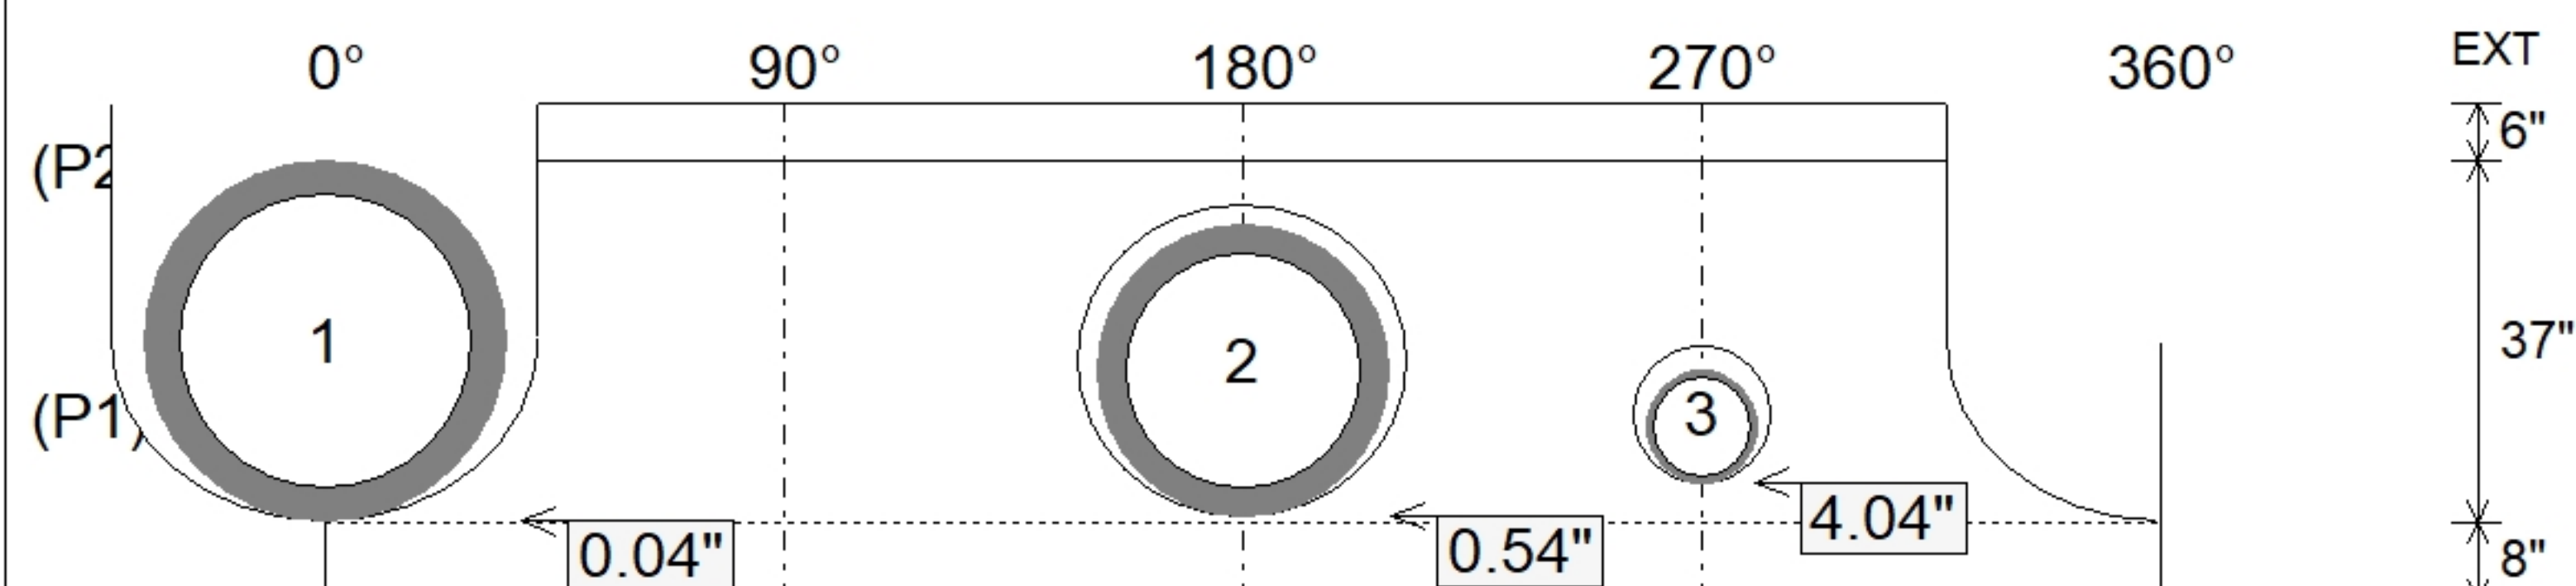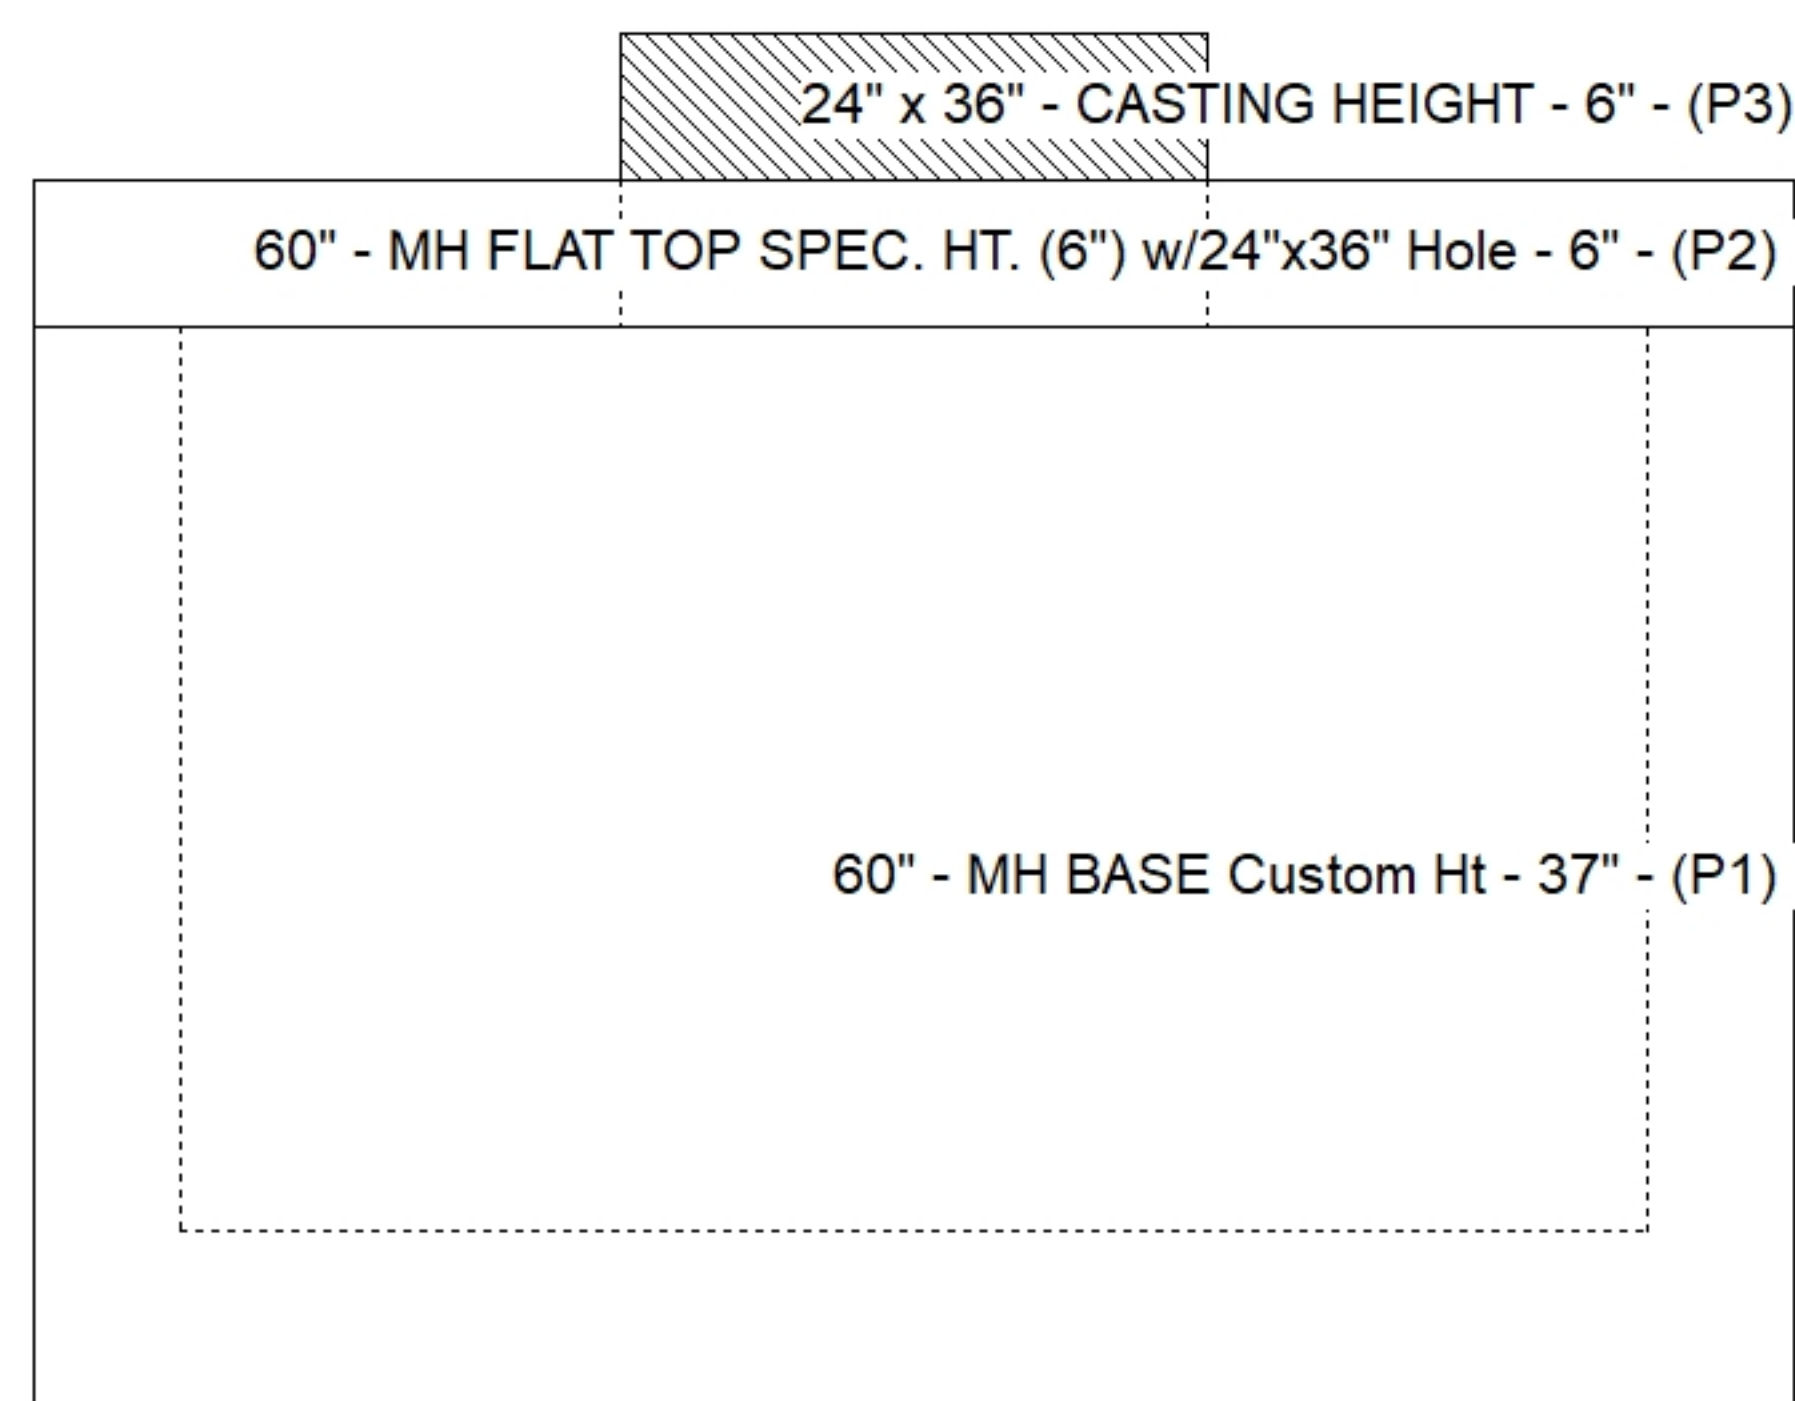

SUBMITTAL
APPROVED BY: