


Contractor: KY Earthworks

Plant: 100




Slack: 1.84"


Structure Total: 4819 lb

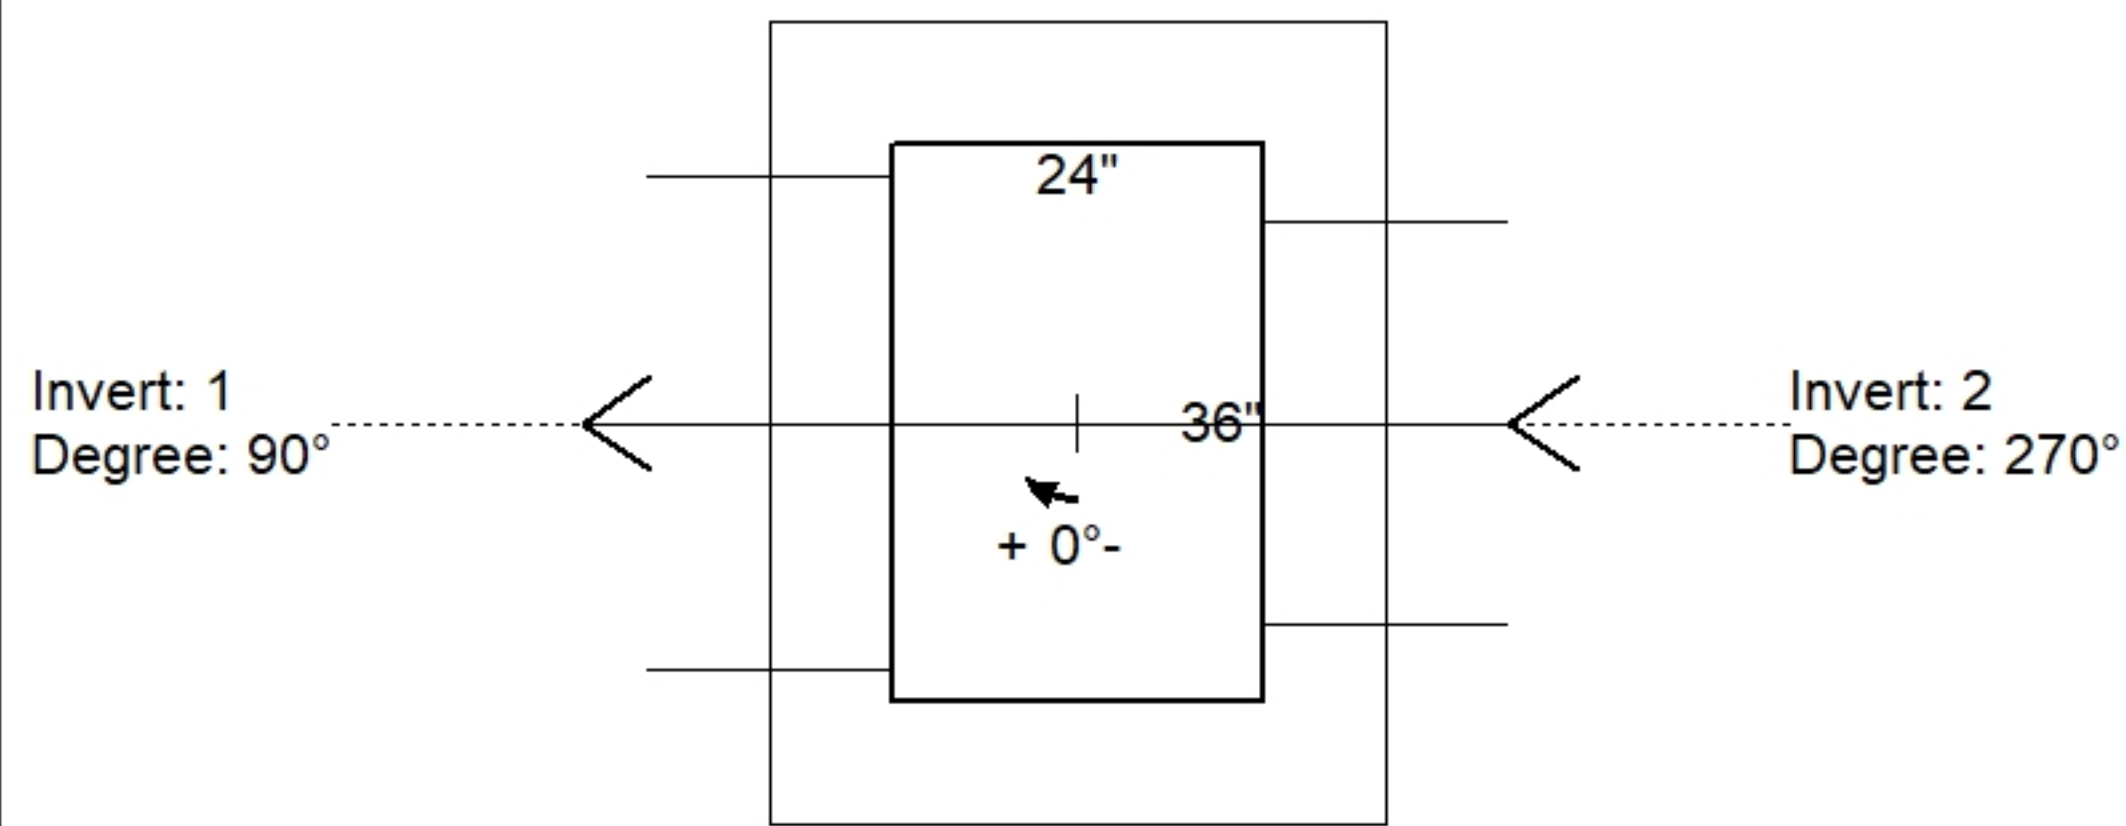

Position	Elev	Angle	Pipe	Pipe OD	Hole	Connector	Up (⌵)	Ref
Rim	933.7'							
Reducer								
Invert 1	930.13'	90°	24" RCP B WALL	30"	32"	Hole 32	0"	P1
Invert 2	930.13'	270°	18" RCP B WALL	23"	26"	Hole 26	0.5"	P1
Invert 3								
Invert 4								
Invert 5								
Invert 6								
Invert 7								
Invert 8								

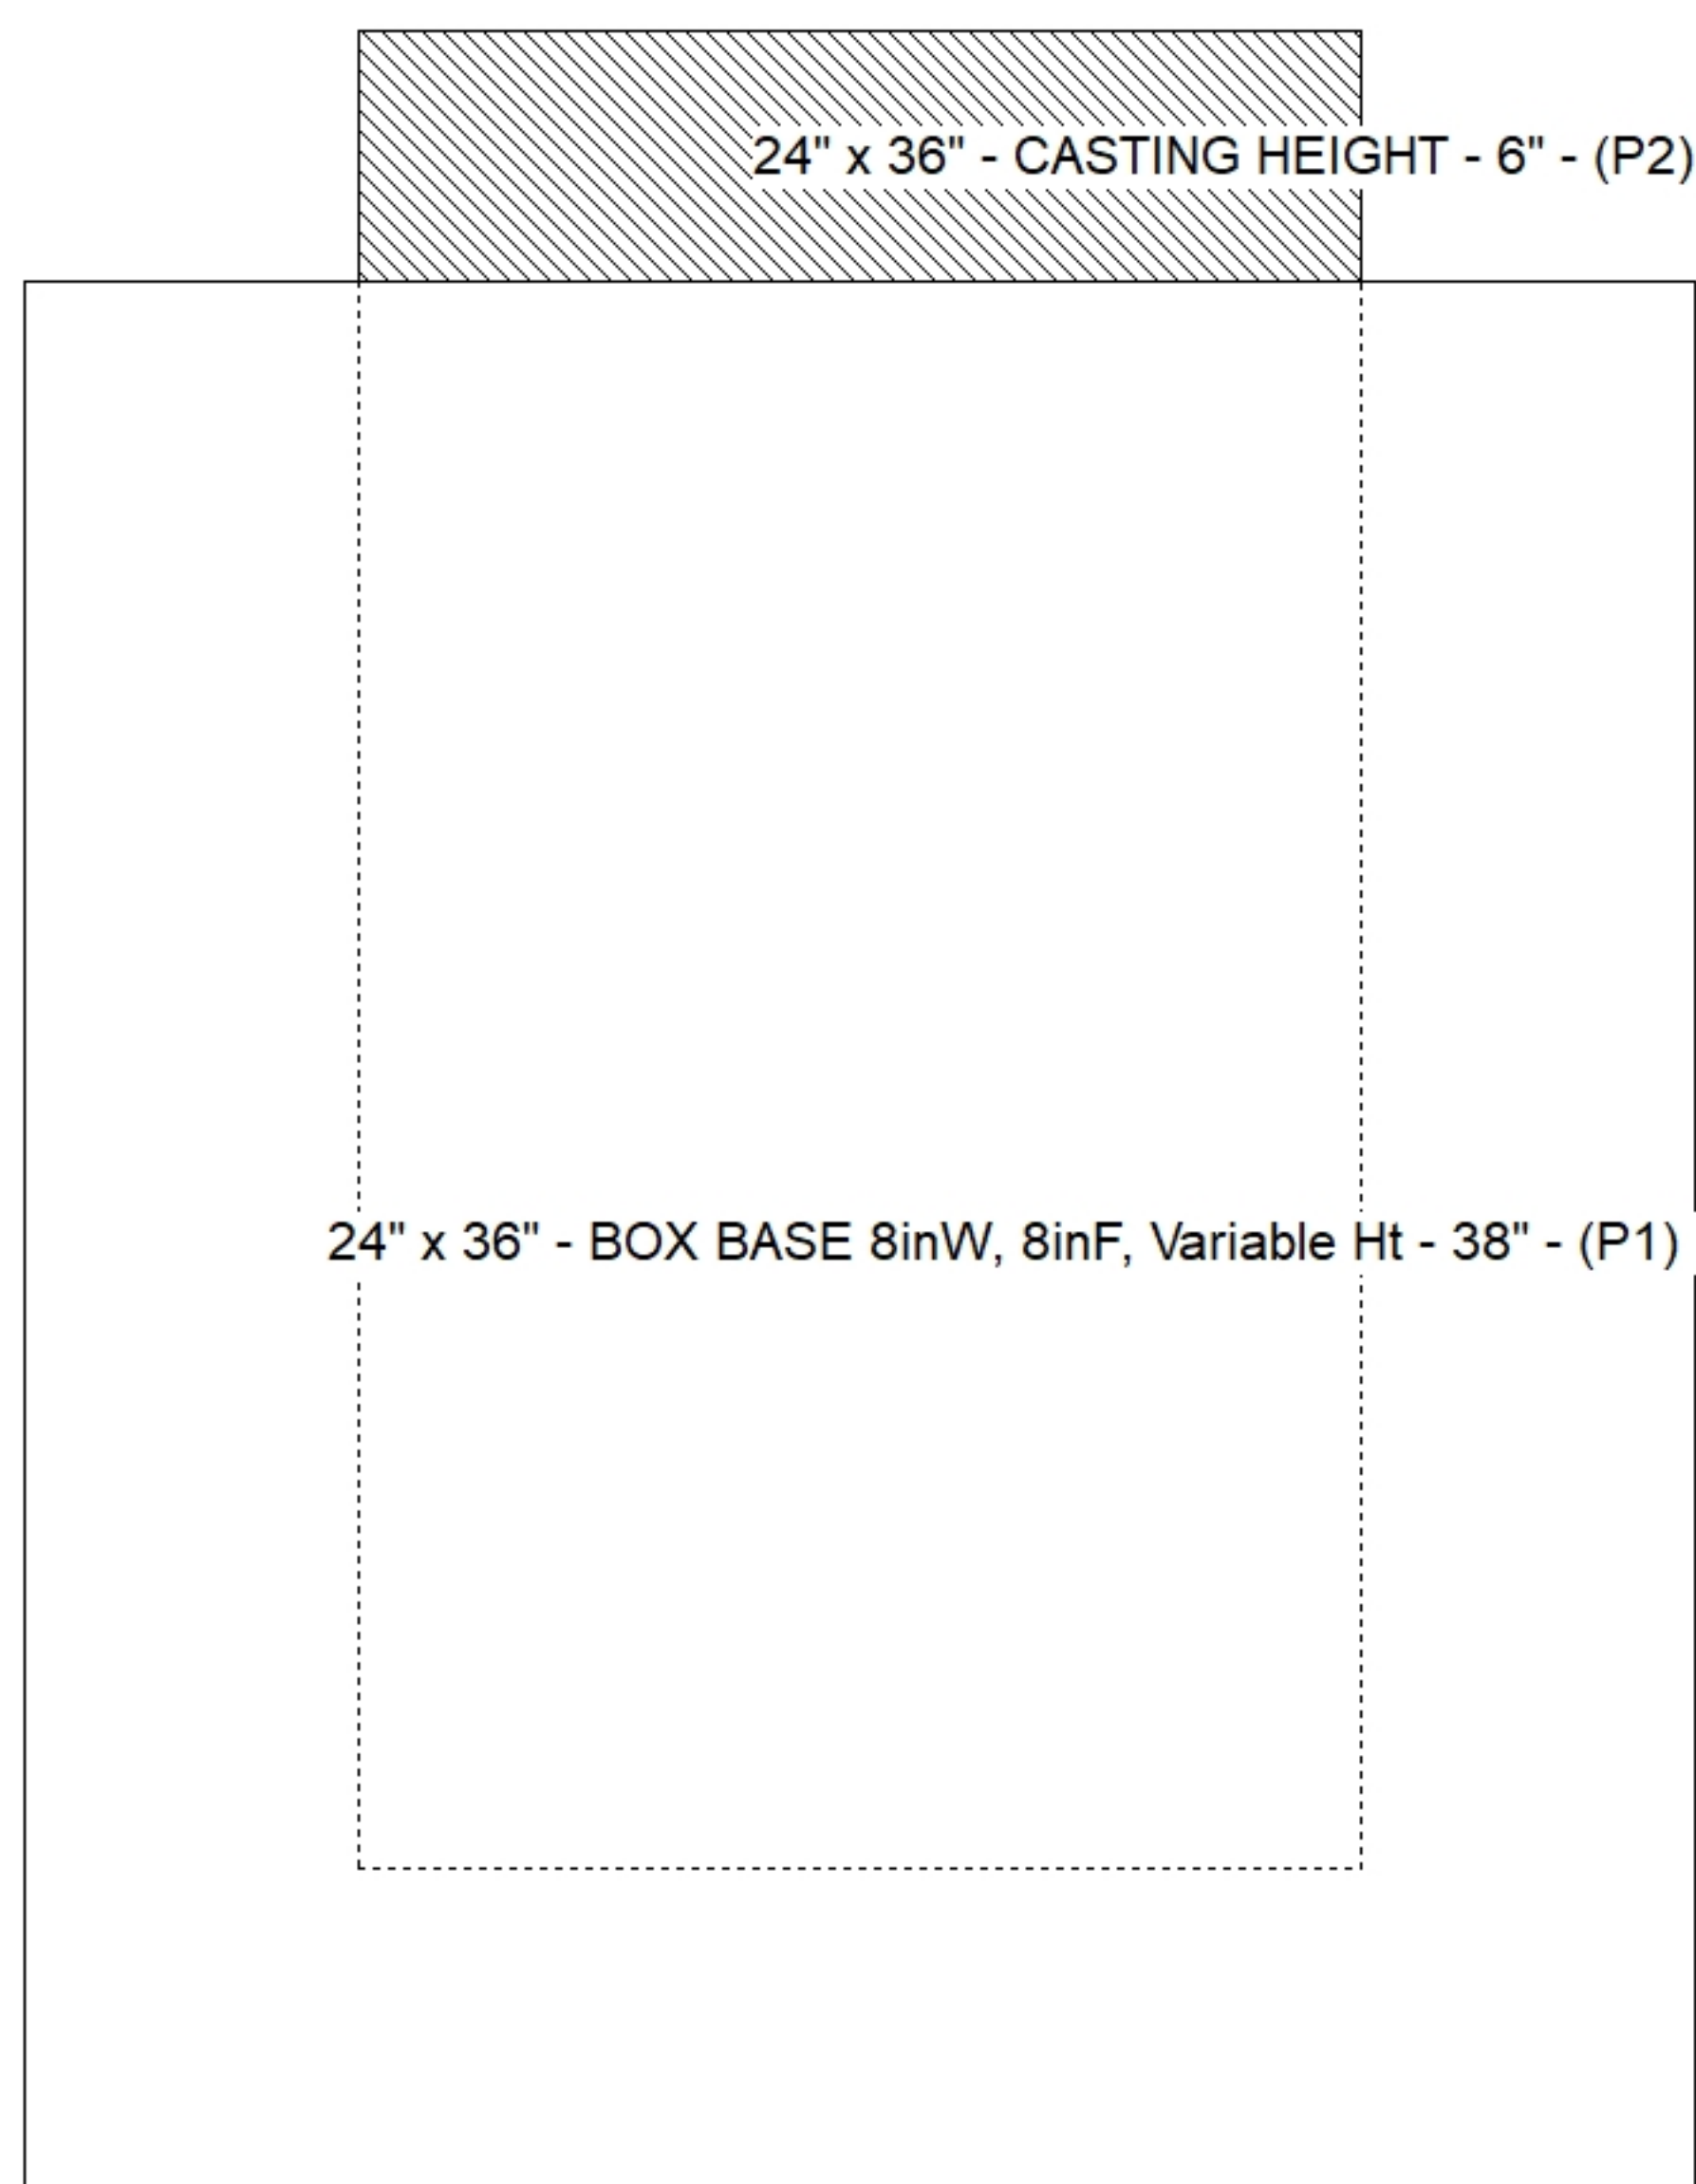

(P1)

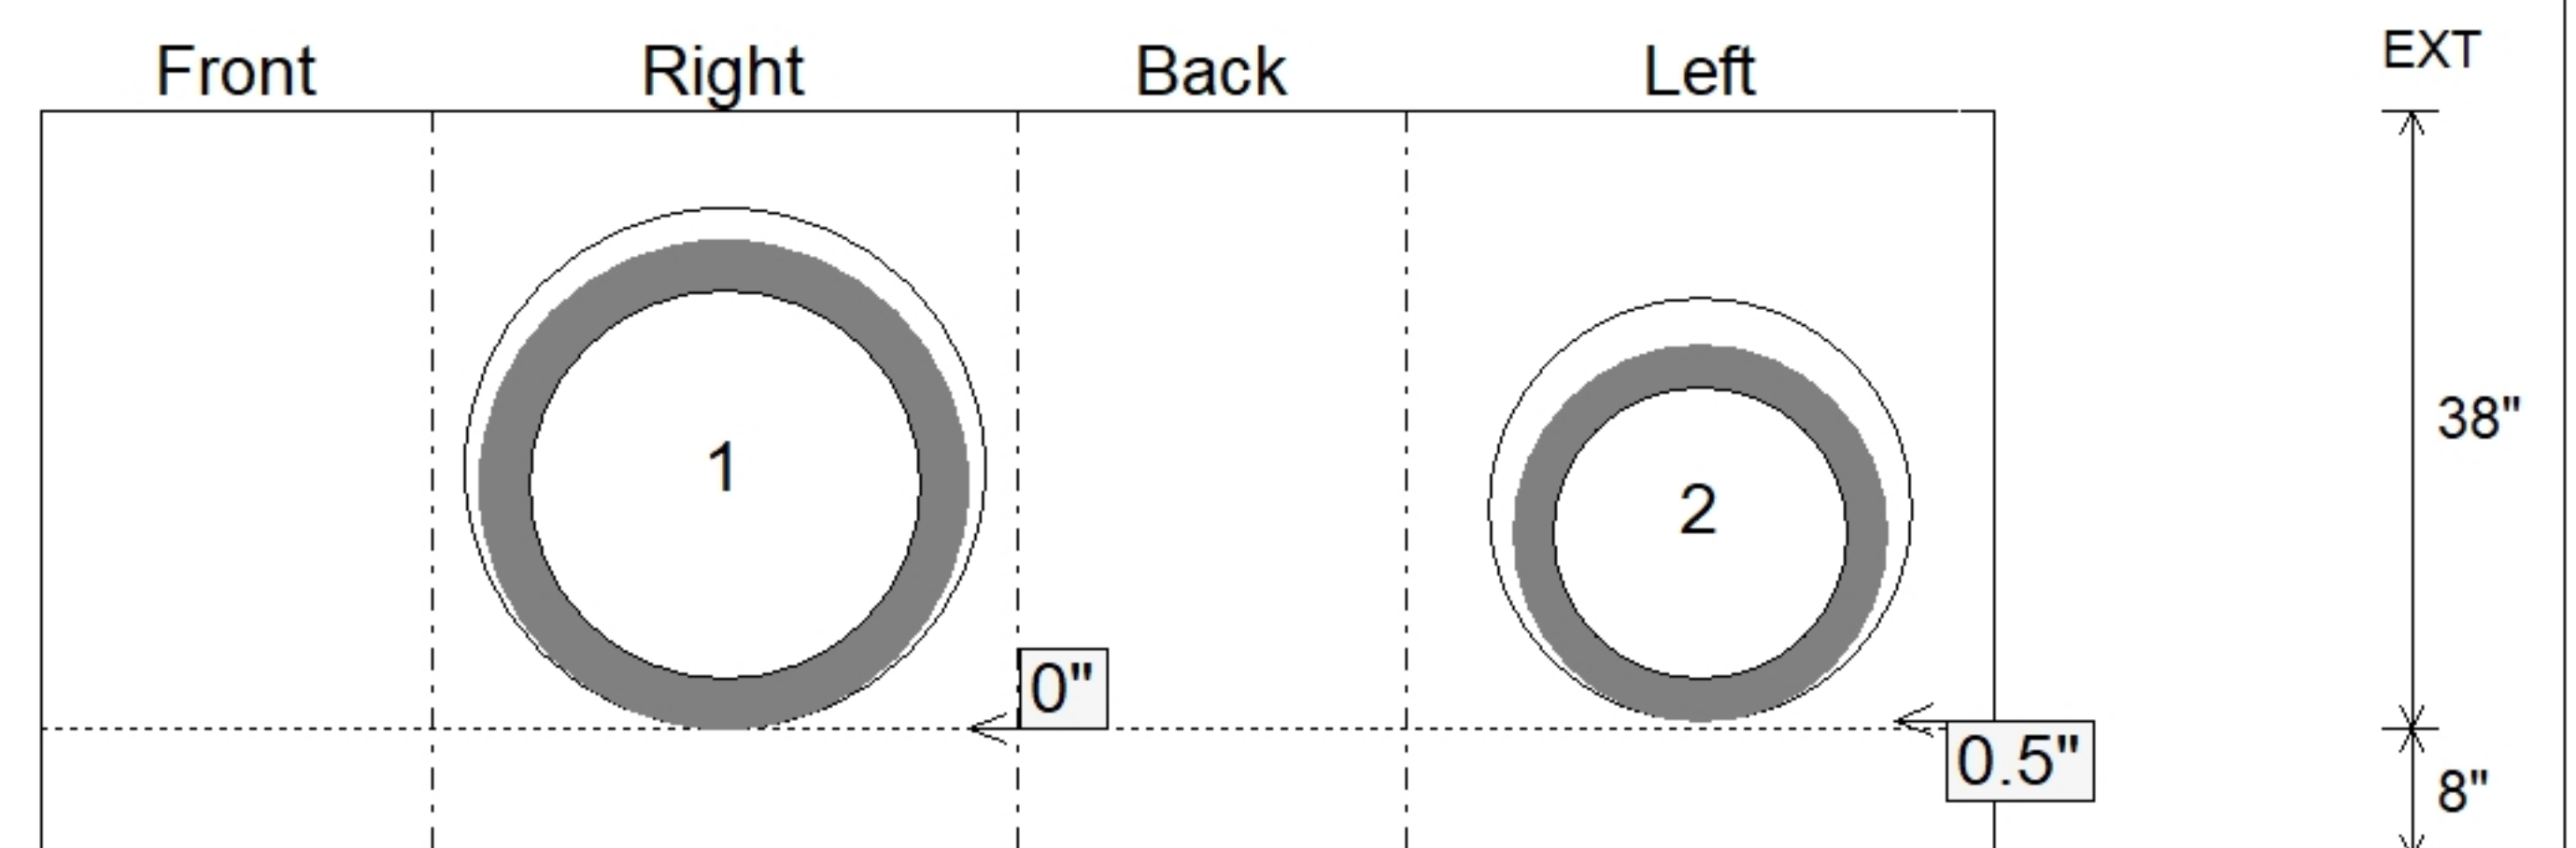

SUBMITTAL
APPROVED BY: