


Contractor: KY Earthworks



Plant: 100



Slack: 0.11"

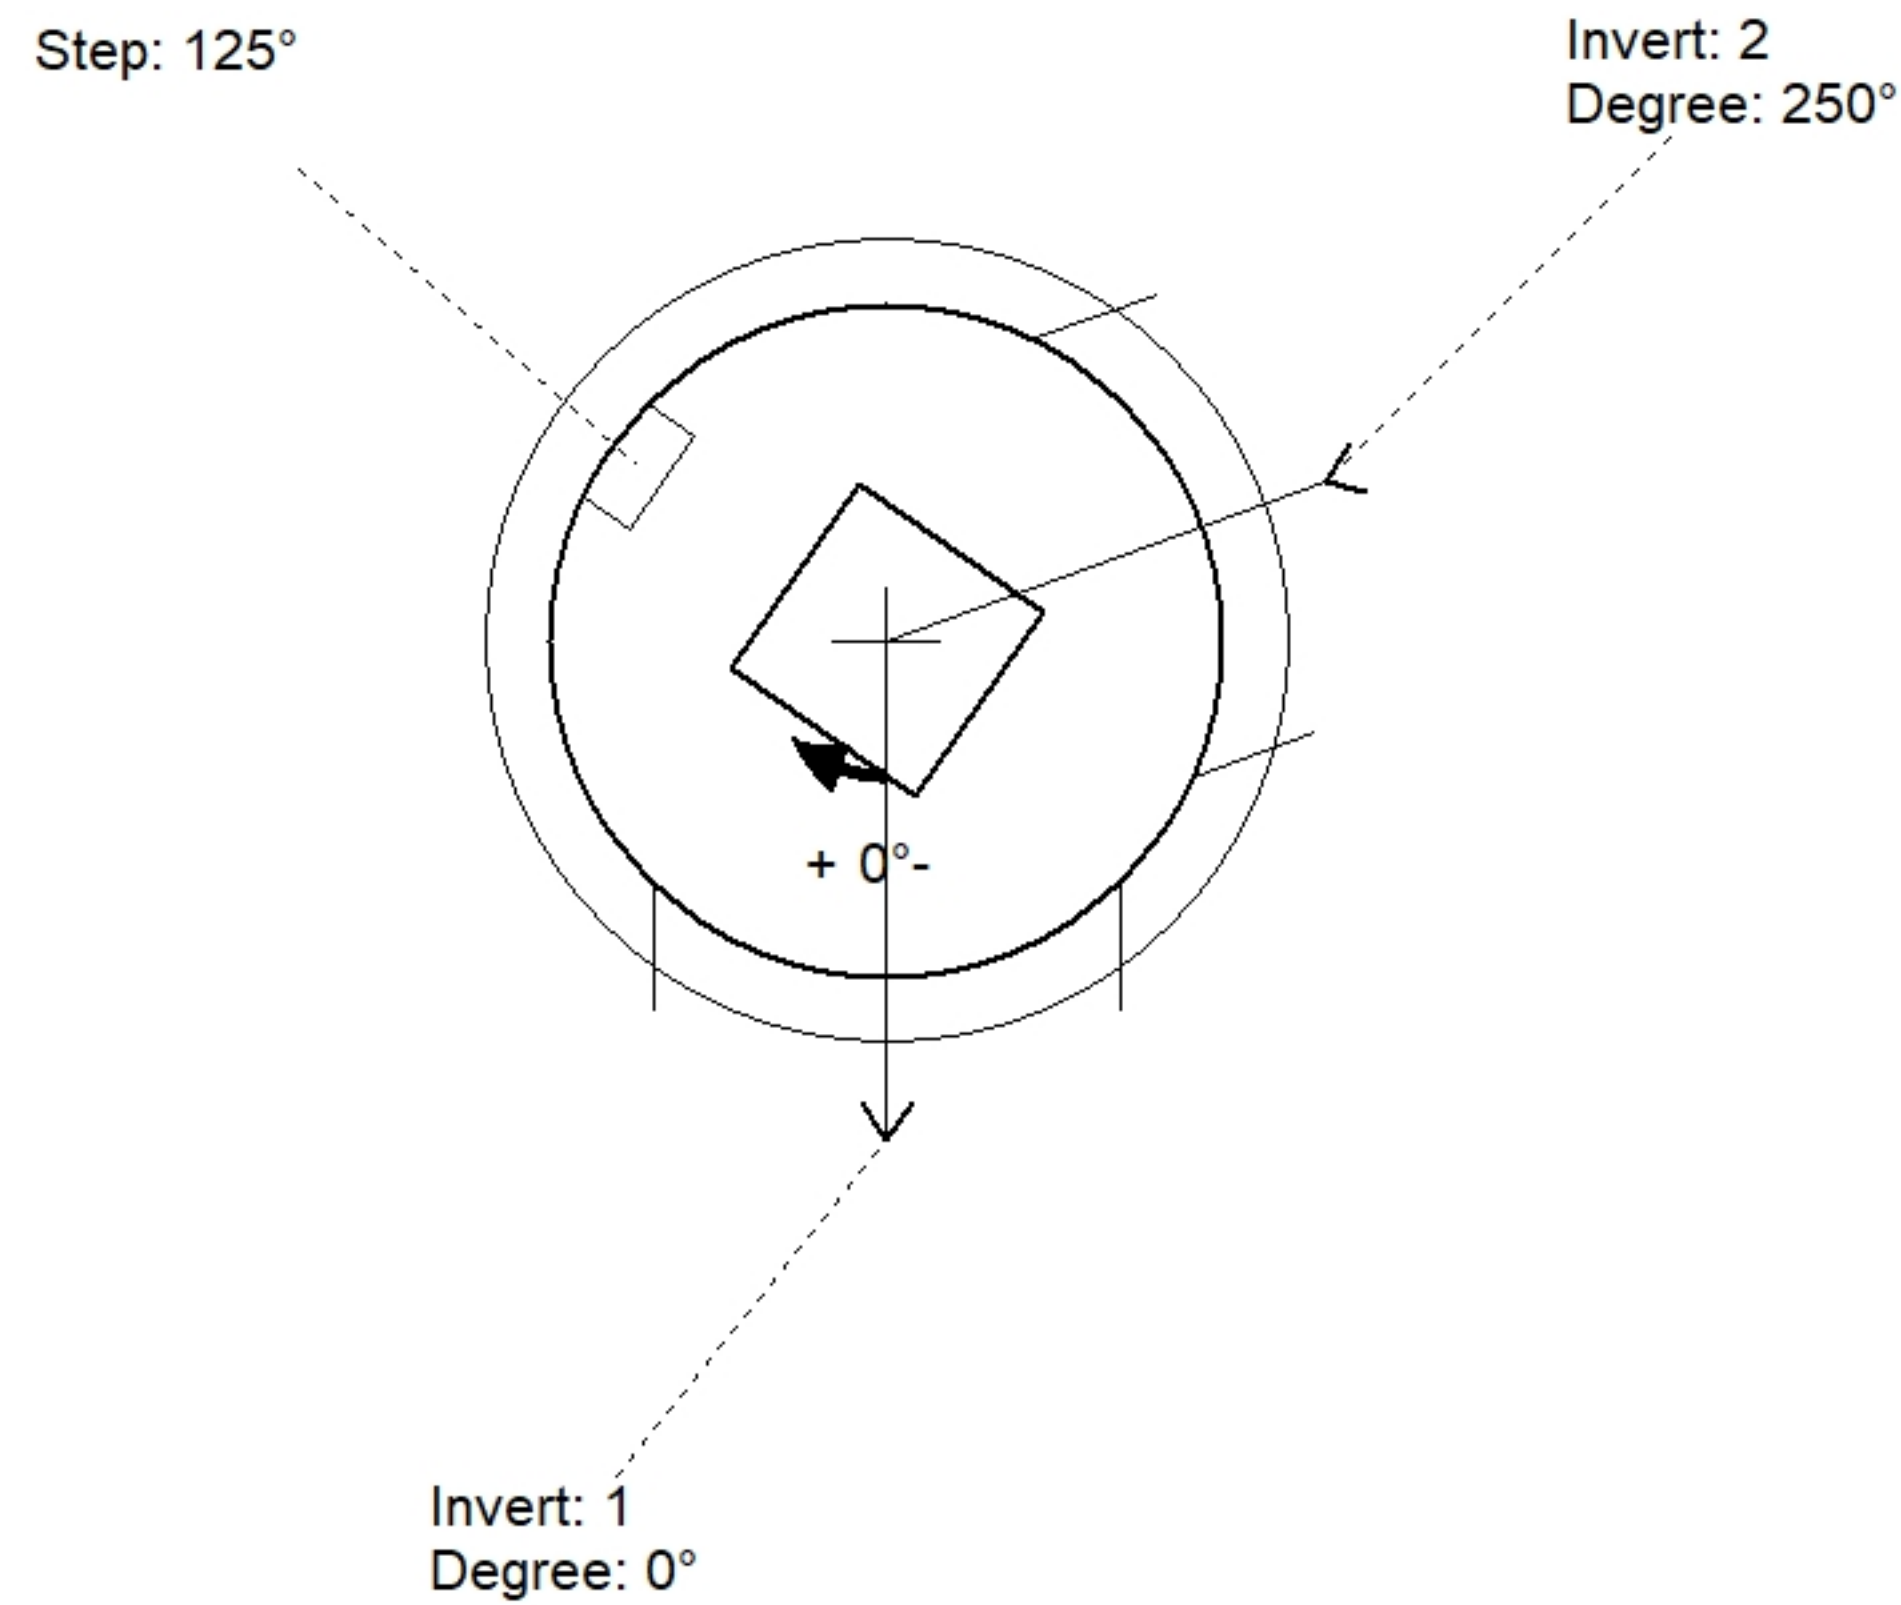

Position	Elev	Angle	Pipe	Pipe OD	Hole	Connector	Up (⌵)	Ref
Rim	928.93'							
Reducer								
Invert 1	923.35'	0°	42" HDPE	47.7"	50"	Hole 50	0"	P1
Invert 2	923.35'	250°	42" HDPE	47.7"	50"	Hole 50	0"	P1
Invert 3								
Invert 4								
Invert 5								
Invert 6								
Invert 7								
Invert 8								

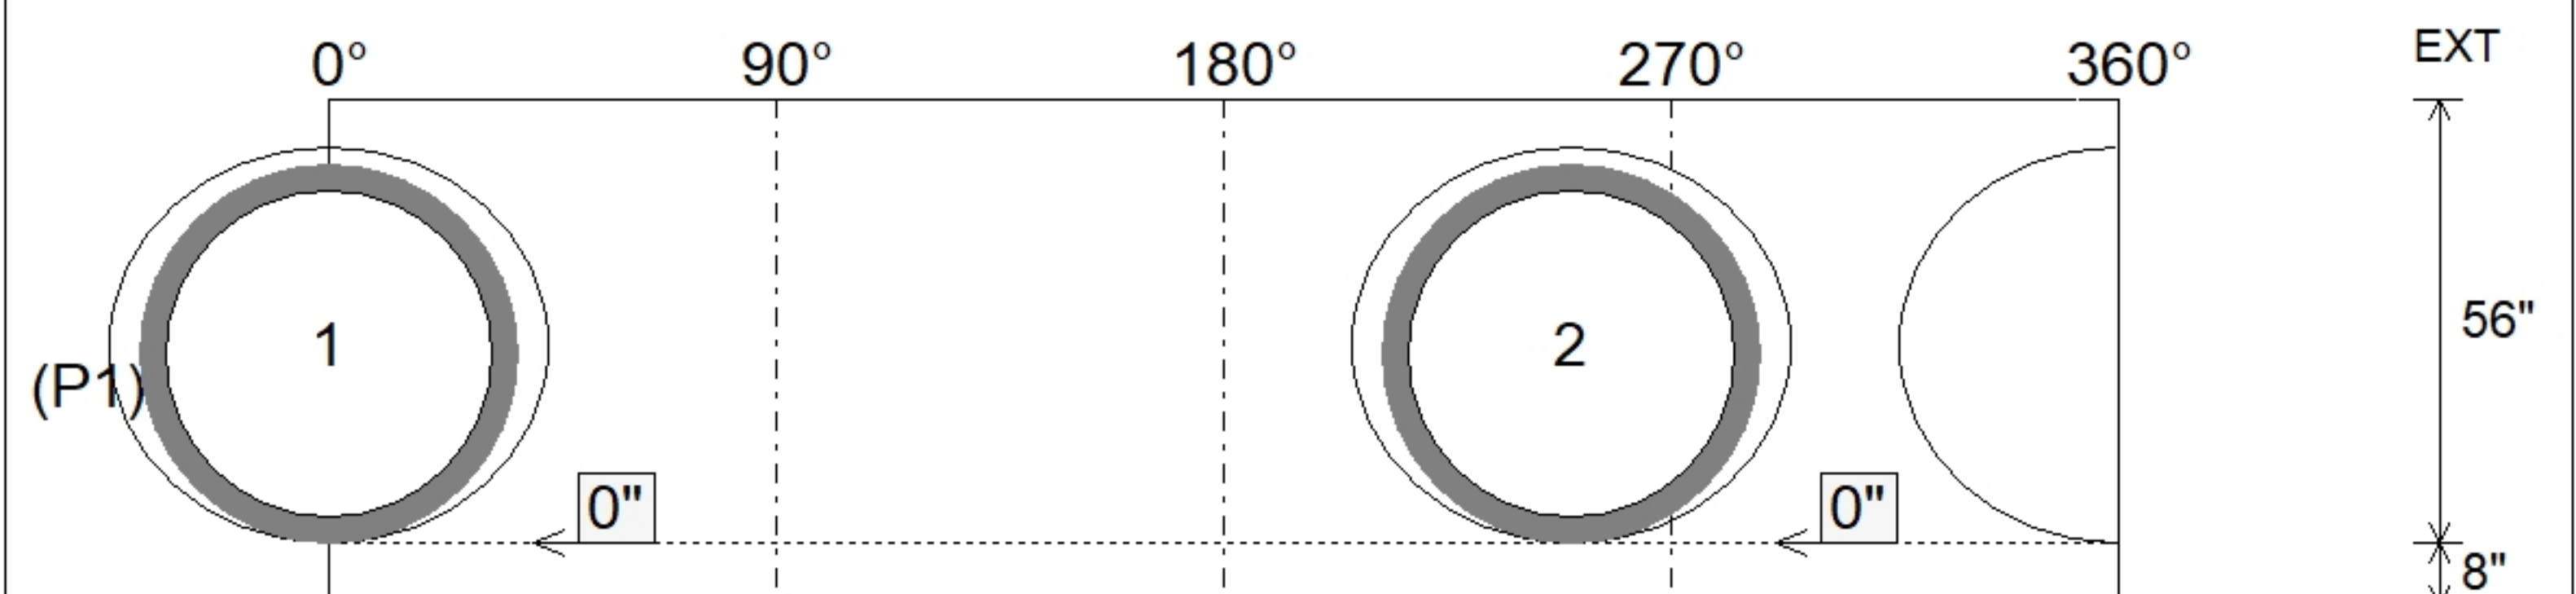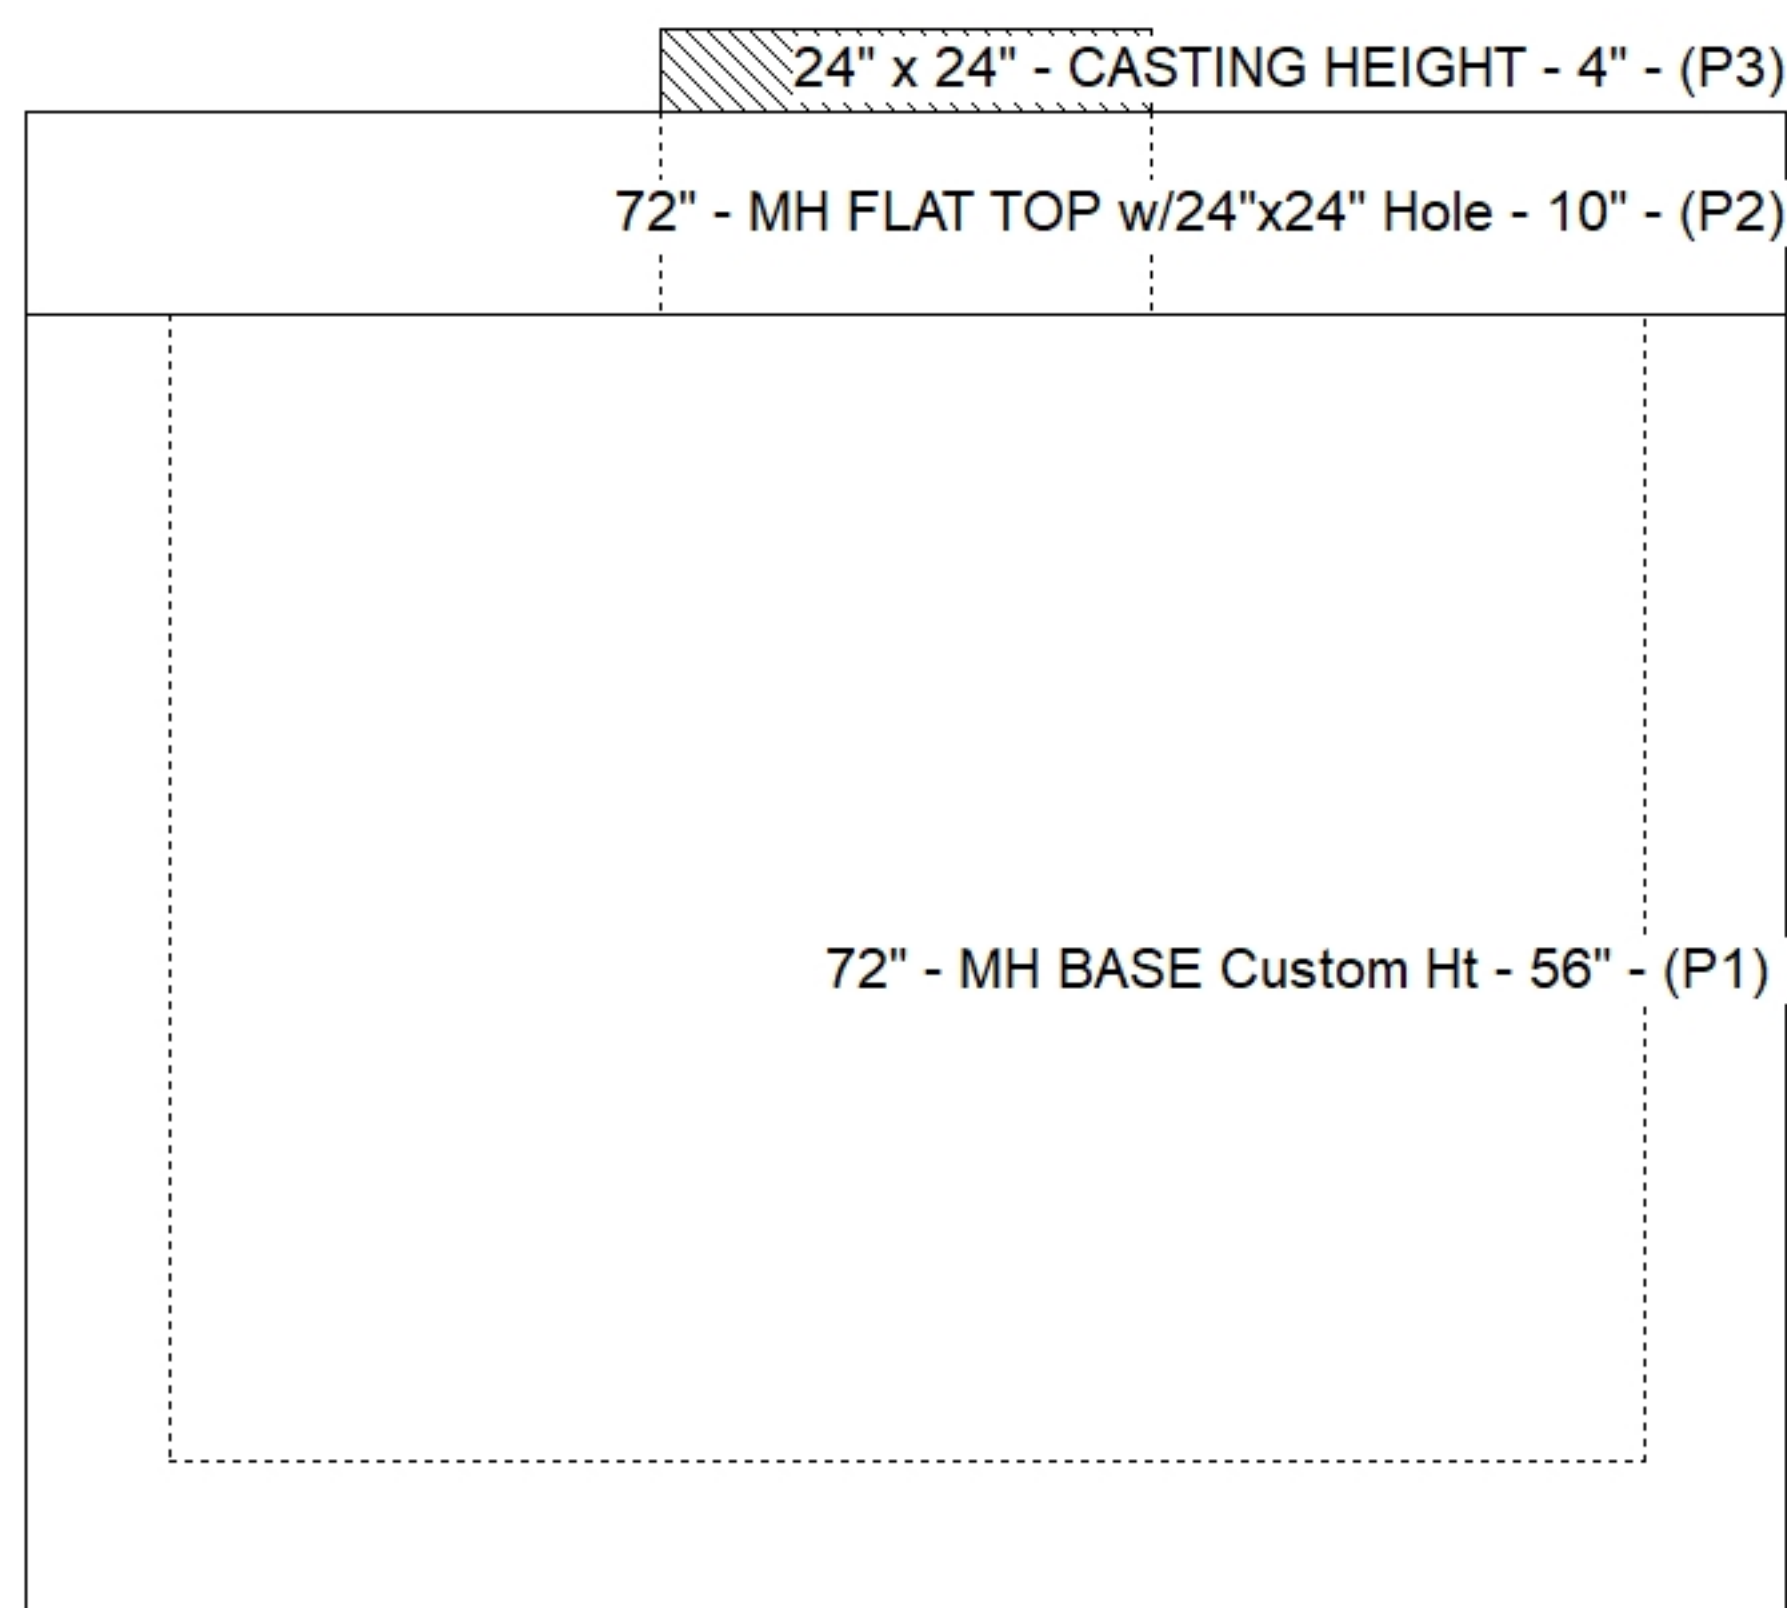

SUBMITTAL
APPROVED BY: