


Contractor: KY Earthworks

Plant: 100





Slack: 1.51"

Structure Total:	14803 lb
------------------	----------

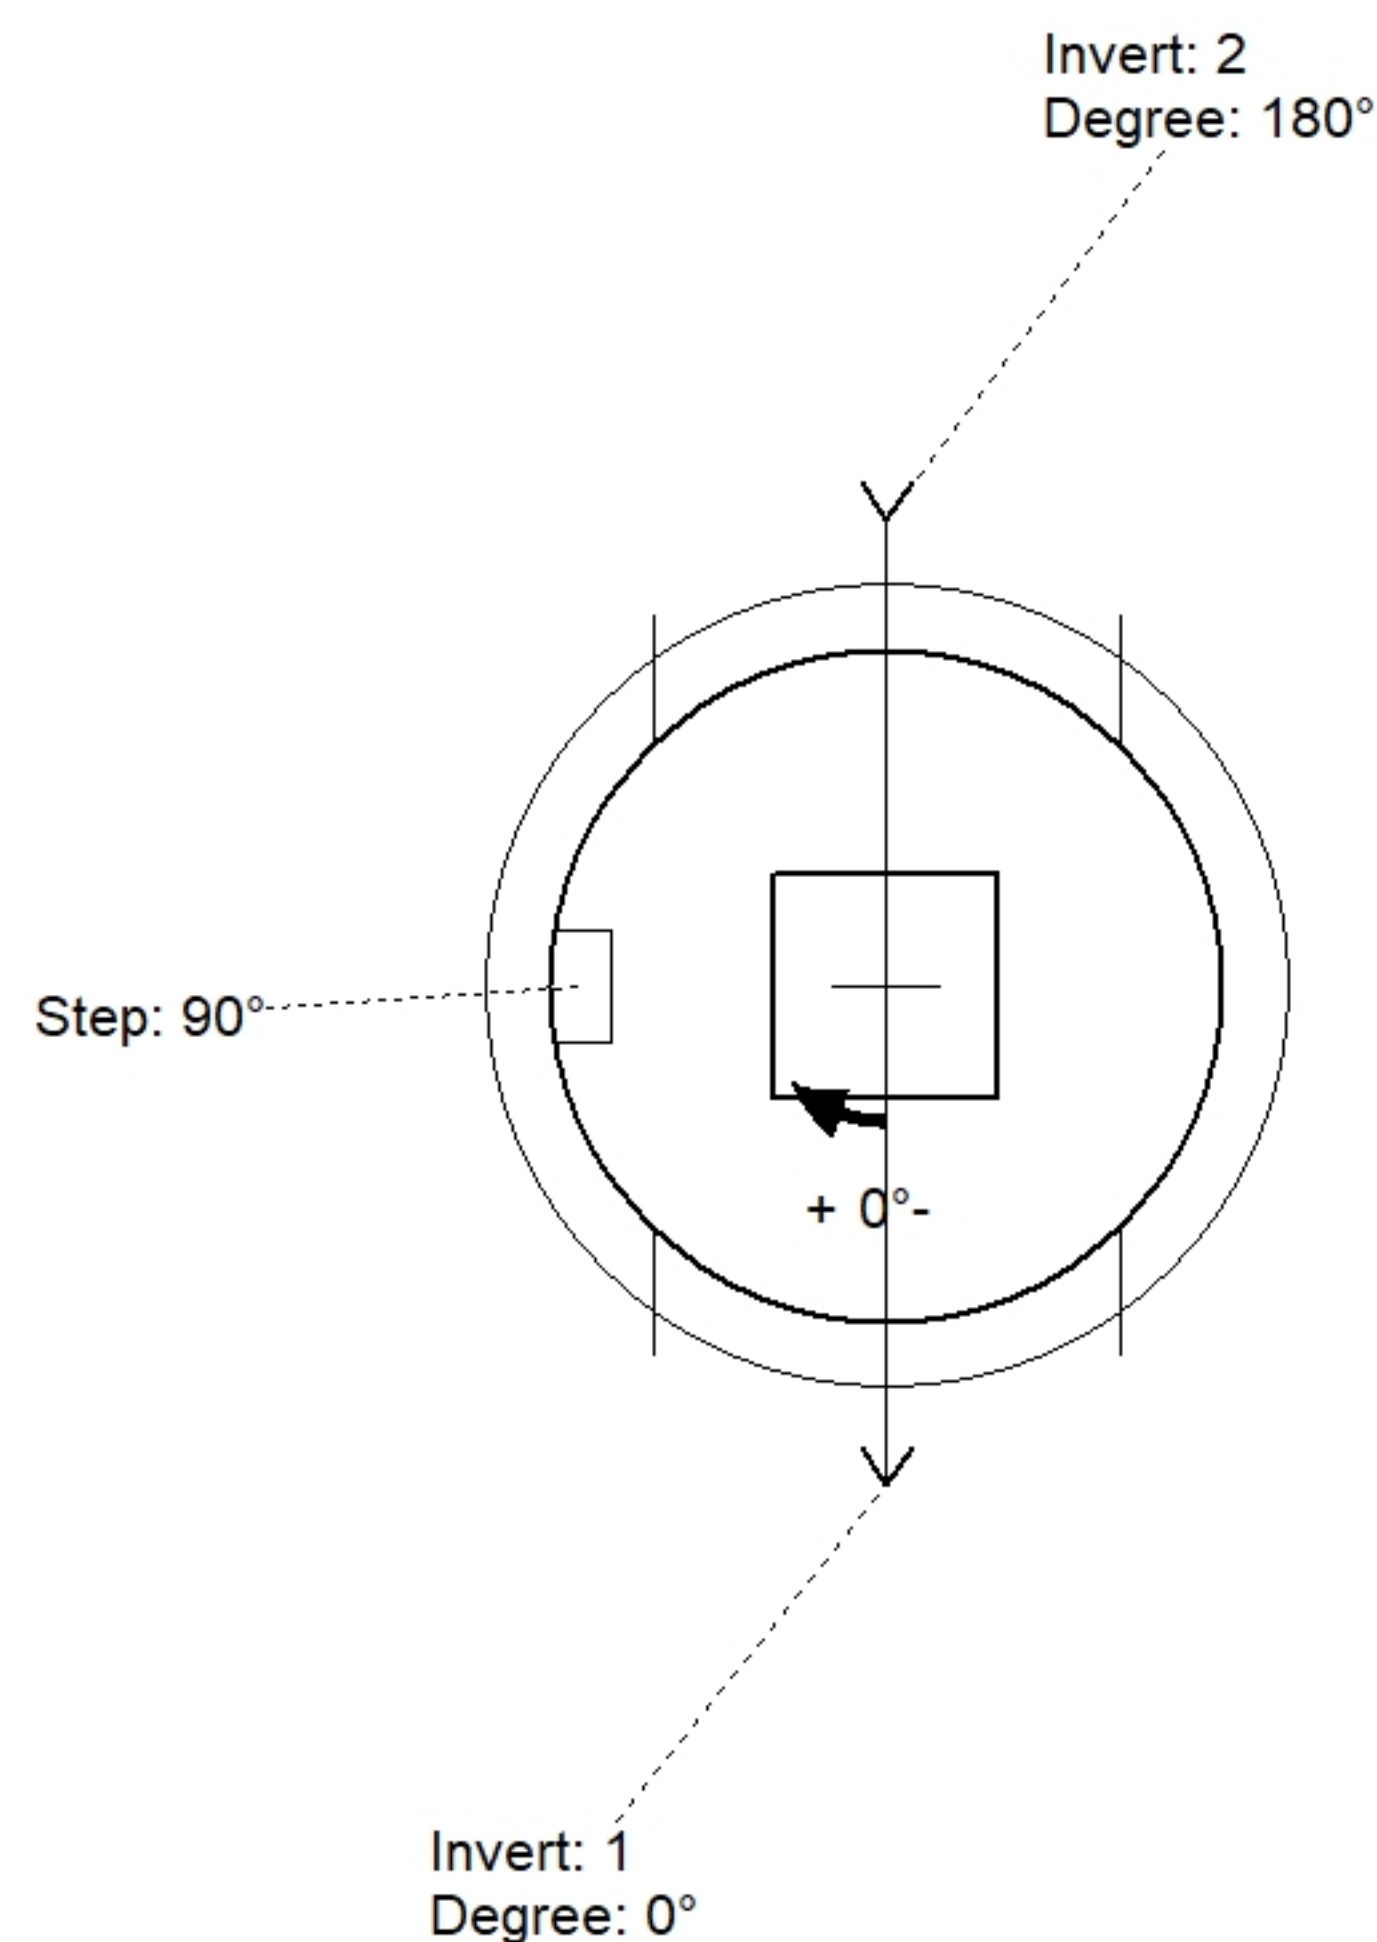

Position	Elev	Angle	Pipe	Pipe OD	Hole	Connector	Up ()	Ref
Rim	931'							
Reducer								
Invert 1	924.72'	0°	42" HDPE	47.7"	50"	Hole 50	0"	P1
Invert 2	924.72'	180°	42" HDPE	47.7"	50"	Hole 50	0"	P1
Invert 3								
Invert 4								
Invert 5								
Invert 6								
Invert 7								
Invert 8								

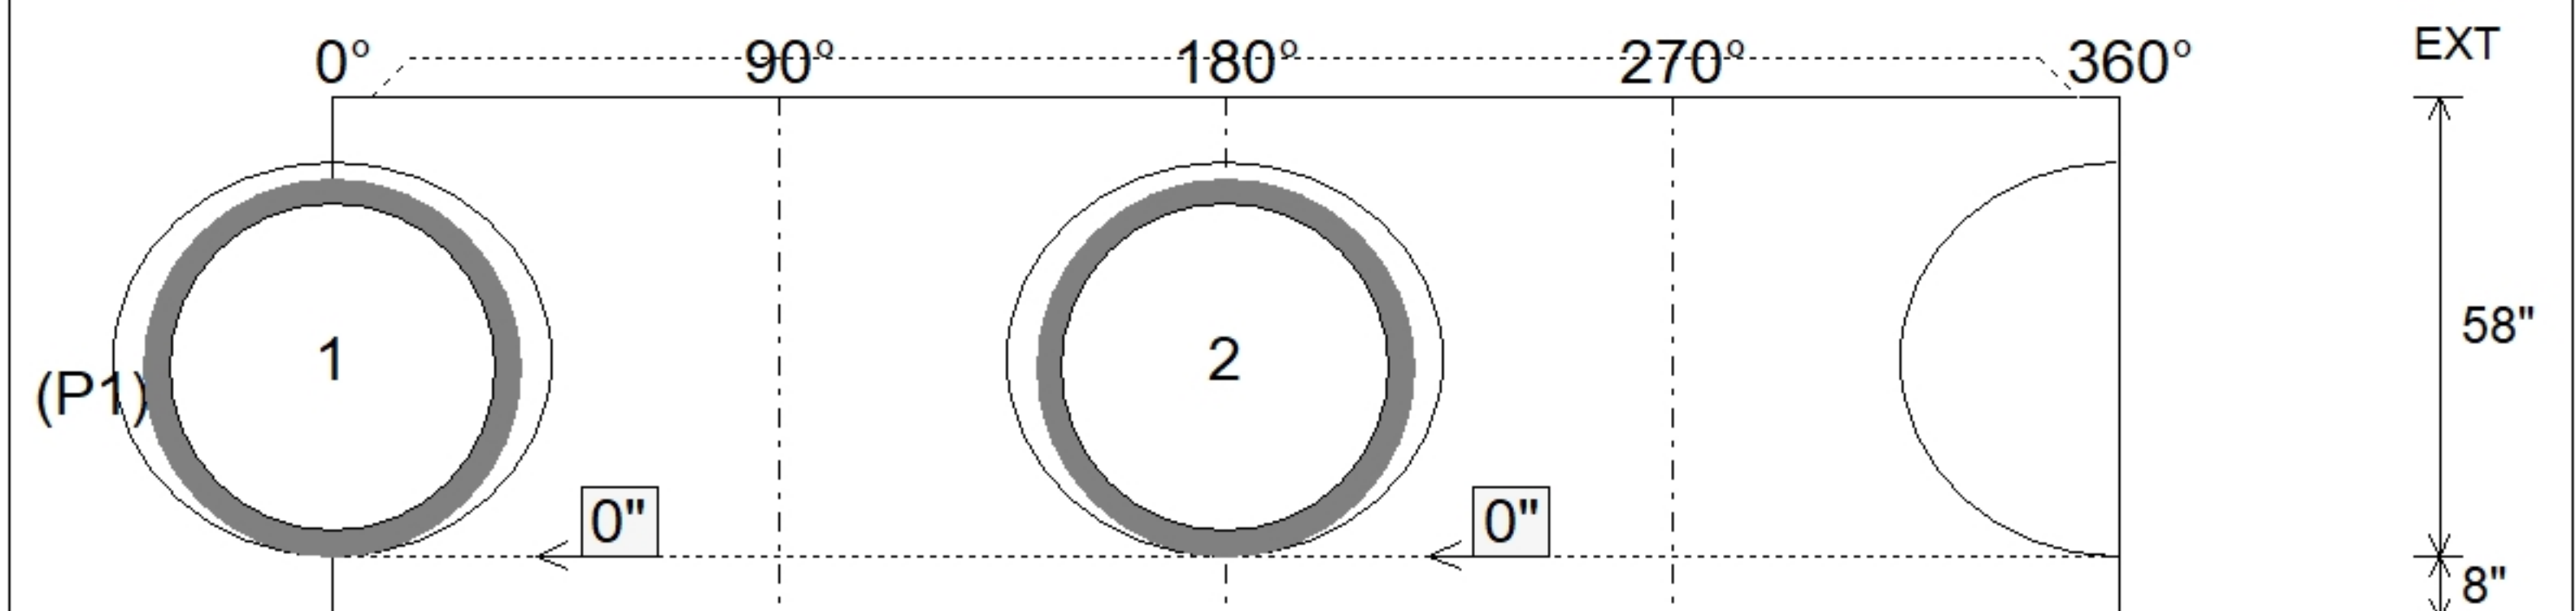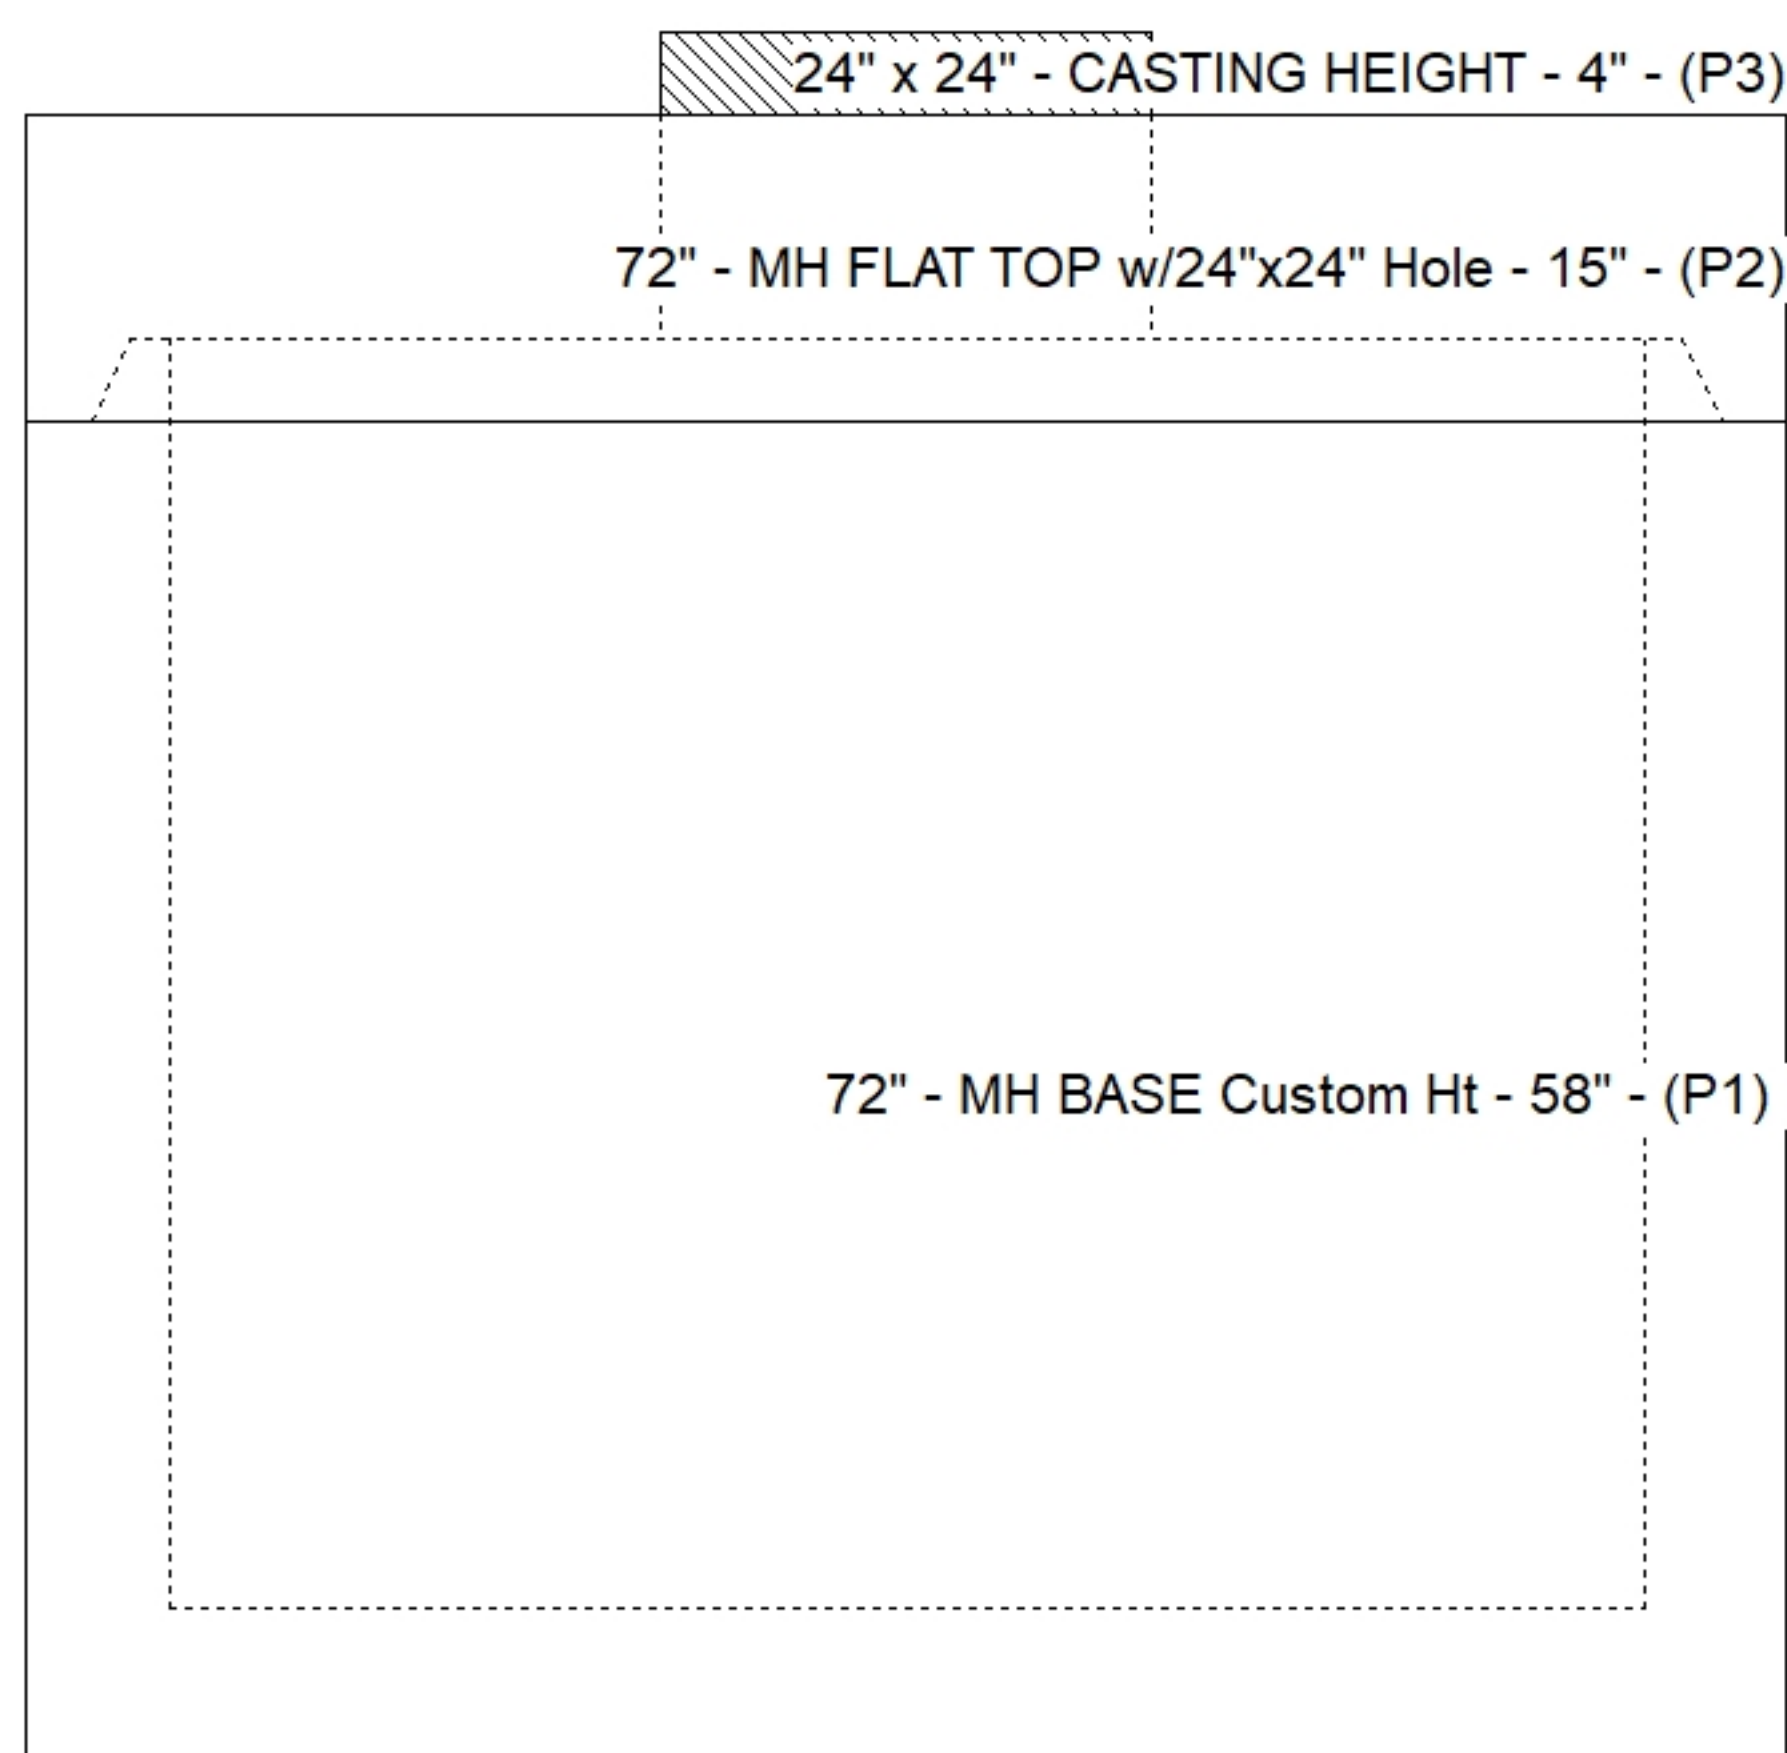

SUBMITTAL
APPROVED BY: