


Contractor: KY Earthworks

Plant: 100



Slack: 1.8"

Structure Total:	4920 lb
------------------	---------

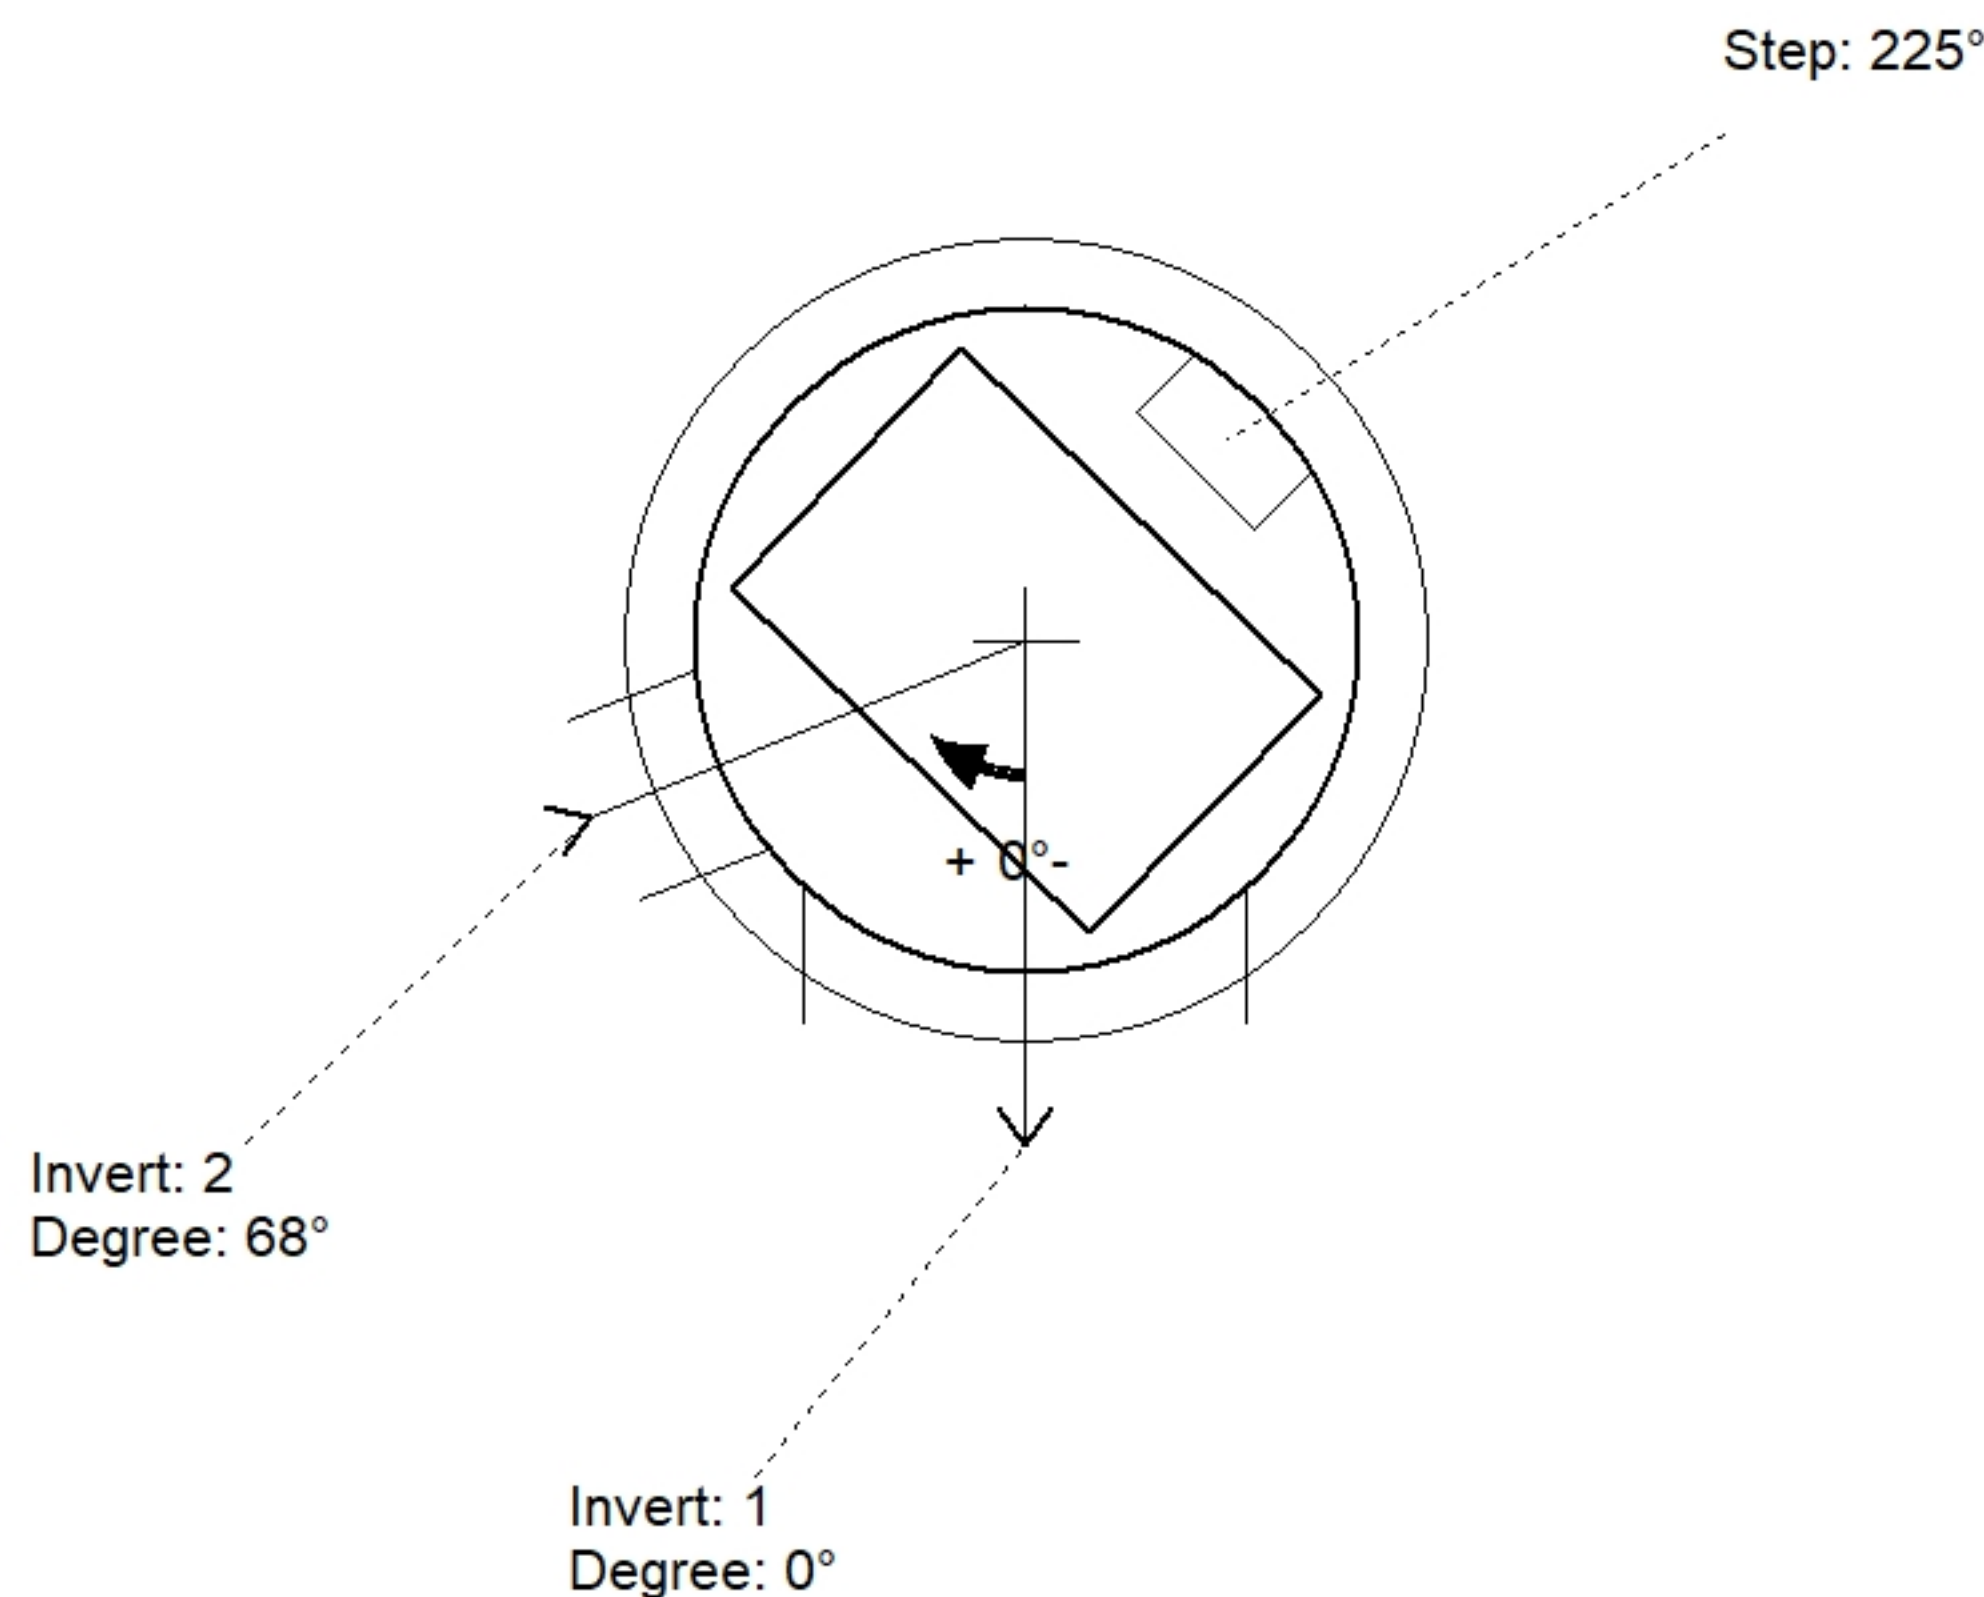


Position	Elev	Angle	Pipe	Pipe OD	Hole	Connector	Up (')	Ref
Rim	933.05'							
Reducer								
Invert 1	928.65'	0°	24" RCP B WALL	30"	32"	Hole 32	0"	P1
Invert 2	928.75'	68°	10" HDPE	11.4"	14"	Hole 14	3.5"	P1
Invert 3								
Invert 4								
Invert 5								
Invert 6								
Invert 7								
Invert 8								

24" x 36" - CASTING HEIGHT - 6" - (P3)

48" - MH FLAT TOP w/24"x36" Hole - 12" - (P2)

48" - MH BASE - 36" - (P1)

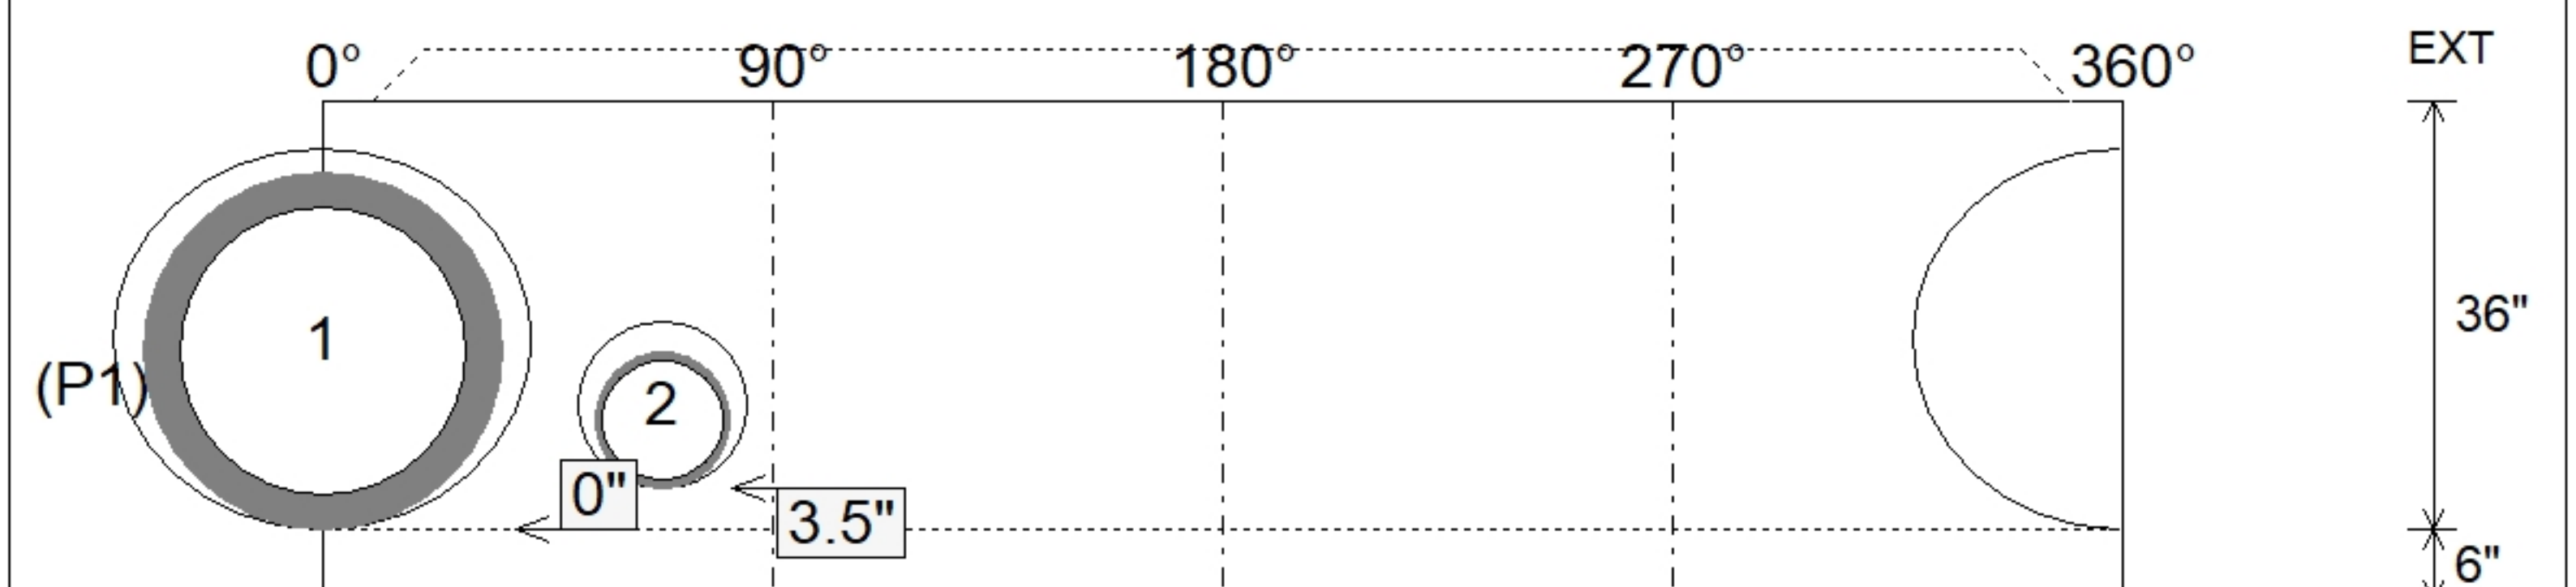

SUBMITTAL
APPROVED BY: